
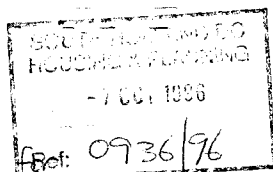


BLOCK PLAN

SCALE 1:500

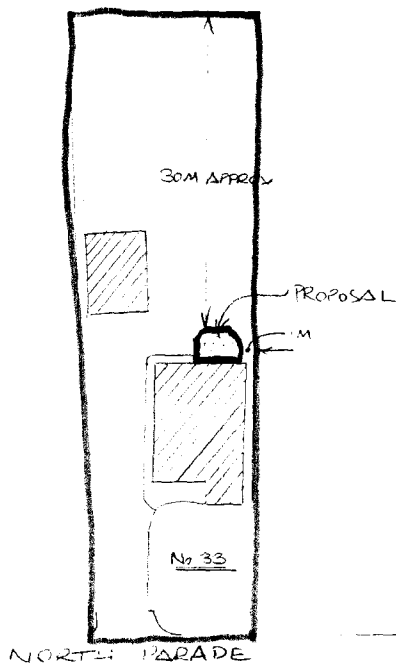


PROPOSED CONSERVATORY



MR. & MRS. K. STOREY at
33 NORTH PARADE, HOLBEACH.

**DETERMINED
PLAN**


PROPOSED CONSERVATORY FOR MR & MRS KESTOREN
at 33 NORTH PARADE, HOLBEACH. SCALE 1/50

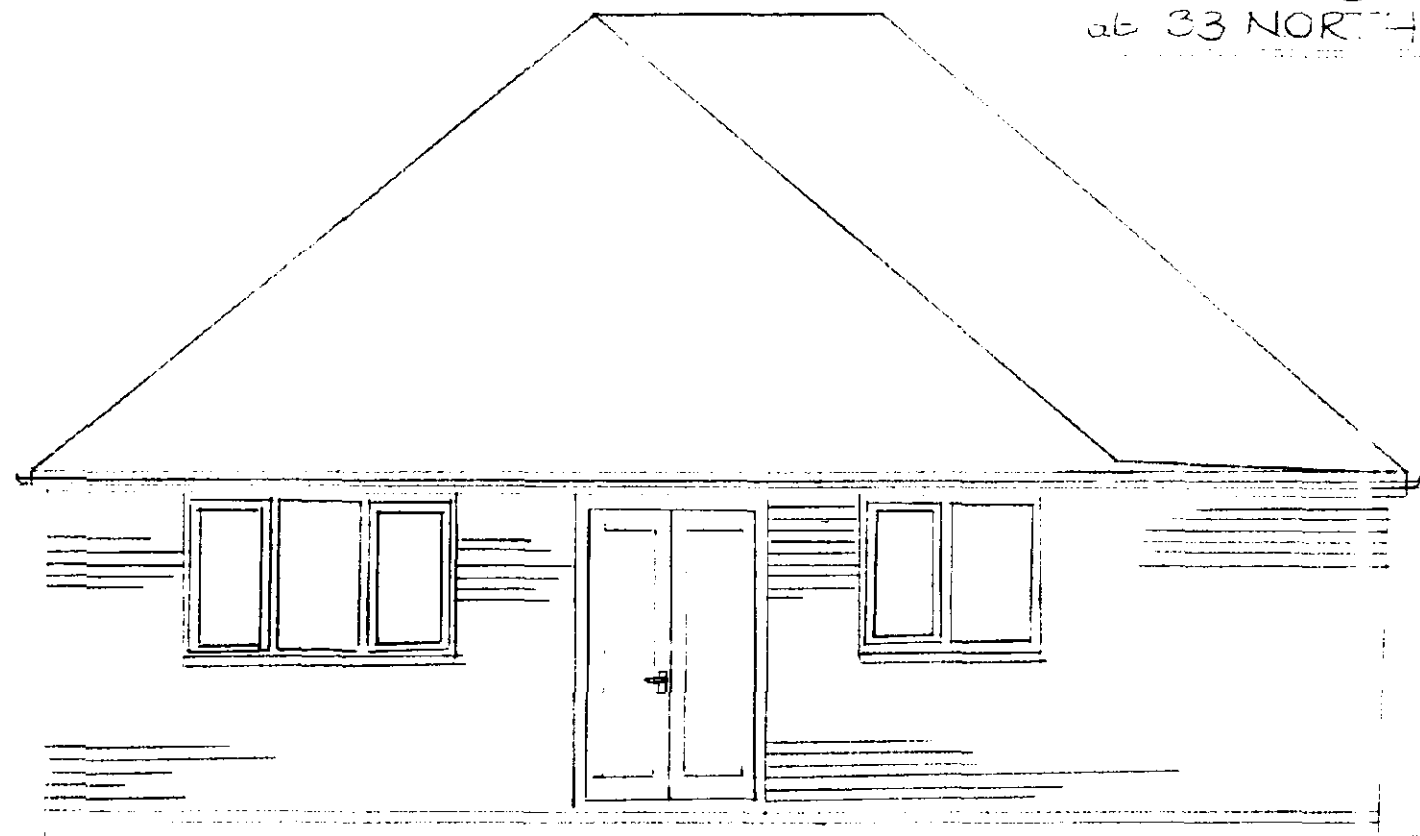

EXTG. REAR ELEVATION

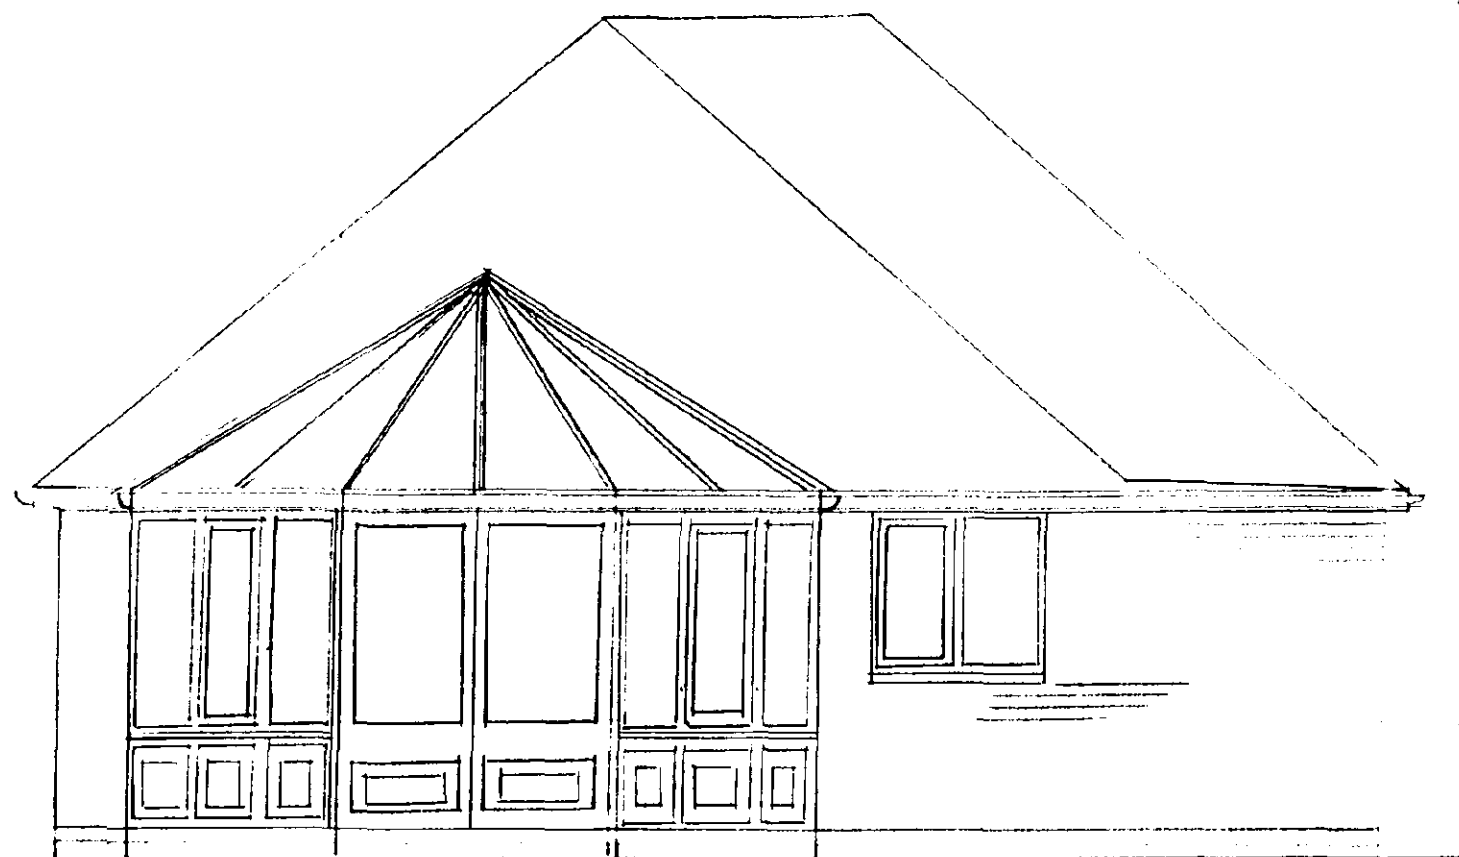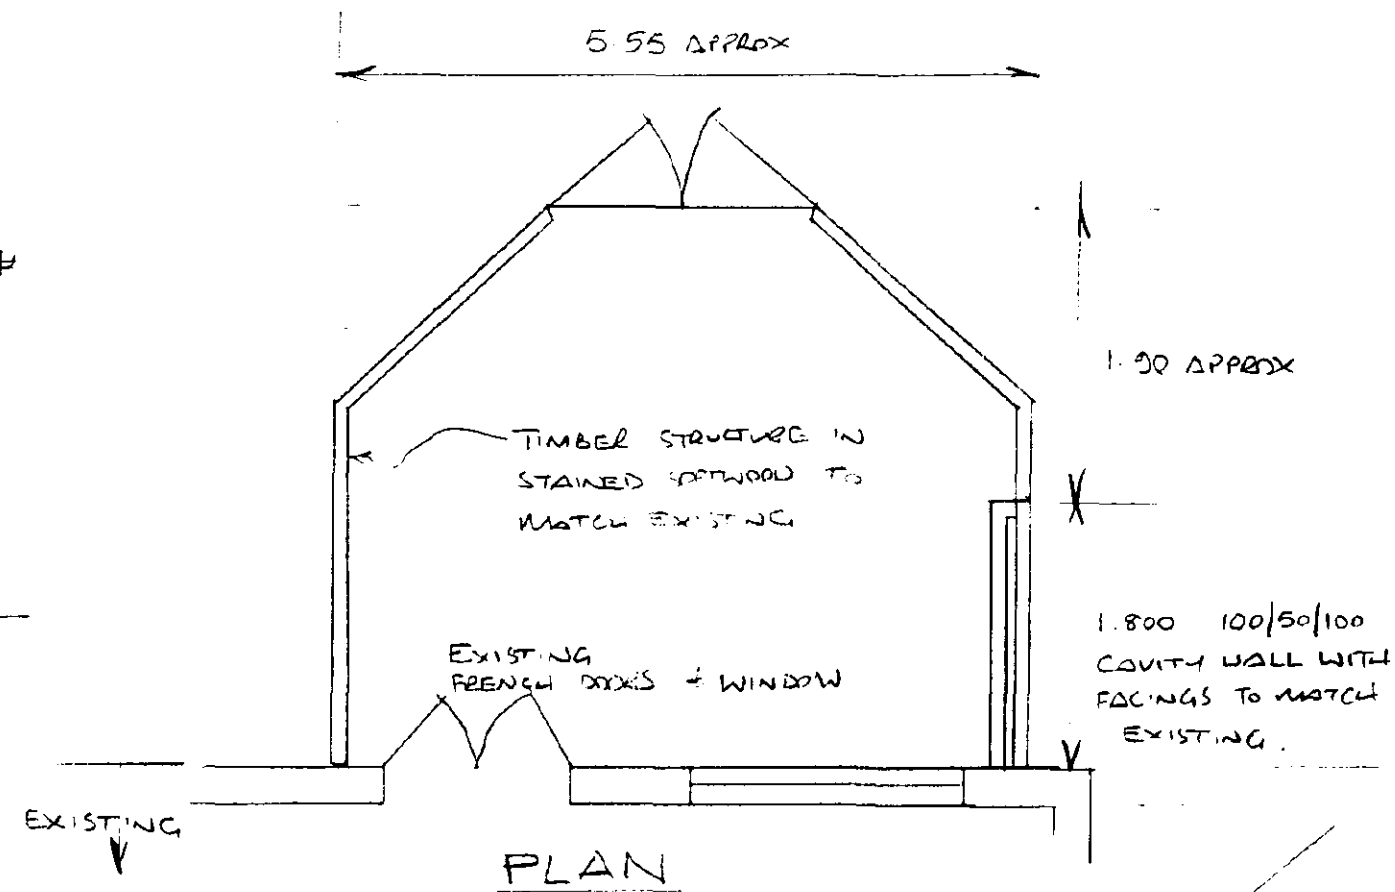


PROPOSED REAR ELEVATION

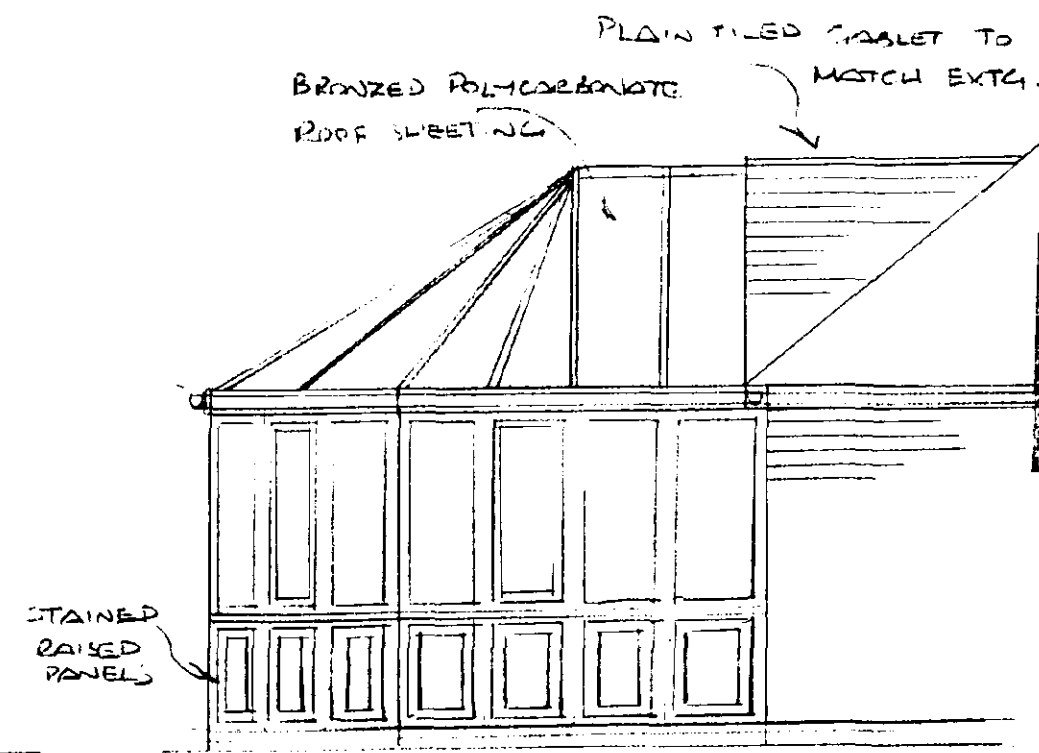

PROPOSED SIDE ELEV.

SOUTH HOLLAND DC
HOUSING & PLANNING
- 7 OCT 1996
Ref: 0936/96

DETERMINED
PLAN

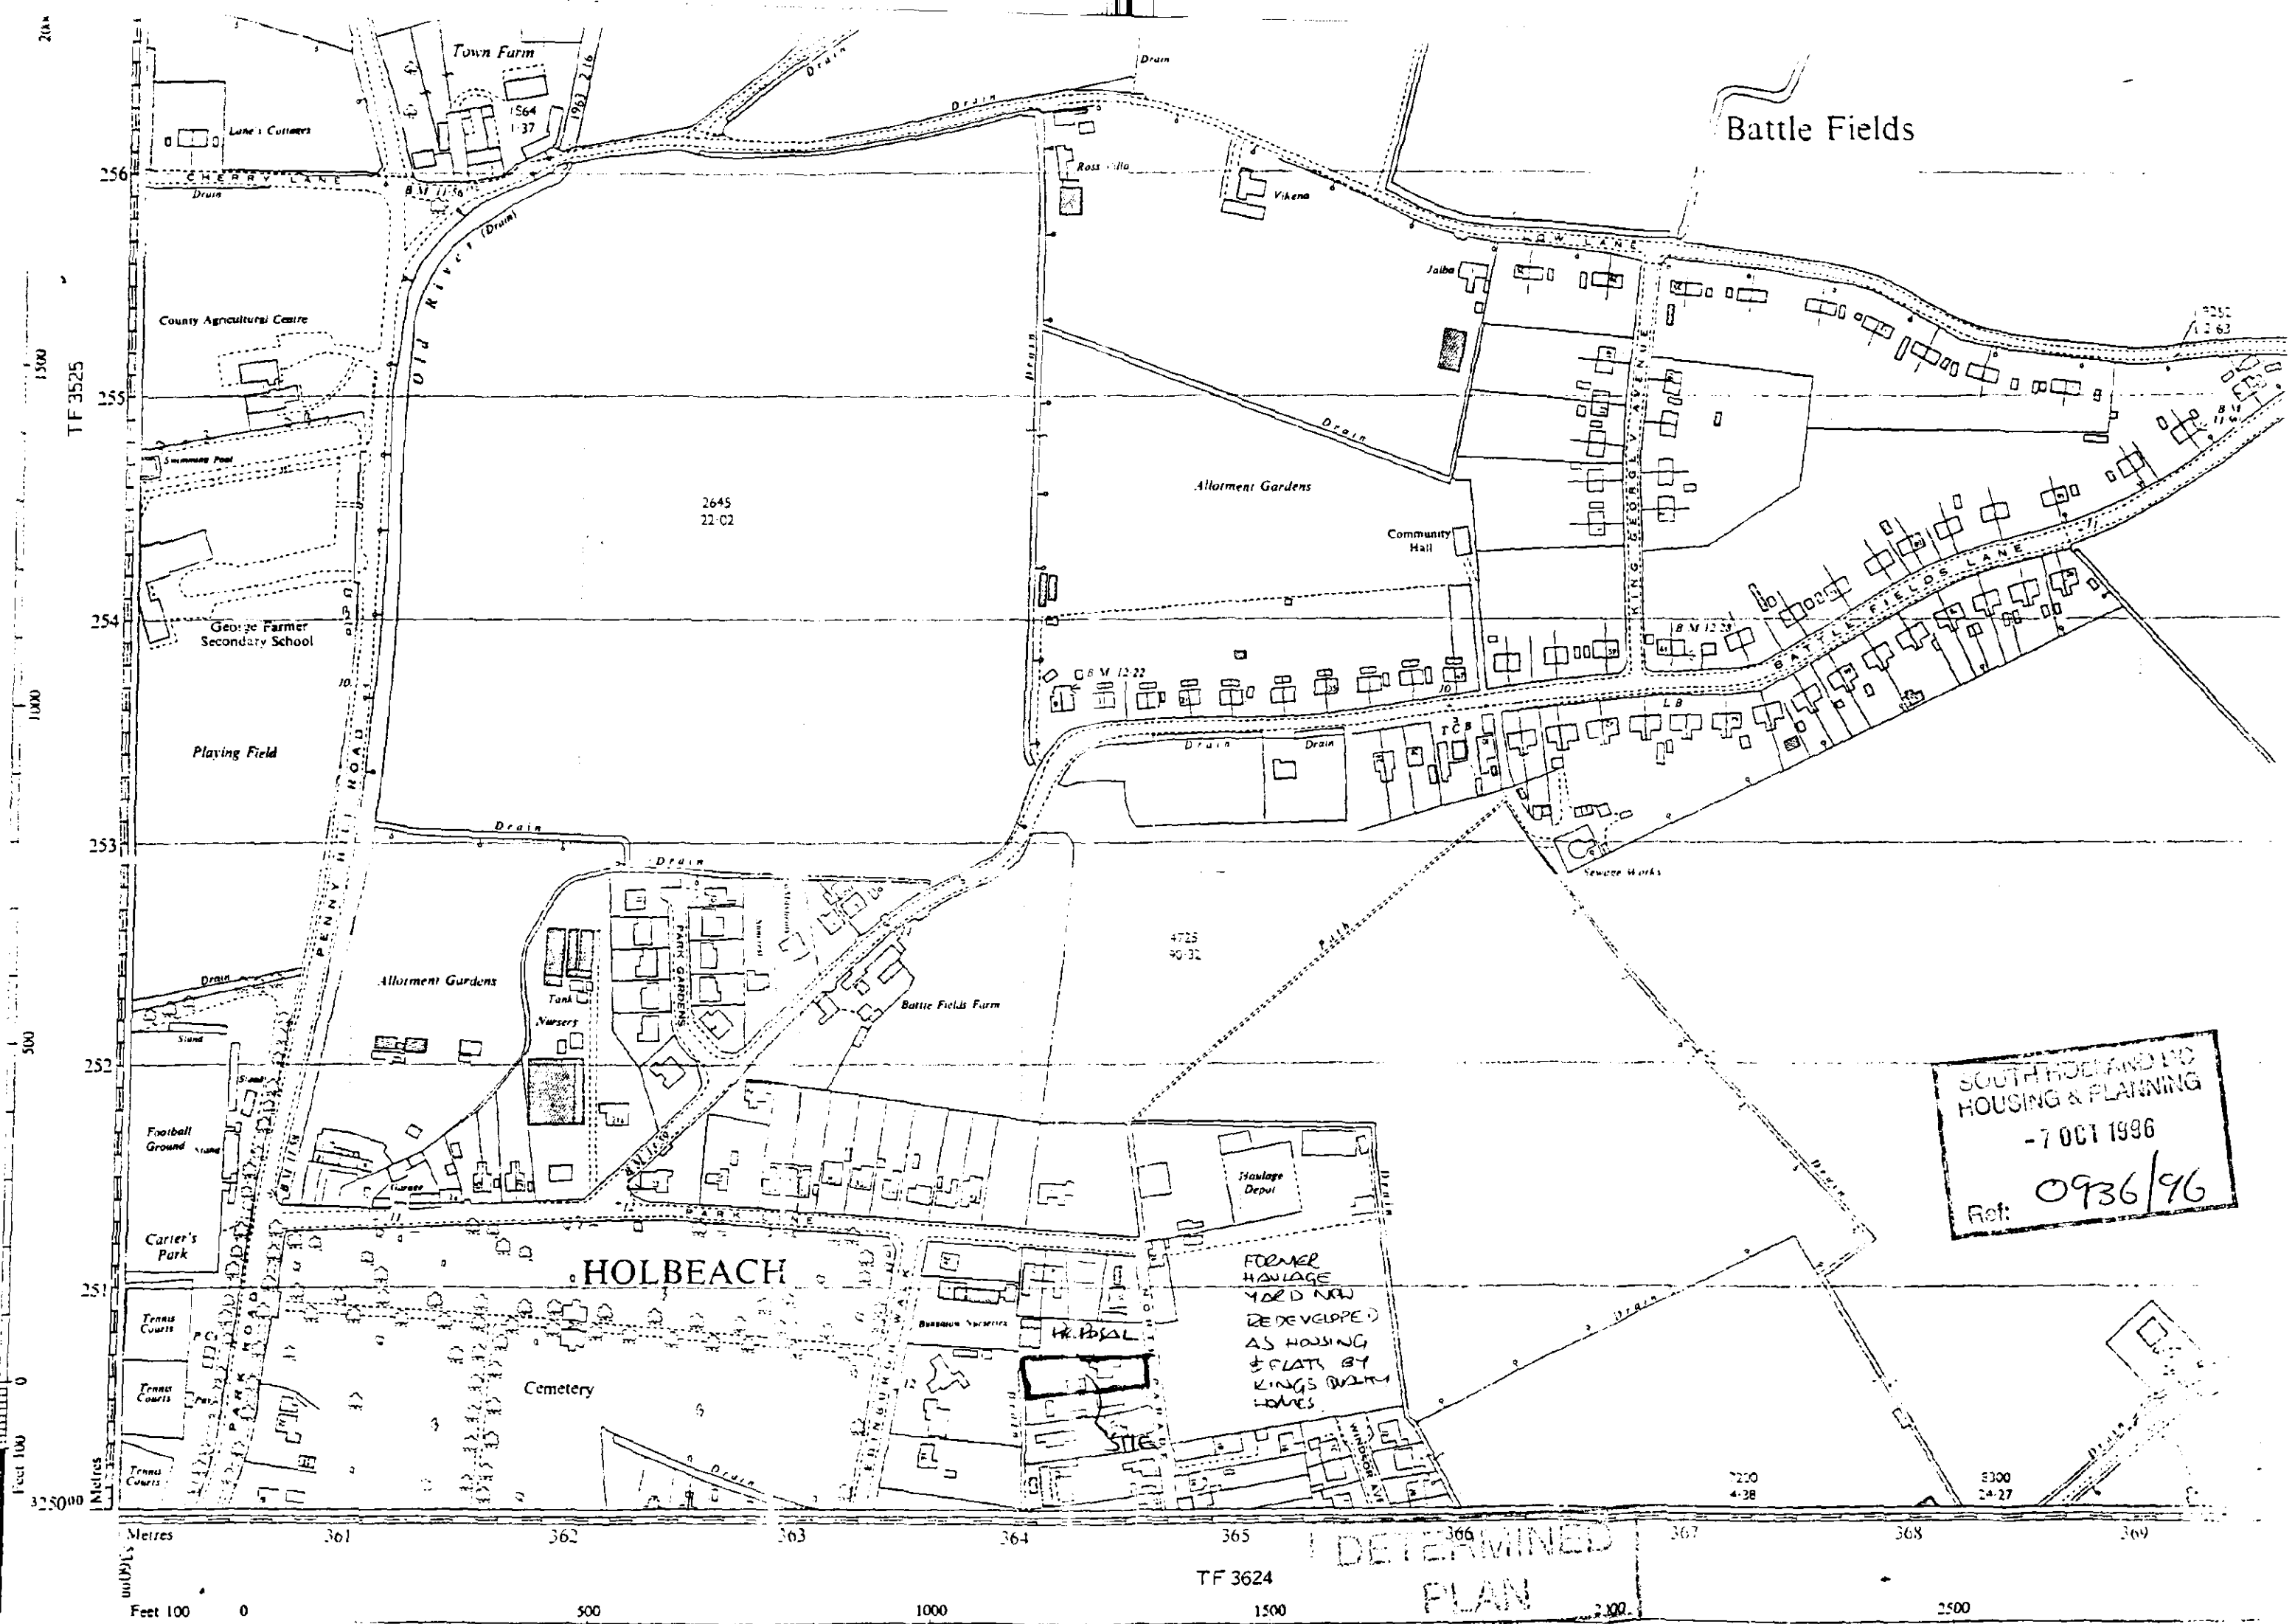

SOUTH HOLLAND LTD
HOUSING & PLANNING
- 7 OCT 1996
Ref: 0936/96

DETERMINED
PLAN

TF 3624