


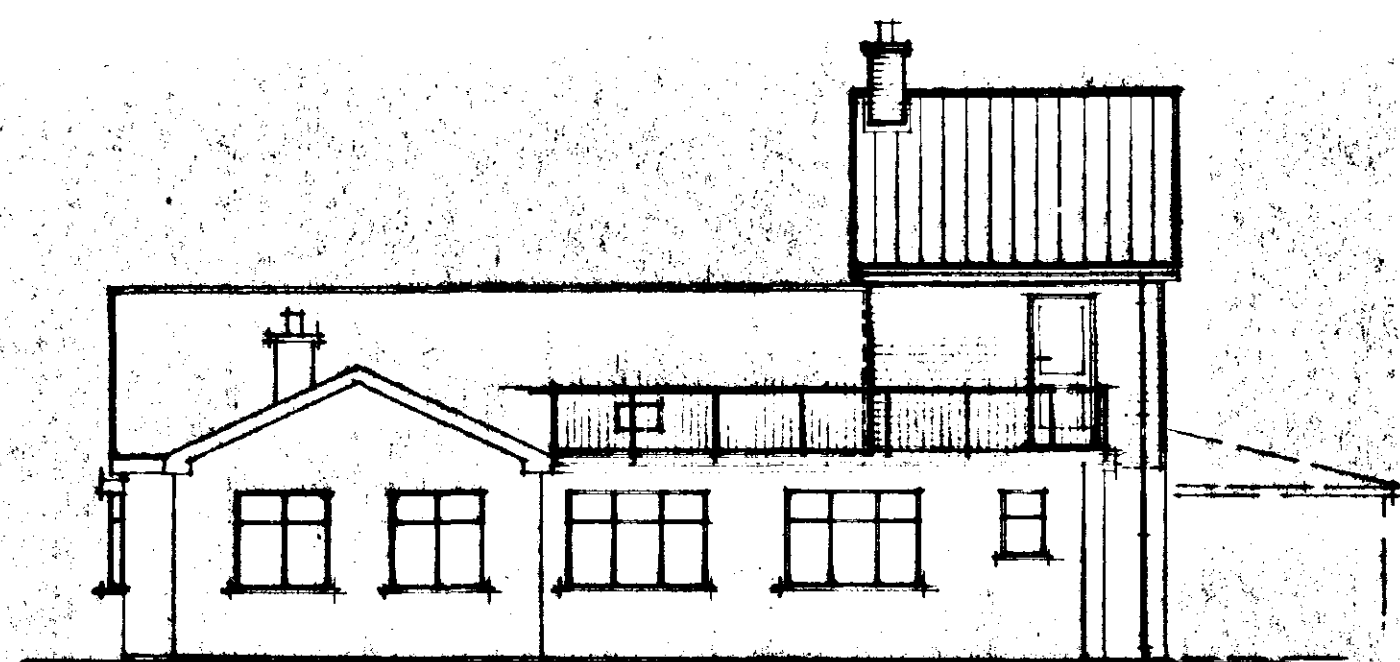


FRONT




SIDE




REAR

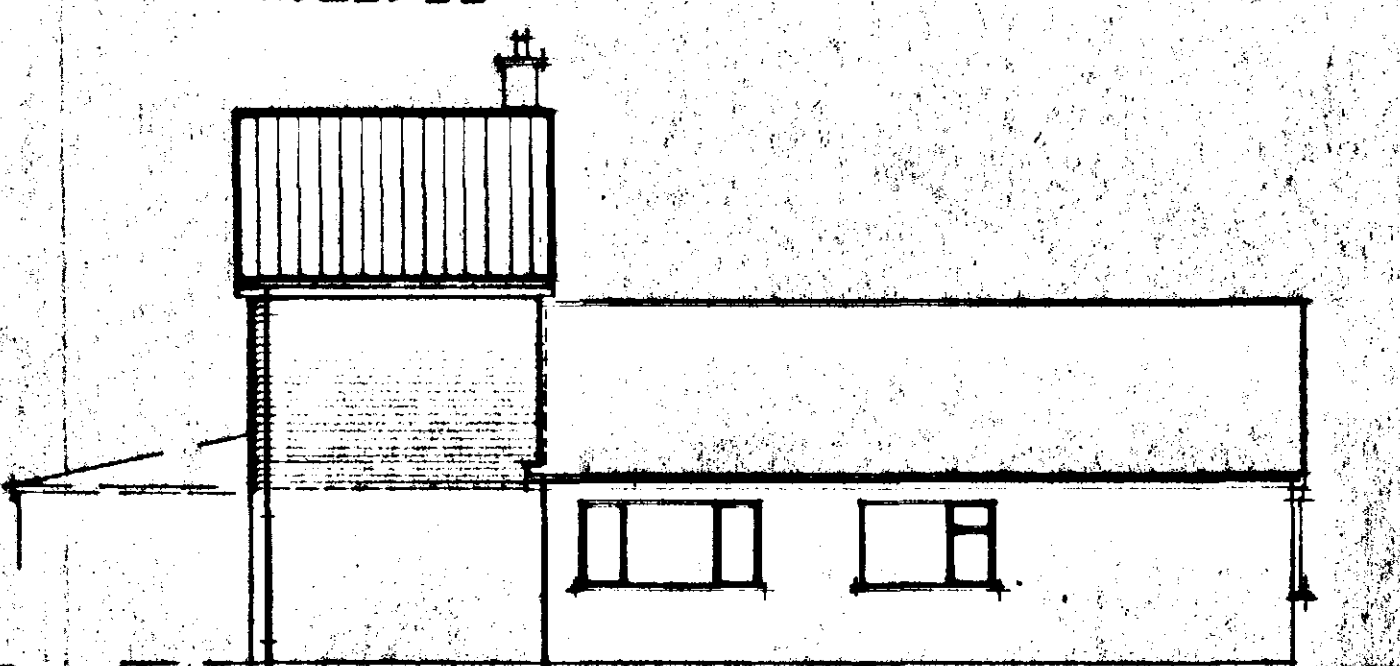


SIDE

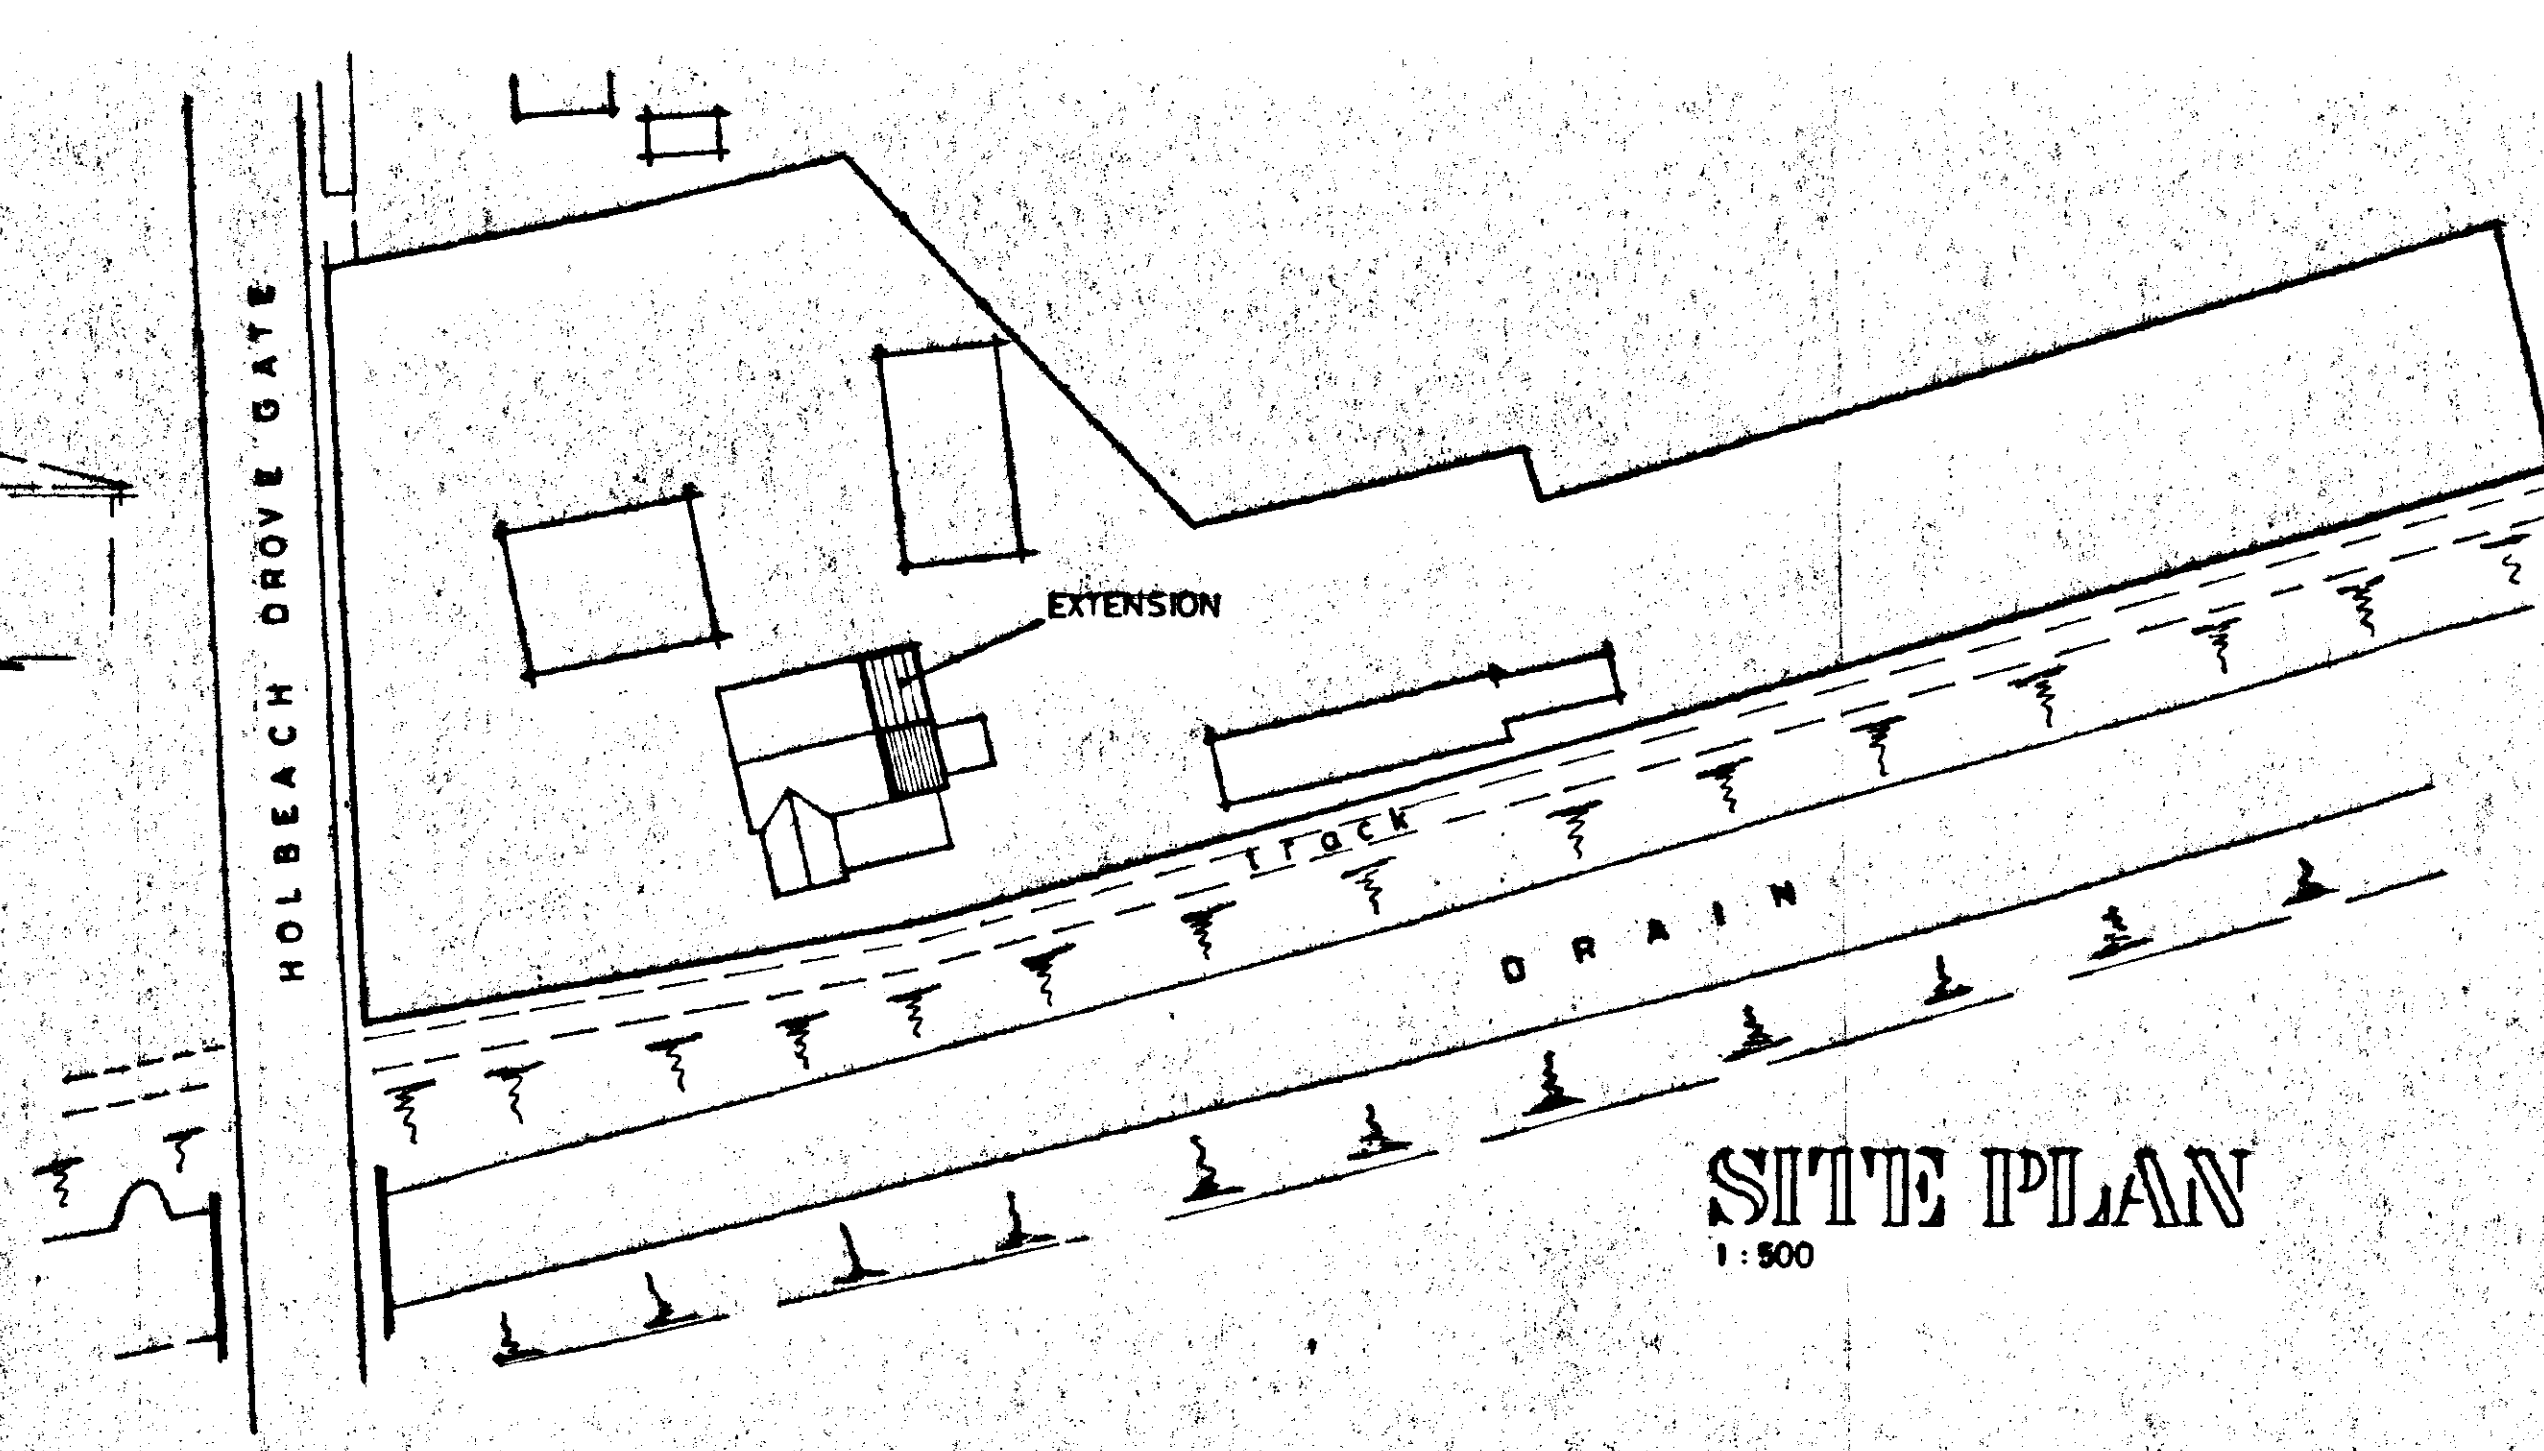


SITE PLAN
1:500

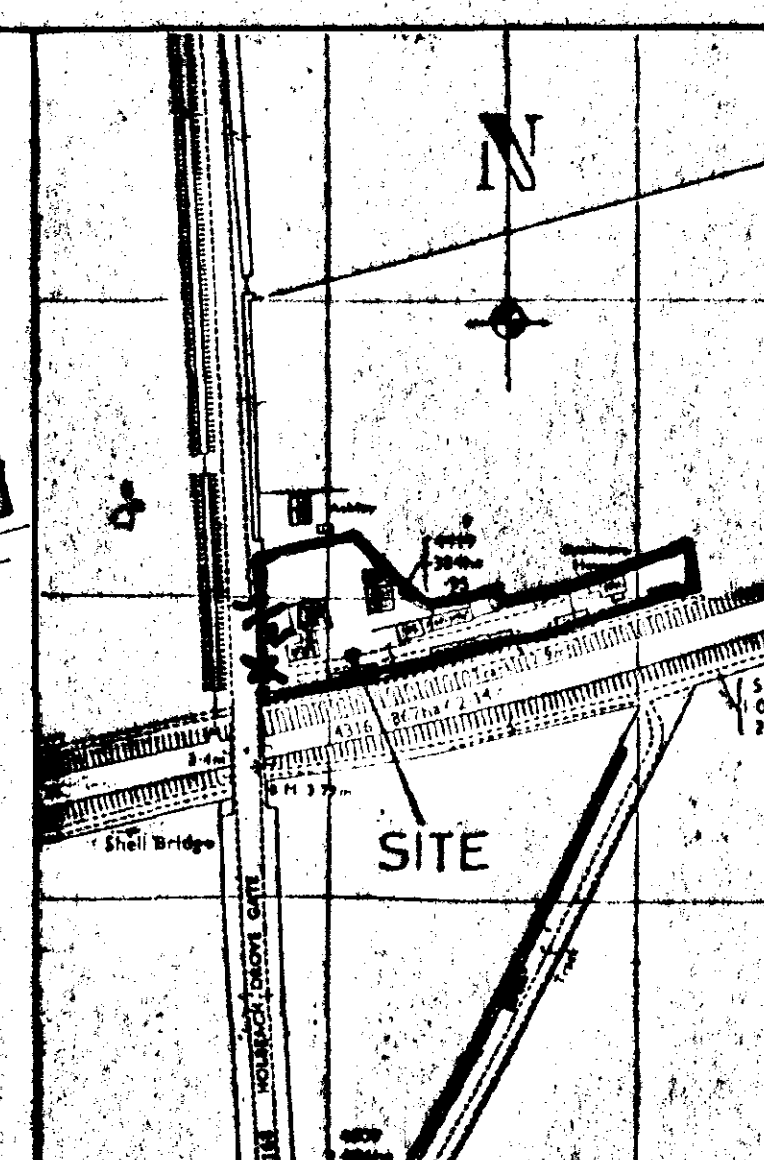

LOCATION PLAN
1:2500

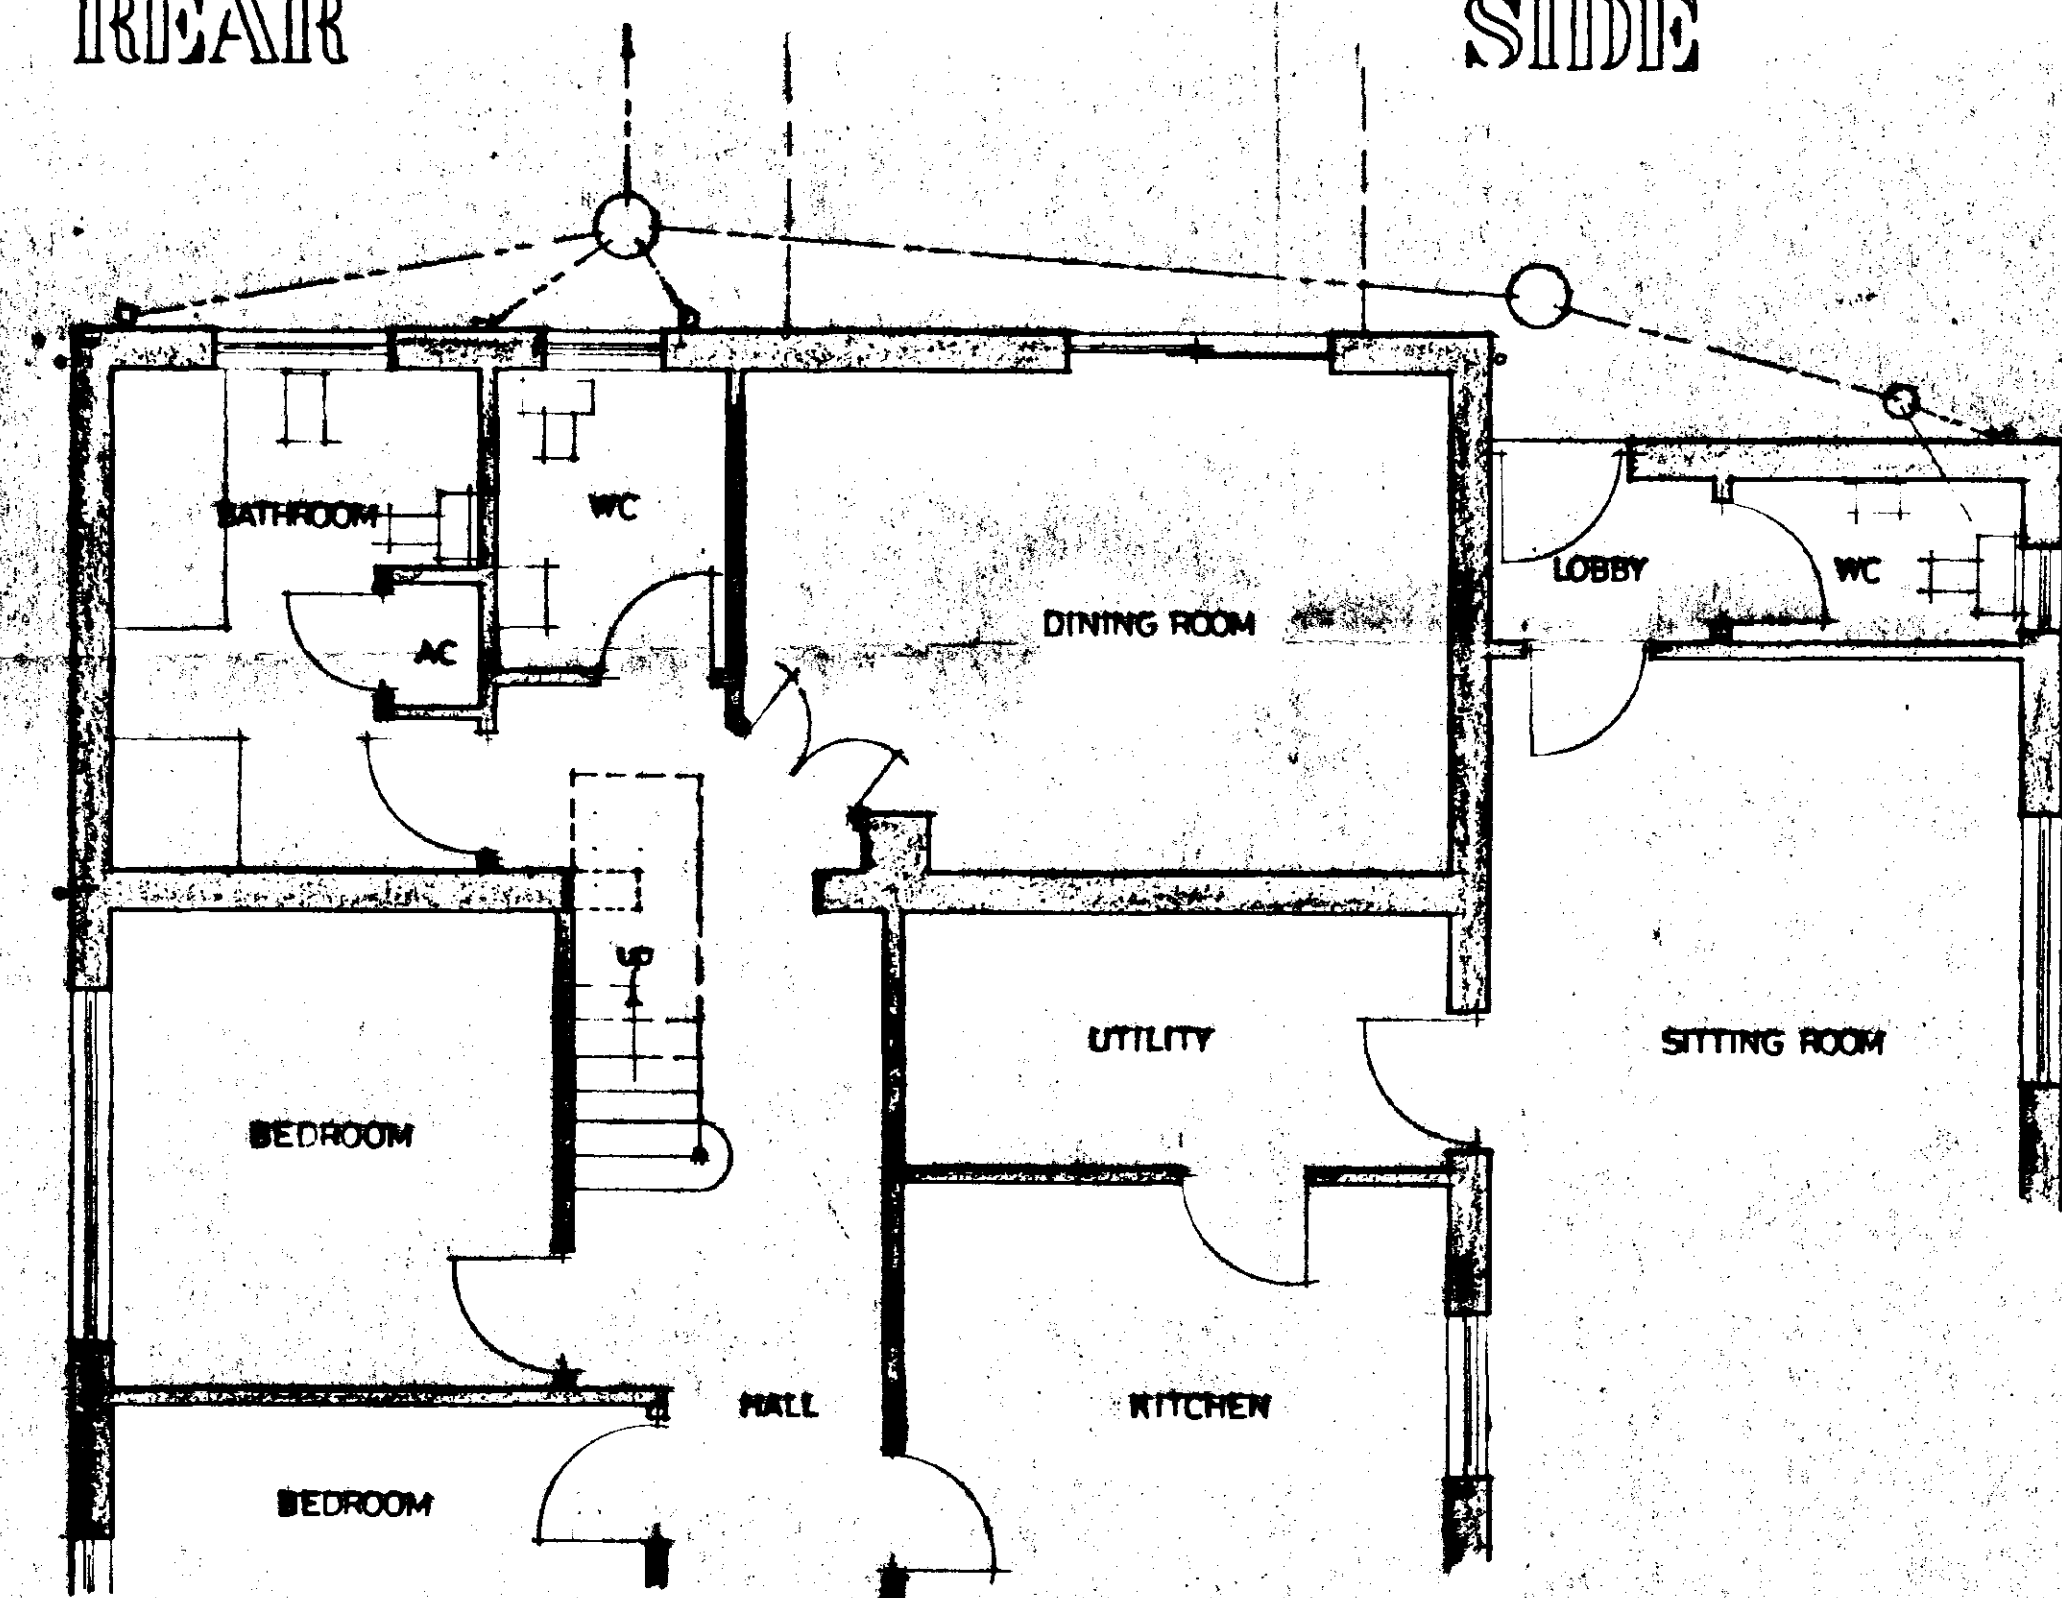

GROUND FLOOR PLAN

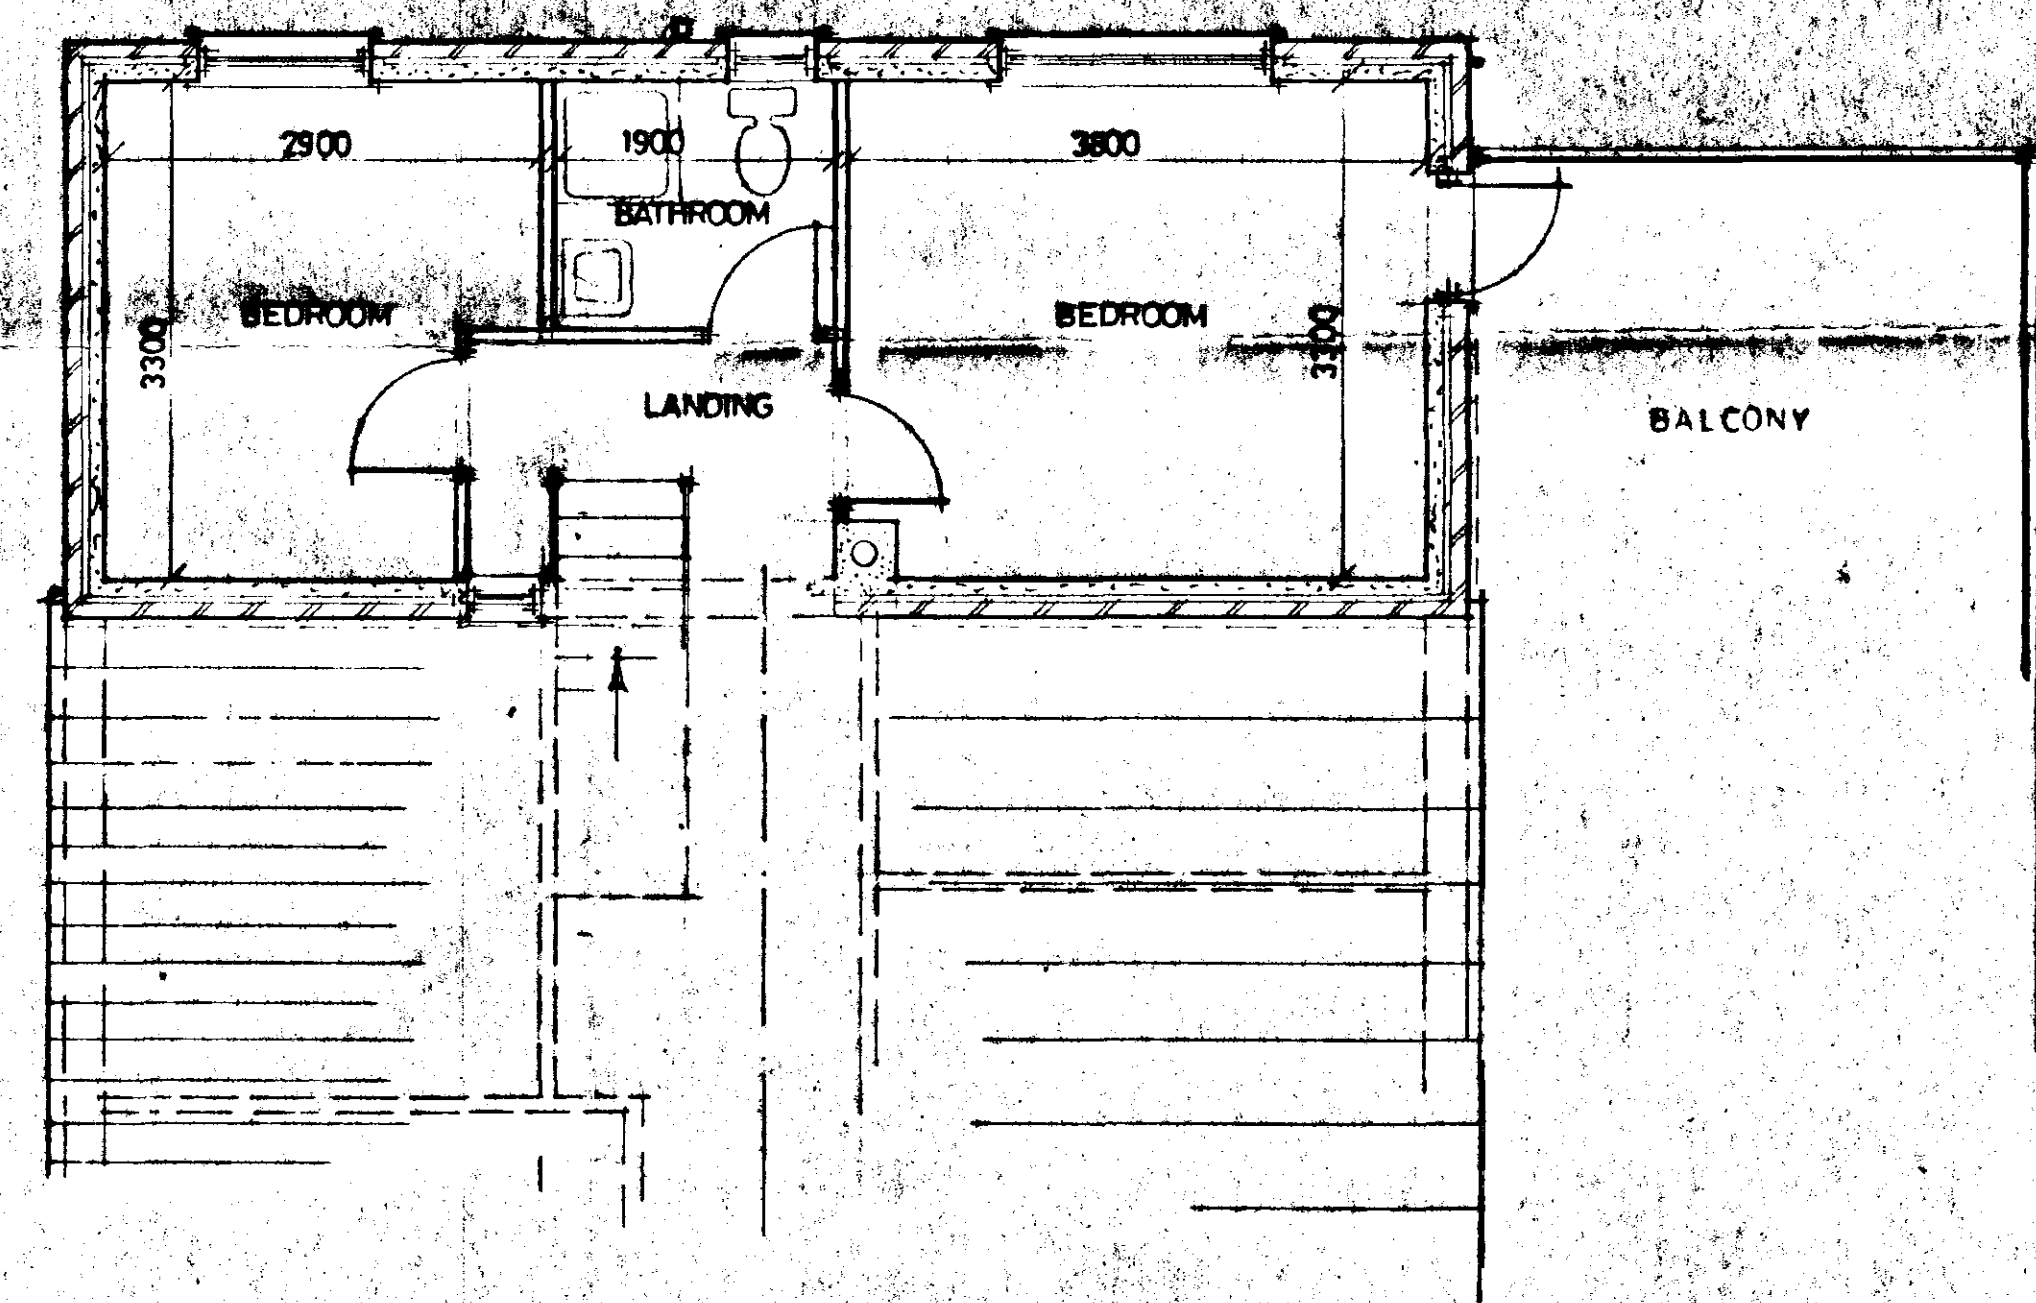

FIRST FLOOR PLAN

SOUTH HOLLAND DC
HOUSING & PLANNING
22 SEP 1999
Ref: 014/99

G. R. MERCHANT
LENG AMICE, FIWO,
ARCHITECTURAL, STRUCTURAL
& LAND DRAINAGE CONSULTANT
TEL: HOLBEACH (01406) 490800

PROJECT:
FIRST FLOOR EXTENSION
WAPLEA
SYCAMORE HOUSE
LAMMINGS DROVE
HOLBEACH DROVE

CLIENT:
MR & MRS A. SEARS

SCALES: 1/50 1/100
DATE: AUG 1999

DRAWING No.: AS 01

**DETERMINED
PLAN**

REVISIONS:

DO NOT SCALE FROM THIS DRAWING
This drawing is copyright and may not be altered, copied, photographed
or used for any purpose other than that for which it is issued.
The General Contractor is to check all dimensions on site and report
discrepancies to the Architect.
All details shown on this drawing including foundations are based upon
typical site conditions related to the area. No responsibility can be
accepted for abnormal conditions which may be discovered during
construction unless reported to the Architect so that design amendments
may be considered. Site soil surveys are recommended in respect of
foundations to establish specific site conditions before foundation work
is undertaken.