



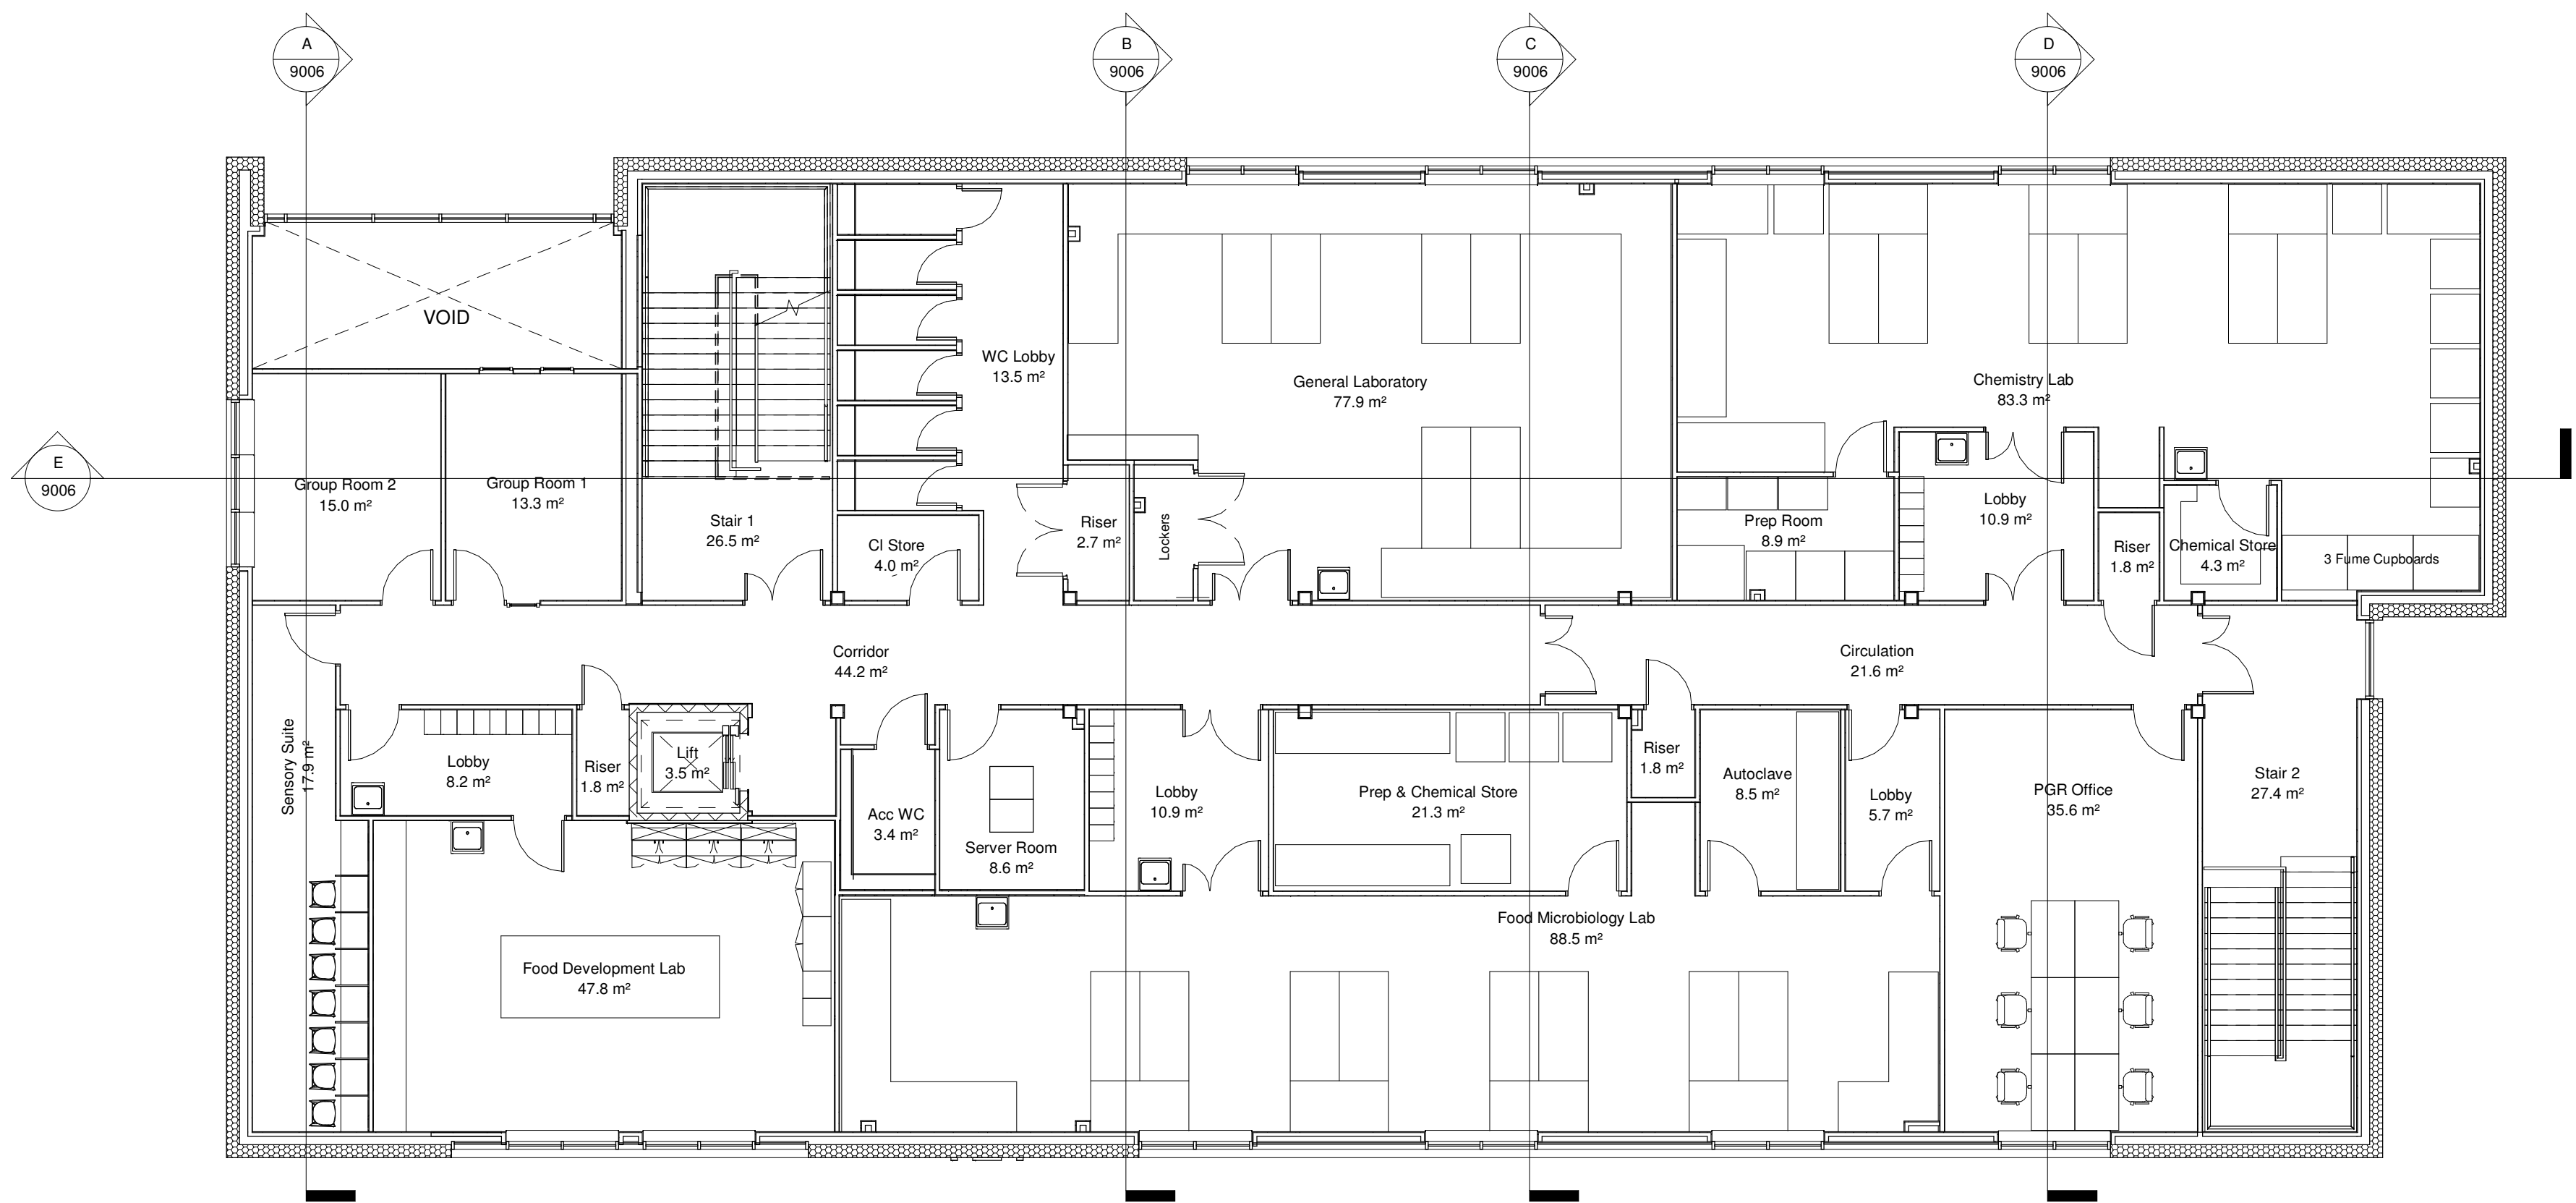

L1 - First Floor (Planning)
1 : 100

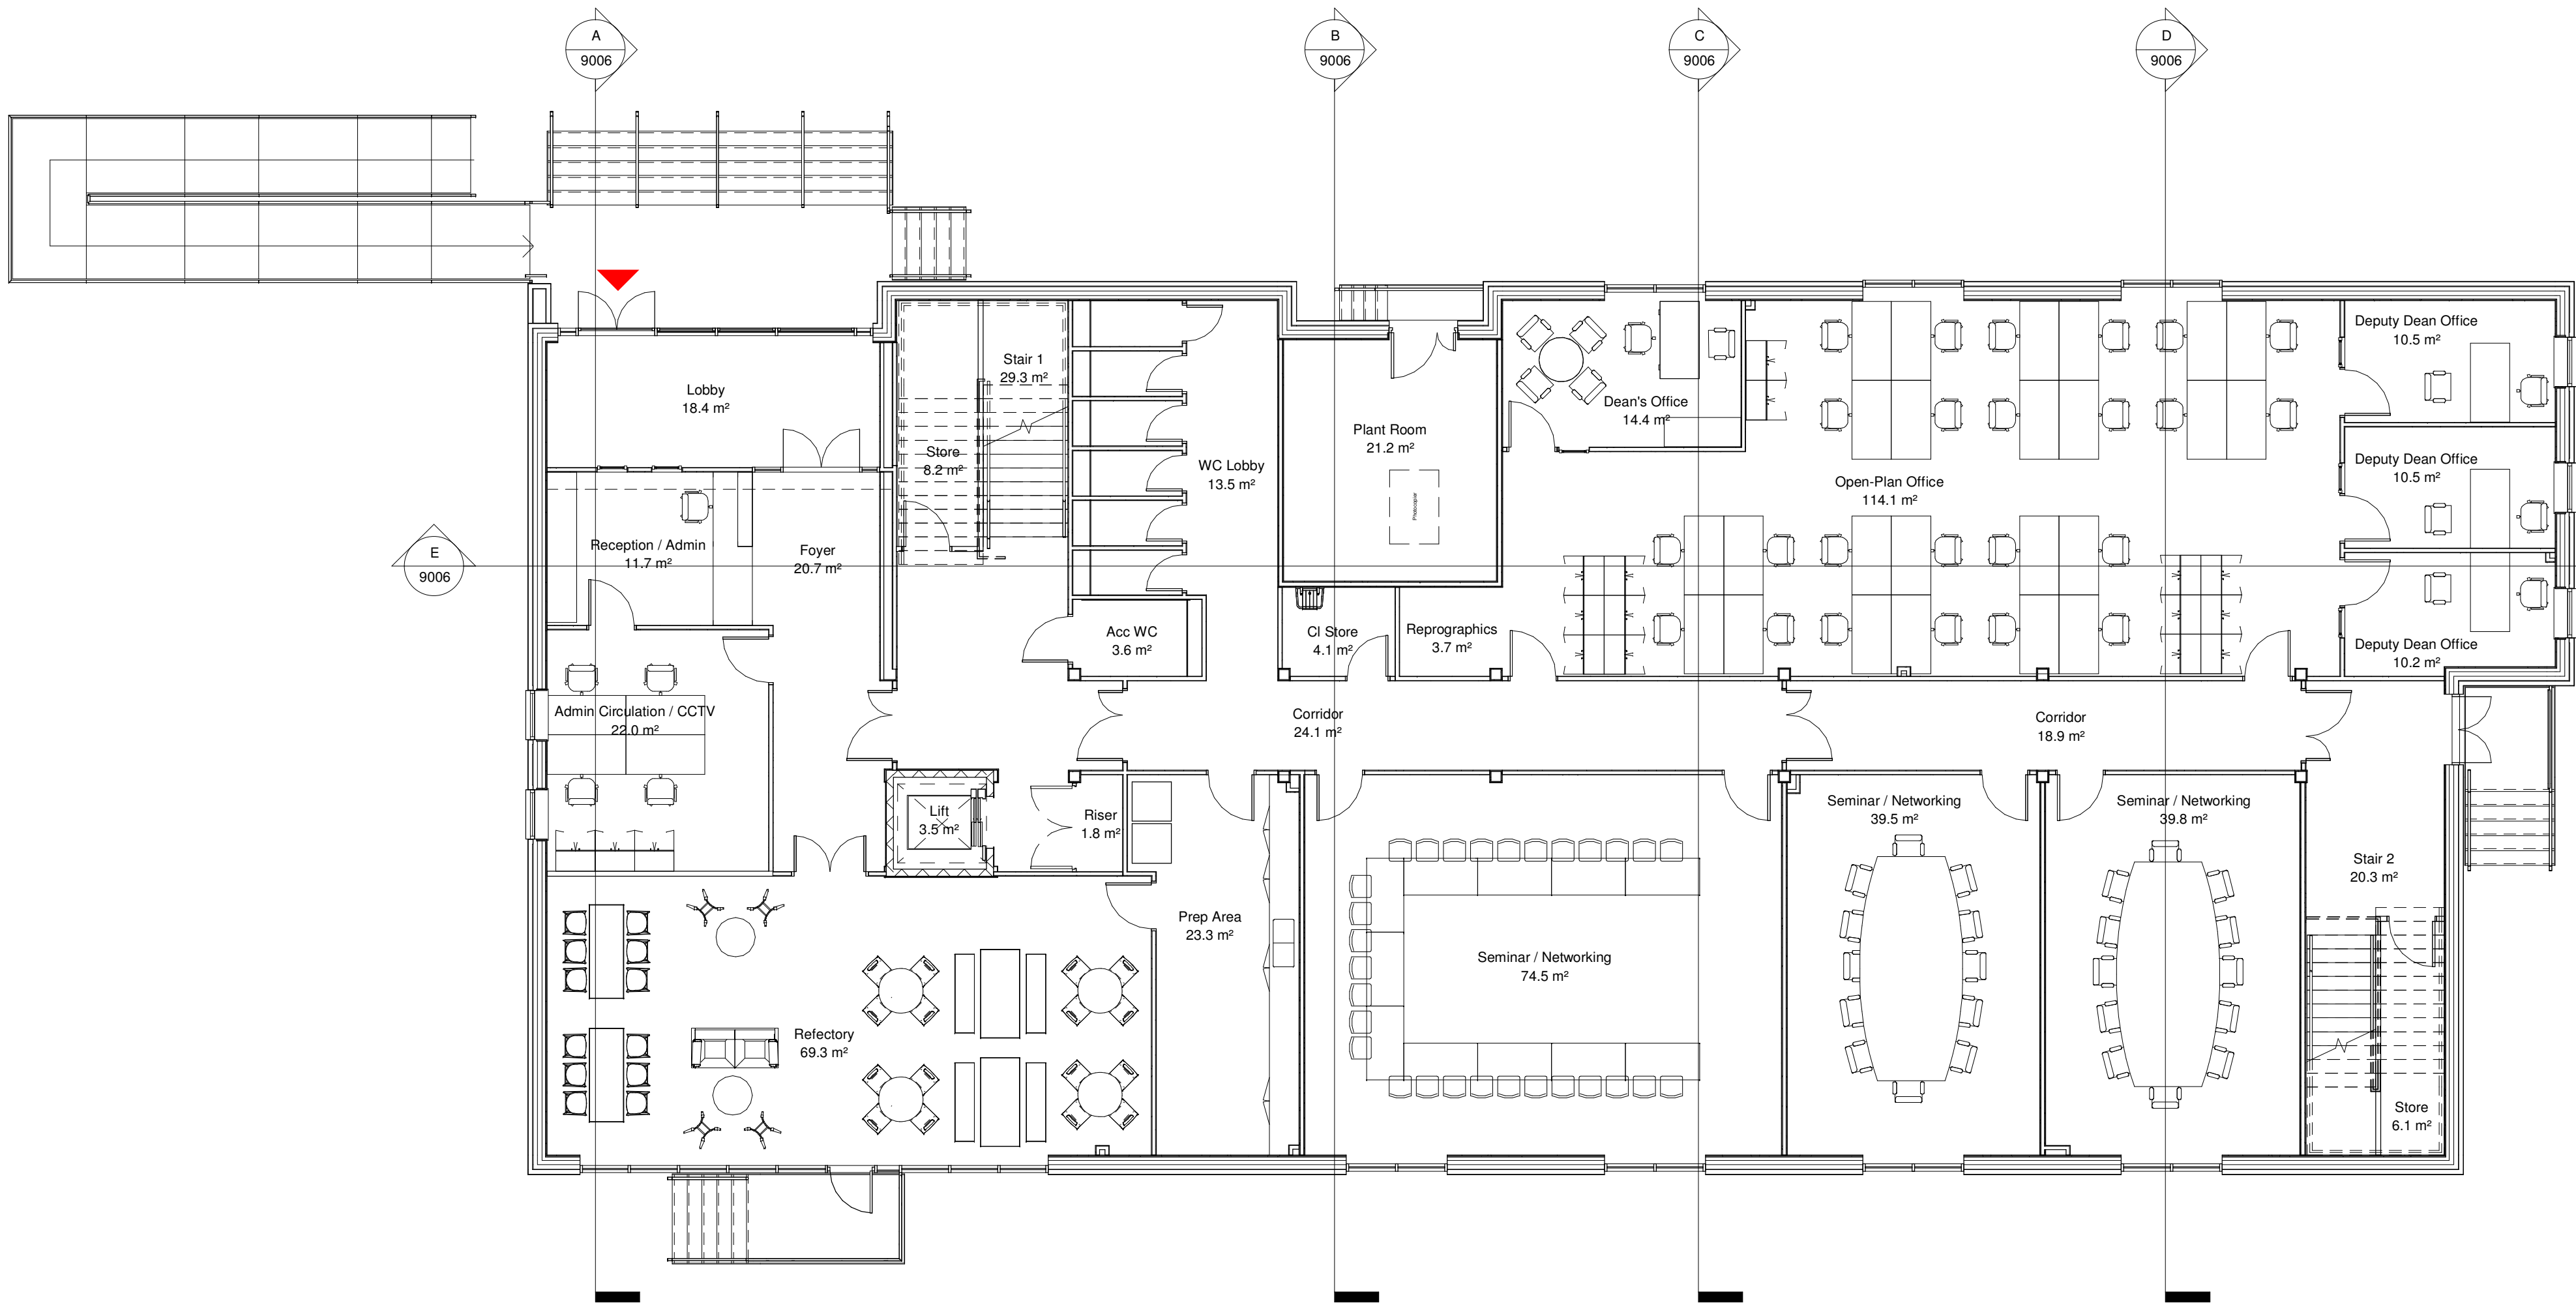

L0 - Ground Floor (Planning)
1 : 100

NO DIMENSIONS TO BE SCALED FROM THIS DRAWING
CDM - RESIDUAL HAZARDS The following are considered to be significant risks relevant to this drawing, which could not be fully mitigated or removed through design:

P02	Timber cladding and timber plant roof enclosure omitted/ building overall length/reduced/ extent of curtain walling reduced/ Submitted for Planning approval	29.08.19	PAH	DPA
P01	Issued for Planning	29.02.18	RJT	DMS
Revision	Date	Dm	Chk	
This document references the following files:-				
Reference Name	Status	Revision		
M00439-01-ZZ-M3-A-0001	S1	P03		

Client
Willmott Dixon Construction

Project
**University of Lincoln
Centre of Excellence**

Drawing Title
**Proposed Floor Plans
(Planning)**

Suitability Status
S2 - Suitable for Information

Job No.	Scale	Size	Rev
190747	1 : 100	@ A1	P02

Drawing Number
M00439 - PEV - V1 - ZZ - DR - A - 9003

Client Code	Originator	Zone	Level	Type	Role	Number
-------------	------------	------	-------	------	------	--------

**PICK
EVERARD**

T 0345 045 0050 www.pick-everard.co.uk
This drawing is issued for the sole and exclusive use of the intended recipient and is subject to copyright in favour of Pick Everard. Pick Everard does not accept any responsibility or liability whatsoever for its use by a person other than the intended recipient.