


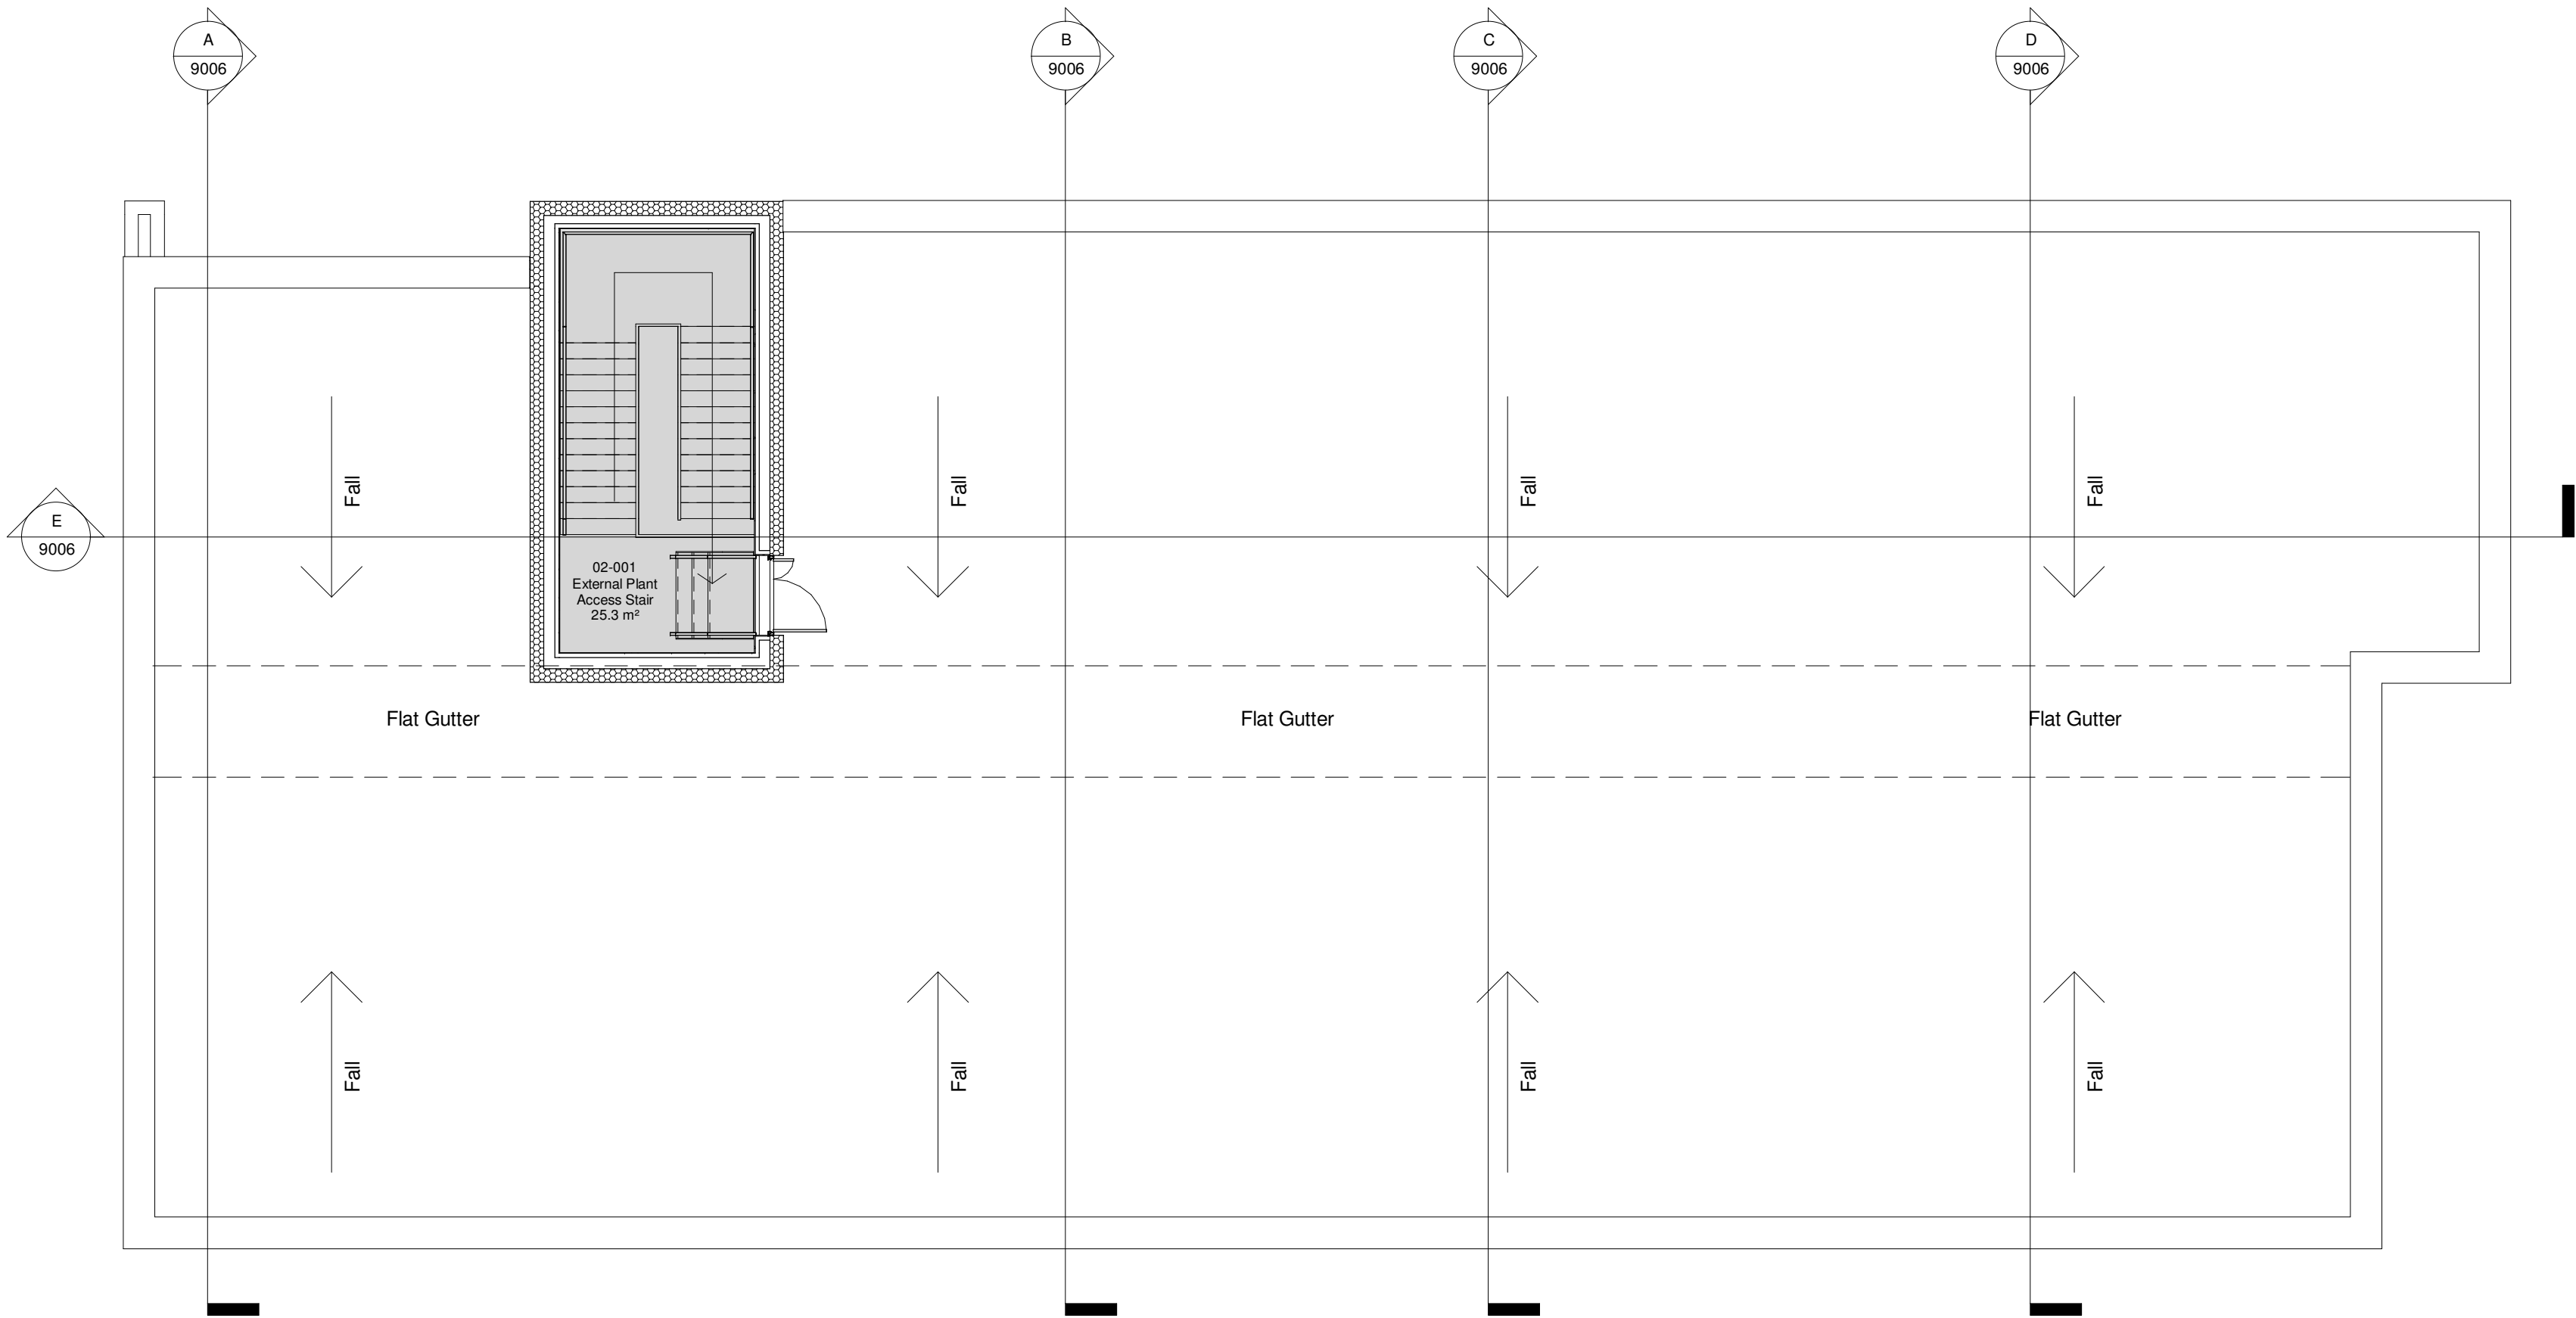

L2 - Roof (Planning)

1 : 100

P02	Timber cladding and timber plant roof enclosure omitted/ building overall length reduced/ Extent of curtain walling reduced/ Submitted for Planning approval	29.08.19	PAH	DPA
P01	Issued for Planning	29.02.18	RJT	DMS
Revision		Date	Drn	Chk
This document references the following files:-				
Reference Name		Status	Revision	
M00439-01-ZZ-M3-A-0001		S1	P03	

Client

Willmott Dixon Construction

Project

University of Lincoln
Centre of Excellence

Drawing Title

Proposed Roof Plan
(Planning)

Suitability Status			
S2 - Suitable for Information			
Job No.	Scale	Size	Rev
190747	1 : 100	@ A2	P02
Drawing Number			

M00439 - PEV - V1 - 02 - DR - A - 9004

Project Code	Originator	Zone	Level	Type	Role	Number
--------------	------------	------	-------	------	------	--------