
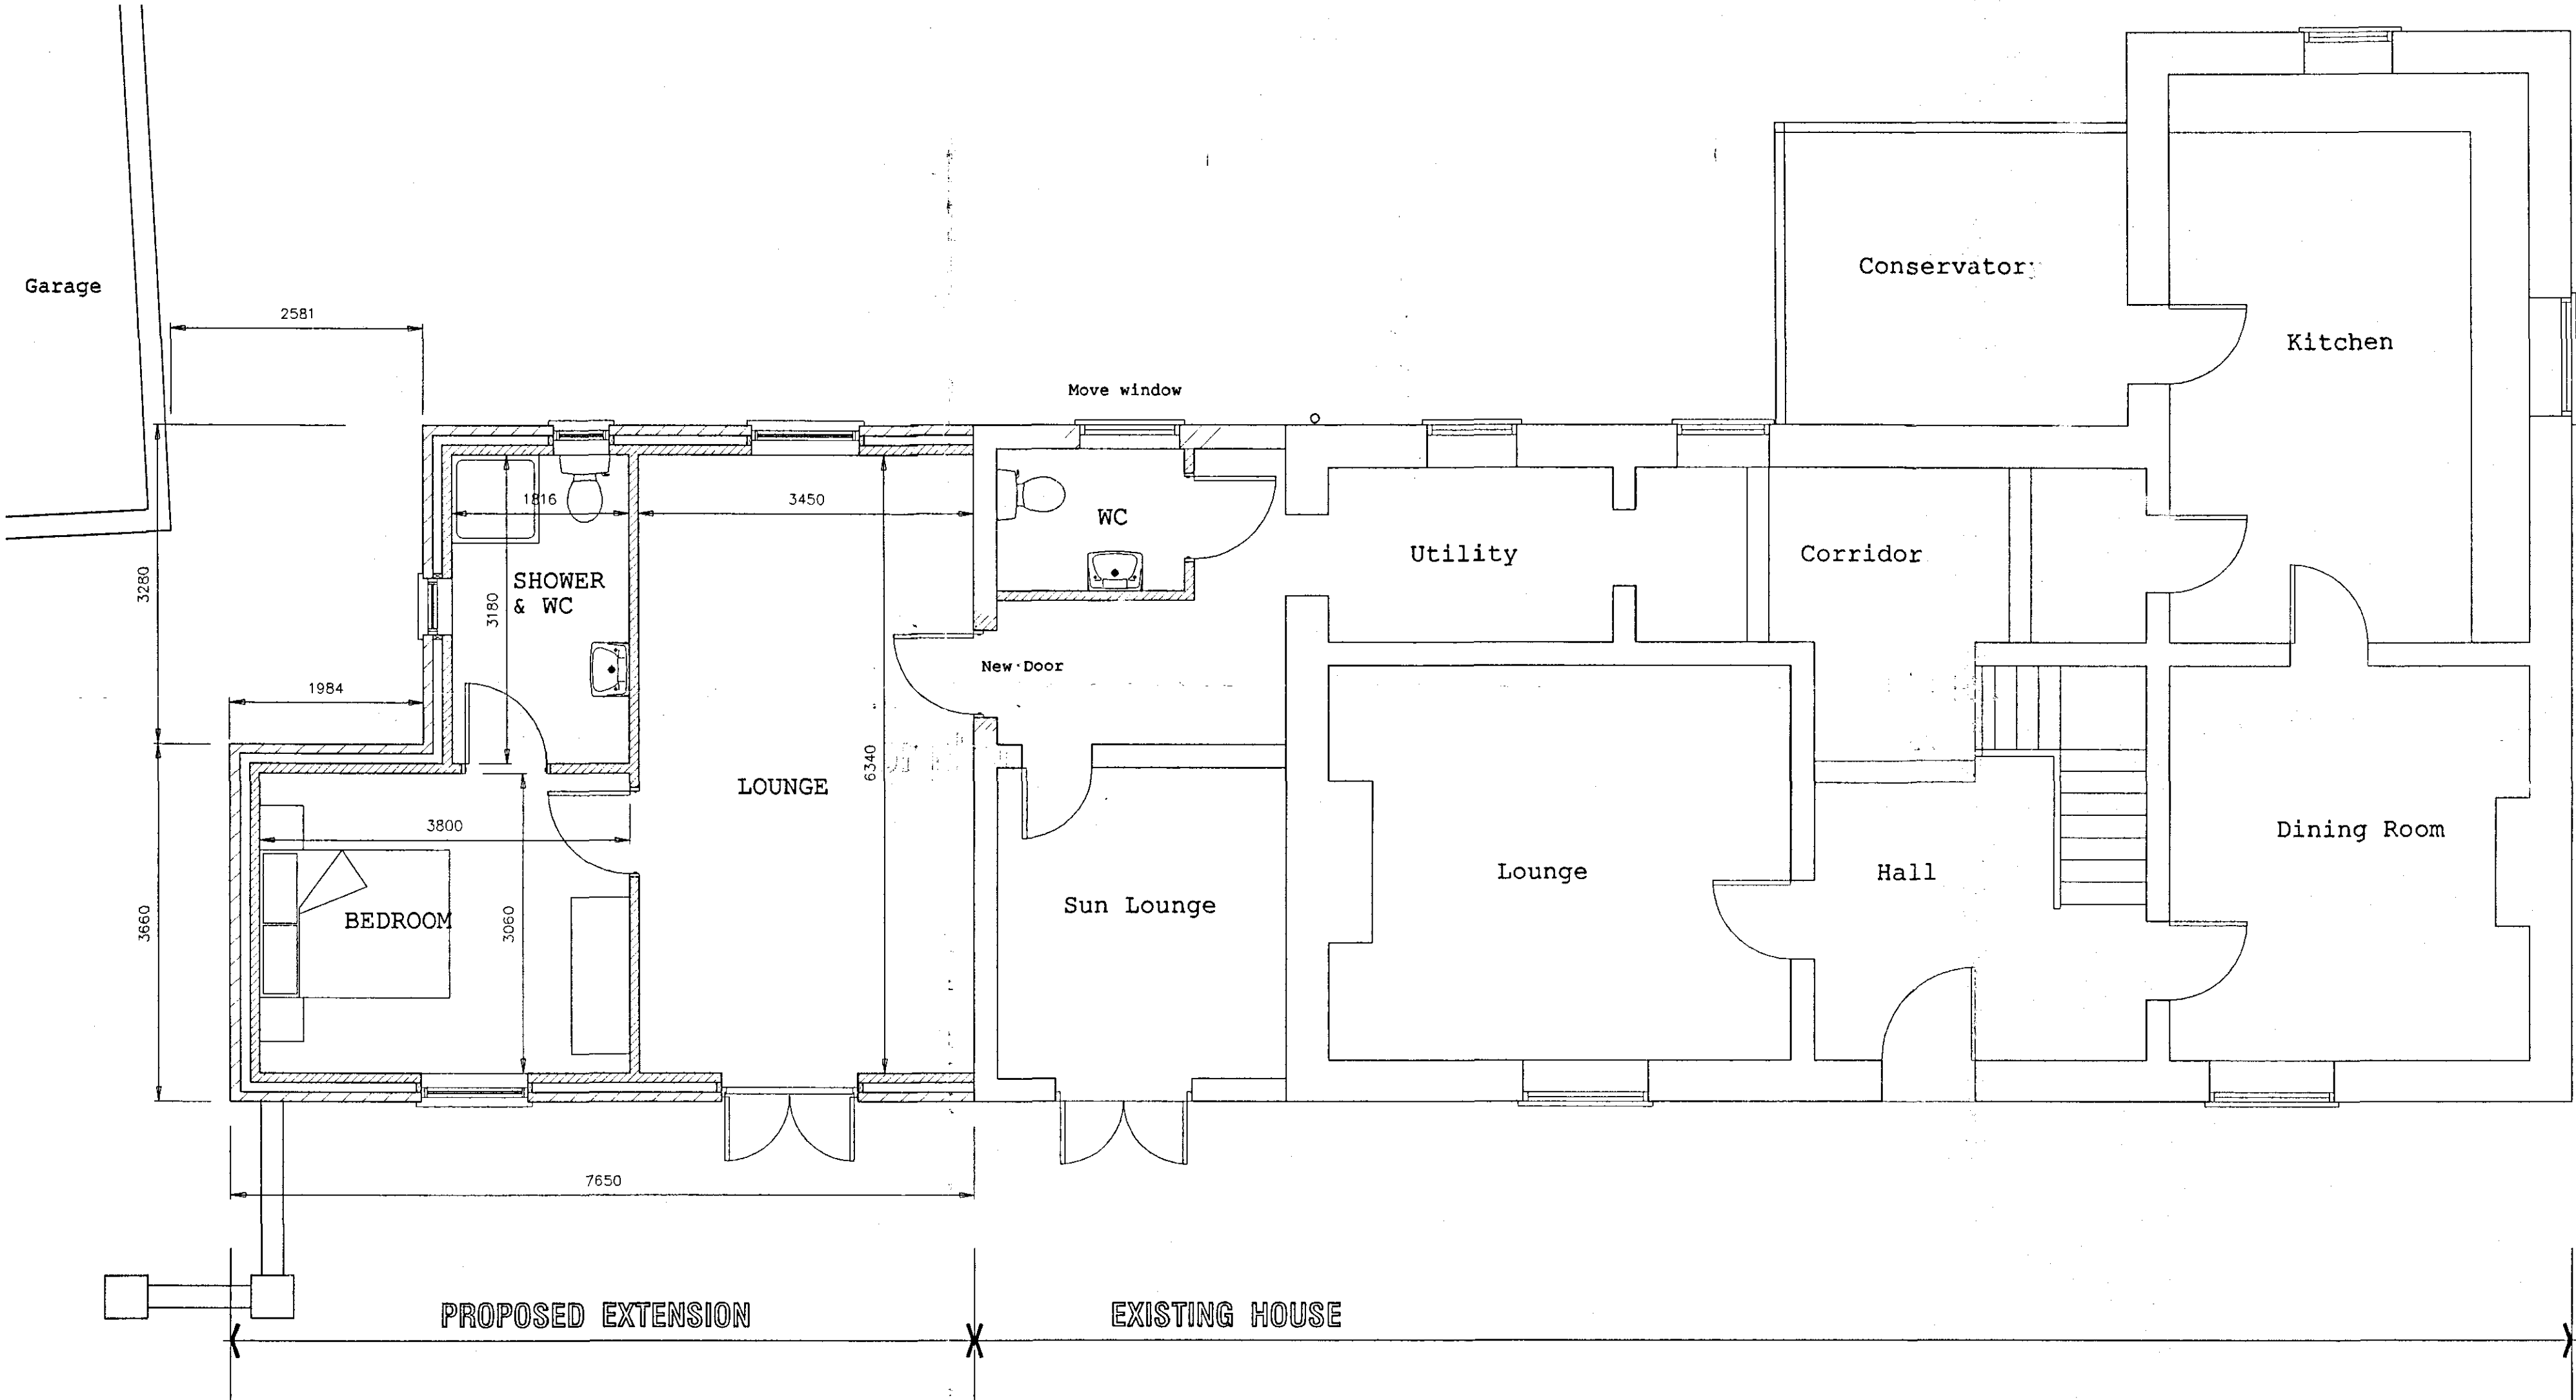


Elevations

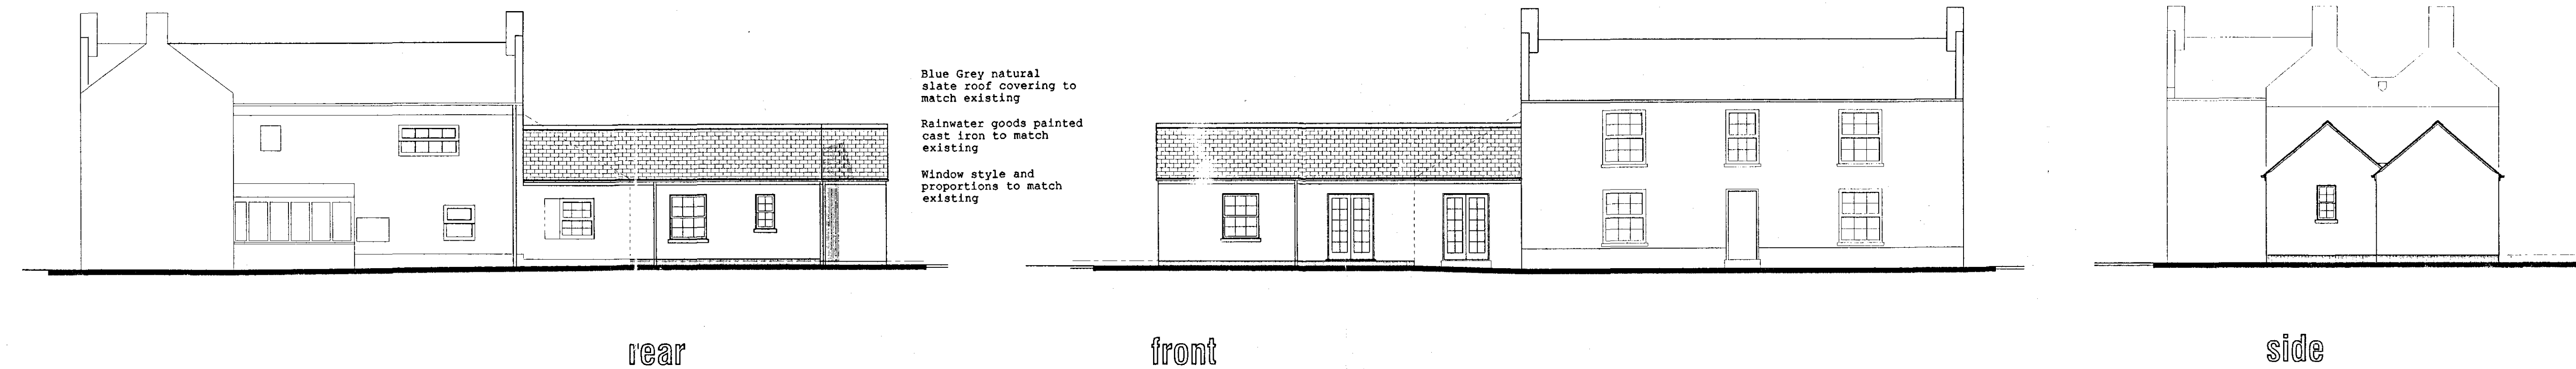


INFORMATION ON PROPOSALS

The existing dwelling has a gross internal floor area of approximately 230 square metres.


The proposed extension or "Granny Annexe" will have a floor area of 40 square metres.

Materials for the extension are to match the existing.

The "Granny Annexe" is specifically for the mother of the owner of the property and is designed all on one level at ground floor because the owner's mother is having increasing difficulty climbing stairs as she is now into her 70's.

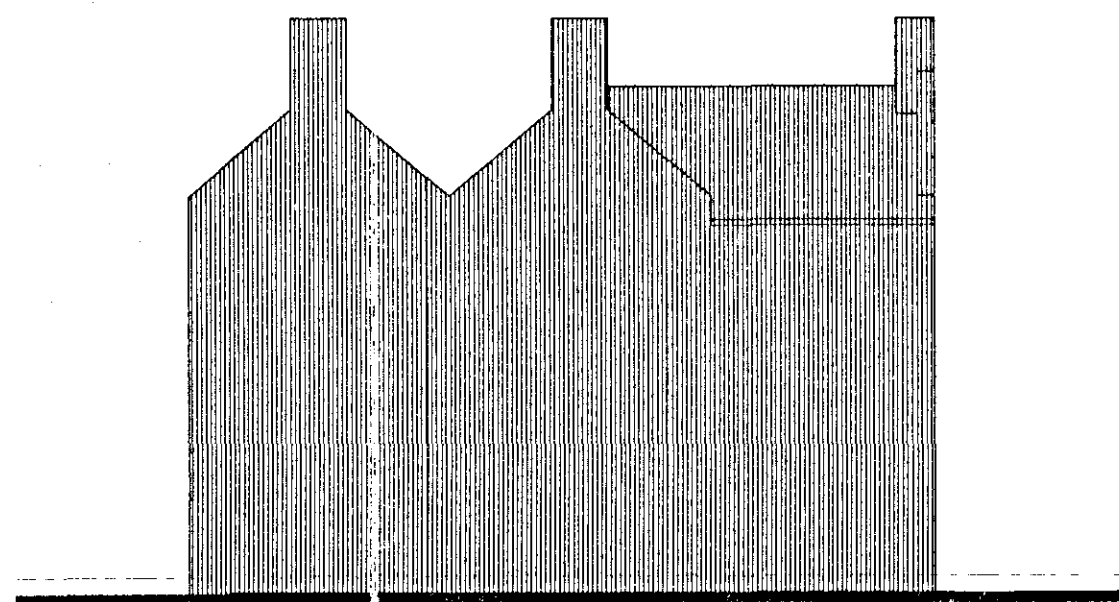

side

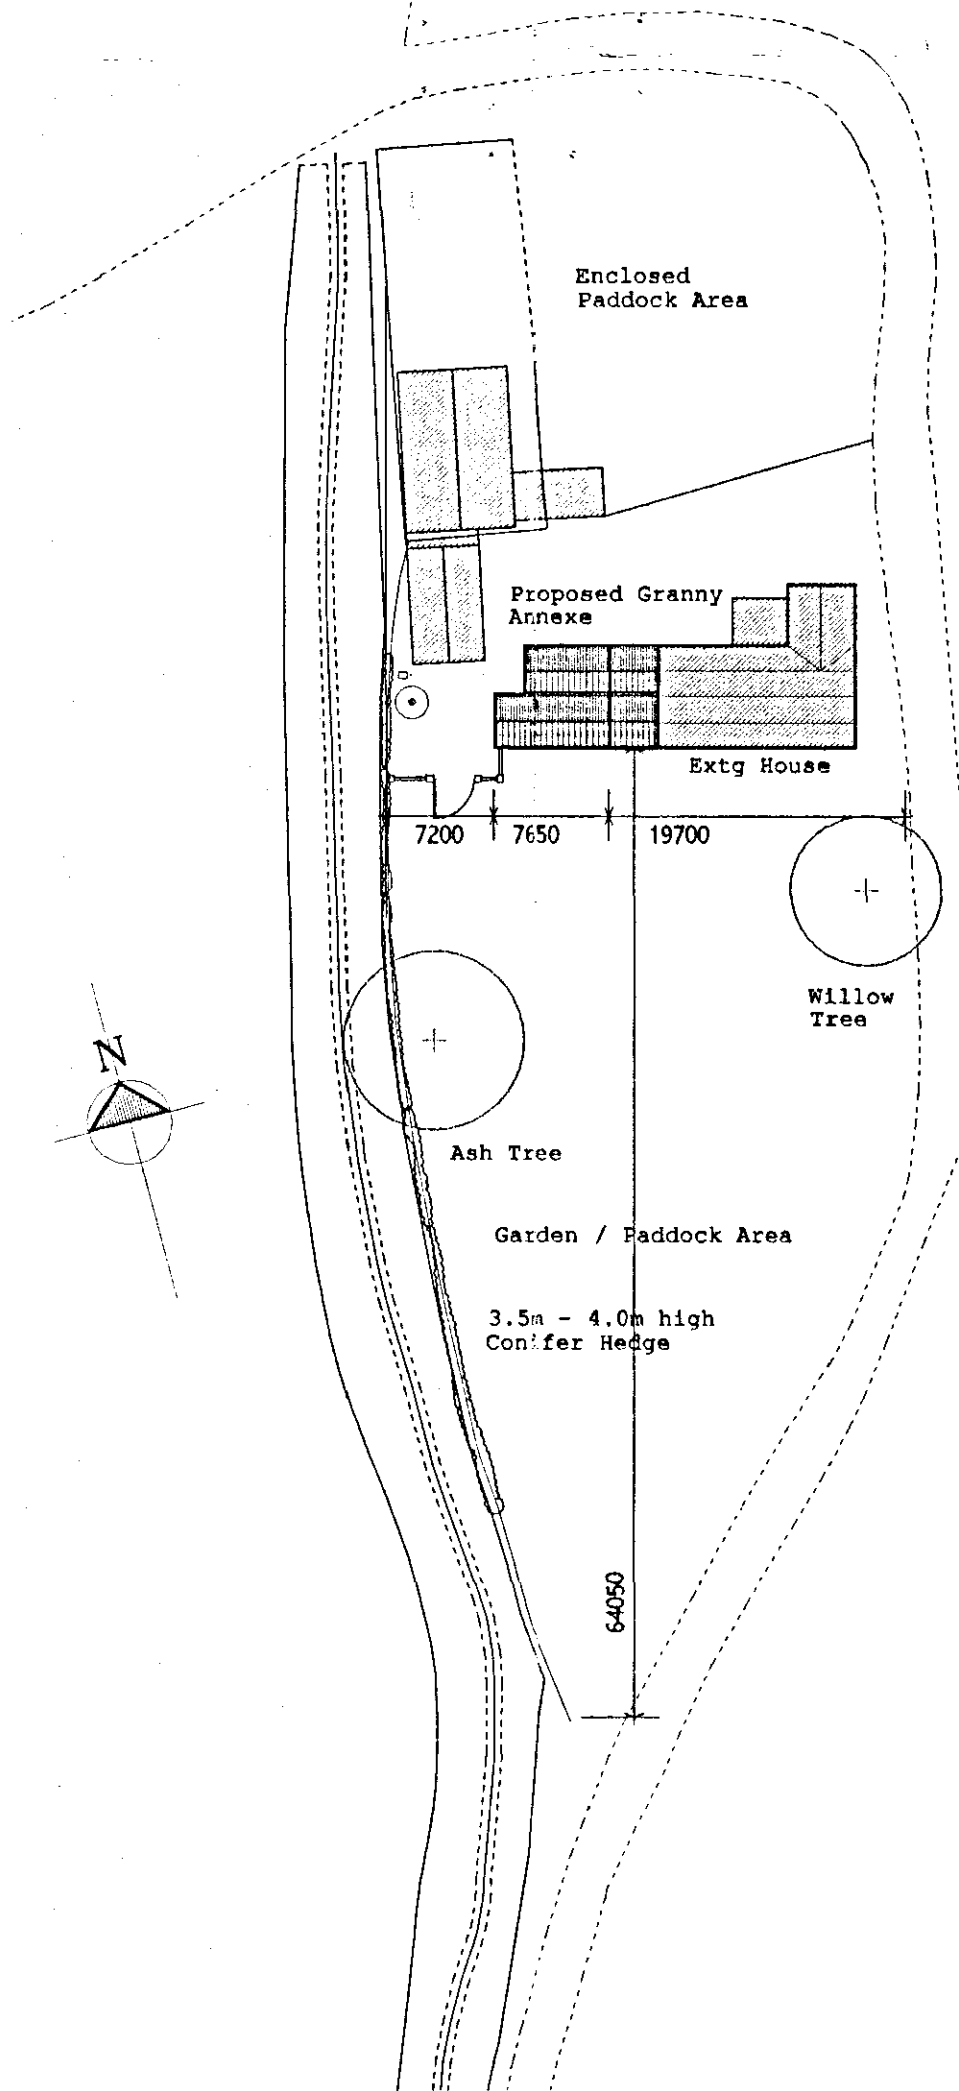

block plan scale 1:500

L. A. Building Design

Architectural and Surveying Practice
55 Hannam Boulevard
Spalding
Lincolnshire PE11 1LB
Telephone/Fax: Spalding (01775) 711437

Peter S Lithgow MCIOS MCAT

Member of the Chartered Institute of Building and
Member of the Chartered Institute of Architectural Technologists

Proposed Extension to Dwelling
Redhouse Farm, Bass Chase, Holbeach Bank, Spalding,
Lincolnshire, PE12 8BY

client

Ms J Ford

SKETCH PROPOSAL
REVISED SCHEME

Date MAY 2006 scale(s) 1:50 1:100 1:2500

drawn by Peter Lithgow checked PSL

job no 05/24 drawing no 06

Ground floor plan