



Elevations

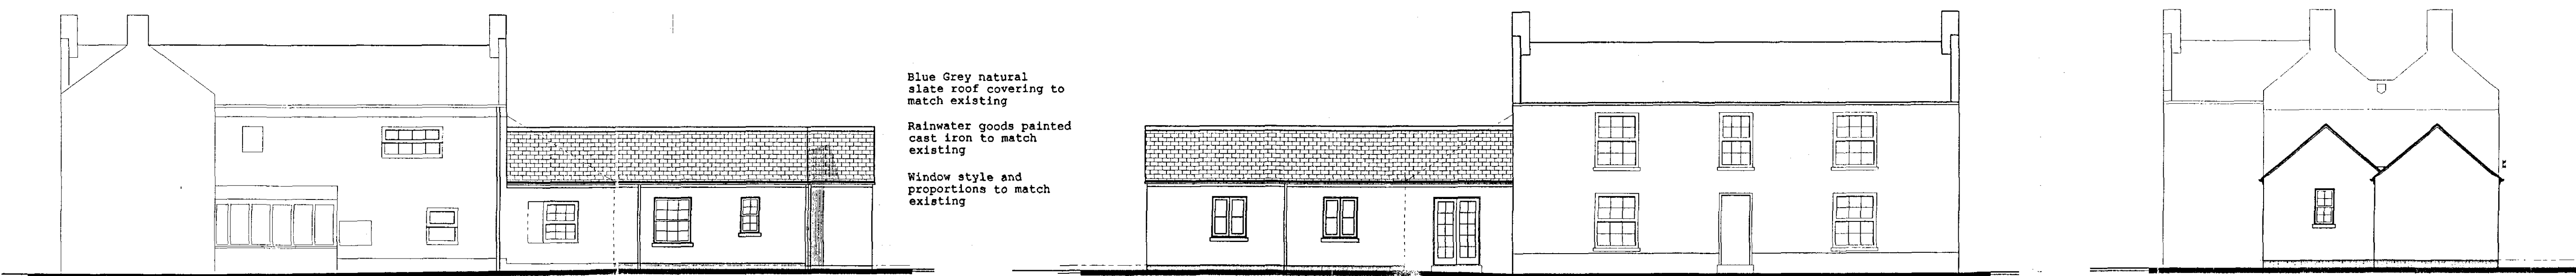

rear

front

side

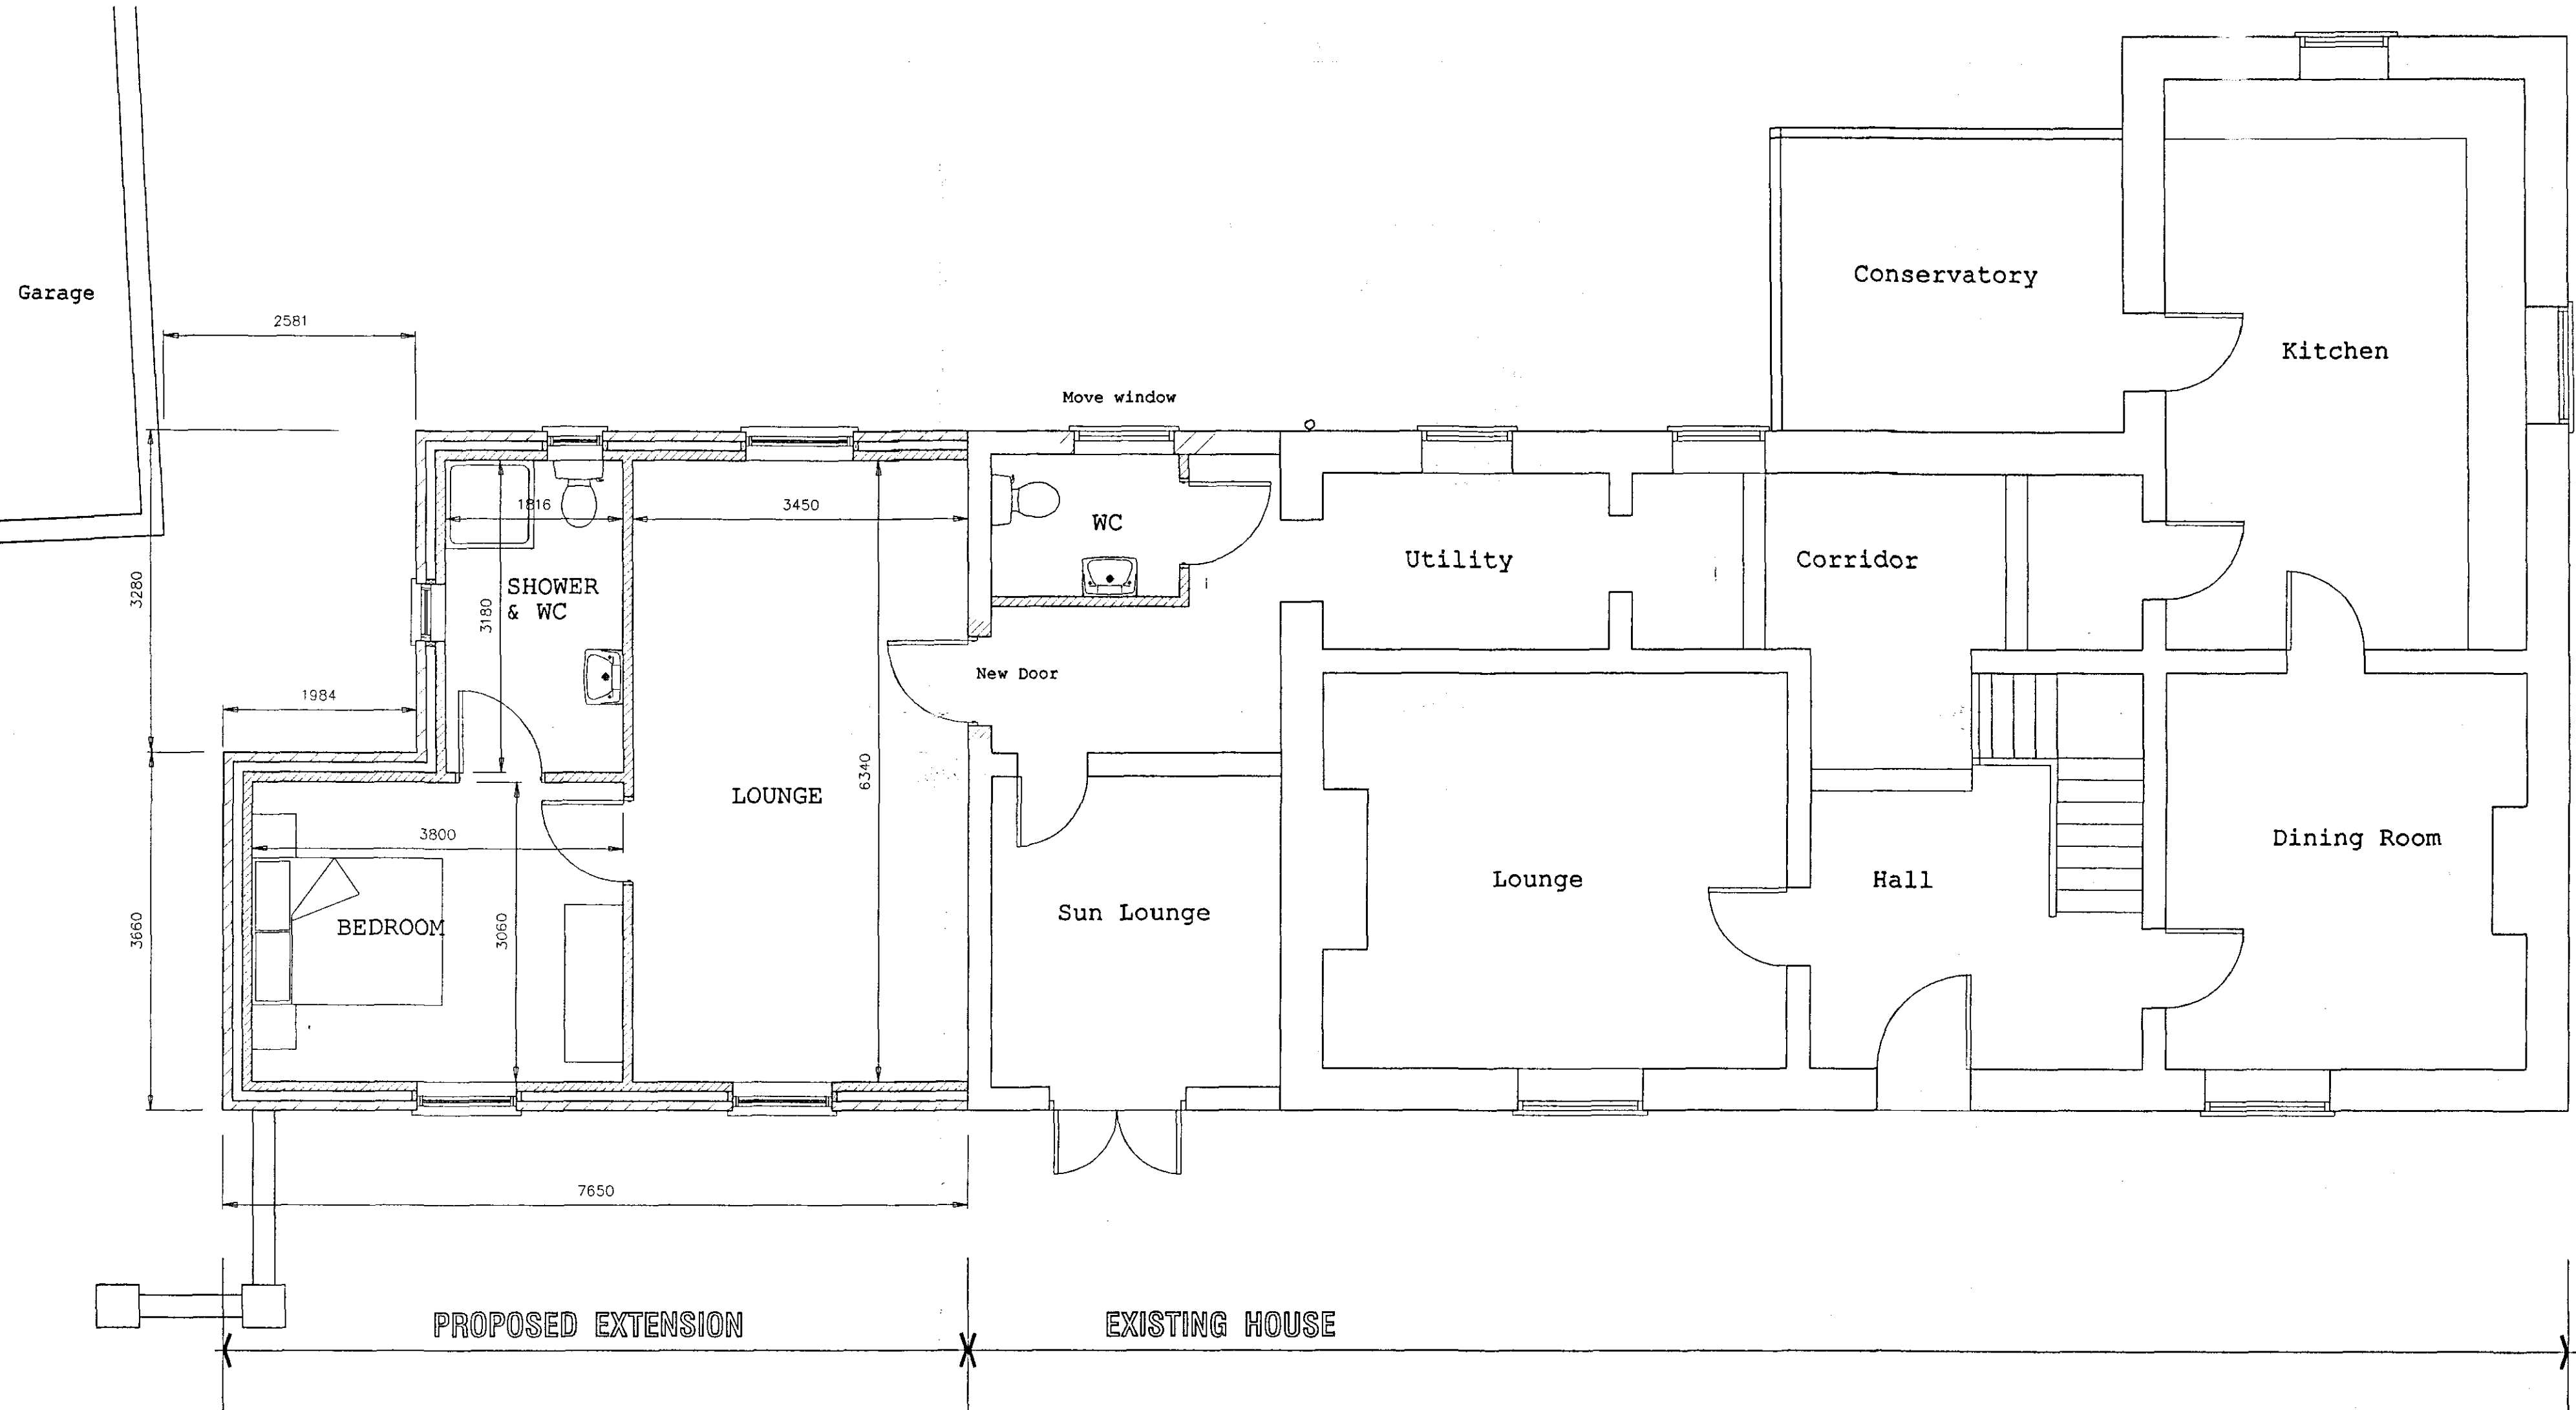

Ground floor plan


INFORMATION ON PROPOSALS

The existing dwelling has a gross internal floor area of approximately 230 square metres.


The proposed extension or "Granny Annexe" will have a floor area of 40 square metres.

Materials for the extension are to match the existing.

The "Granny Annexe" is specifically for the mother of the owner of the property and is designed all on one level at ground floor because the owner's mother is having increasing difficulty climbing stairs as she is now into her 70's.

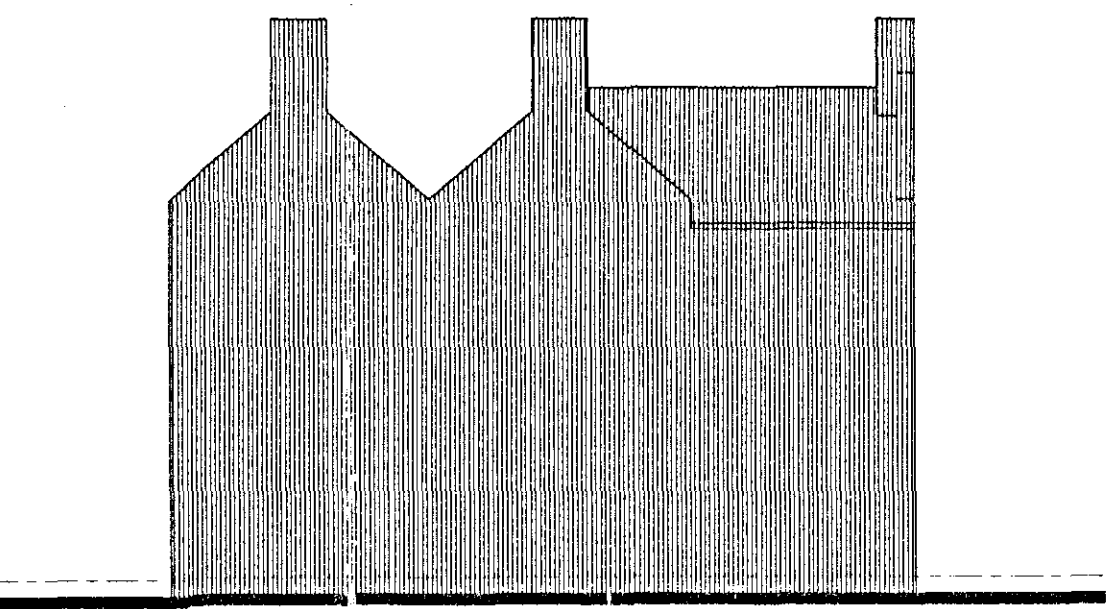

side

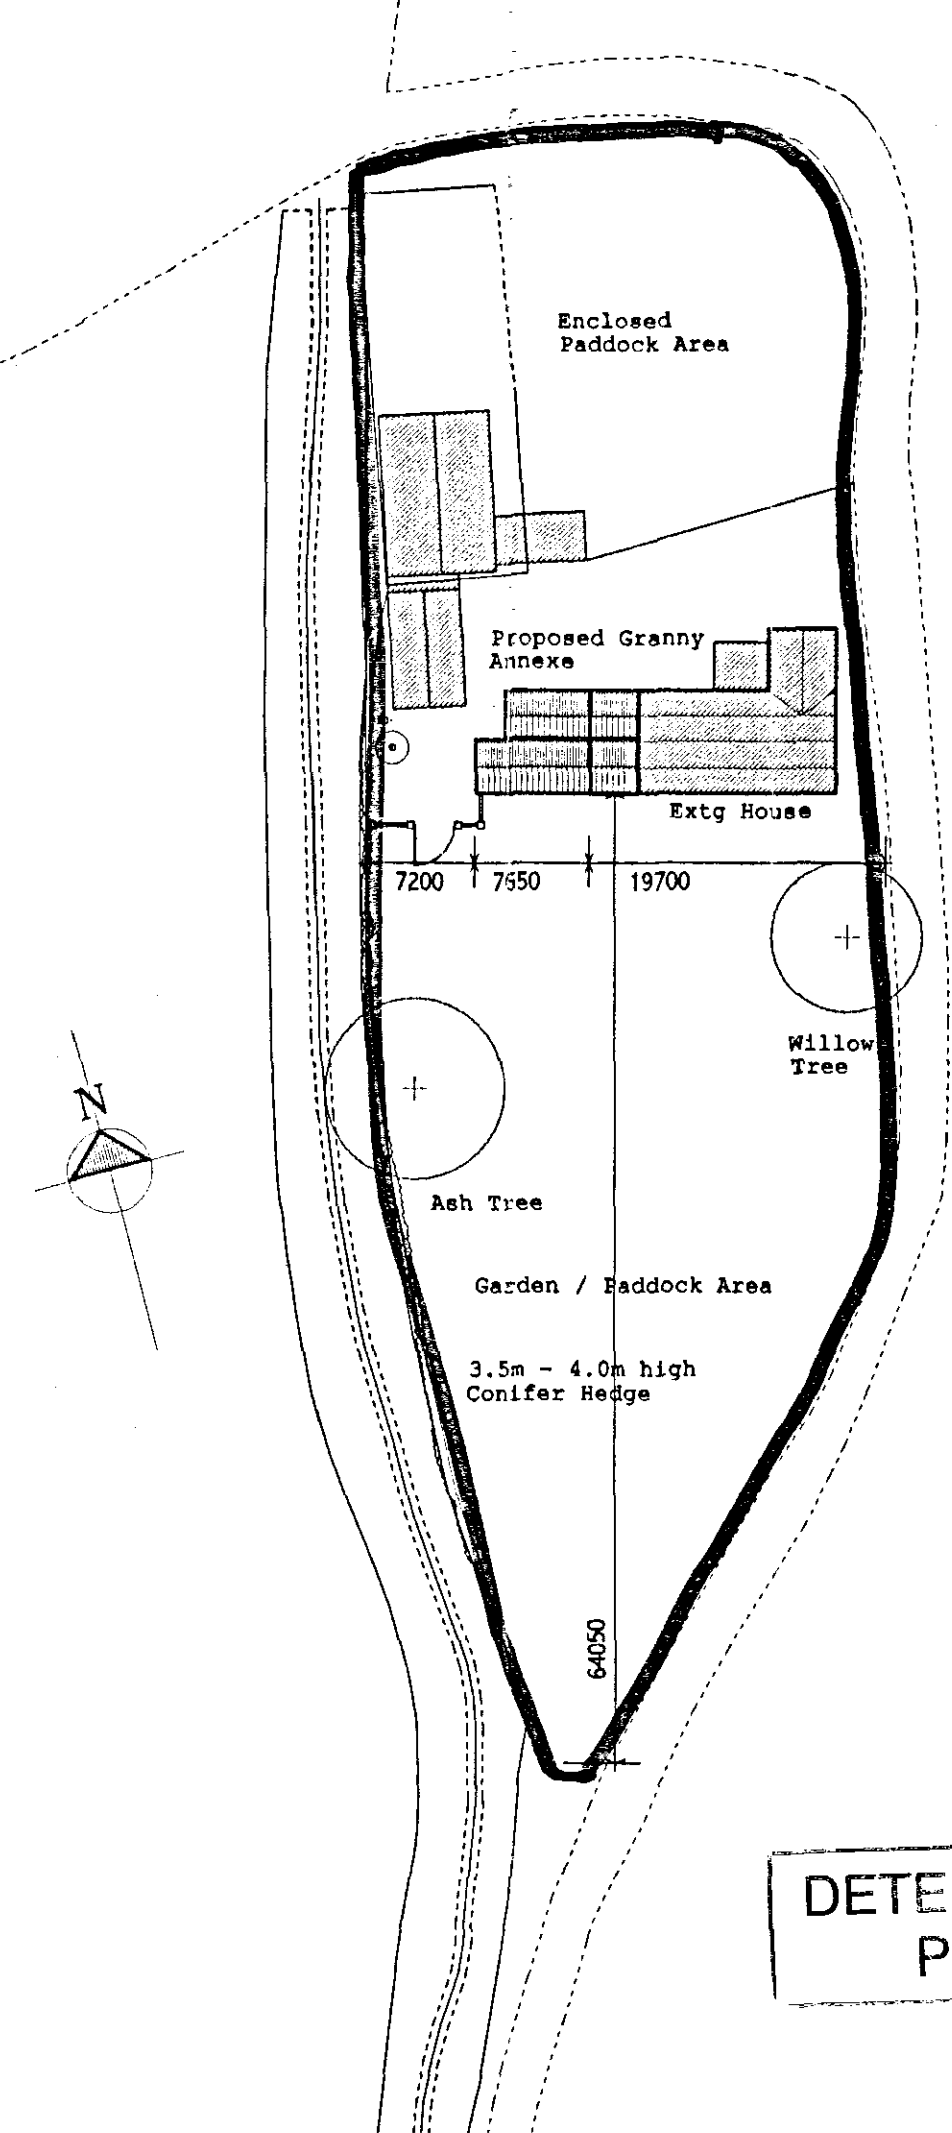

block plan

scale 1:500

SHDC
PLANNING & DEVELOPMENT
17 AUG 2006
Ref. 0952/06

AMENDMENTS
A 15.08.06 Windows changed as per telephone conversation with Gill Smith
AMENDED PLAN
Ref. A1

L. A. Building Design
Architectural and Surveying Practice
55 Honnam Boulevard
Spalding
Lincolnshire PE11 1LB
Telephone/Fax: Spalding (01775) 711437

Peter S Lithgow MAOB MCAT
Member of the Chartered Institute of Building and
Member of the Chartered Institute of Architectural Technologists
Proposed Extension to Dwelling
Redhouse Farm, Bass Chase, Holbeach Bank, Spalding,
Lincolnshire, PE12 8BY
client
Ms J Ford

drawing
SKETCH PROPOSAL
REVISED SCHEME

DETERMINED PLAN		date	scale(s)
		MAY 2008	1:50 1:100 1:2500
		drawn by	checked
		Peter Lithgow	PSL
		job no	drawing no
		05/24	06A