
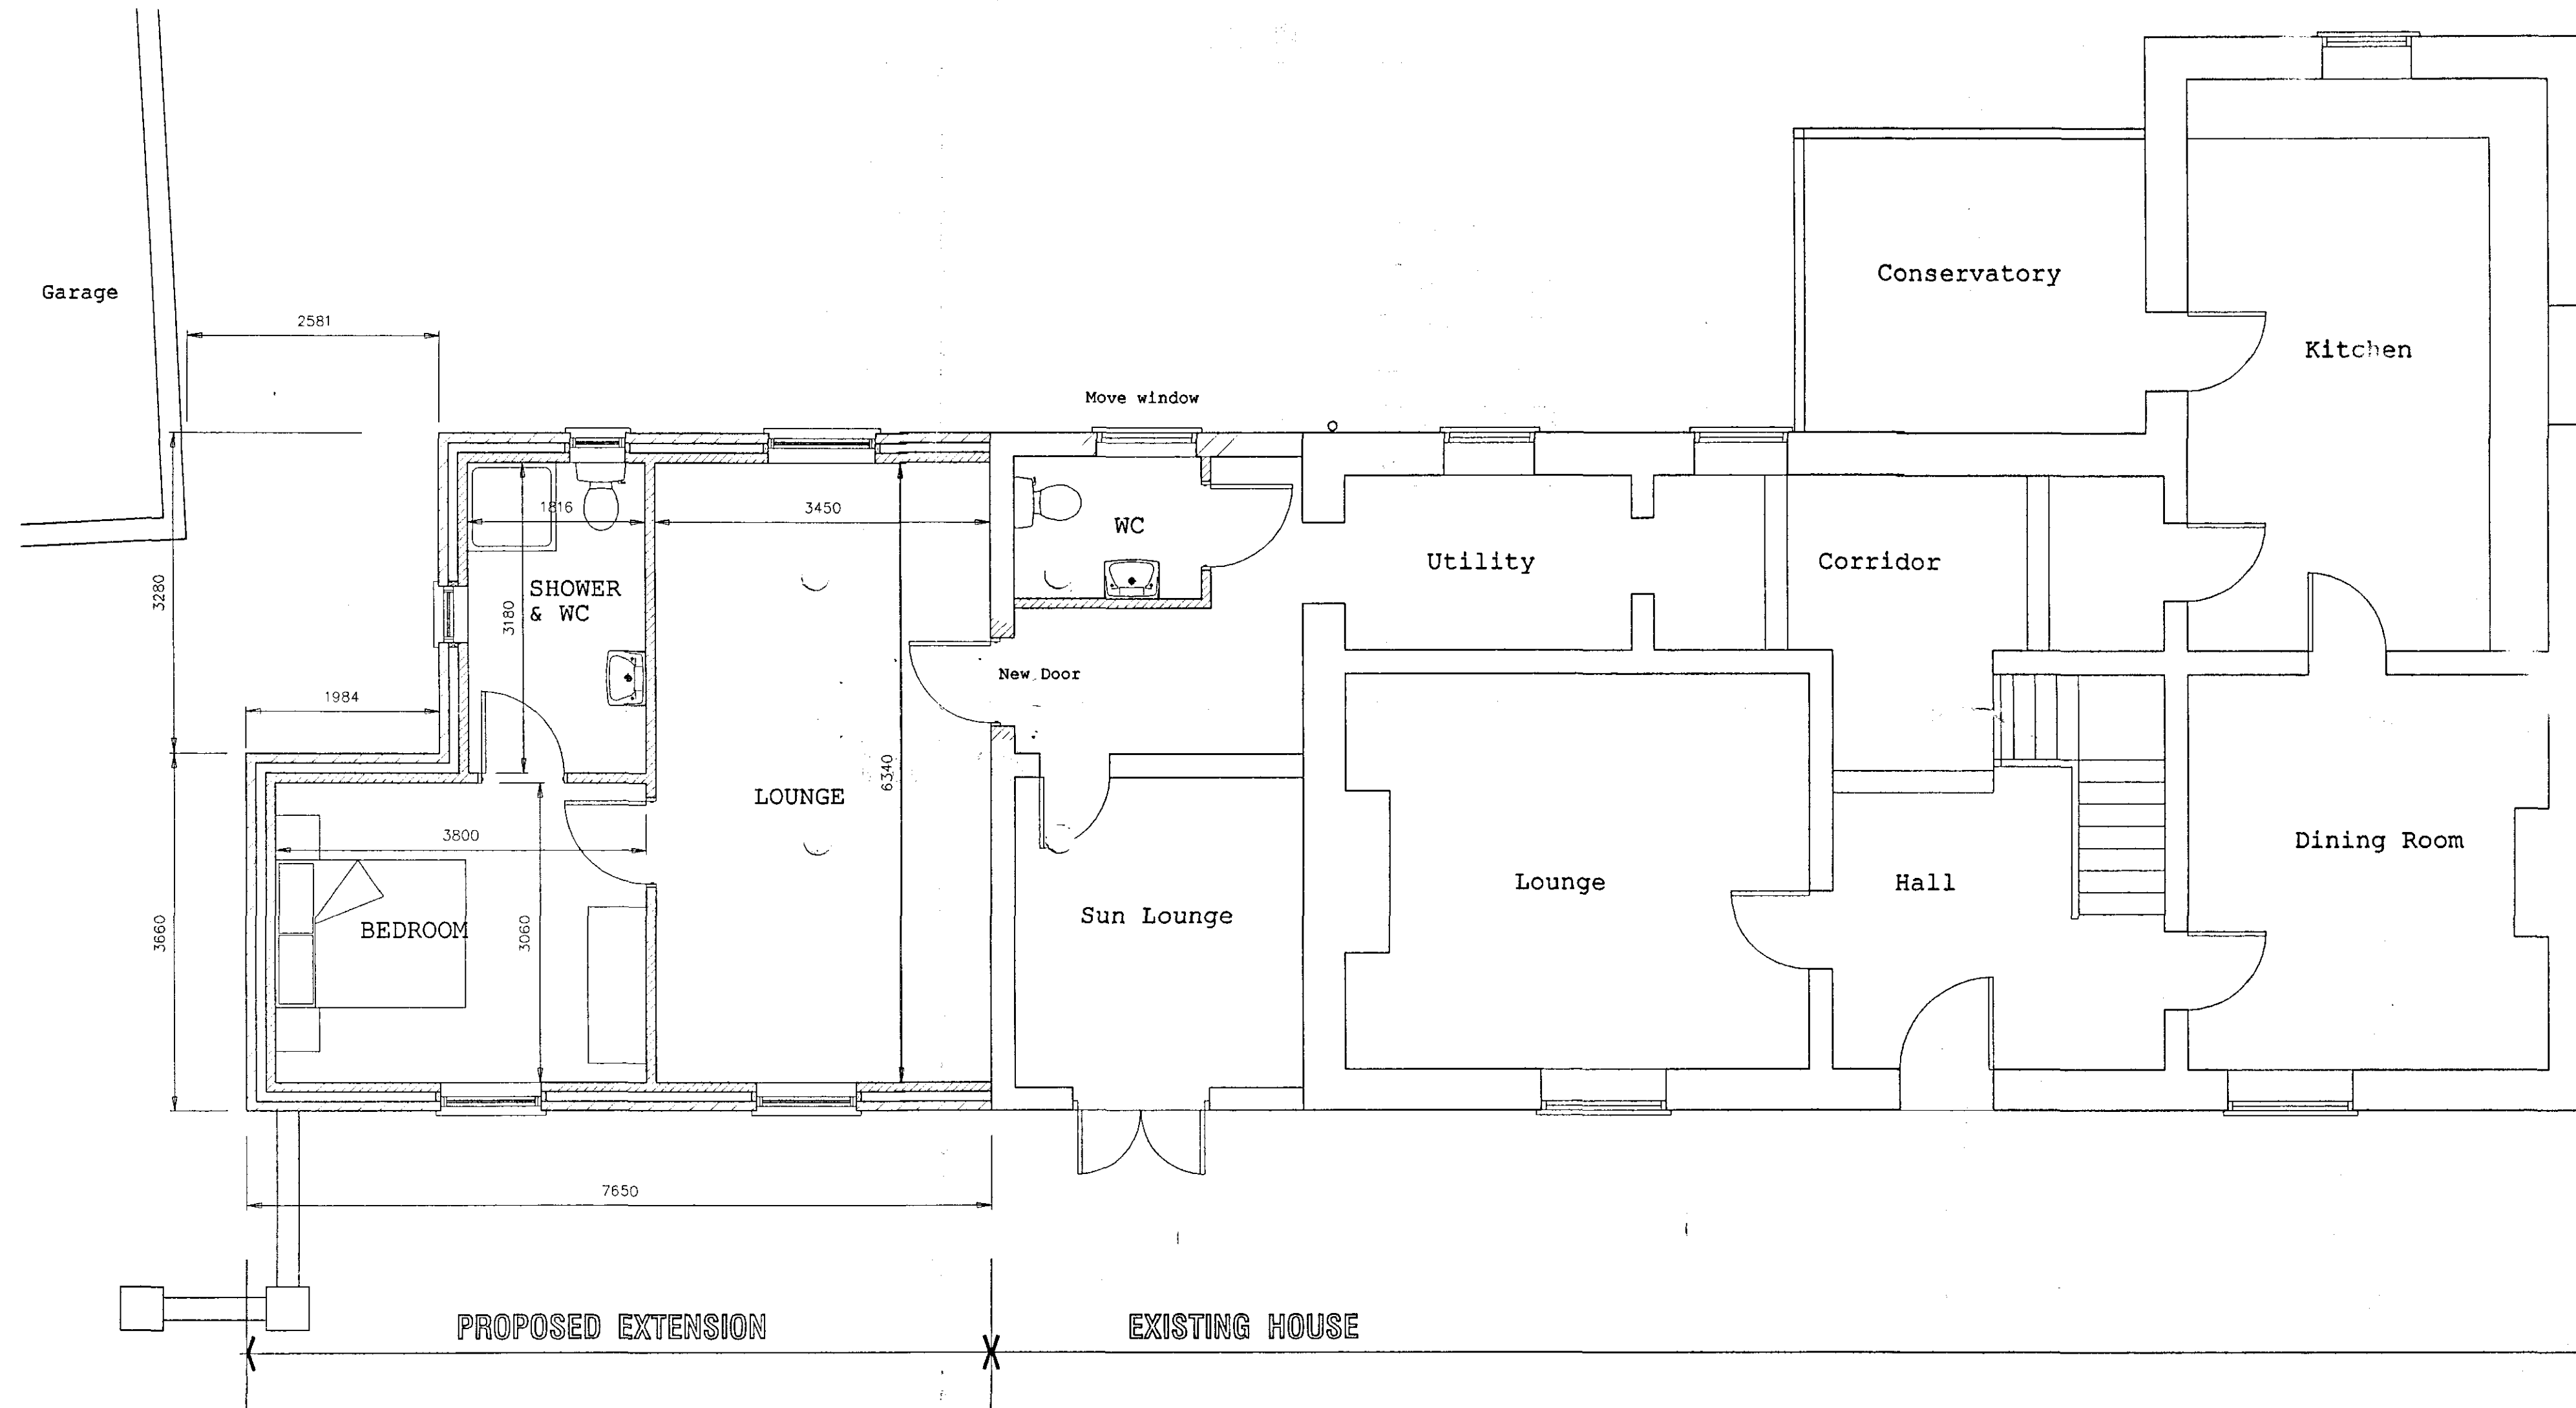


Elevations

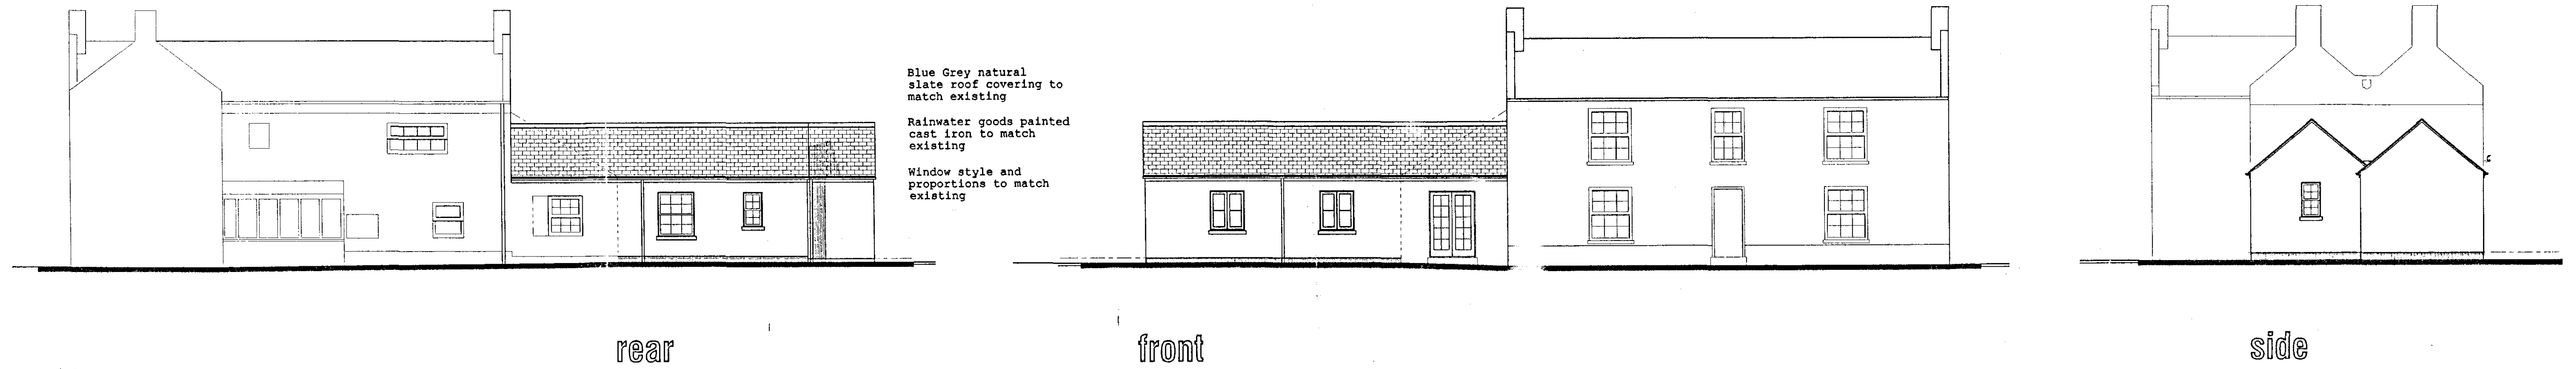



INFORMATION ON PROPOSALS

The existing dwelling has a gross internal floor area of approximately 230 square metres.

The proposed extension or "Granny Annexe" will have a floor area of 40 square metres.

Materials for the extension are to match the existing.

The "Granny Annexe" is specifically for the mother of the owner of the property and is designed all on one level at ground floor because the owner's mother is having increasing difficulty climbing stairs as she is now into her 70's.

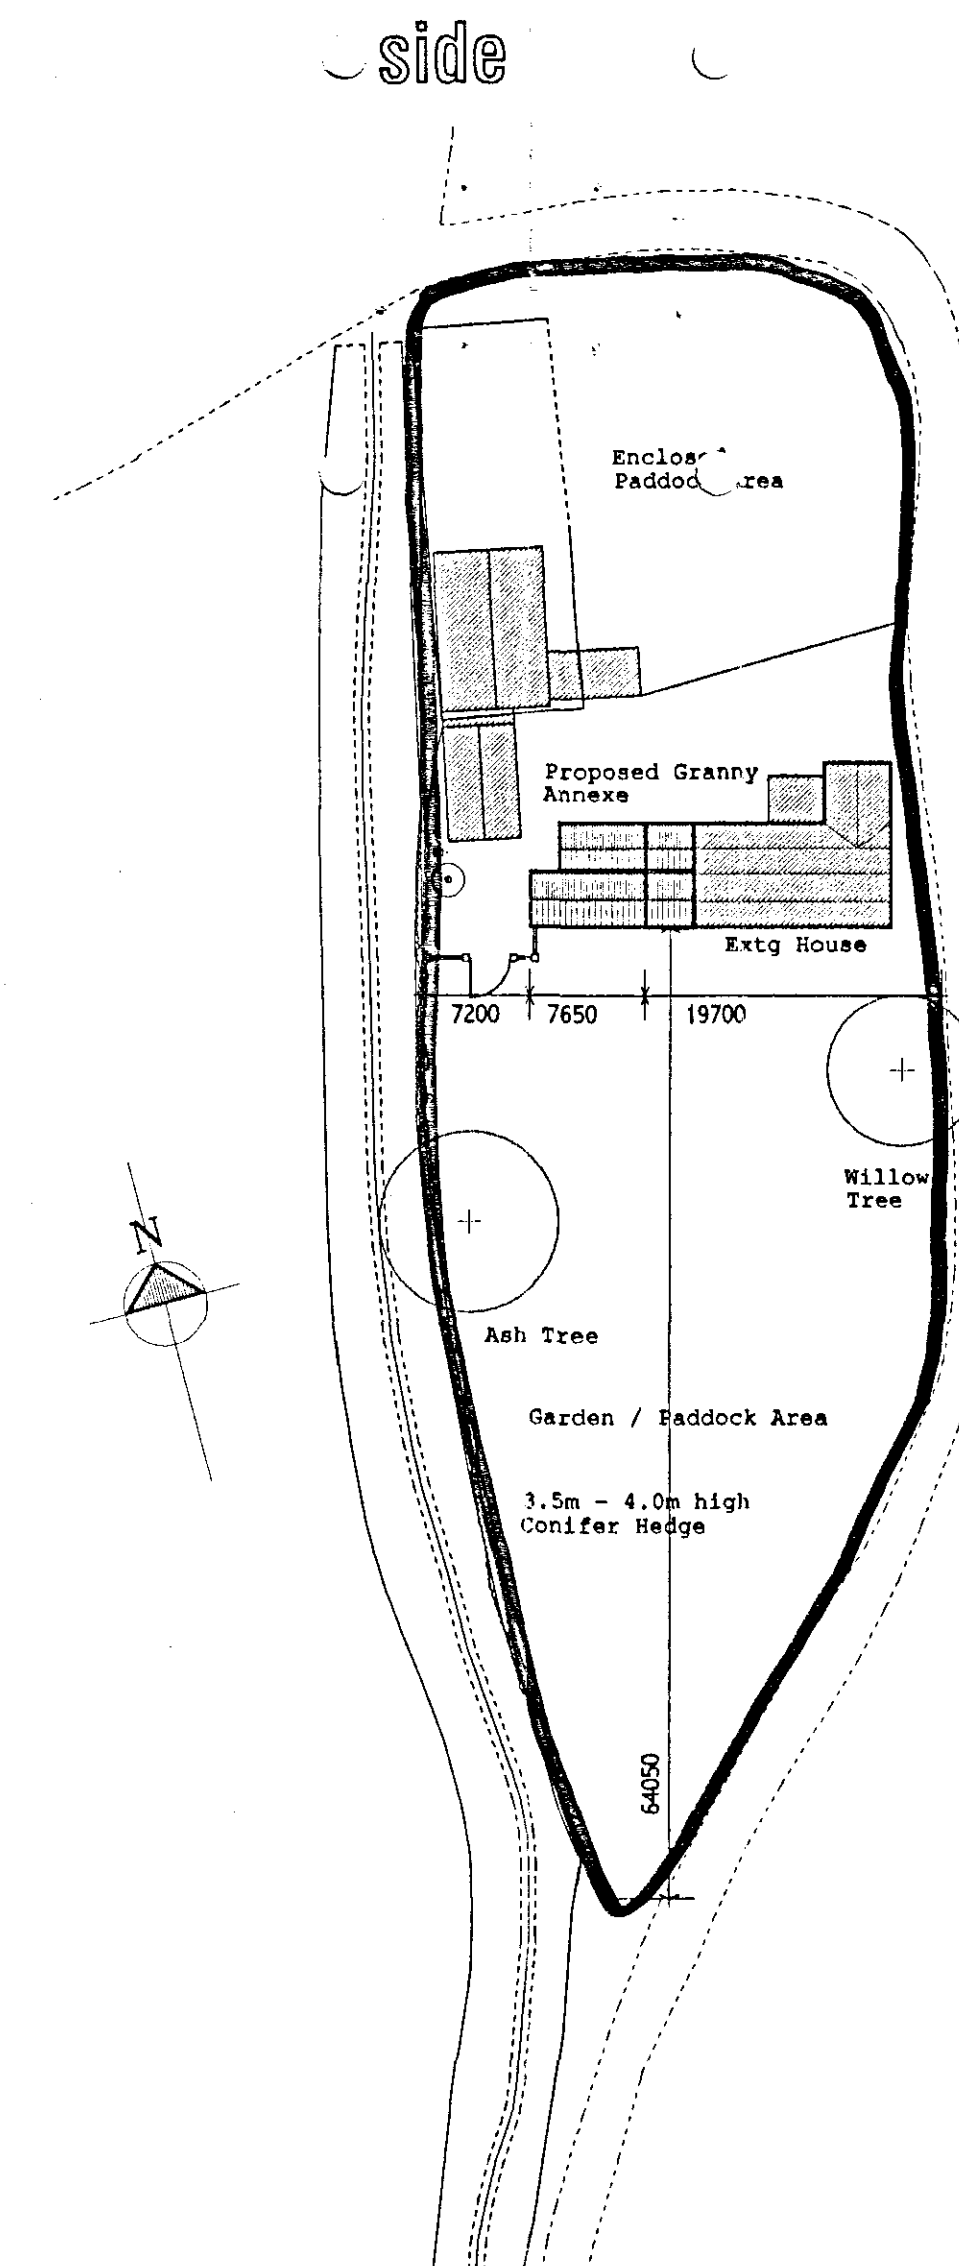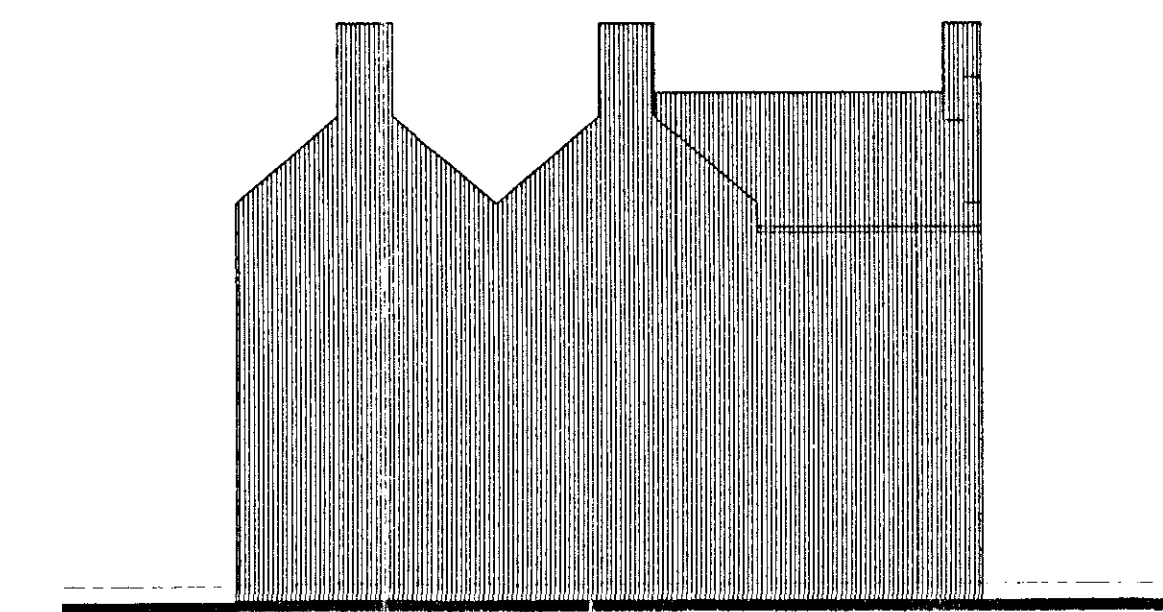

Ground floor plan

block plan scale 1:500

SHDC
PLANNING & DEVELOPMENT
17 AUG 2006
Ref. 0953/06

AMENDMENTS

A 15.08.06 Windows changed as per telephone conversation with Gill Smith (14.08.06)

AMENDED PLAN
Ref. A1

L. A. Building Design

Architectural and Surveying Practice
55 Hannam Boulevard
Spalding
Lincolnshire PE11 1LB
Telephone/Fax: Spalding (01775) 711437

Peter S Lithgow MAIOB MCAT

Member of the Chartered Institute of Building and
Member of the Chartered Institute of Architectural Technologists

project
Proposed Extension to Dwelling
Redhouse Farm, Bass Chase, Holbeach Bank, Spalding,
Lincolnshire, PE12 8BY

client
Ms J Ford

drawing
SKETCH PROPOSAL
REVISED SCHEME

date	scale(s)
MAY 2006	1:50 1:100 1:2500
drawn by	checked
Peter Lithgow	PSL
job no	drawing no
05/24	06A