




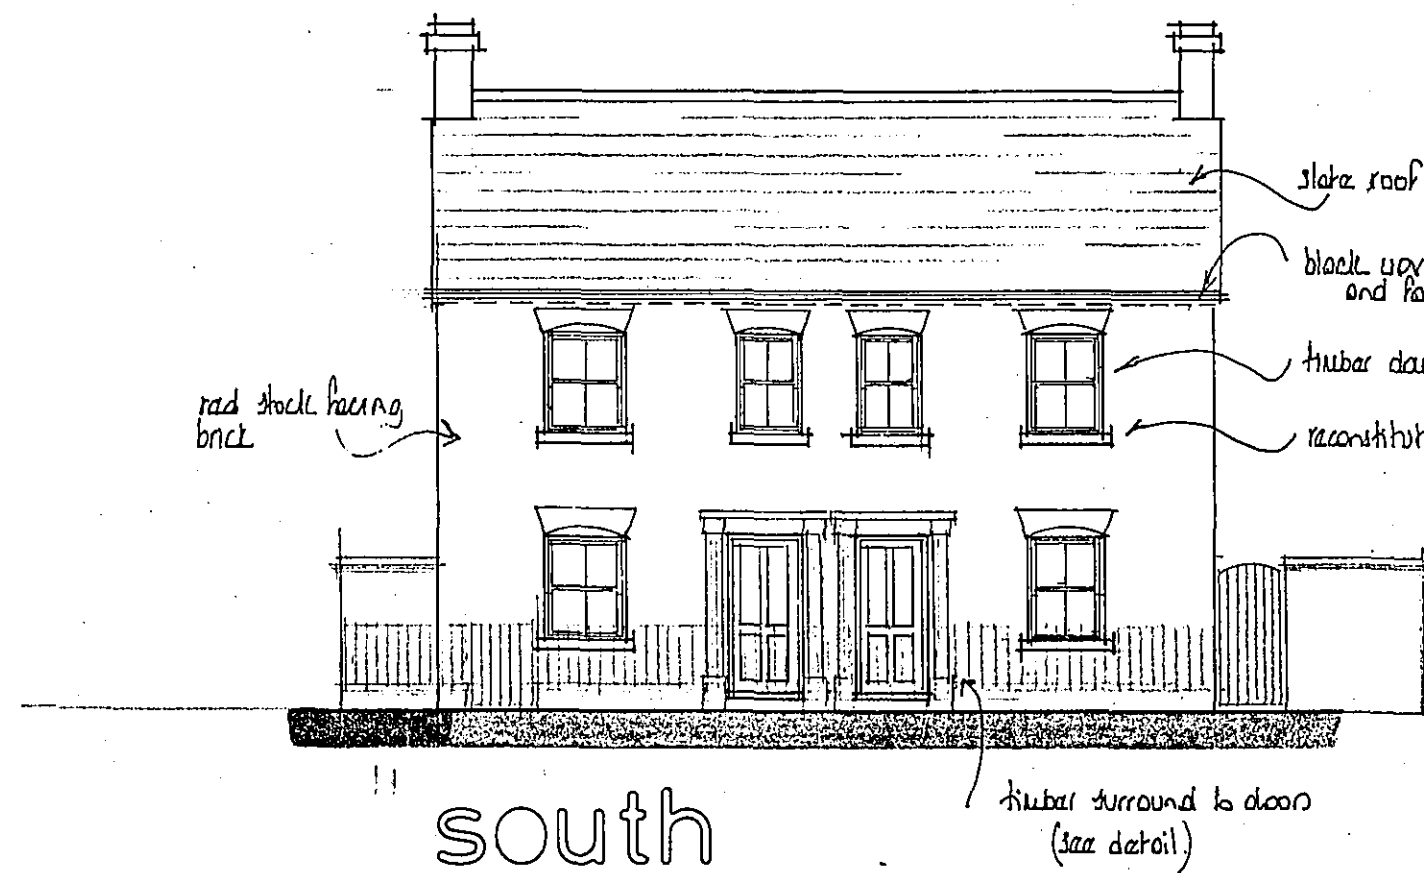


south

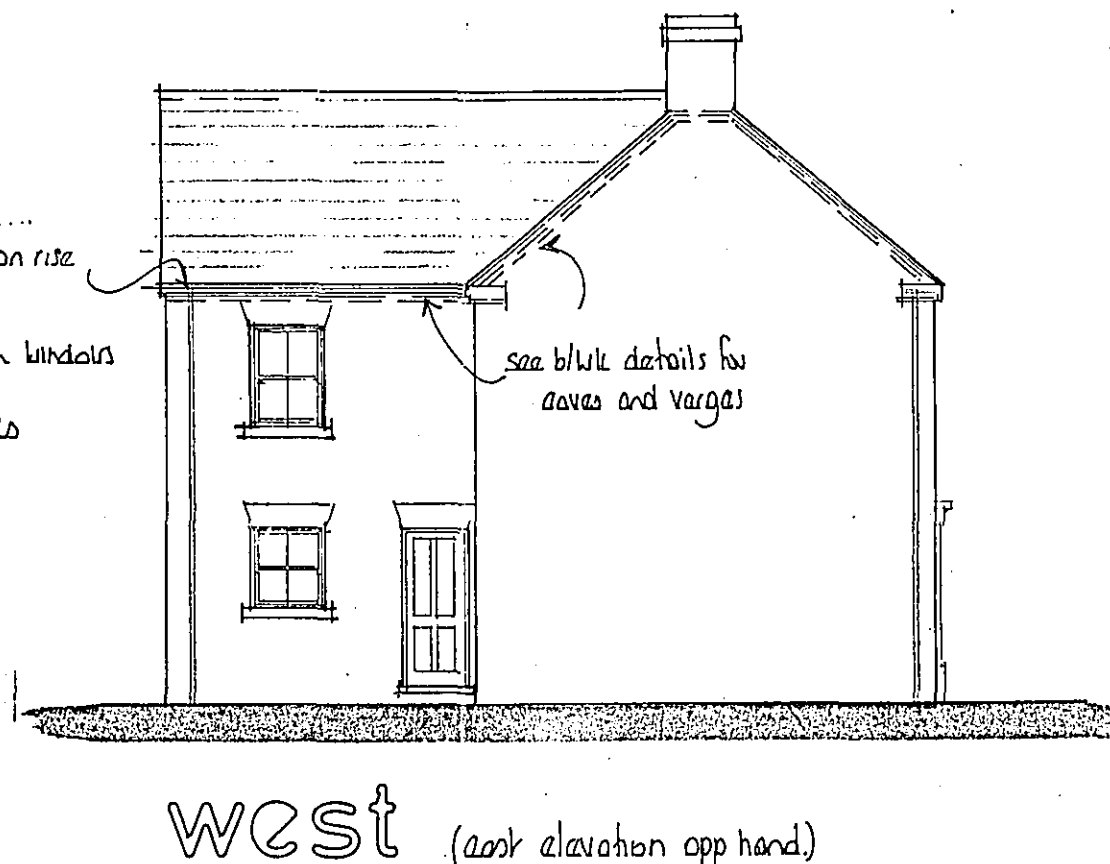


west (east elevation opp hand)

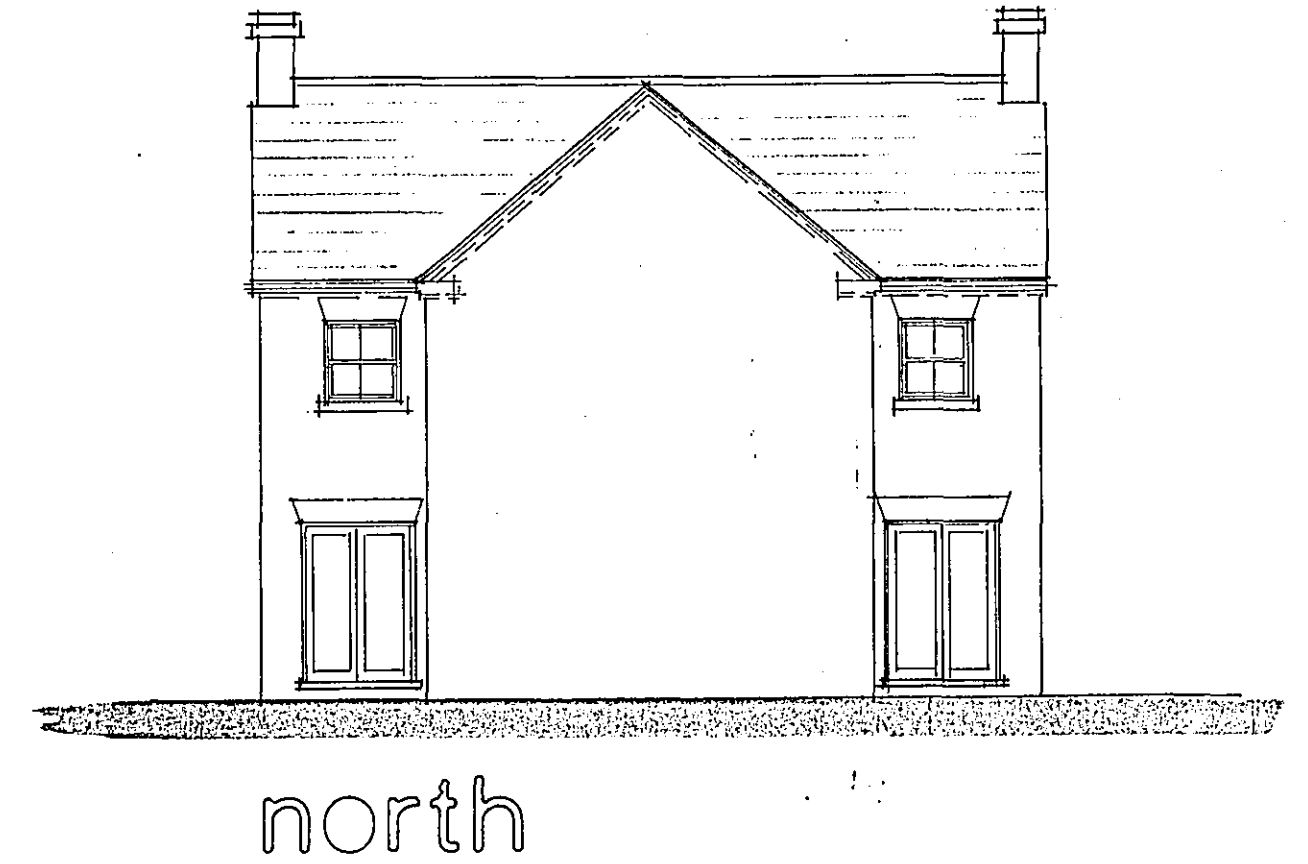

north

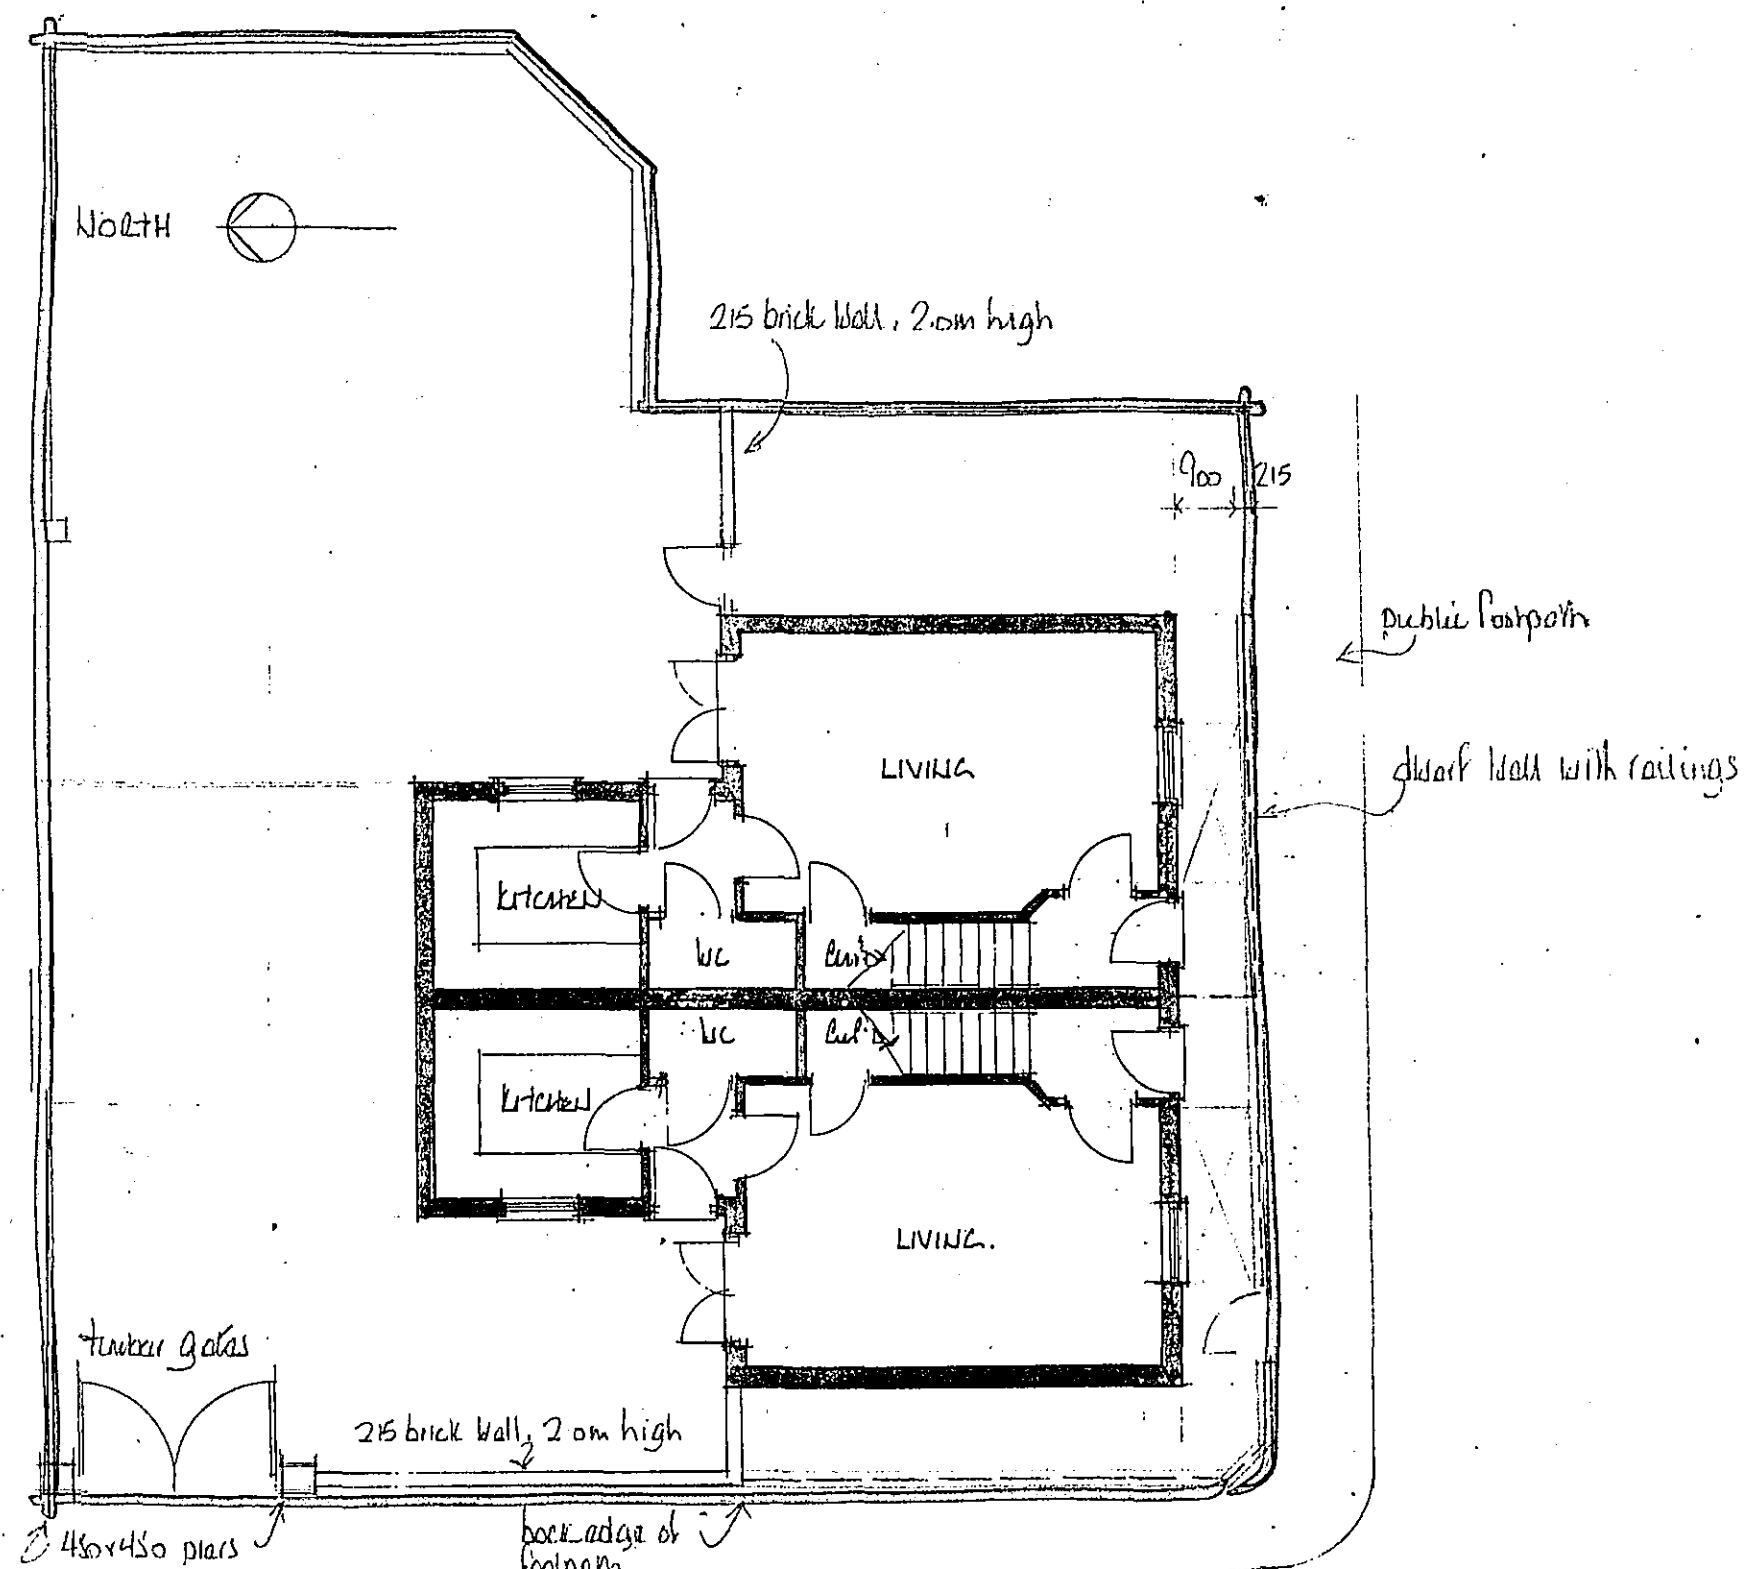

ground floor

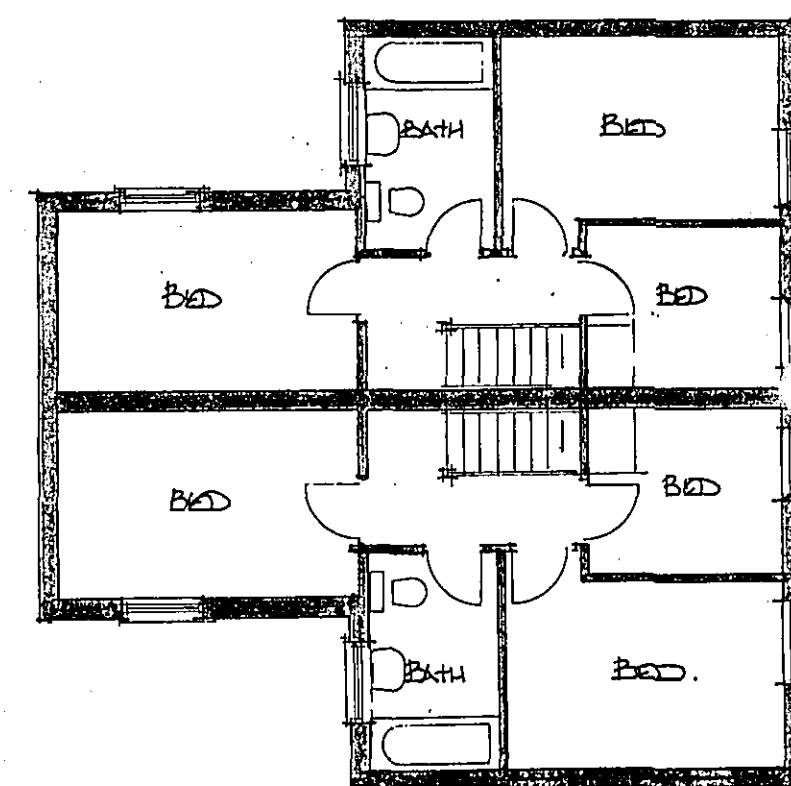

first floor

EAST MIDLANDS DESIGN ASSOC.

Architectural Consultants

Willow Lodge
Horseshoe Road
Spalding
Lincs
PE11 3JA

Tel/fax :- 01775 767968
E-mail :- willowlodge@zoom.co.uk
Mobile phone :- 07710 815044

Client
MR. H. LOUG.

Project
RESIDENTIAL DEVELOPMENT AT
BACK LAKE
HOLBEACH
LINCS

Drawing
PLANS & ELEVATIONS

DETERMINED
PLAN

SHDC
Planning & Development
- 2 SEP 2008
Ref: 0956/08

Scale
1:100
Date
June 08
Dwg. No.
Rev.

06/07/02 a