



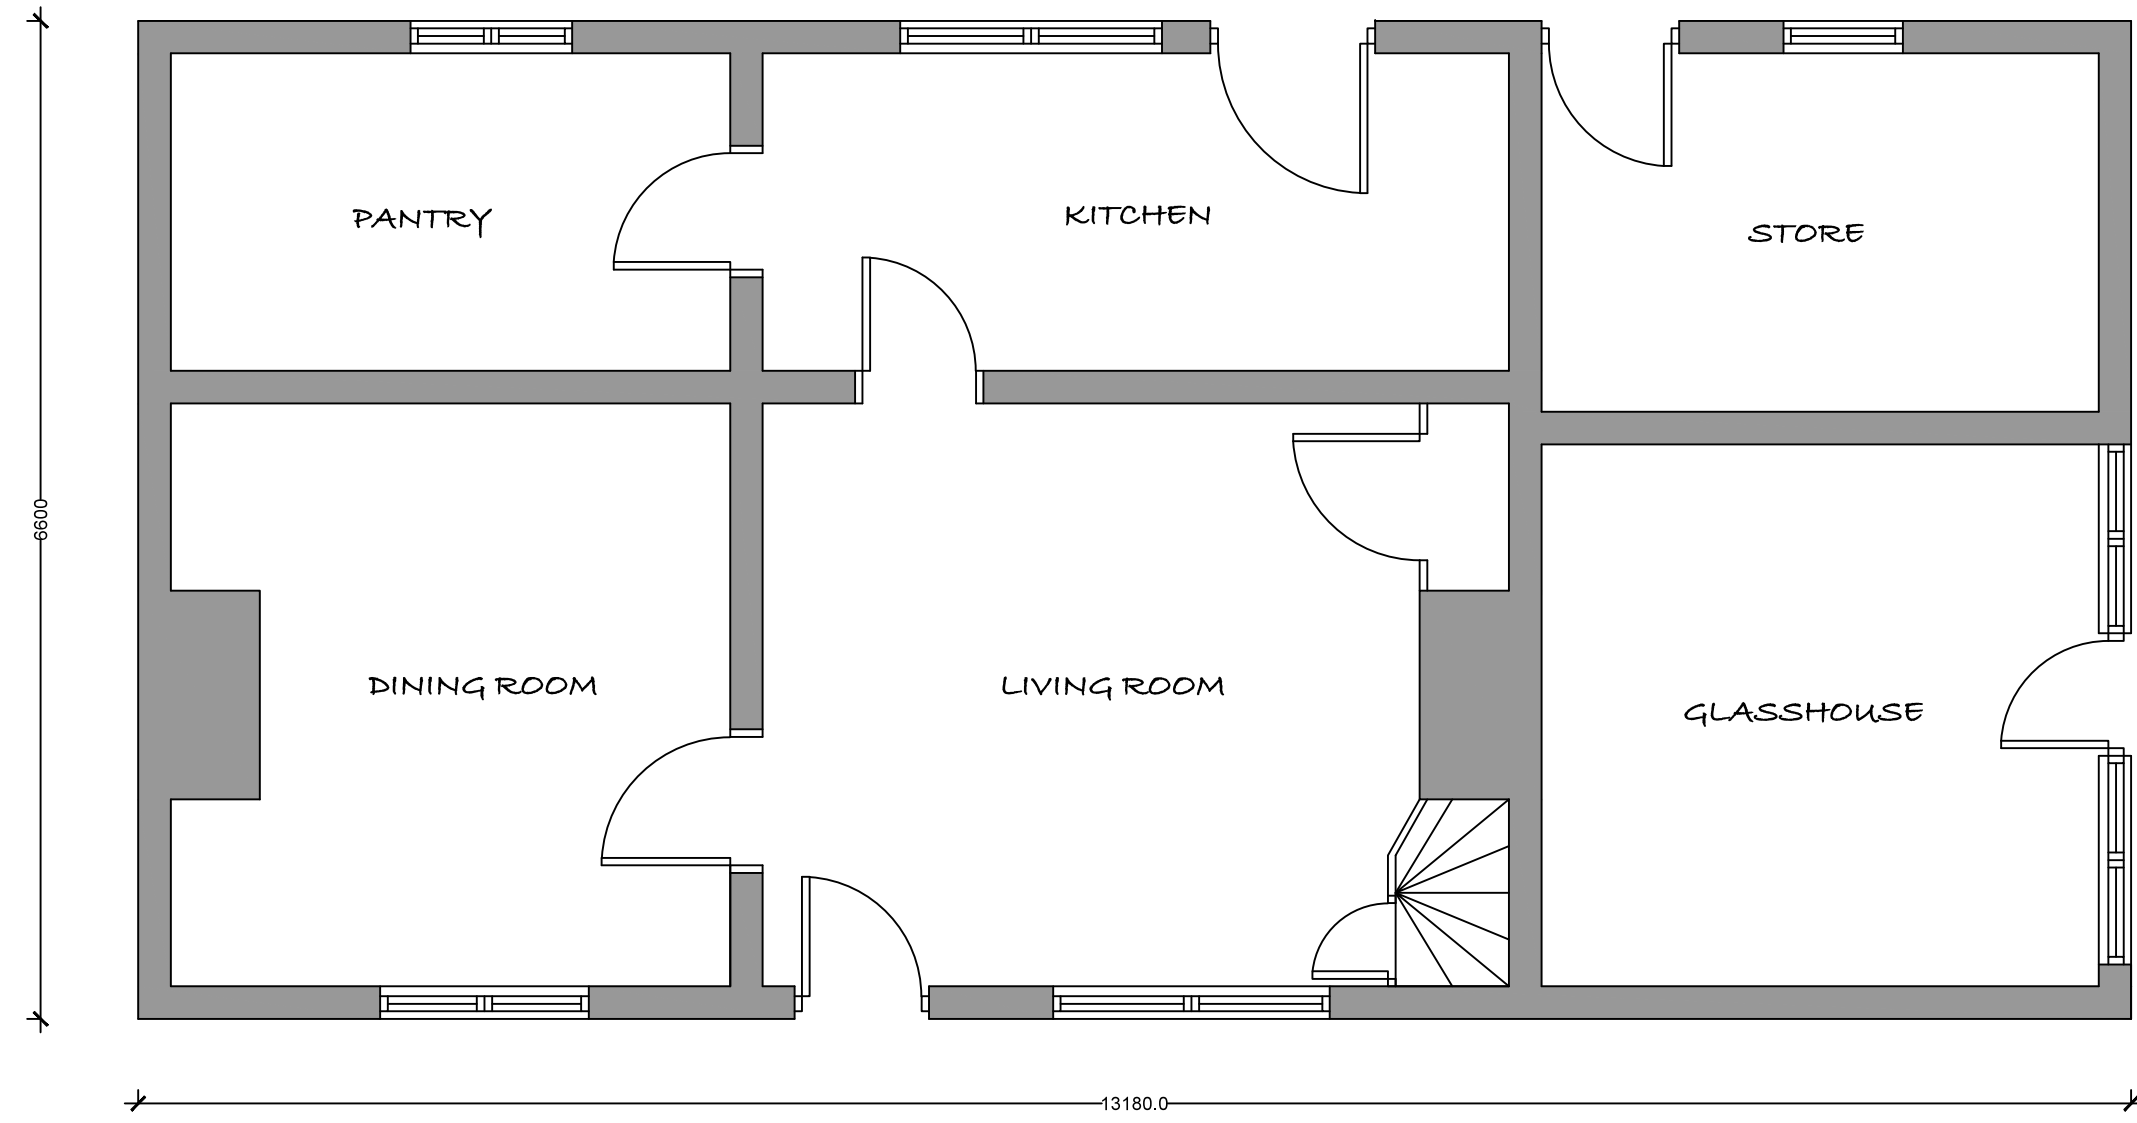


EXISTING GROUND FLOOR PLAN
Scale 1:50

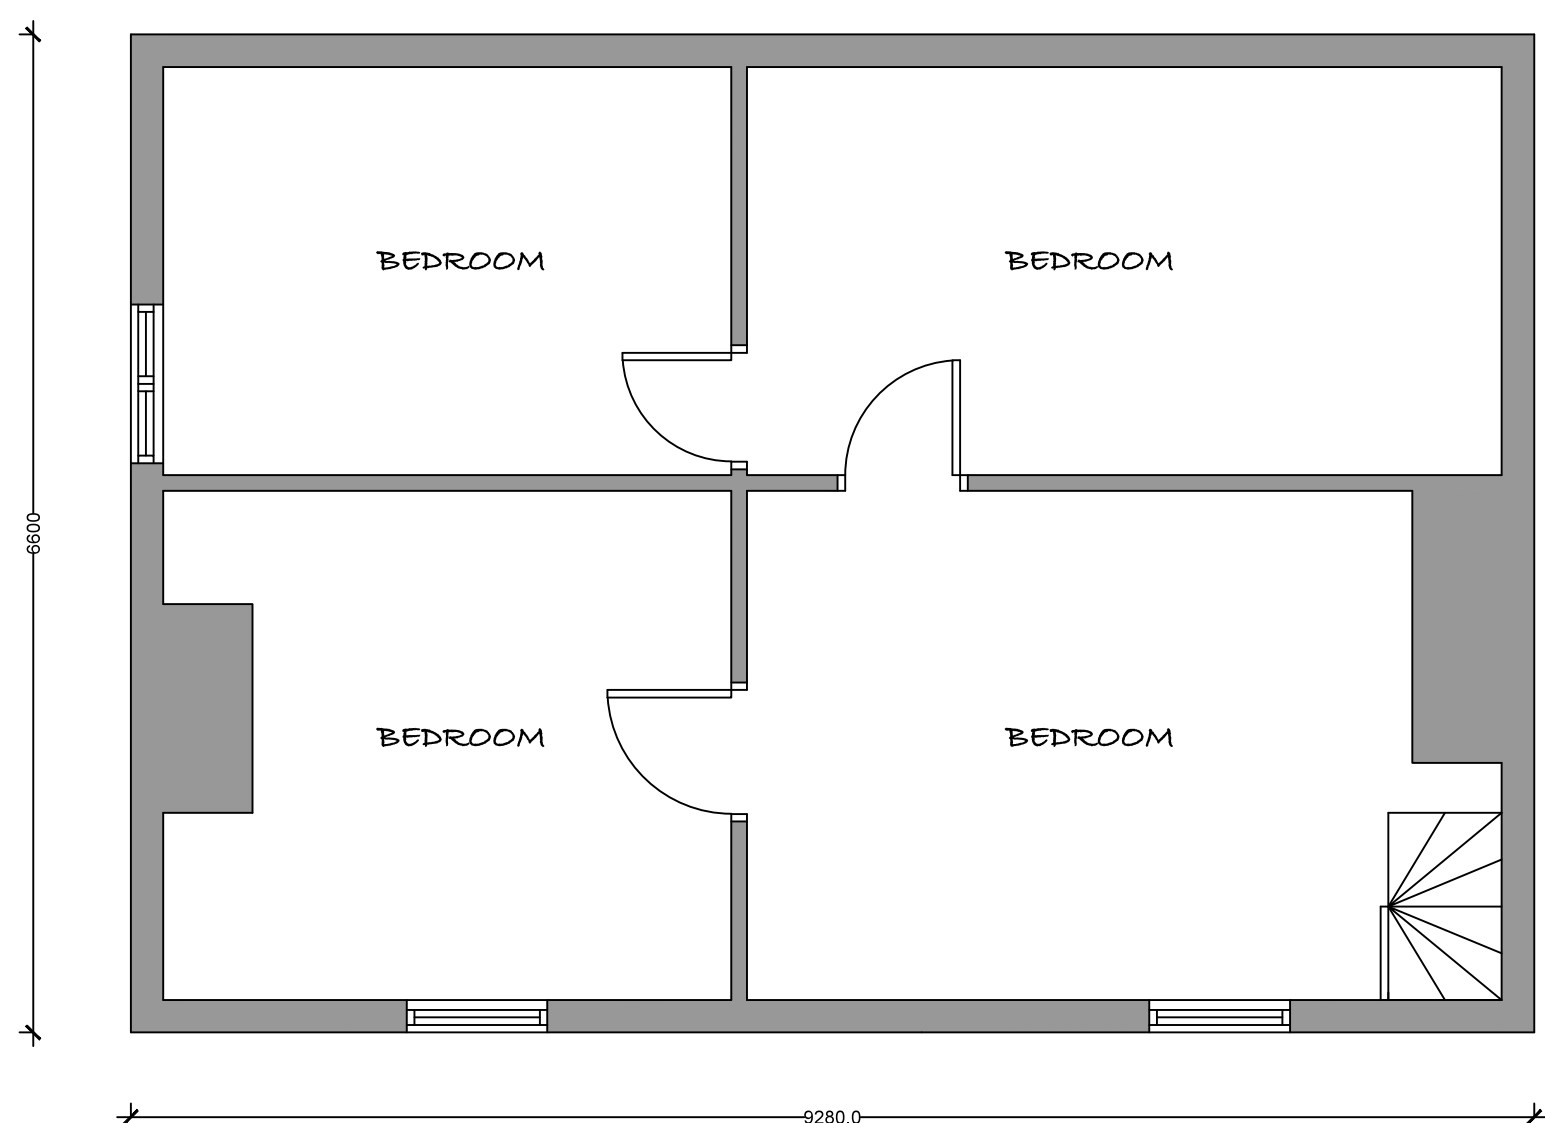


EXISTING FIRST FLOOR PLAN
Scale 1:50




EXISTING FRONT (WEST) ELEVATION
Scale 1:100

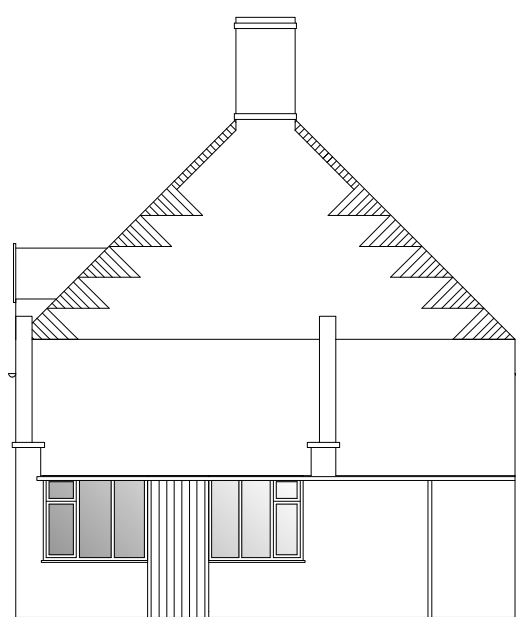

EXISTING SIDE (SOUTH) ELEVATION
Scale 1:100

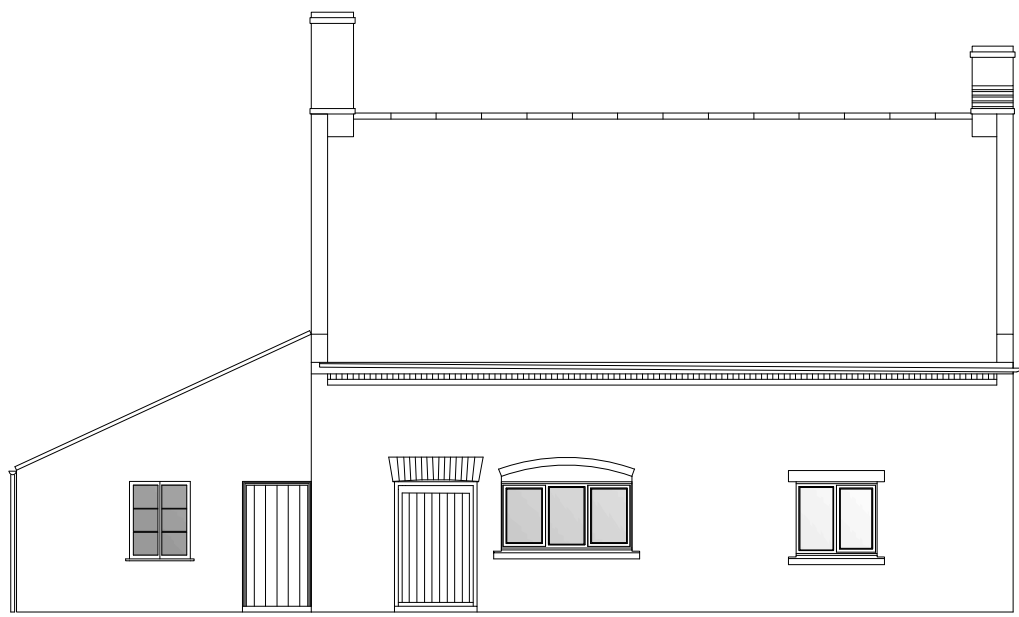

EXISTING REAR (EAST) ELEVATION
Scale 1:100

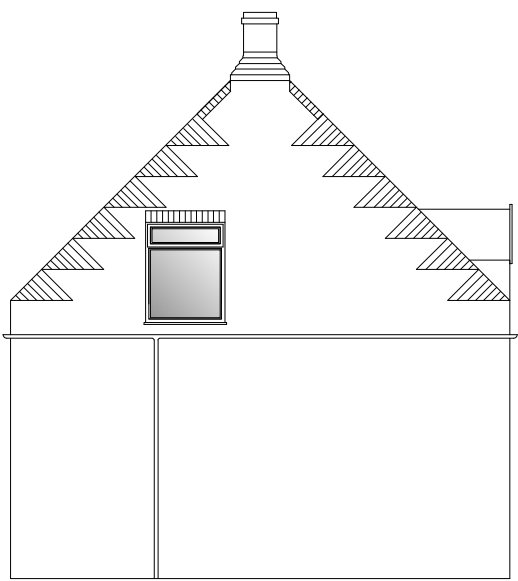

EXISTING SIDE (NORTH) ELEVATION
Scale 1:100

REV.	DESCRIPTION	DATE
A	Resubmission drawing	09.11.14

PROJECT: REPLACEMENT DWELLING	
DRAWING: existing floor plans existing elevations	
SIZE: A1	CLIENT: MR G.E. & MR K.R. HOLLAND
DATE: 01/11/14	APPROVED: RW
Do Not Scale From This Drawing	
SCALE: 1:50 1:100	DATE: 01/03/14/00A