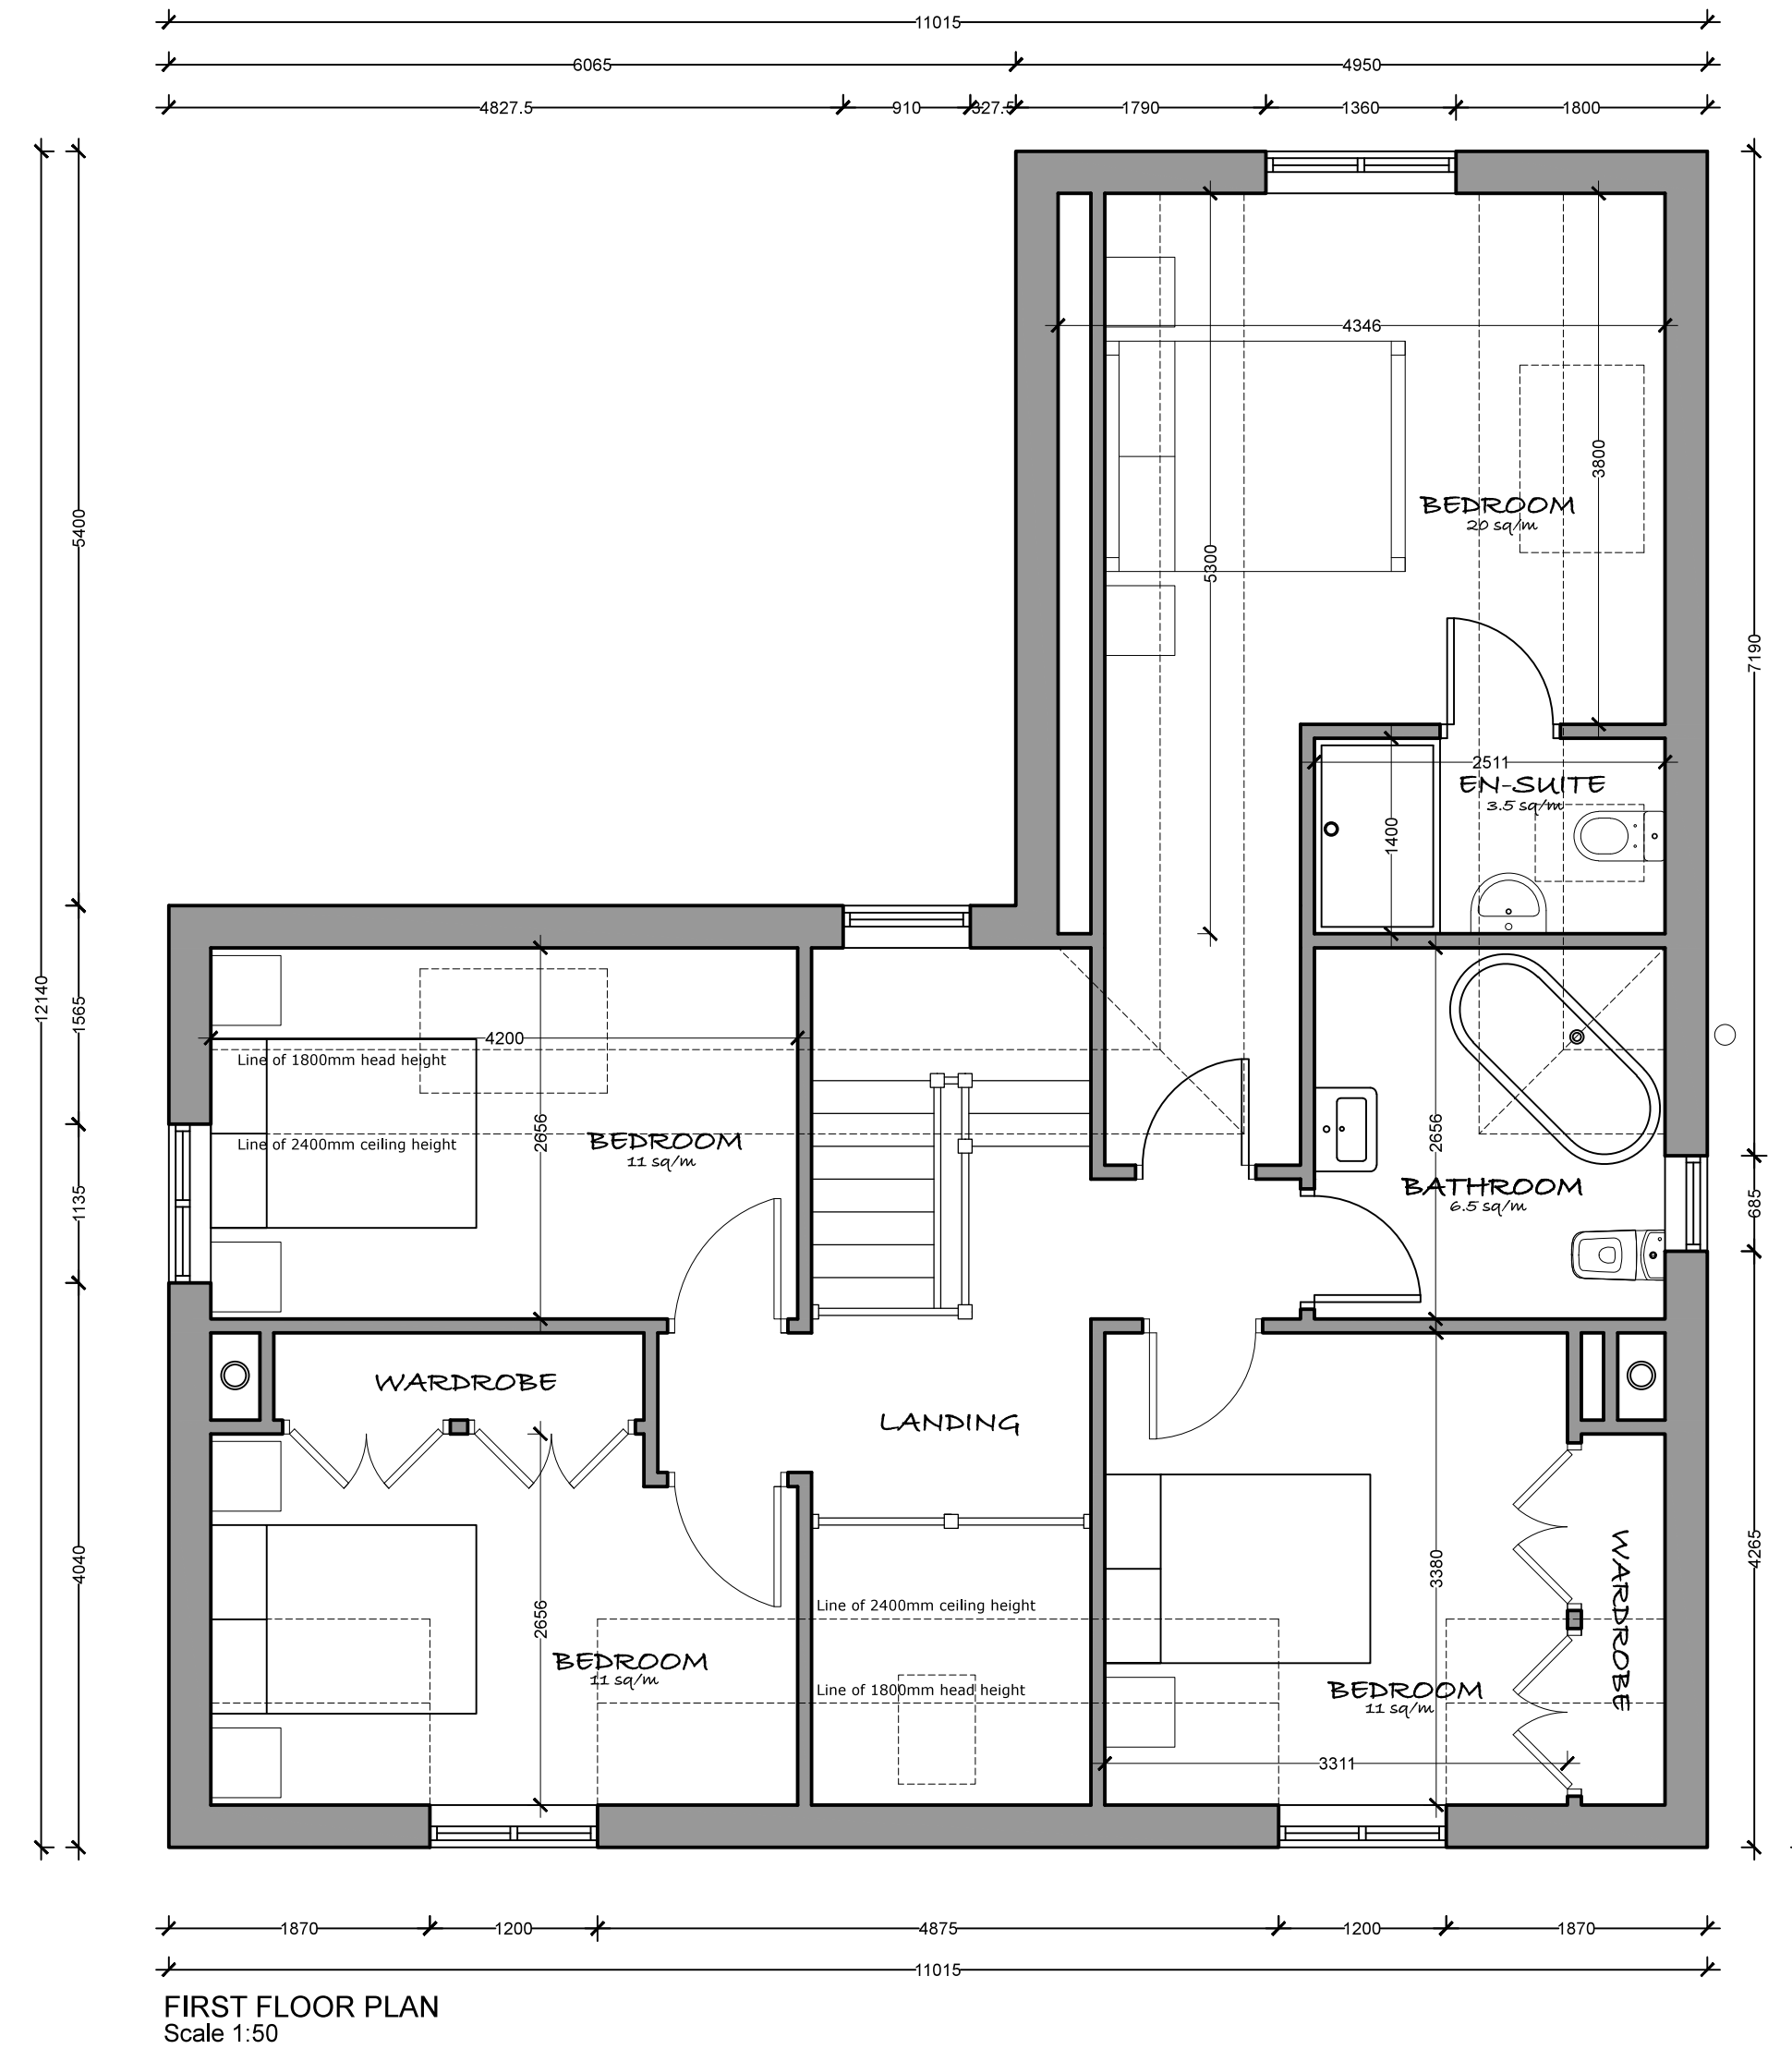
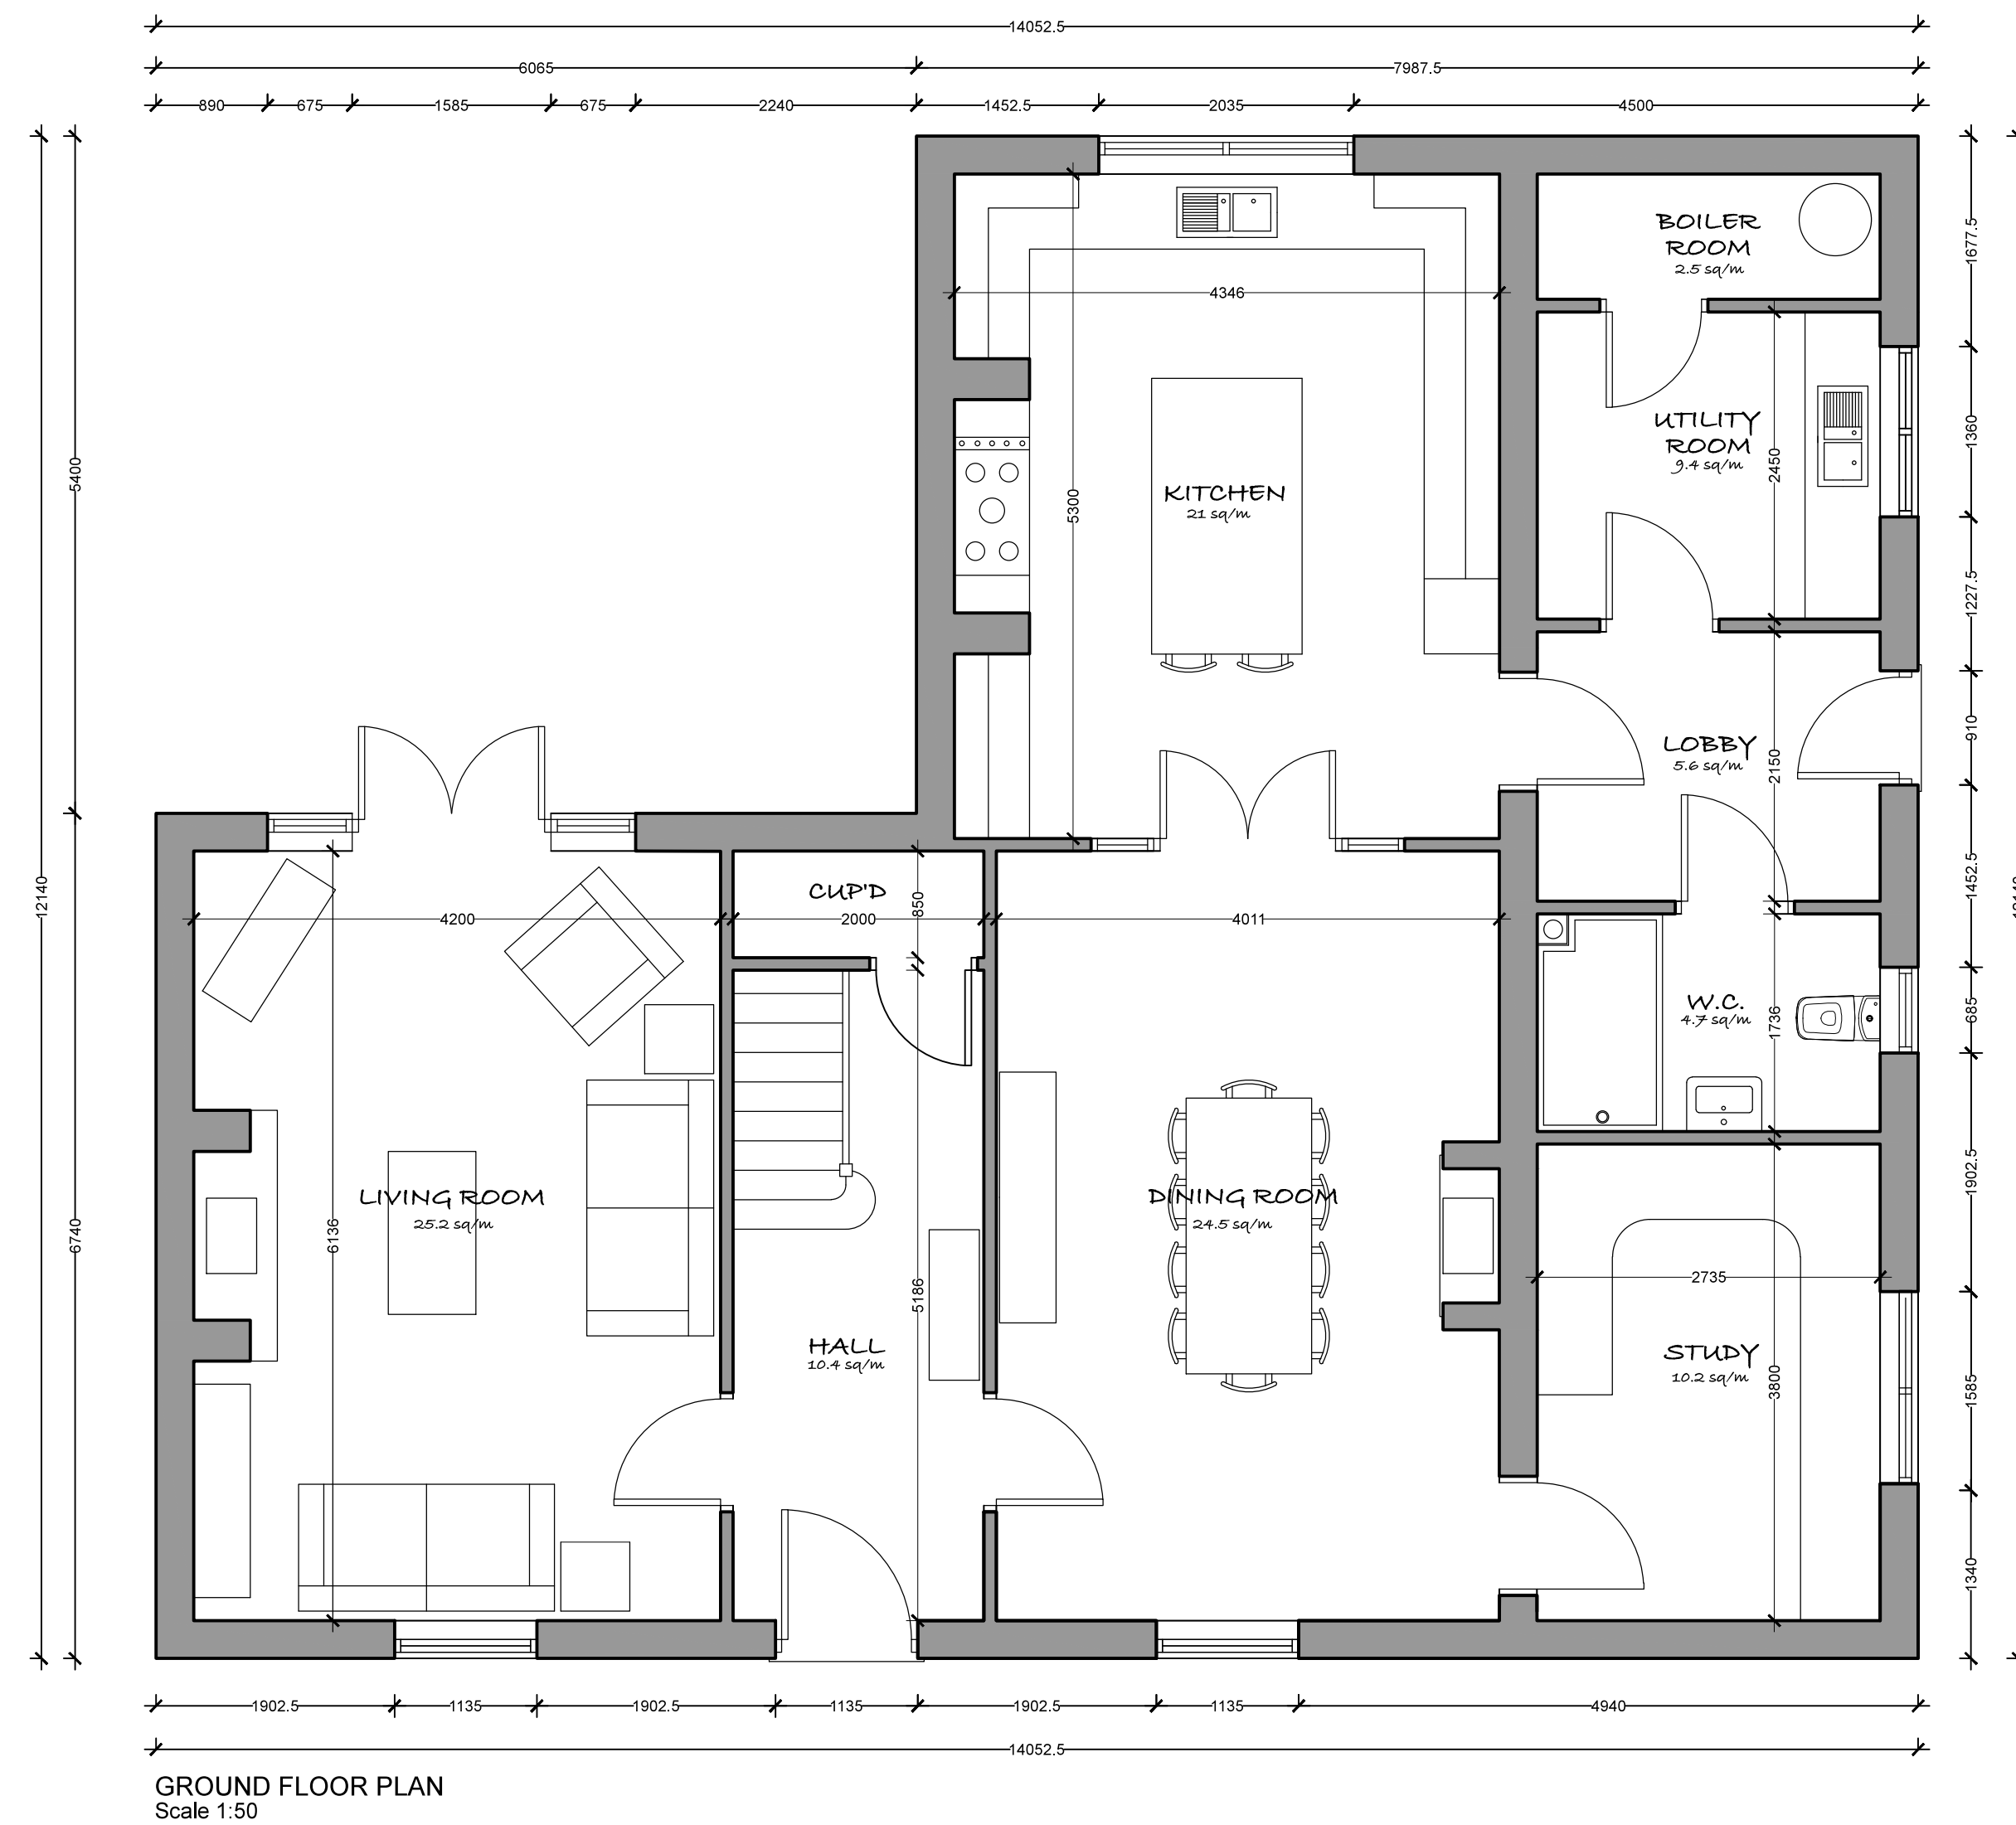


REV	DESCRIPTION	DATE
A	Planning officer comments	30.05.14
B	Alterations to front elevation	26.06.14
C	Resubmission drawing	09.11.14

PROJECT: REPLACEMENT DWELLING	
DRAWING: proposed floor plans proposed elevations	
SIZE: A1	CLIENT: MR G.E. & MR K.R. HOLLAND
DATE: 01/11/14	APPROVED BY: RW

DESCRIPTION: REPLACEMENT DWELLING AT 'ROSE VILLA', HOLBEACH DROVE, SPALDING, LINCOLNSHIRE
SCALE: 1:50 1:100
DRAWING BY: JC
SHEET: 0103/14/01C

Do Not Scale From This Drawing