



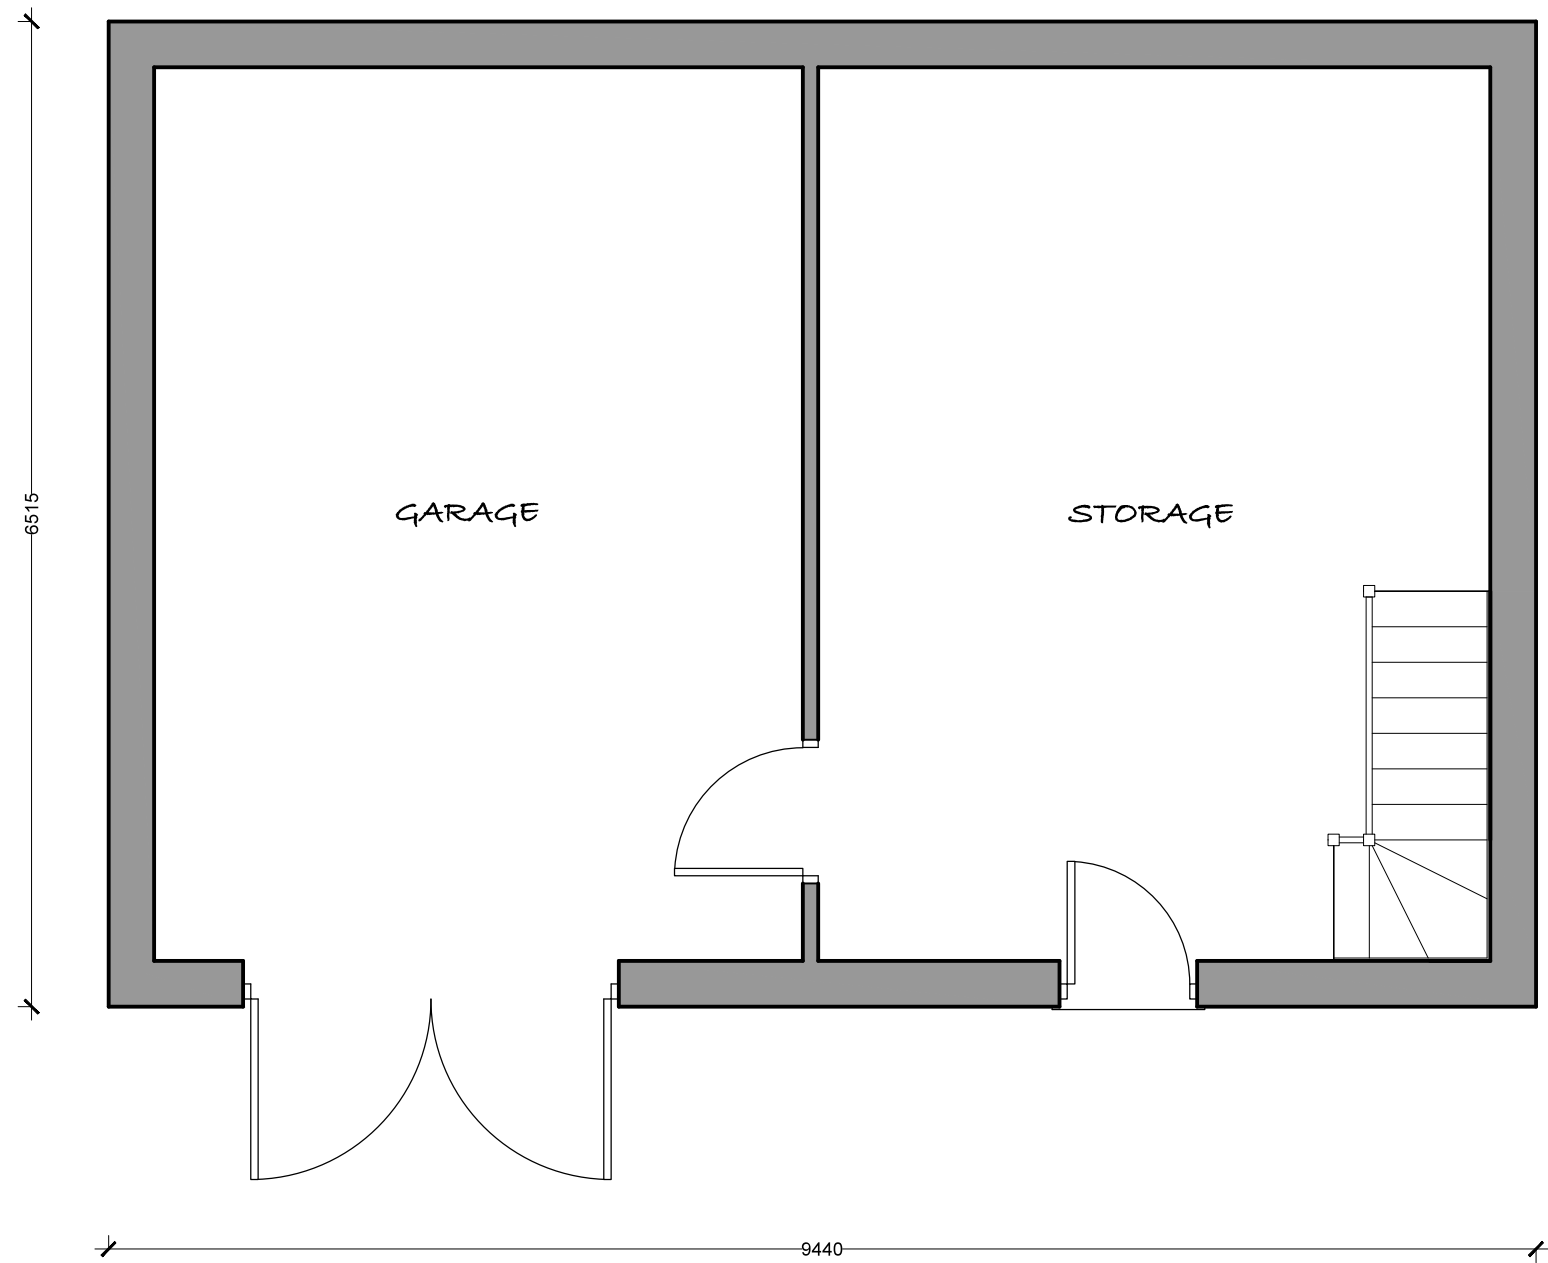


GROUND FLOOR PLAN
Scale 1:50

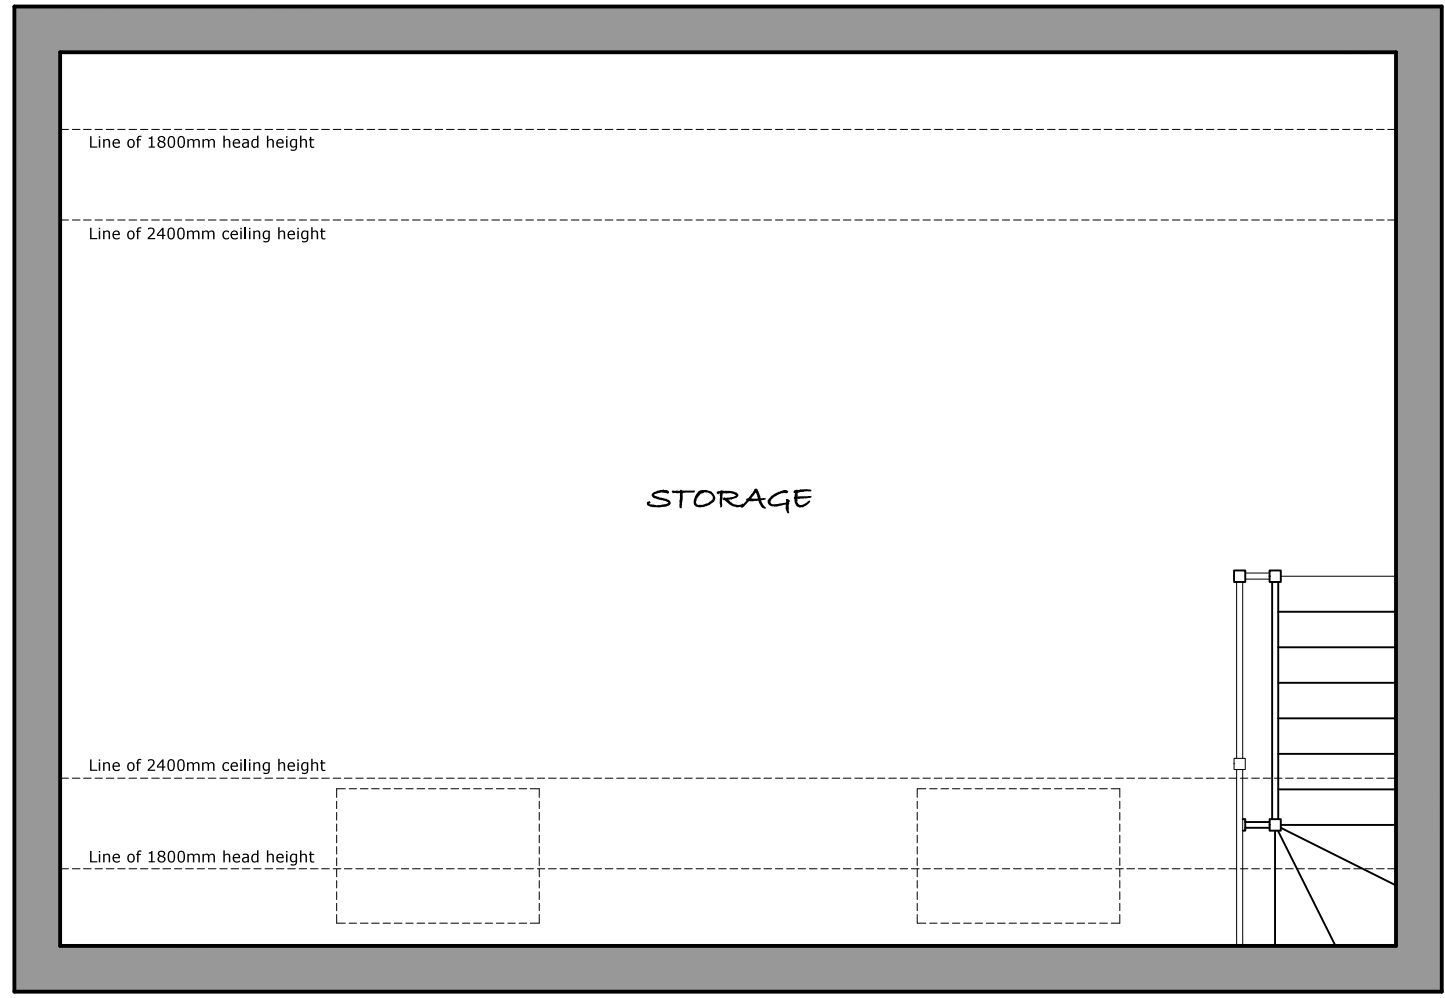

FIRST FLOOR PLAN
Scale 1:50



3D VIEW FRONT

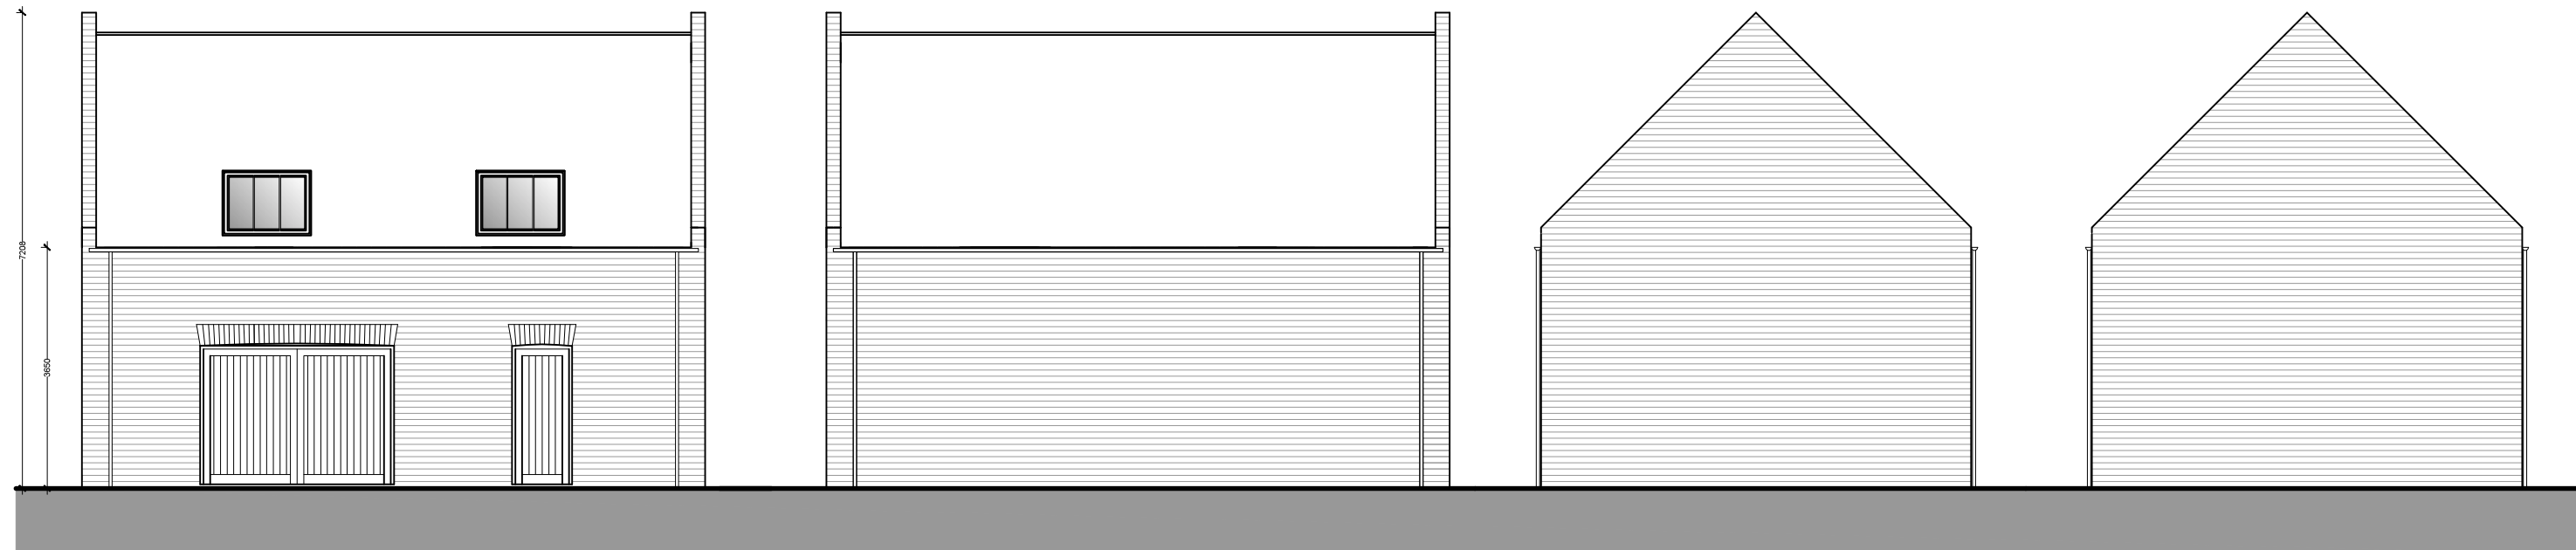

PROPOSED FRONT (NORTH) ELEVATION
Scale 1:100

PROPOSED REAR (SOUTH) ELEVATION
Scale 1:100

PROPOSED SIDE (EAST) ELEVATION
Scale 1:100

PROPOSED SIDE (WEST) ELEVATION
Scale 1:100



3D VIEW SIDE



3D VIEW REAR



3D VIEW REAR

DESCRIPTION: REPLACEMENT DWELLING AT 'ROSE VILLA', HOLBEACH DROVE, SPALDING, LINCOLNSHIRE		ELEVATIONS 3D VIEWS			
		SIZE: A1		CLIENT: MR G.E. & MR K.R. HOLLAND	
DATE: 01/11/14	APPROVED BY: RW	Do Not Scale From This Drawing			
		SCALE: 1:50 1:100	DRAWING BY: JC	SHEET 0103/14/02A	