



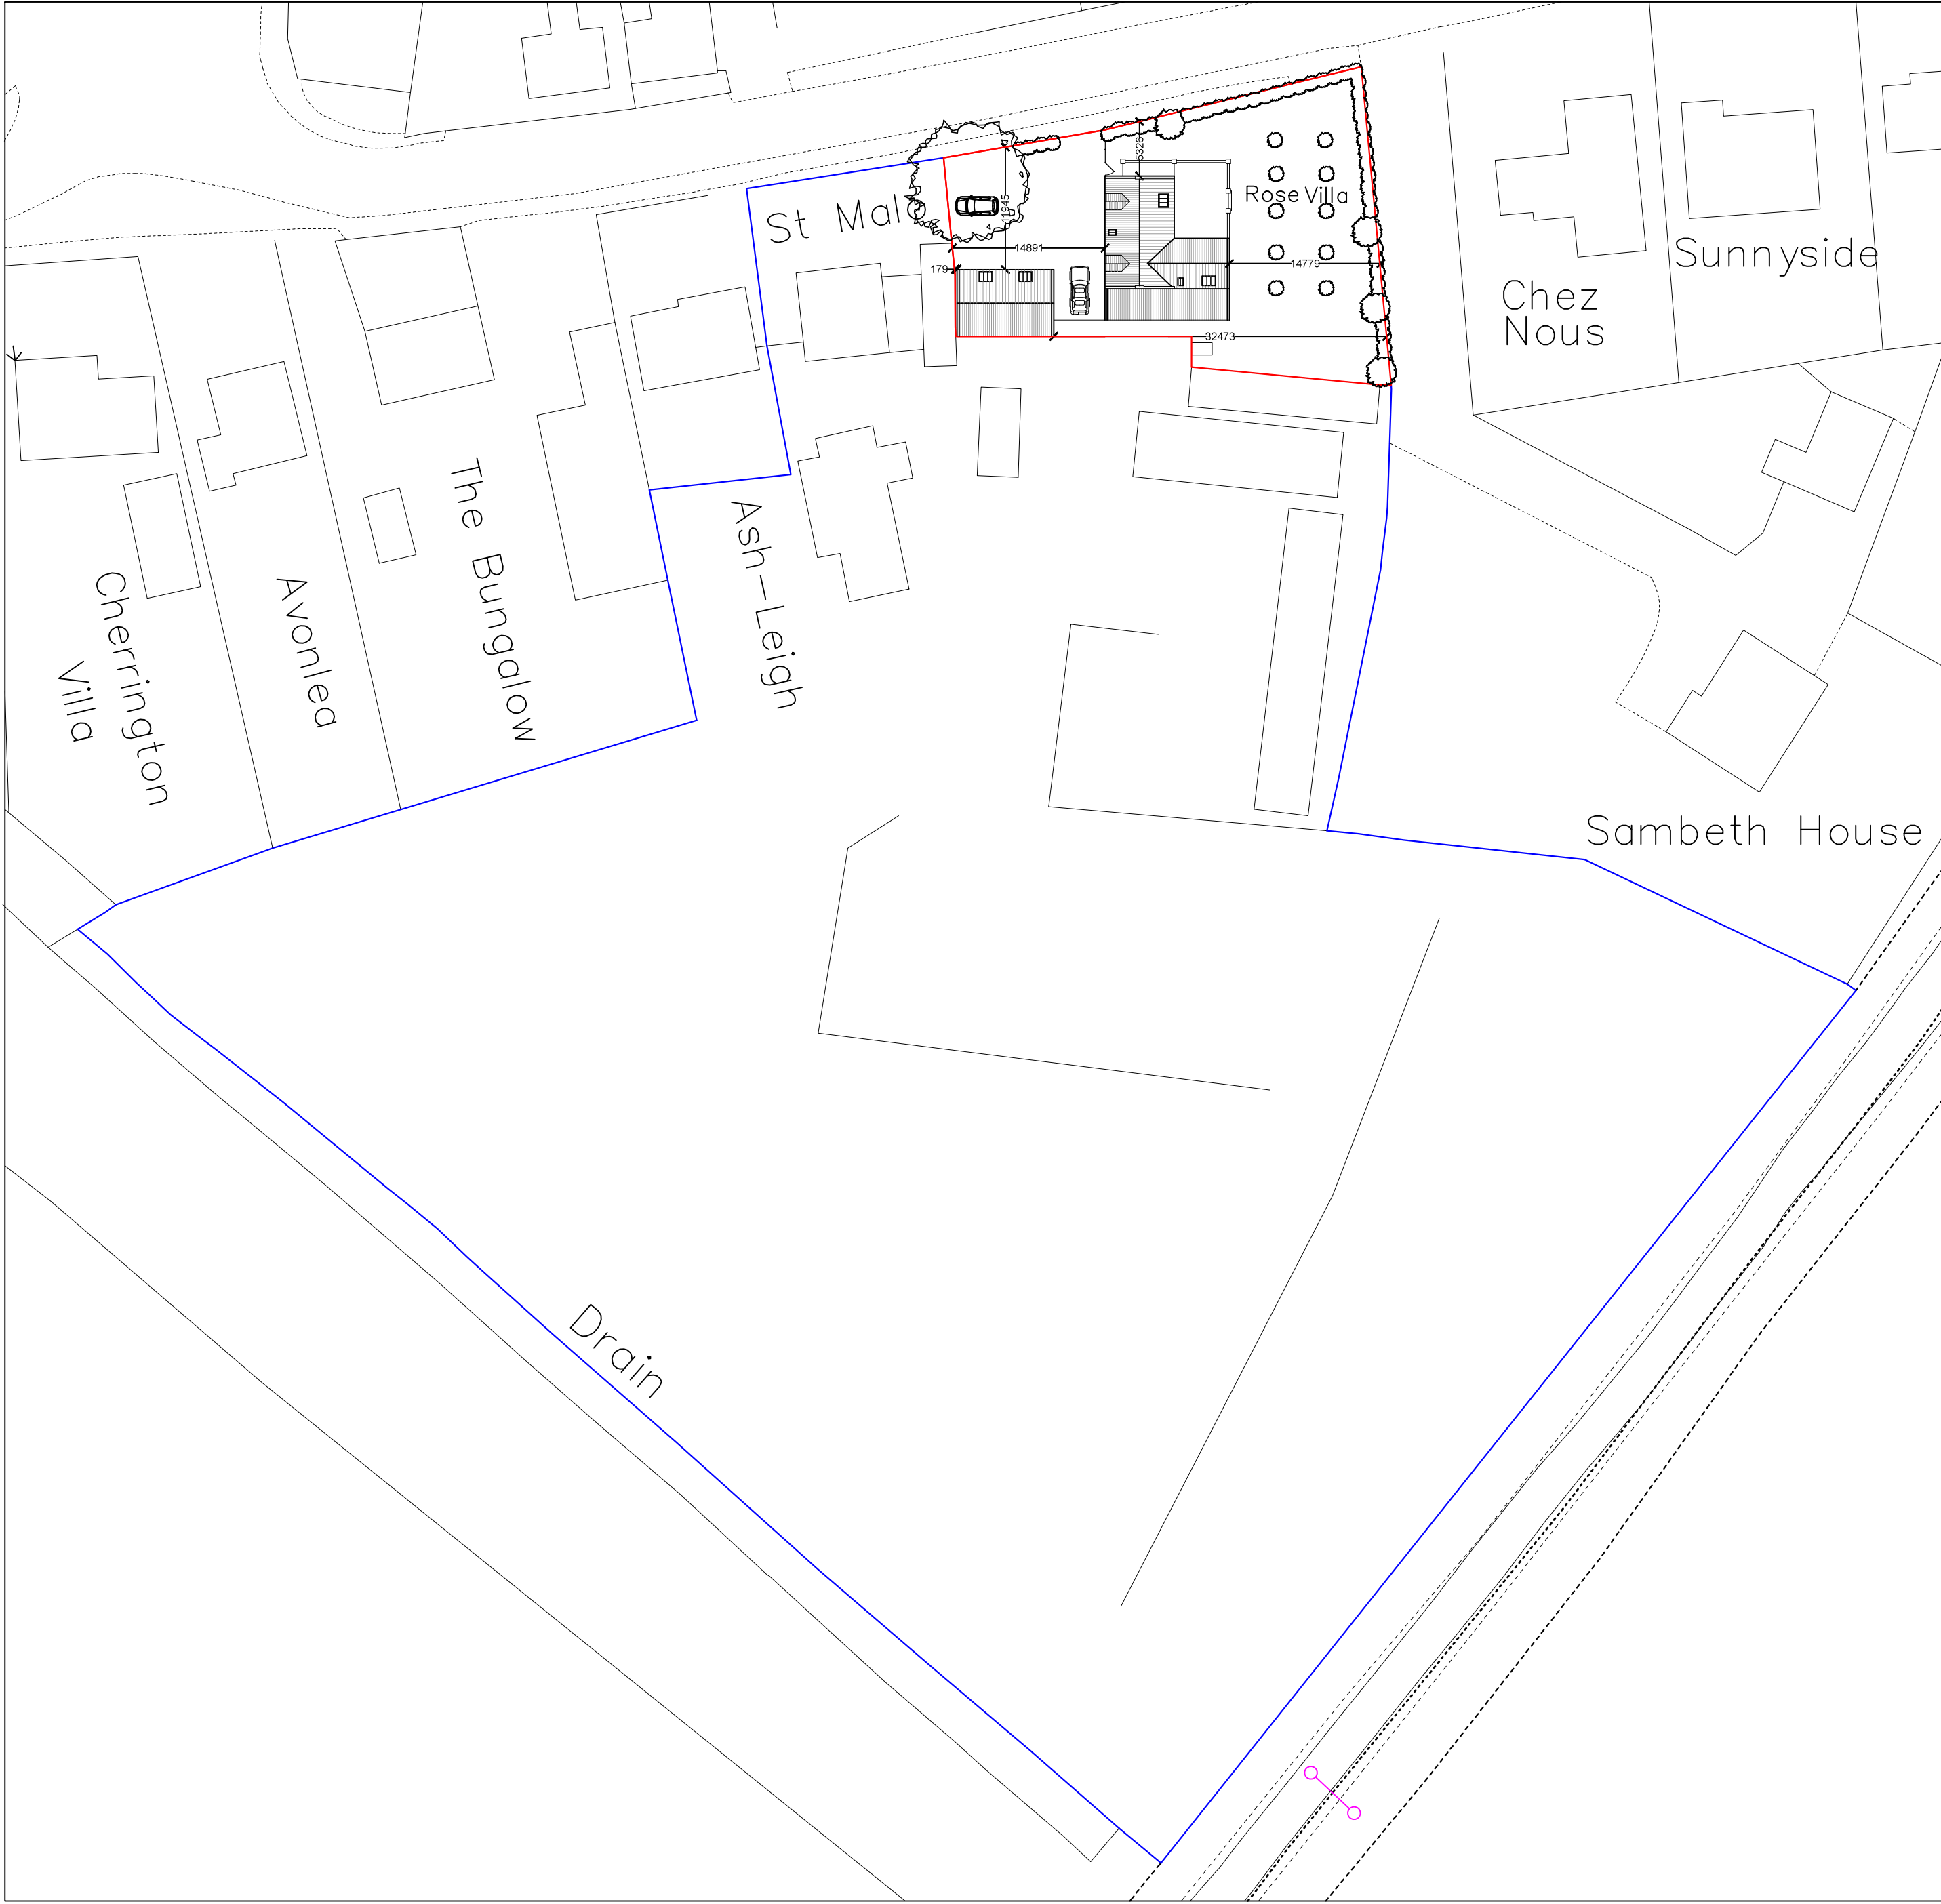

BLOCK PLAN
Scale 1:500

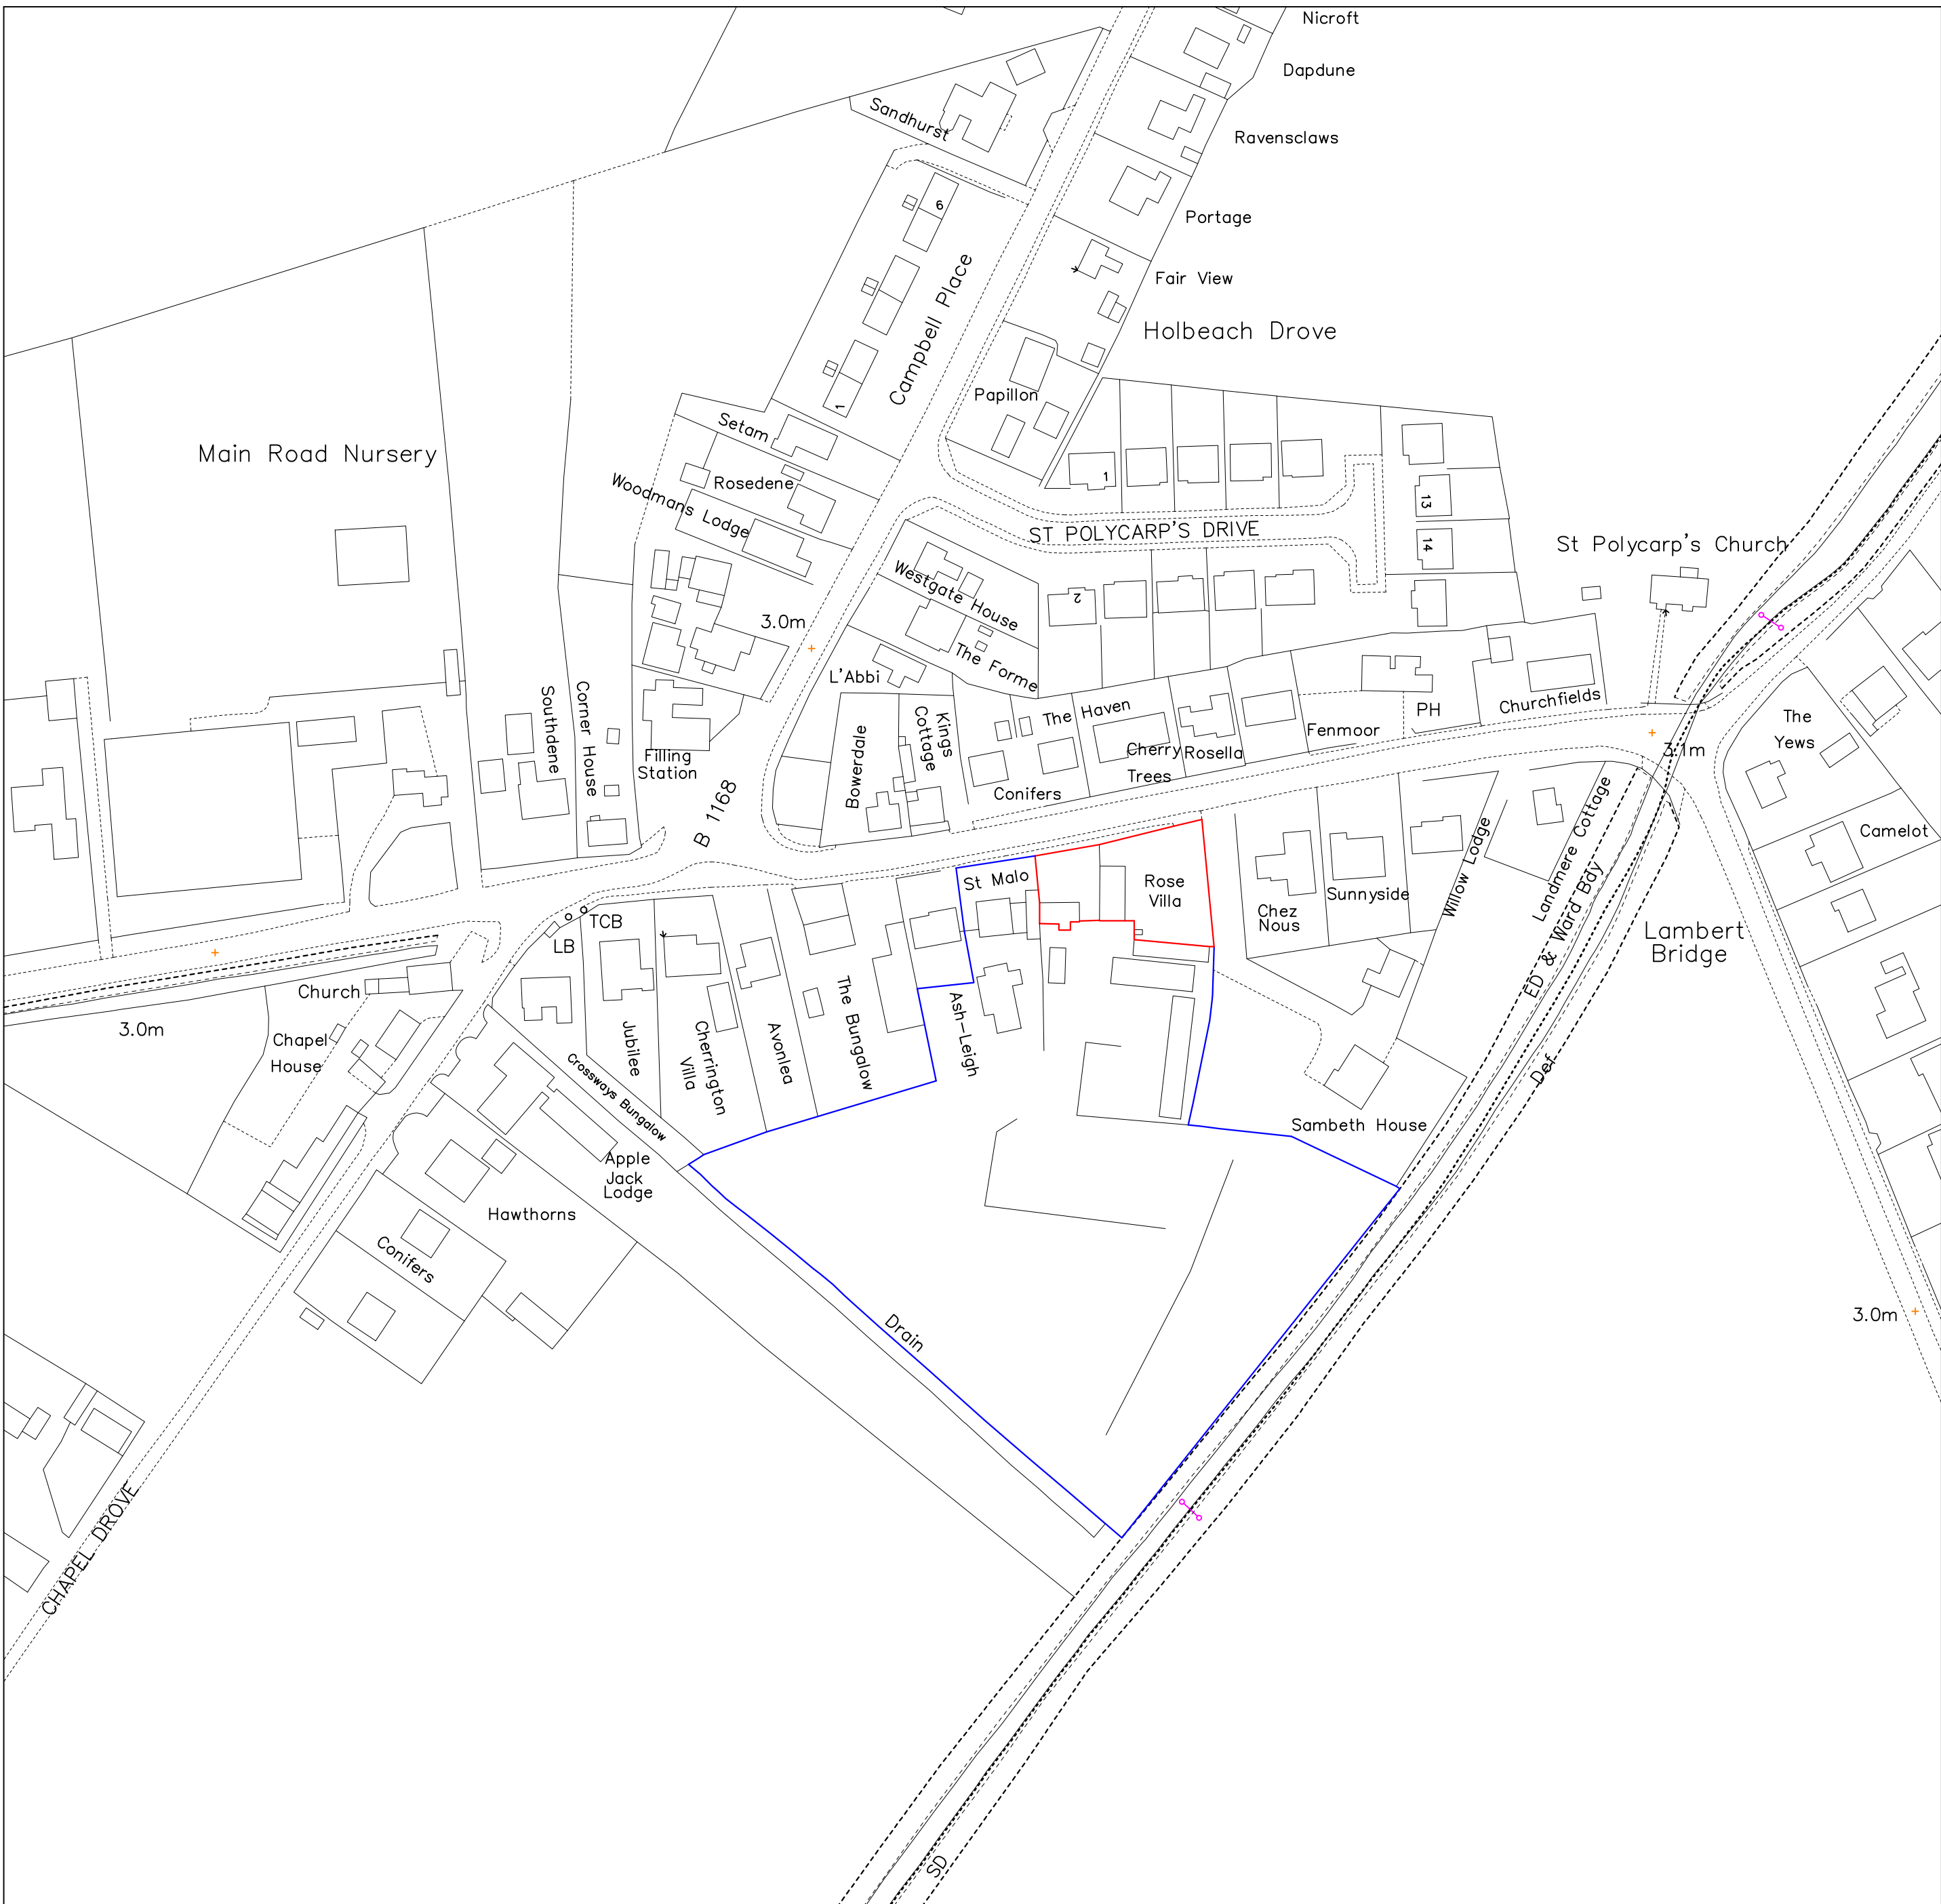

SITE PLAN
Scale 1:1250

REV.	DESCRIPTION	DATE
A	Resubmission drawing	09.11.14

PROJECT: REPLACEMENT DWELLING	
DRAWING: BLOCK PLAN SITE PLAN	
SIZE: A1	CLIENT: MR G.E. & MR K. R. HOLLAND
DATE: 01/11/14	APPROVED BY: RW
Do Not Scale From This Drawing	
SCALE: 1:500 1:1250	DRAWING BY: JC
DWG NO: 0102/14/03A	