


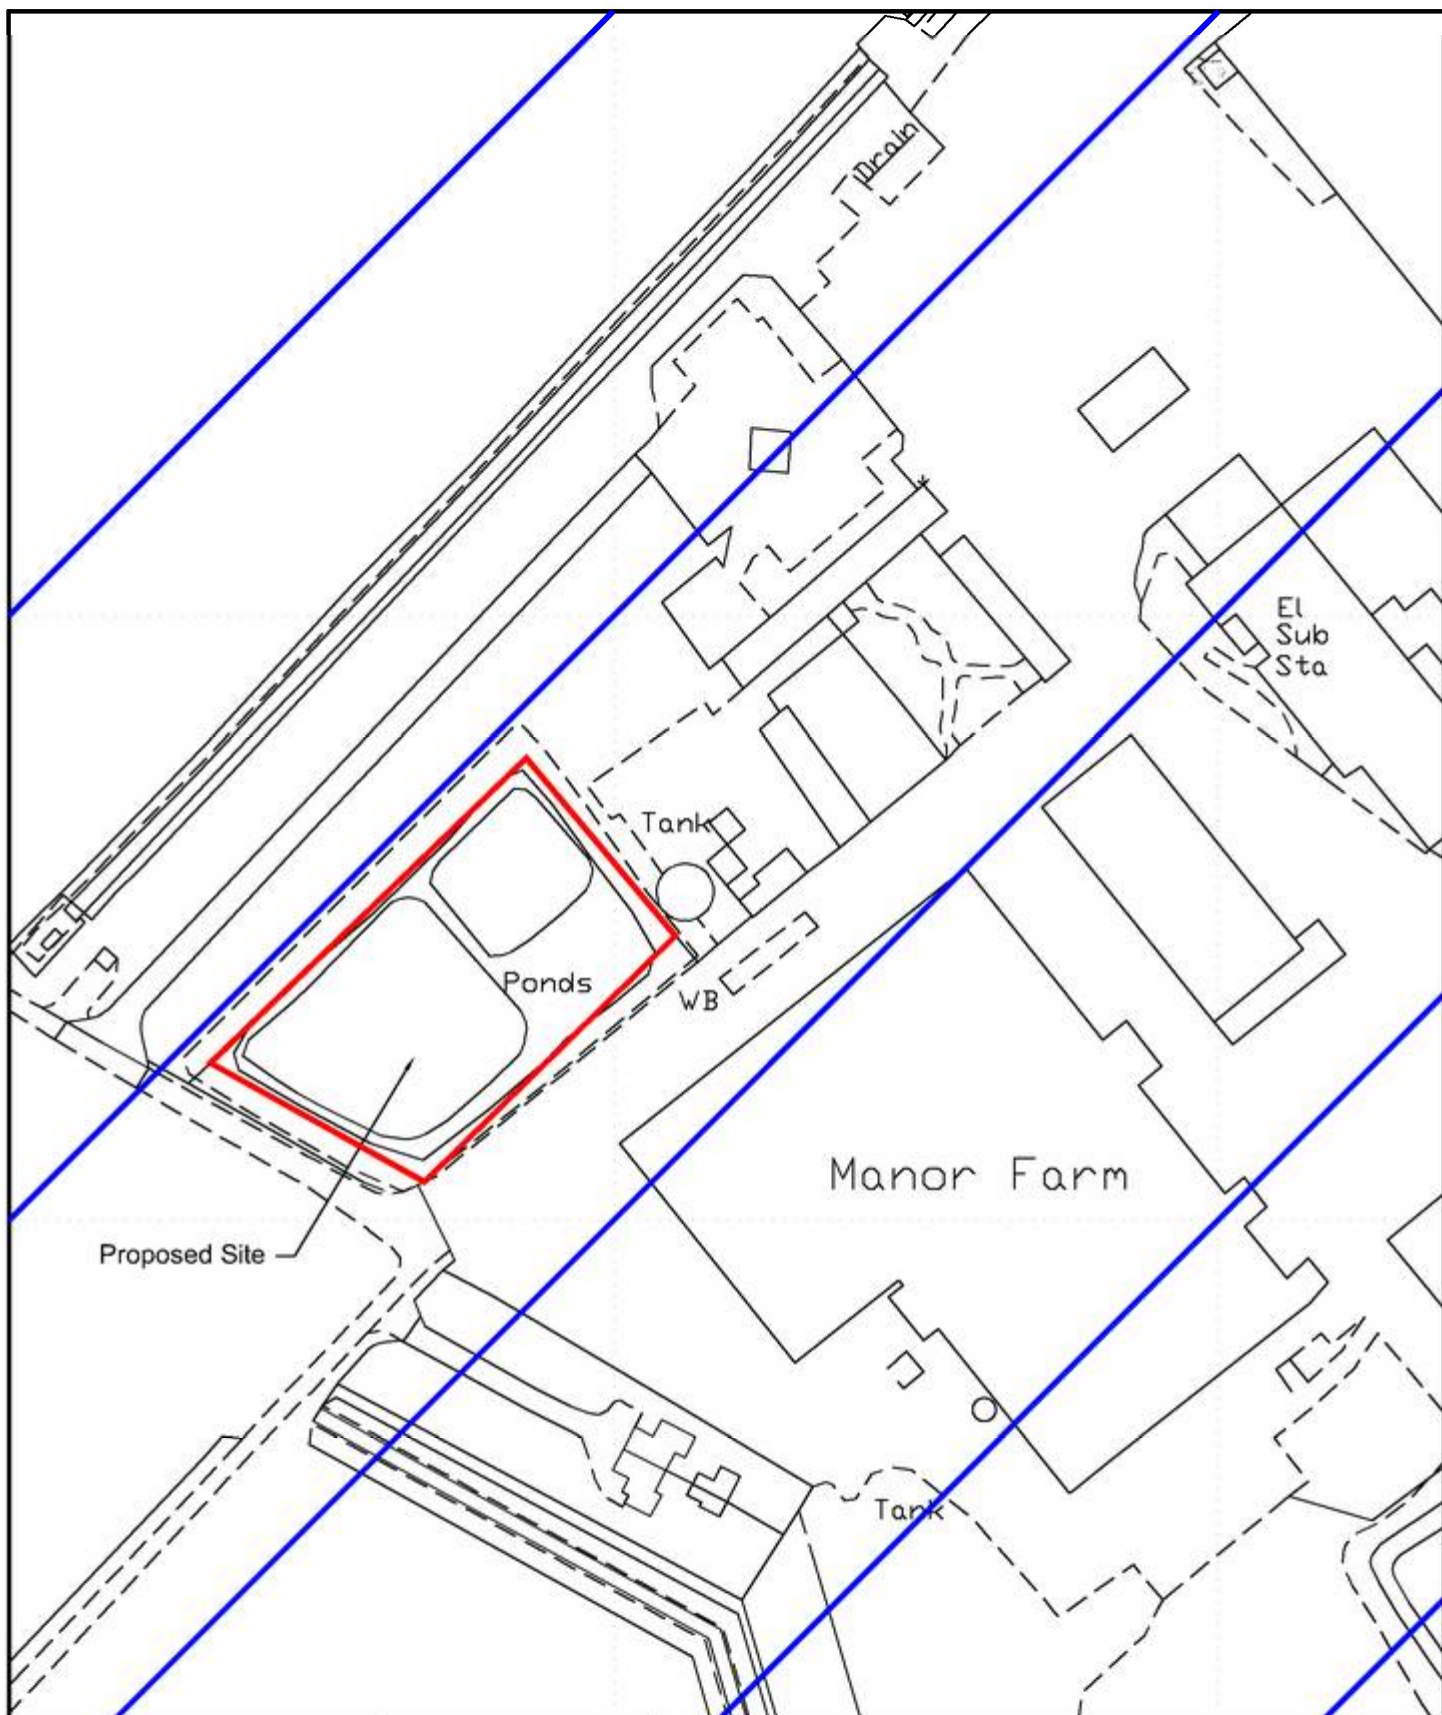

Drawing No. FP/011/125

Drawn S.A.K.

Site Plan

Scale 1 : 1250

Date 08-10-17

TITLE

Manor Farm  
Holbeach Hurn, Spalding  
Lincolnshire, PE12 8LR

**RURAL PARTNERS LIMITED**  
FINE PLANS

Parkhouse Farm, Harbottle  
Morpeth, Northumberland, NE65 7BD  
Tel: 01669 650250 Mobile: 07836 675966  
[www.ruralpartners.co.uk](http://www.ruralpartners.co.uk)