


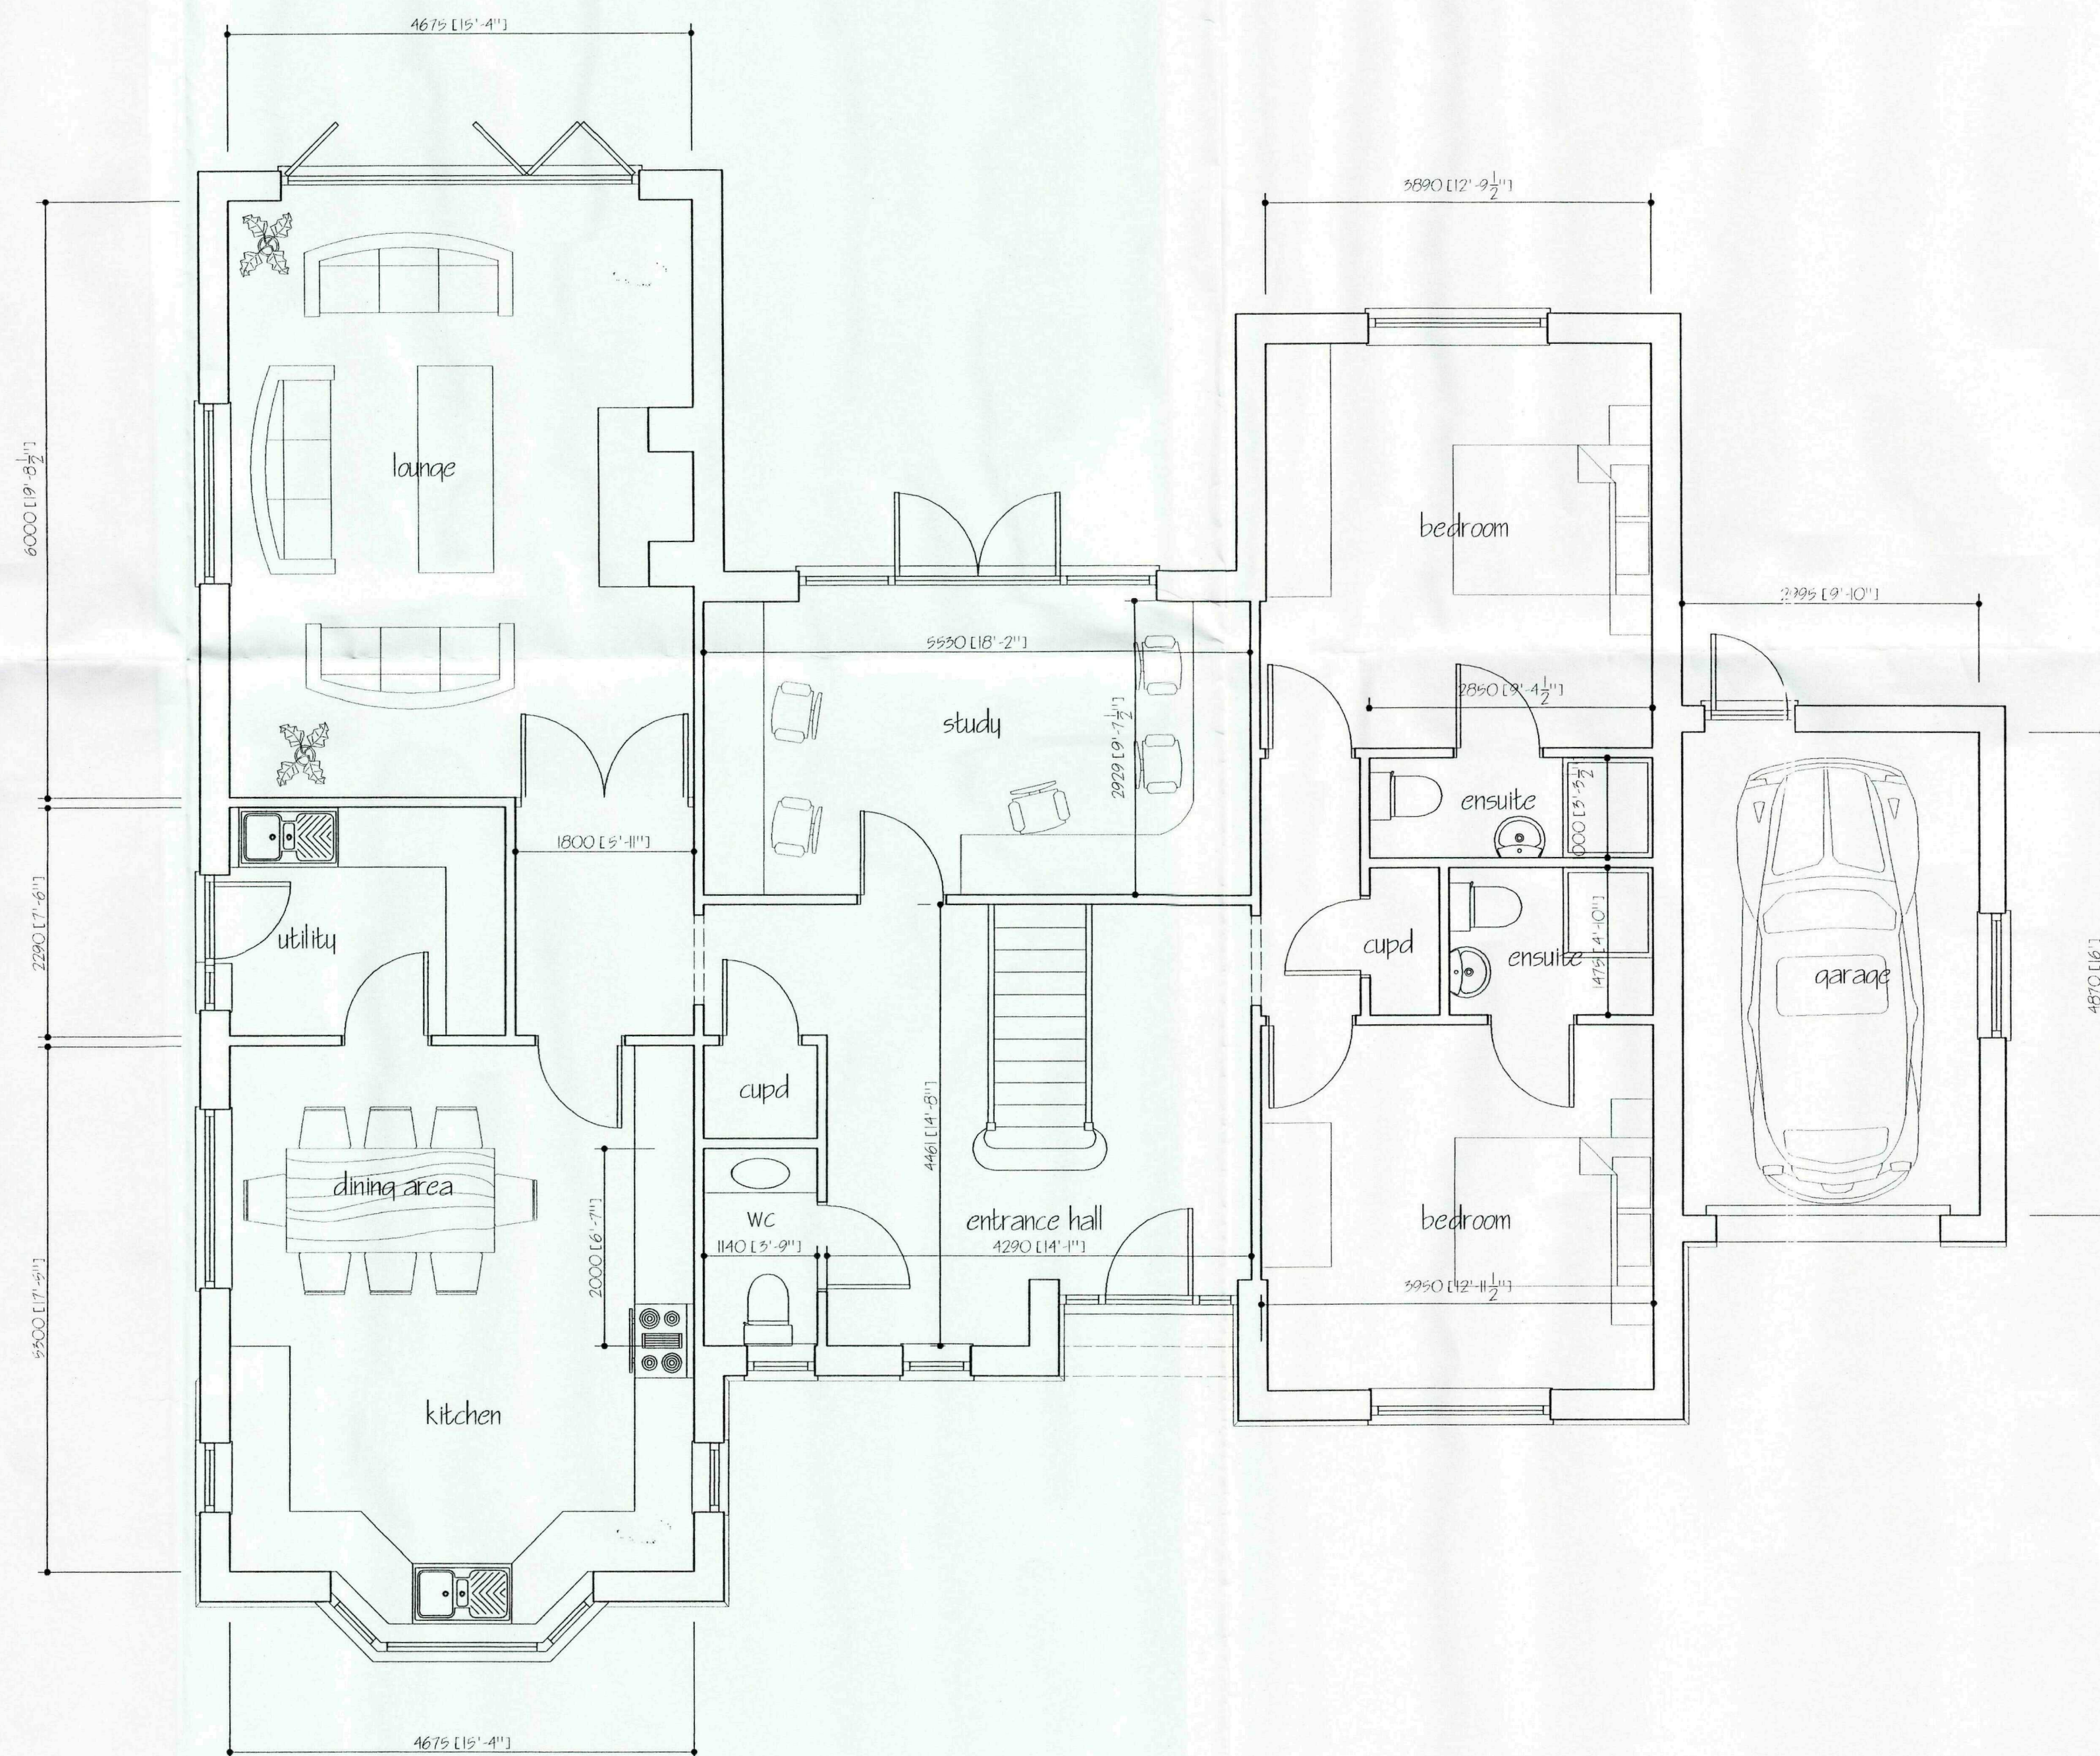

GROUND FLOOR PLAN

SHDC
Planning & Development
10 DEC 2009
Ref: 0968-09

ref	revision	date
C	BAY WINDOW REED - CLIENTS AMENDMENTS	AUG '09
B	DOORS TO LOUNGE ALTERED	JUNE 2009
A	SKIRY / LOUNGE A15	MAY '09

G. R. MERCHANT LTD.
I. ENG AMICE FIWO
**ARCHITECTURAL, STRUCTURAL
AND LAND DRAINAGE
CONSULTANTS**
4 Wrights Mews
12A Park Road, Holbeach,
Spalding, Lincs. PE12 7EE
Tel: 01406 490800
Fax: 01406 425744
E-Mail: gr.merchant@btconnect.com

Project
PROPOSED CHALET BUILDING WITH GARAGE
ADJ 60 NORTHONS LANE
HOLBEACH
Lincs


Client
MR & MRS H. HUETT

Drawing
PROPOSED GROUND FLOOR PLANS


Job Ref. 1941/09	Drawing No. 02C
Date MAY 2009	Drawn JPW

Scales
1/50

DO NOT SCALE FROM THIS DRAWING
This drawing is copyright and may not be altered, copied, photographed or used for any other purpose other than that for which it is issued. The General Contractor is to check all dimensions on site and report any discrepancies to the Architect. All details shown on this drawing including foundations are based upon typical site conditions unless stated to the contrary. No responsibility can be accepted for structural conditions which may be discovered during construction unless reported to the Architect so that design amendments may be considered. The architect is not responsible for the accuracy of the information or whether specific site conditions have been taken into consideration. This drawing is issued in the amount of information contained and does not purport to contain a full specification of the works. It is solely for the purpose of obtaining Planning (Building Regulation) approval. This drawing must not be used as a contract document alone. The works will not be supervised or inspected on site by G.R.M. Merchant or any representative thereof. It is the duty of the responsible agent responsible for the control, workmanship, substitution of materials, adherence to specifications, variations to contract and all materials to be used unless otherwise stated and all components and materials etc. to be used fitted and installed etc. in strict accordance with manufacturers' instructions and relevant codes of practice. Materials shall conform to appropriate British standard specifications or BSIA certificate of European code equivalent. The Employer / Client shall ensure that the selected contractor is competent with and accepts all measures necessary to achieve compliance with Health and Safety legislation for Building sites and Work places. The Employer / Client is advised that should the works need to comply with the Construction Design and Management Regulations an Independent Planning Supervisor will be required. The works shall comprise of all that is shown on the drawing and details. Plans that may not specifically be shown but may be reasonably inferred as necessary to carry out the work shall be deemed to be included. It is the job of the client and contractor to be aware of the Party Wall etc. Act 1996 when building in close proximity to adjoining neighbours boundaries.

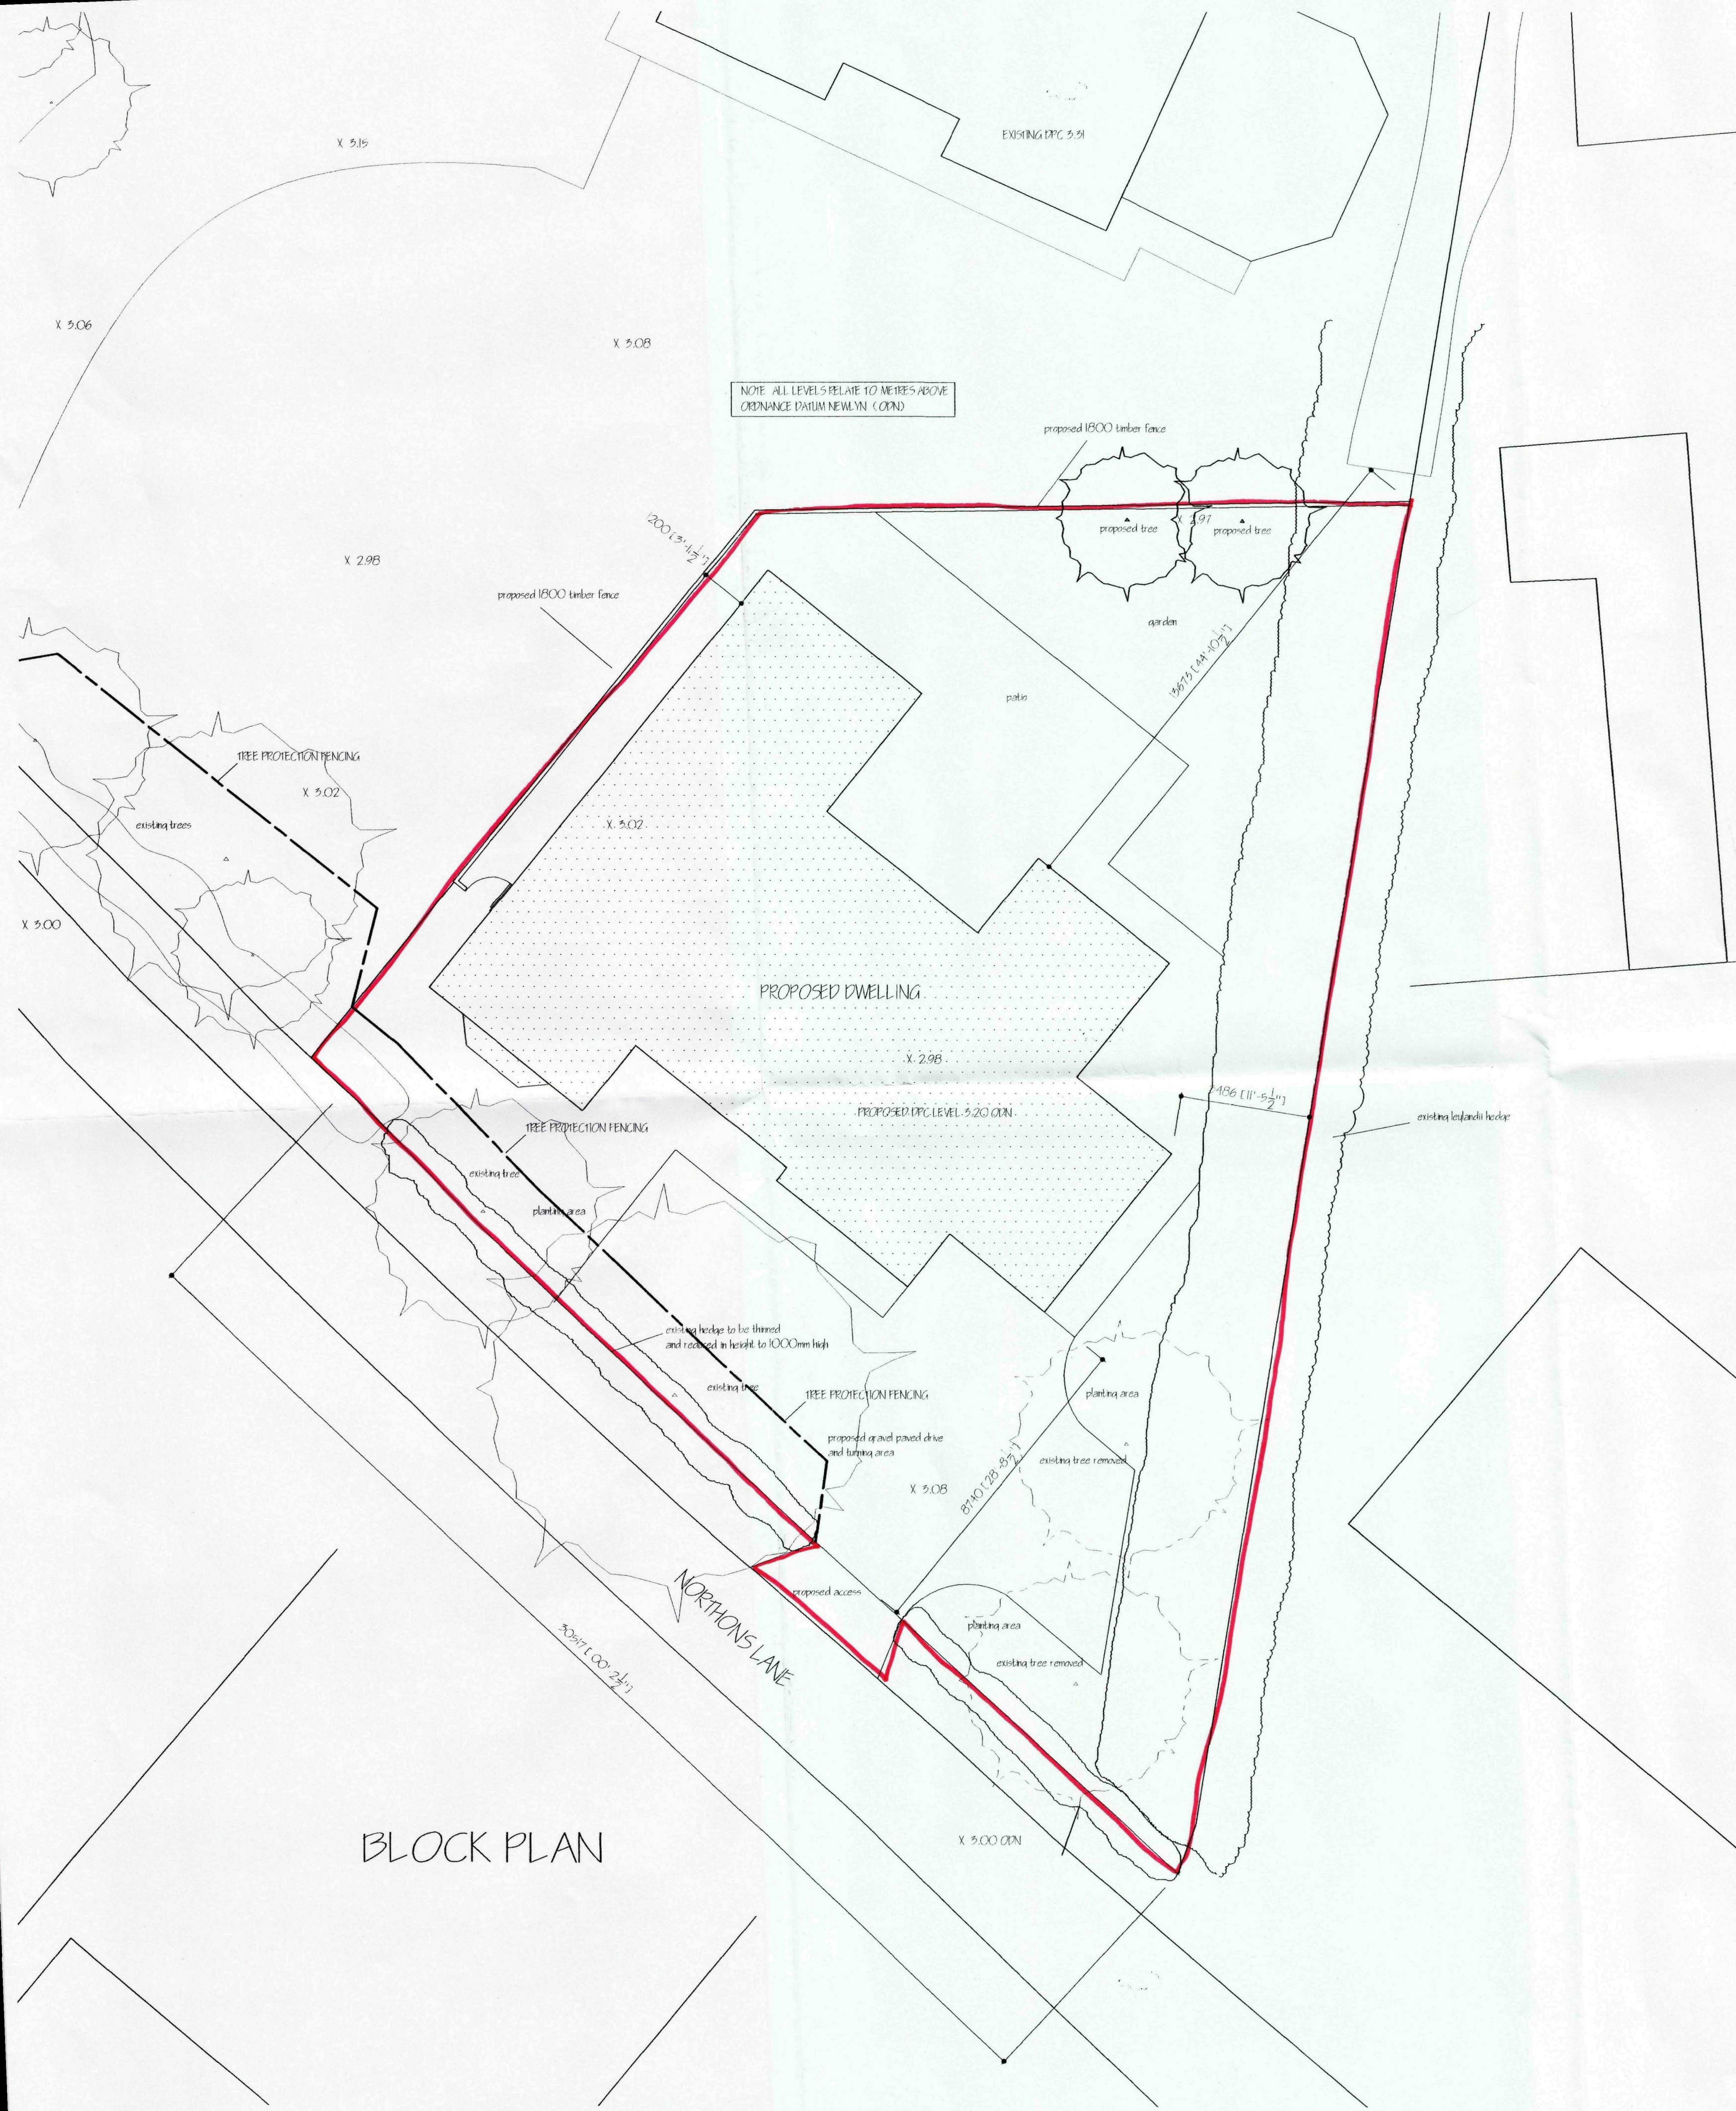

BLOCK PLAN

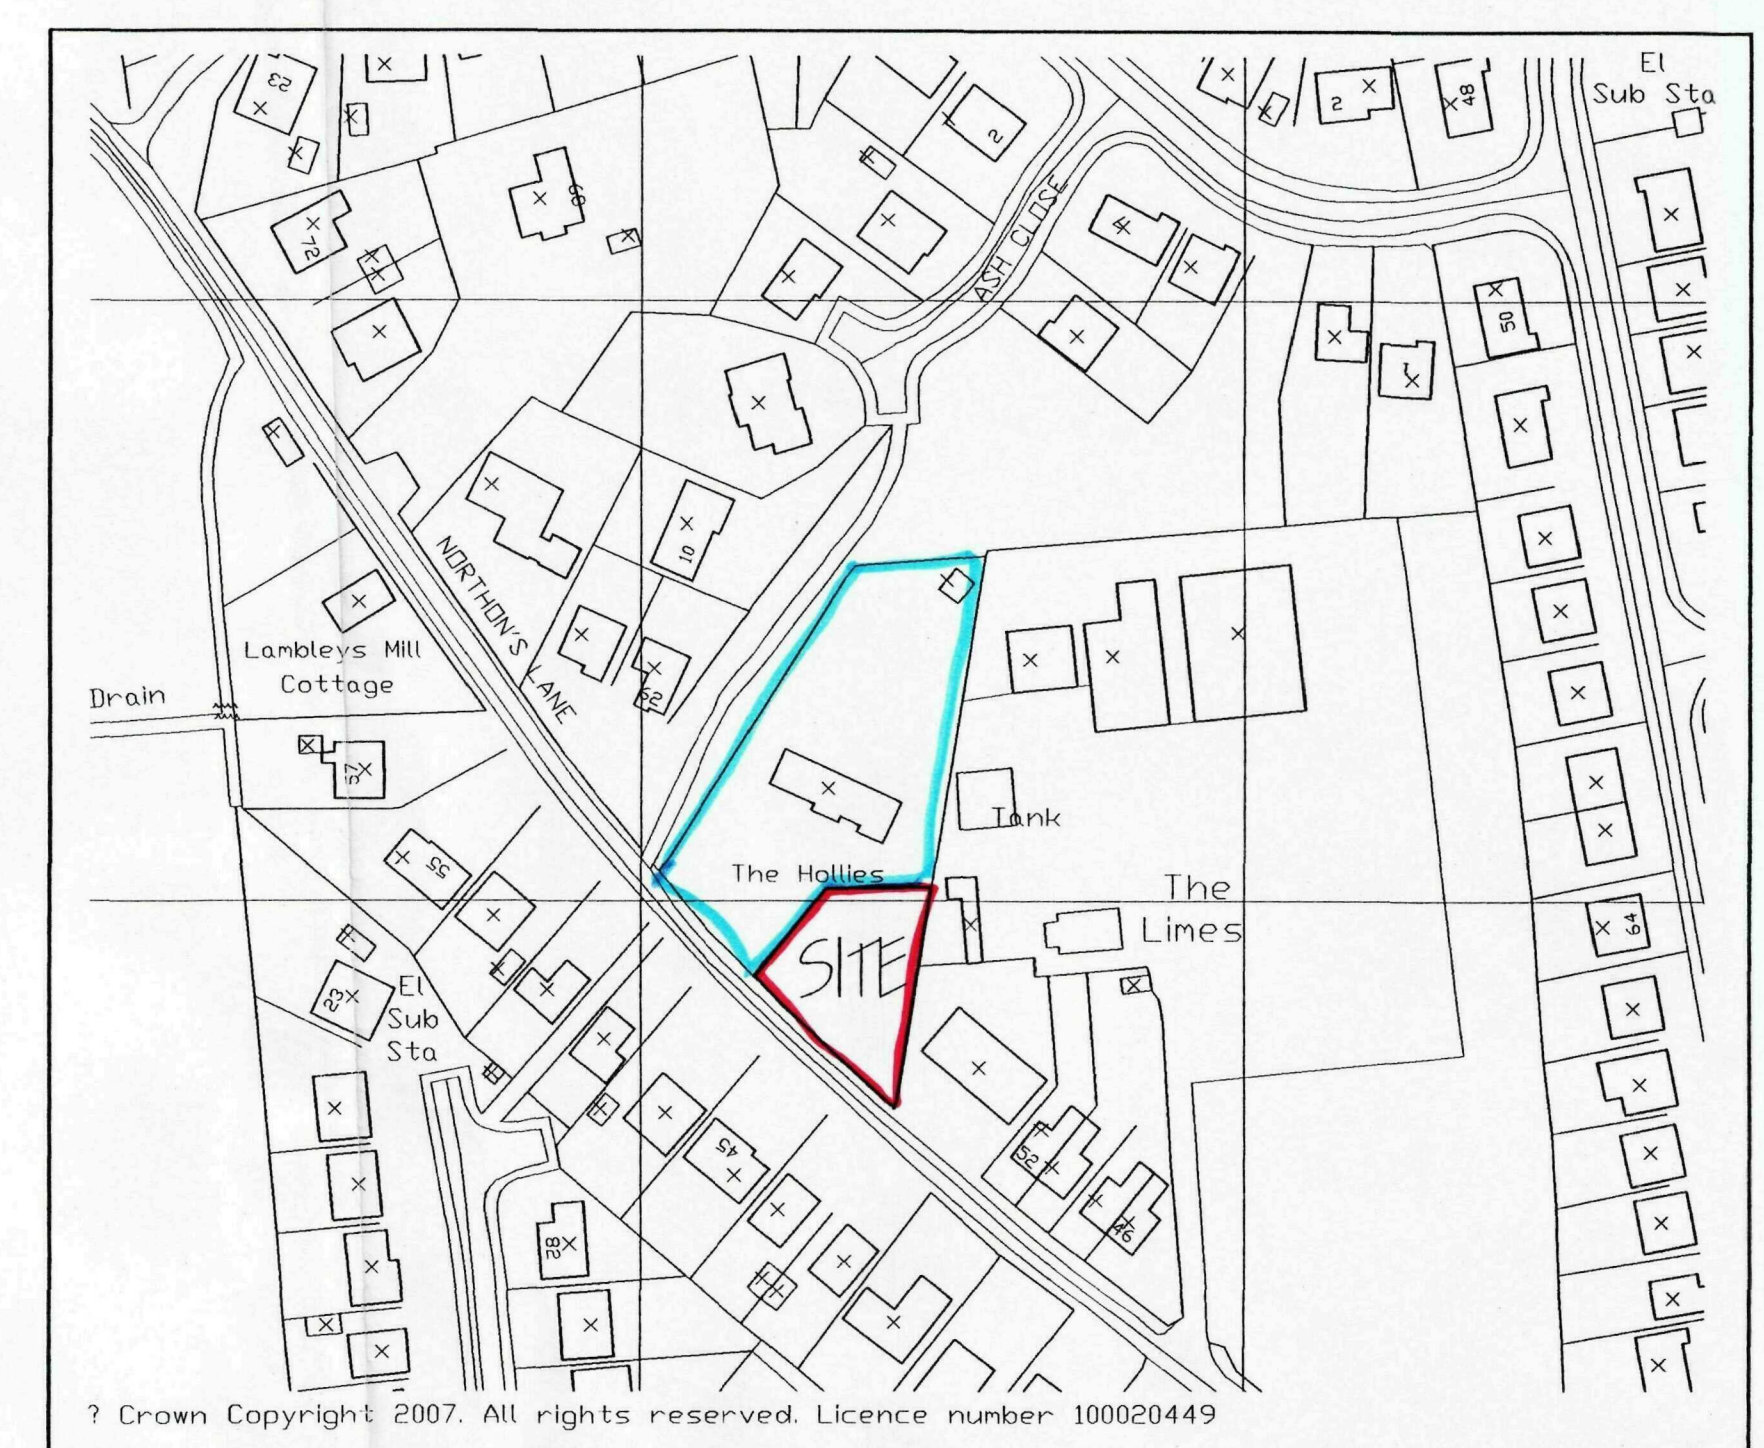


LOCATION PLAN

LANDSCAPING TREE AND SHrub PLANTING
 All new trees are to be a variety of the following:
 A- CRAB APPLE (MALUS EVEREST) STANDARD
 All planting to be in accordance with BS 4422: 1999 and amendment no. 1 (1993)
 All trees to be planted with minimum 600mm plastic mulch mat and to be staked, tied and lashed
 1/5 to 1/2 ton of peak free and shrub planting compost to be incorporated into backfill for each tree hole

PLANTING AREAS (SHRUBBERY) - 10 FRONT MAINLY
 PLANT NAME & SPECIFICATION (for planting season) Oct-Mar only
 Berberis Thunbergii - Transplant 1+1 2 450-600mm high
 Cotoneaster Franchetii - Transplant 1+1 450-600mm high
 Hebe x Exoniensis 'Hibernica' - 500-450mm spread, 9cm pot, minimum of 5cm trunk
 Lavandula angustifolia 'Aureum' - 500-450mm high, 5L pot
 Lavandula Planifolia - 500-450mm spread, 5L pot
 Prunus Lantana - 450-600mm high, 5L pot
 Prunus 'Otto Luyken' - 500-450mm spread, 5L pot
 Pyracantha 'Soleil D'Or' - 450-600mm high, 5L pot
 Rosa Rugosa 'Fruita Reginae Henricus' - 500-450mm high, 5L pot
 Rubus Coccineus - 600-900mm high, 5L pot
 Rubus Tridactylus - 450-600mm high, 5L pot
 N.B. AFTER PLANTING 65MM DEEP LAYER OF MEDIUM GRADE BARK MULCH TO BE APPLIED.

BS 5837 - FIGURE 2 - PROTECTIVE BARRIER.

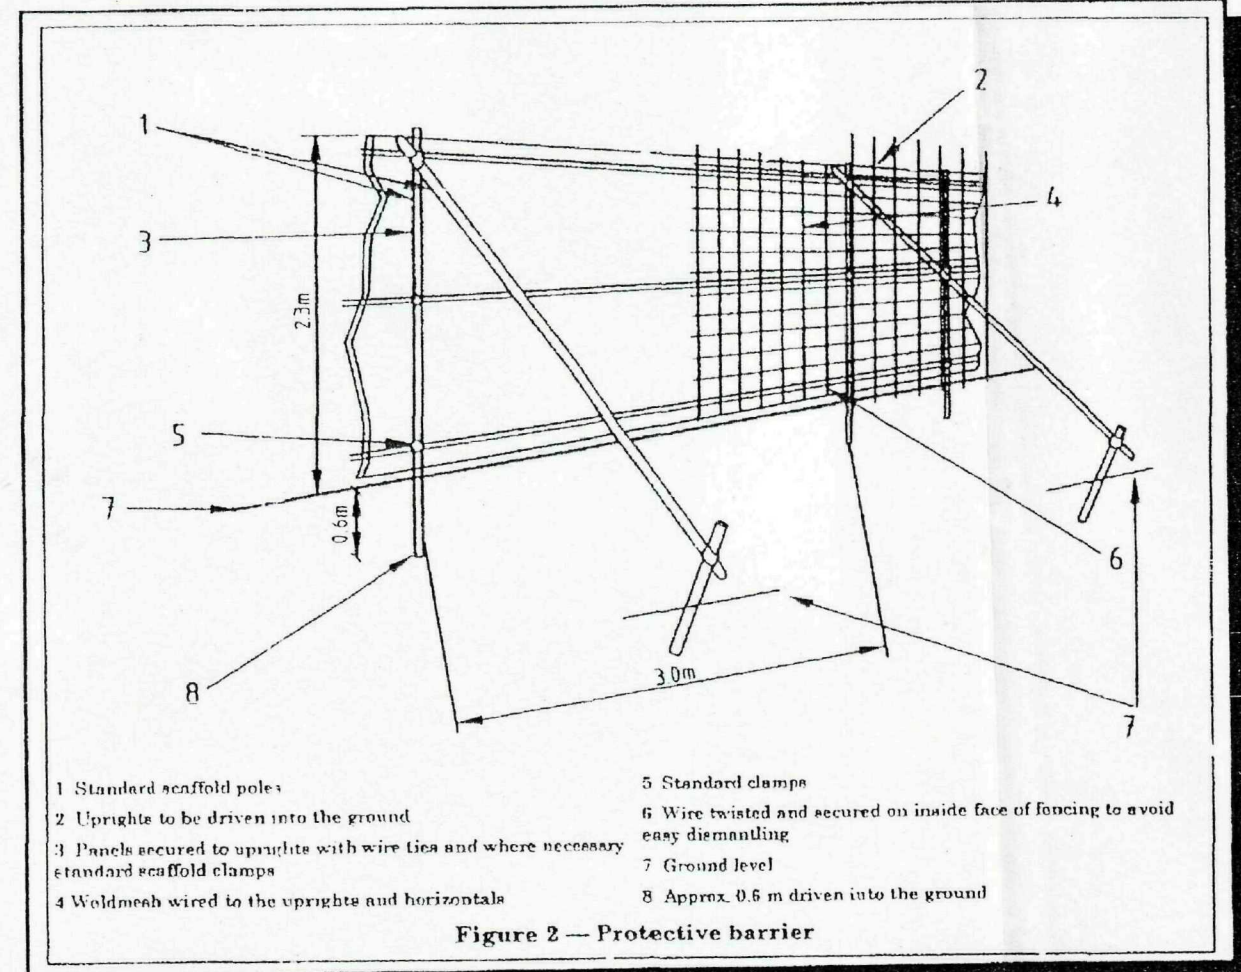

Planning & Development
 10 DEC 2009
 Ref: 0968-09

E	PLANNING & DEVELOPMENT	DEC 2009
D	ALIS TO SITE	NOV 2009
C	DAY WILSON APPROVED - CLIENTS AGREEMENTS	AUG 09
B	FENCING NOTE ALBERT	JUNE 2009
A	SUBMIT / LOAN ALIS	MAY 09
ref:	revision	date

G. R. MERCHANT LTD.
 I.ENG AMICE FIWO
 ARCHITECTURAL, STRUCTURAL
 AND LAND DRAINAGE
 CONSULTANTS
 4 Wrights Mews
 12A Park Road, Holbeach,
 Spalding, Lincs. PE12 7EE
 Tel: 01406 490800
 Fax: 01406 425744
 E-Mail: gr.merchant@btconnect.com

Project
 PROPOSED CHALET BUNGALOW INC GARAGE
 ADJ 60 NORTONS LANE
 HOLBEACH
 Lincs

Client
 MR & MRS HULETT

Drawing
 PROPOSED BLOCK AND LOCATION PLANS

Job Ref. 1941 / 09	Drawing No. 04E
Date MAY 2009	Drawn JPW

Scales
 1/100 1/1250

DO NOT SCALE FROM THIS DRAWING
 This drawing is copyright and may not be stored, copied, photocopied or used for any other purpose other than that for which it is issued. The General Contractor is to check all dimensions on site and report any discrepancies to the Architect. All details shown on this drawing including foundations are based upon typical site conditions related to the area. No responsibility can be accepted for abnormal conditions which may be discovered during construction unless reported by the Architect at that time. Design amendments may be considered. Site and surveys are recommended by respect of foundations to establish specific site conditions before foundation work is undertaken. This drawing is limited in the amount of information contained and does not purport to contain a full specification of the works. It is solely for the purpose of obtaining Planning Approval. It is the client or their appointed agents responsibility to send on a contract document alone. The works will not be supervised or inspected on site by G.R. Merchant or any representative thereof. In the event of that appointed agents responsibility to control workmanship, substitution of materials, adherence to specification, variations to contract etc. All materials to be used unless otherwise stated and all components and materials etc. to be used fixed and installed etc. in strict accordance with manufacturers instruction and relevant codes of practice. Materials shall conform to appropriate British standard specification or BS certificate or European code equivalent. The Employer / Client shall ensure that the selected contractor is conversant with and abides all measures necessary to achieve compliance with Health and Safety legislation for Building sites and Work places. The Employer / Client is advised that should the works need to comply with the Construction Design and Management Regulations an independent Planning Supervisor will be required. The works shall comprise of all that is shown on this drawing and details. Work that may not specifically be shown but may be reasonably inferred as necessary to carry out the works shall be deemed to be included. It is the client / their owners responsibility to be aware of this Party Wall etc. Act 1996, when building in close proximity to adjoining neighbours foundations.