




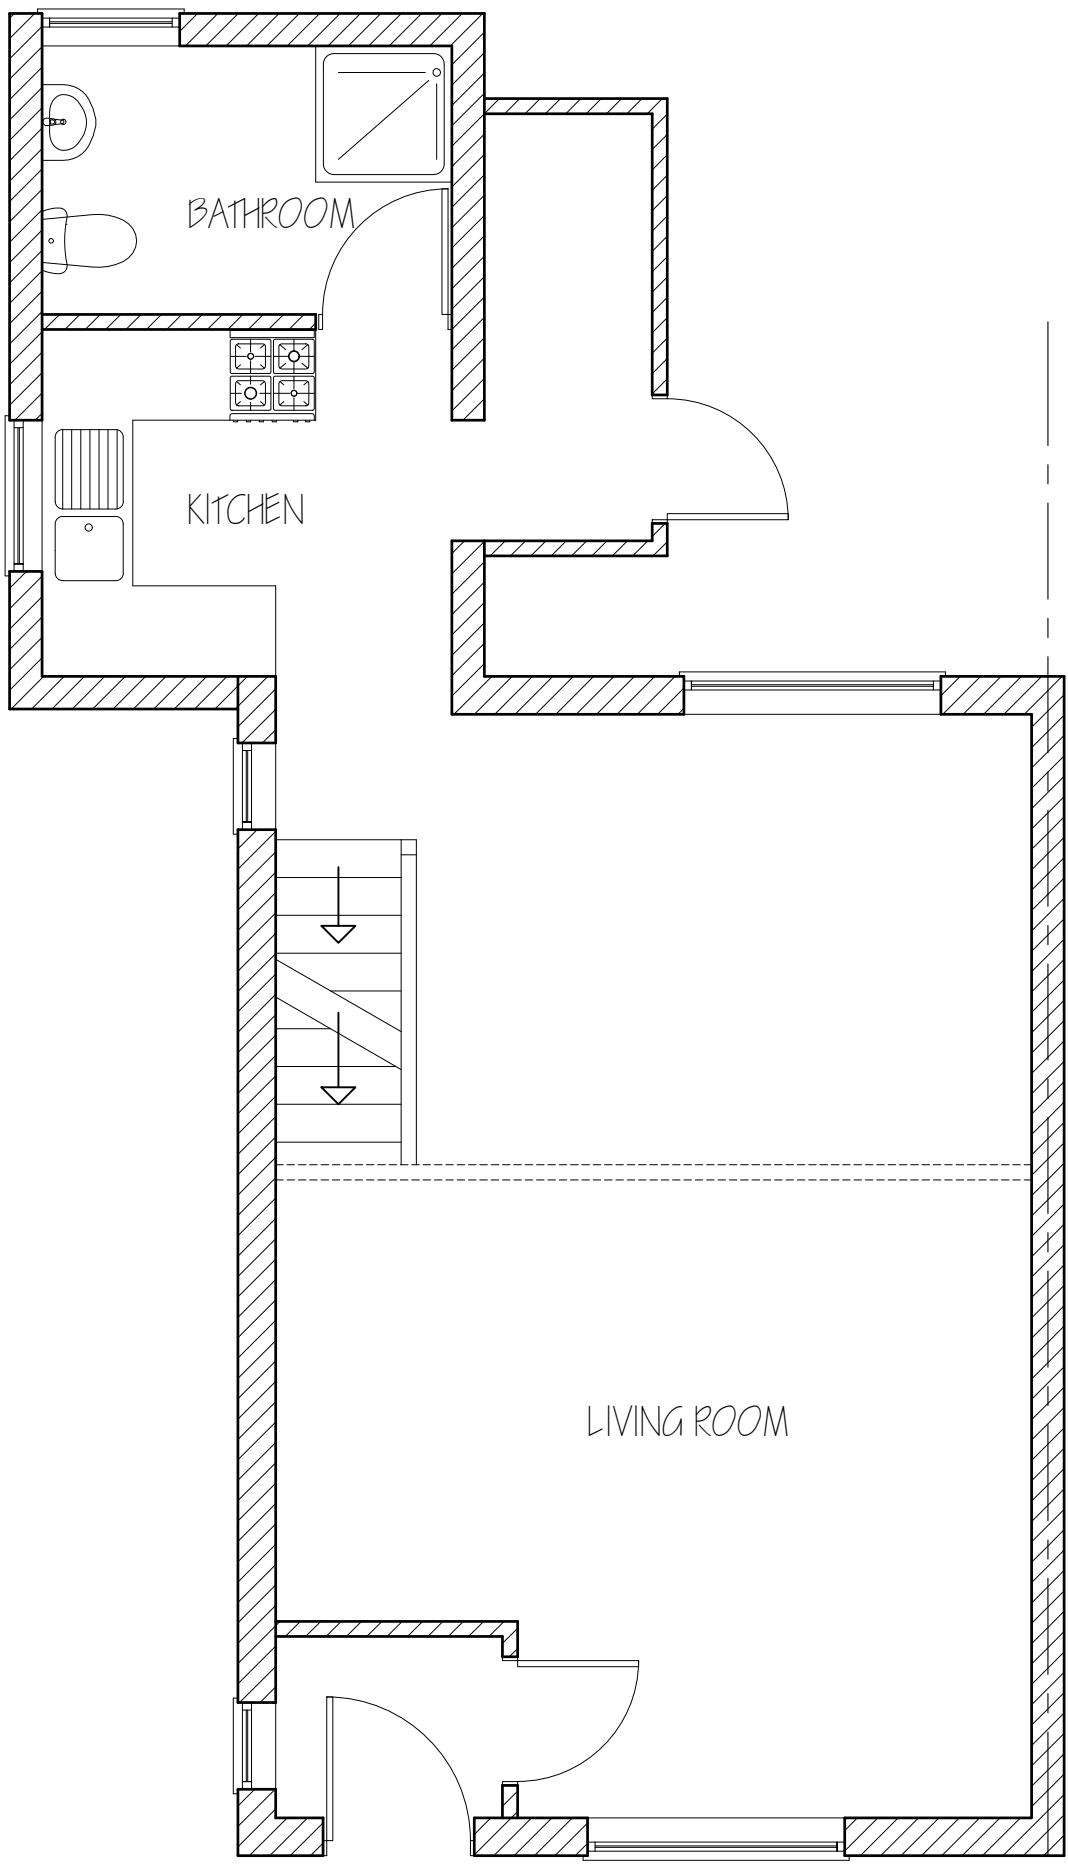


EXISTING GROUND
FLOOR PLAN

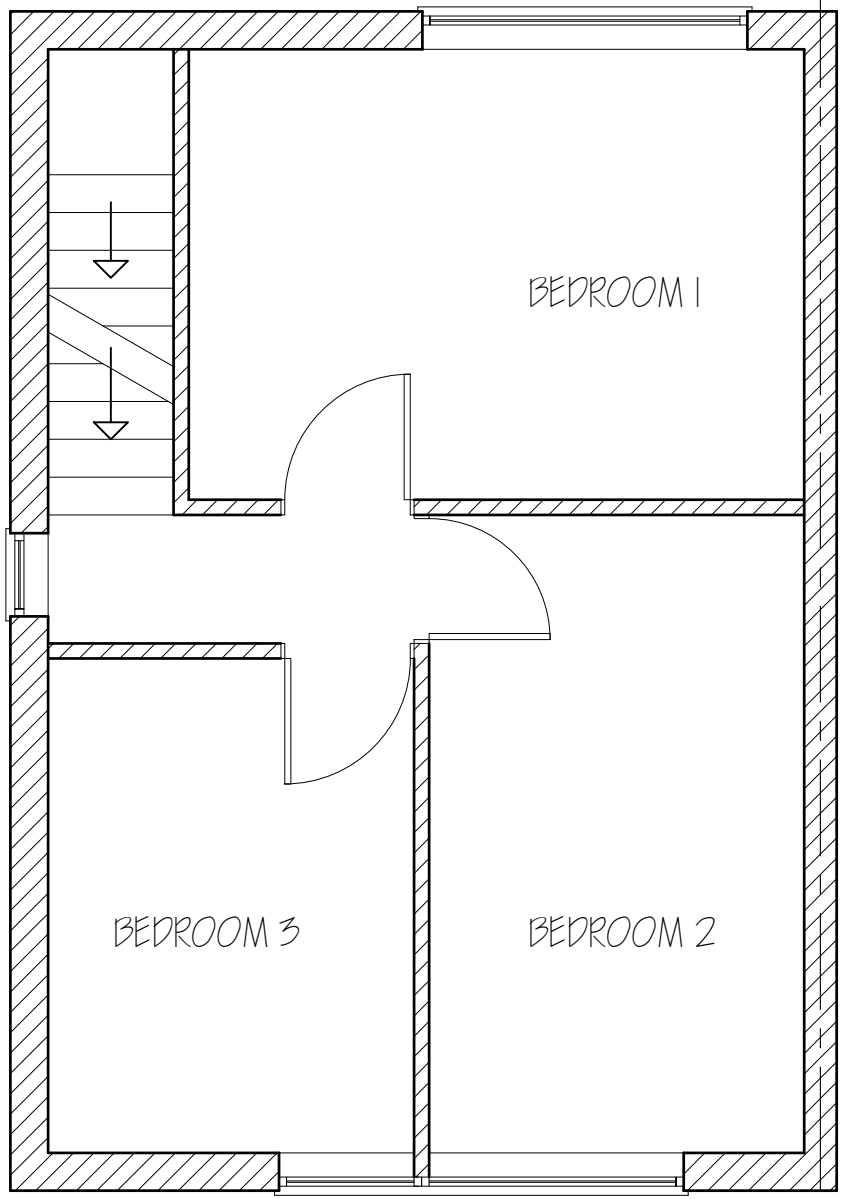

EXISTING FIRST
FLOOR PLAN

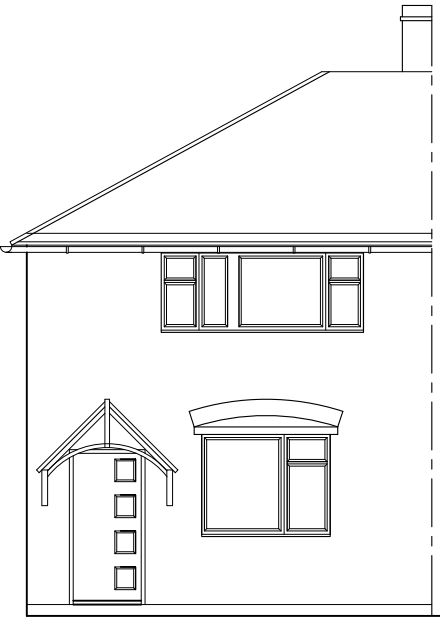


EXISTING FRONT ELEVATION

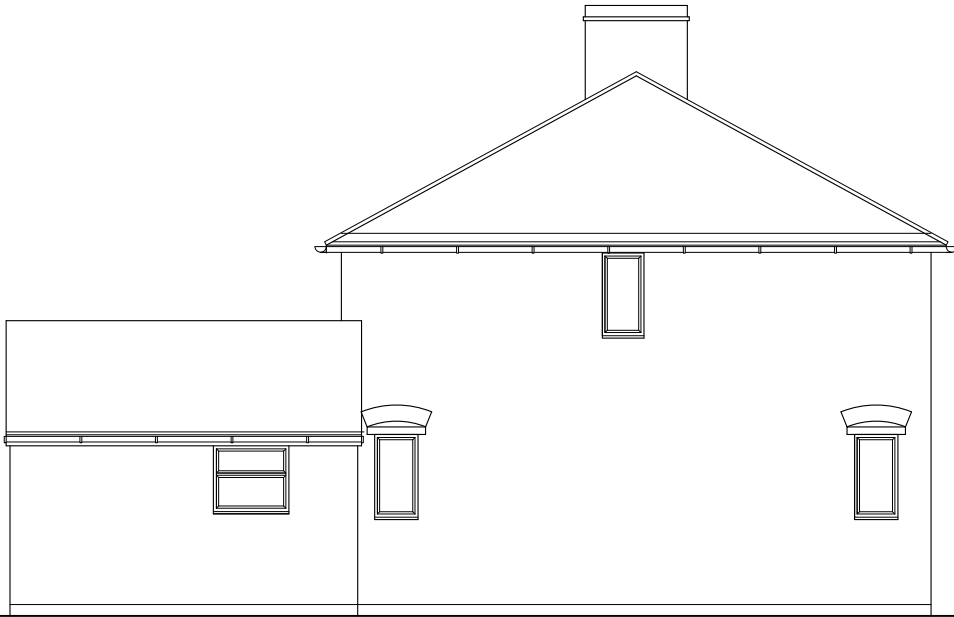

EXISTING SIDE ELEVATION



EXISTING REAR ELEVATION

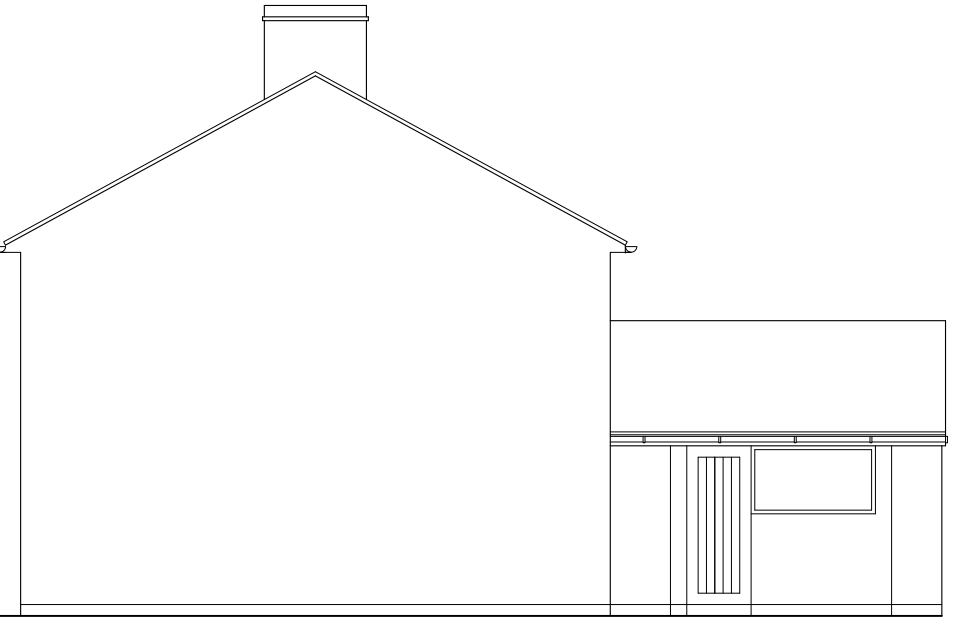

EXISTING SIDE ELEVATION




PROPOSED FRONT ELEVATION




PROPOSED SIDE ELEVATION




PROPOSED REAR ELEVATION

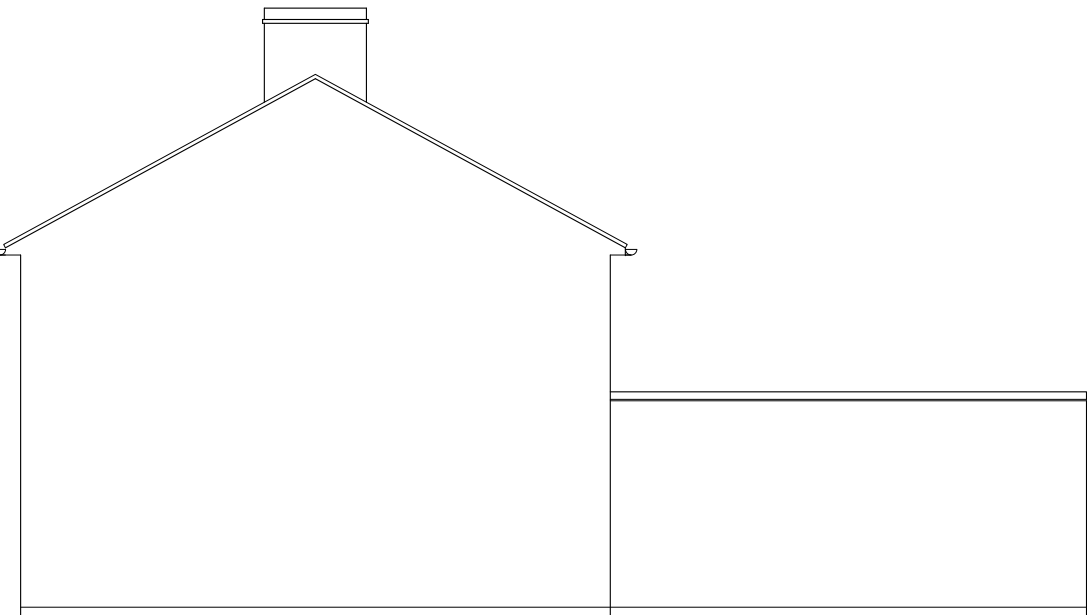


PROPOSED SIDE ELEVATION

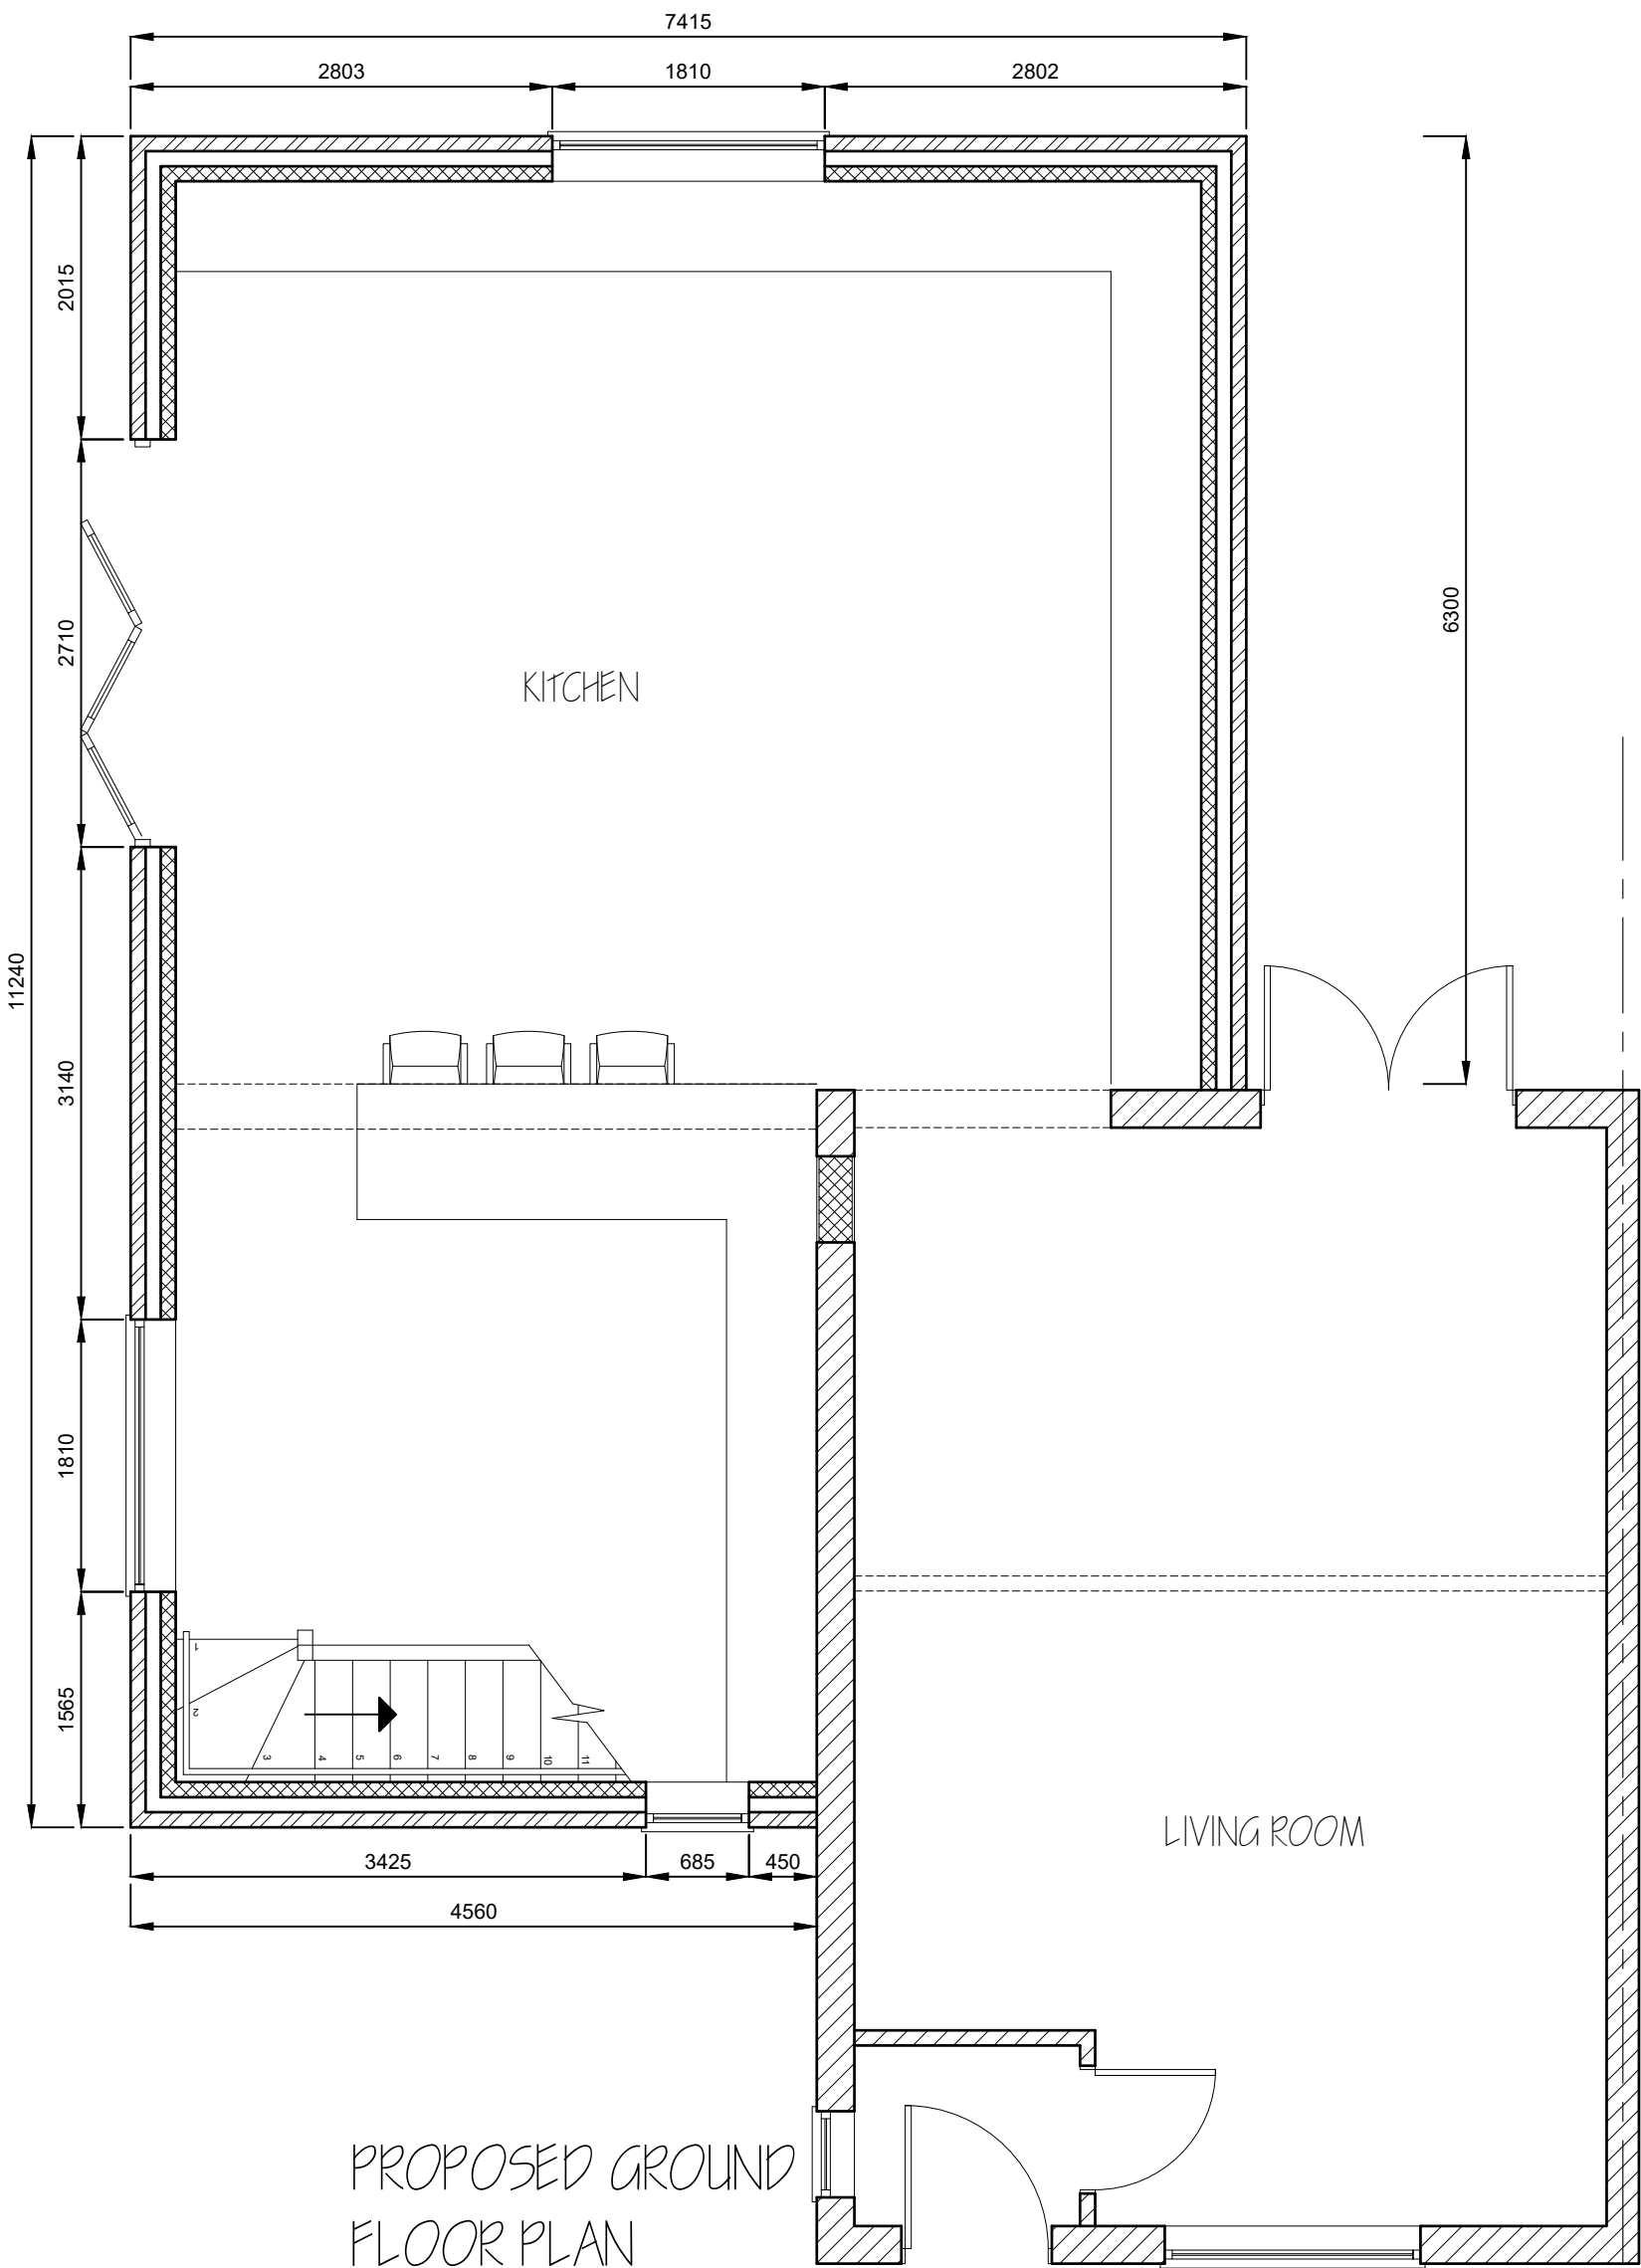

PROPOSED GROUND
FLOOR PLAN

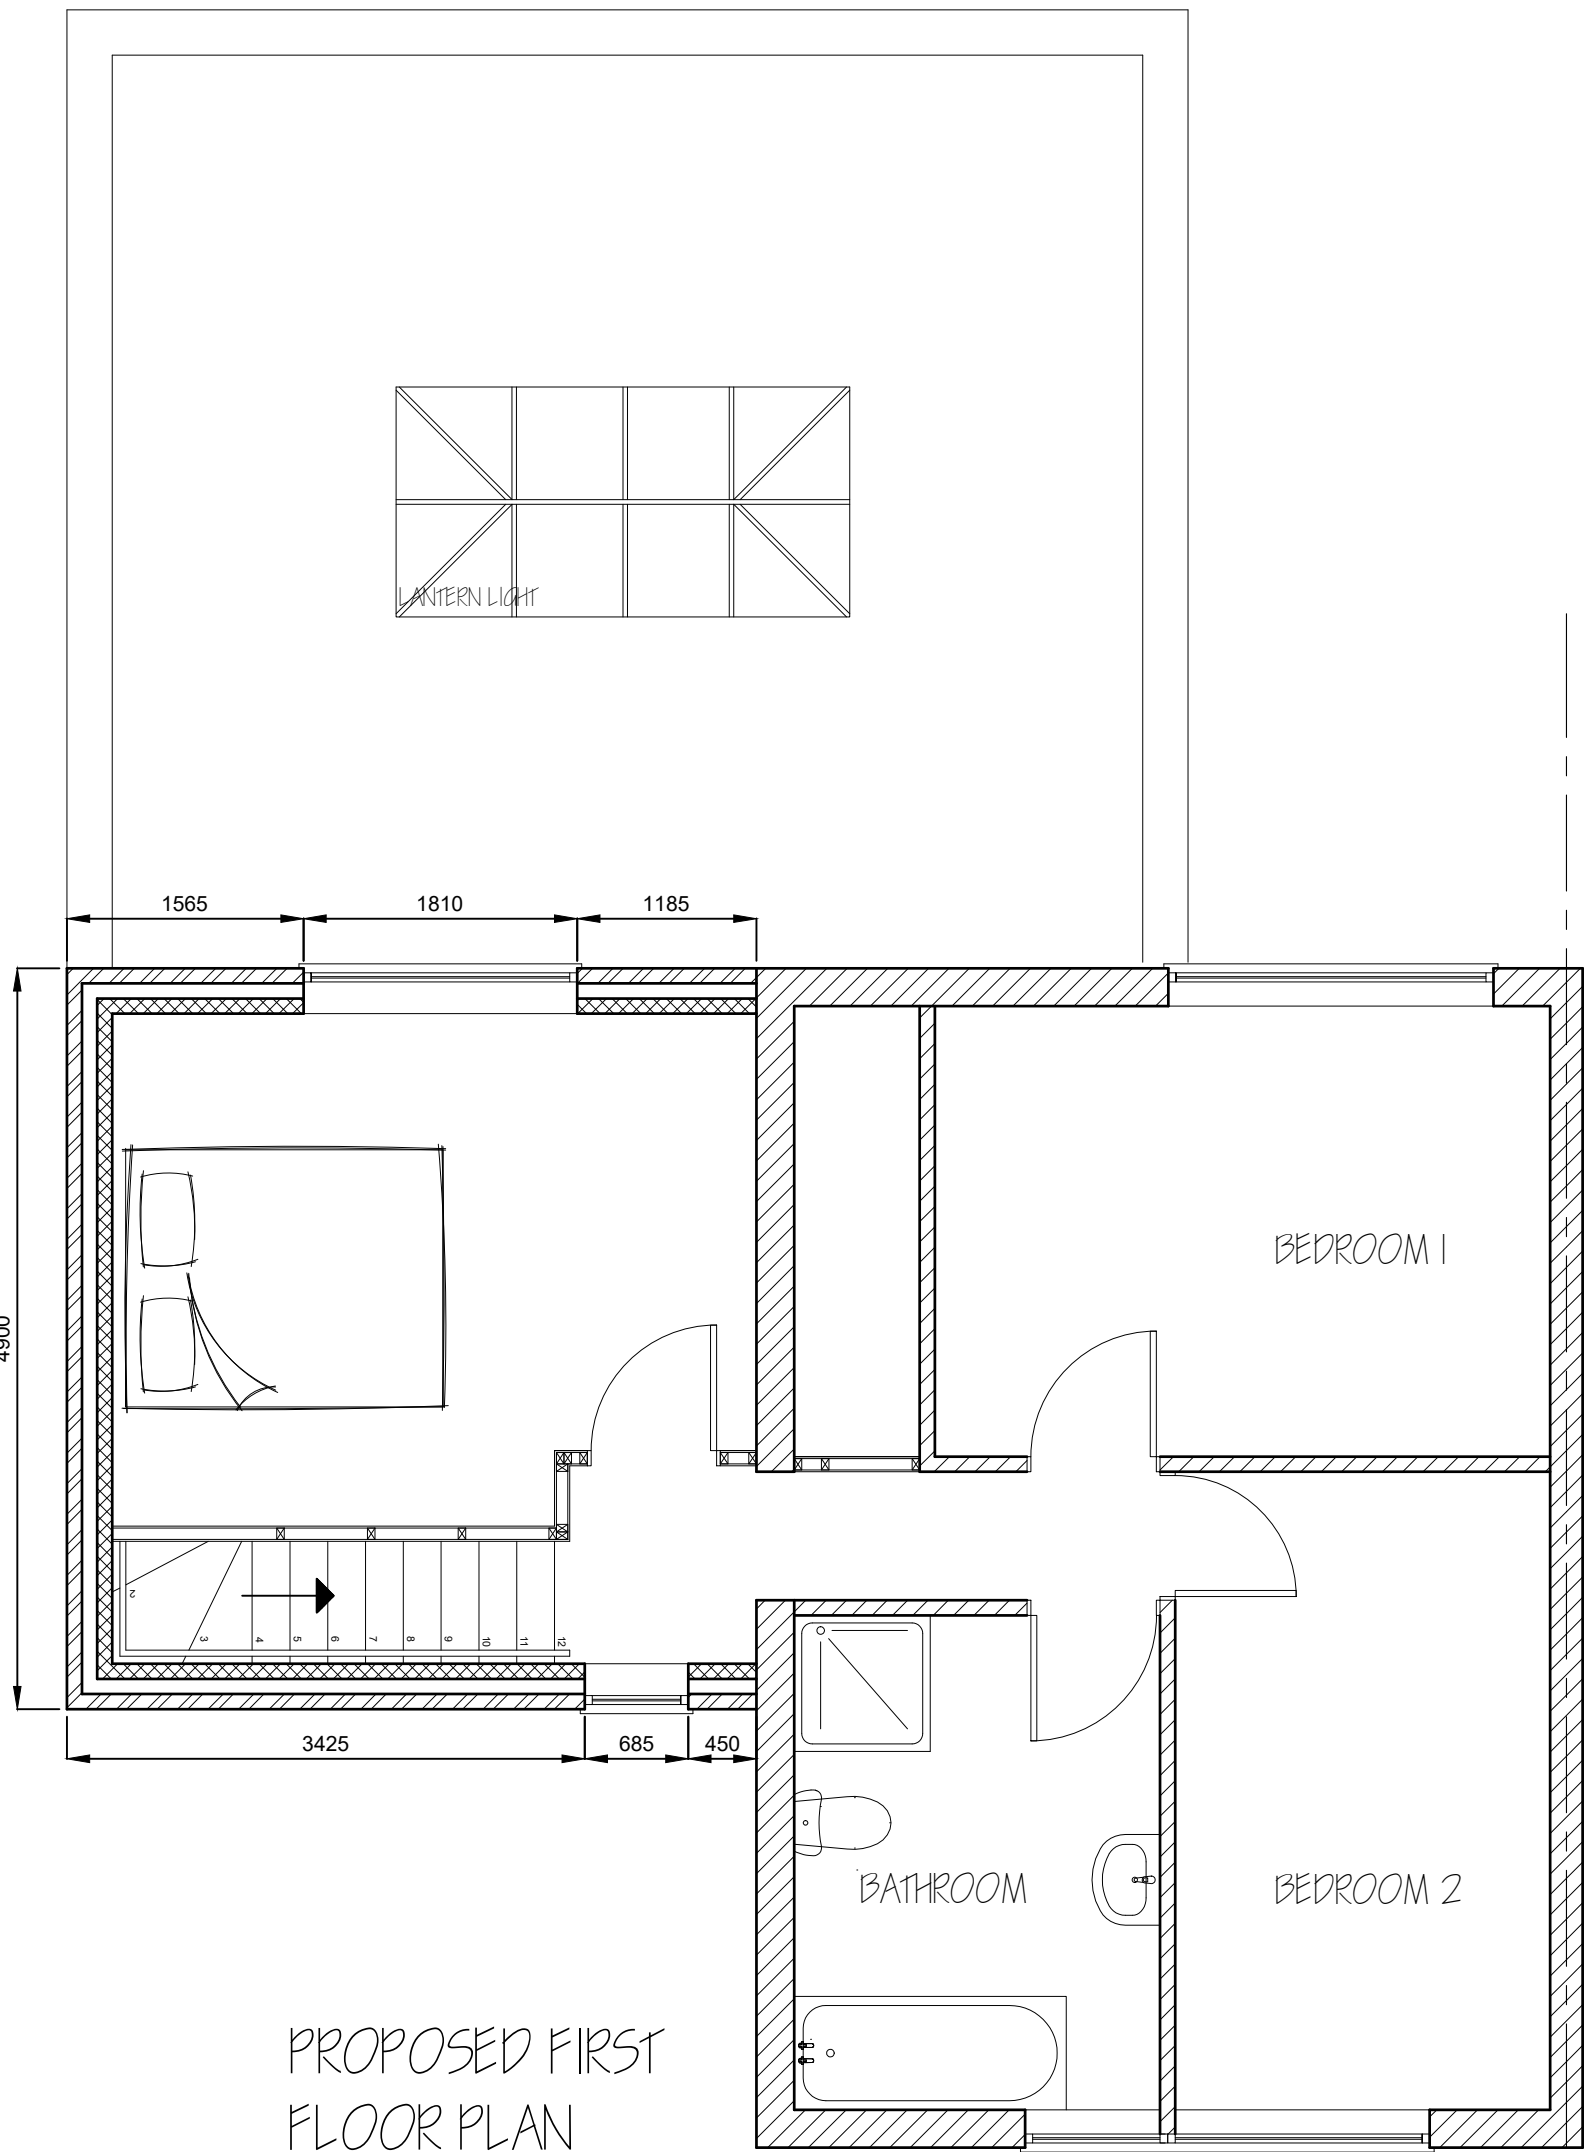

PROPOSED FIRST
FLOOR PLAN

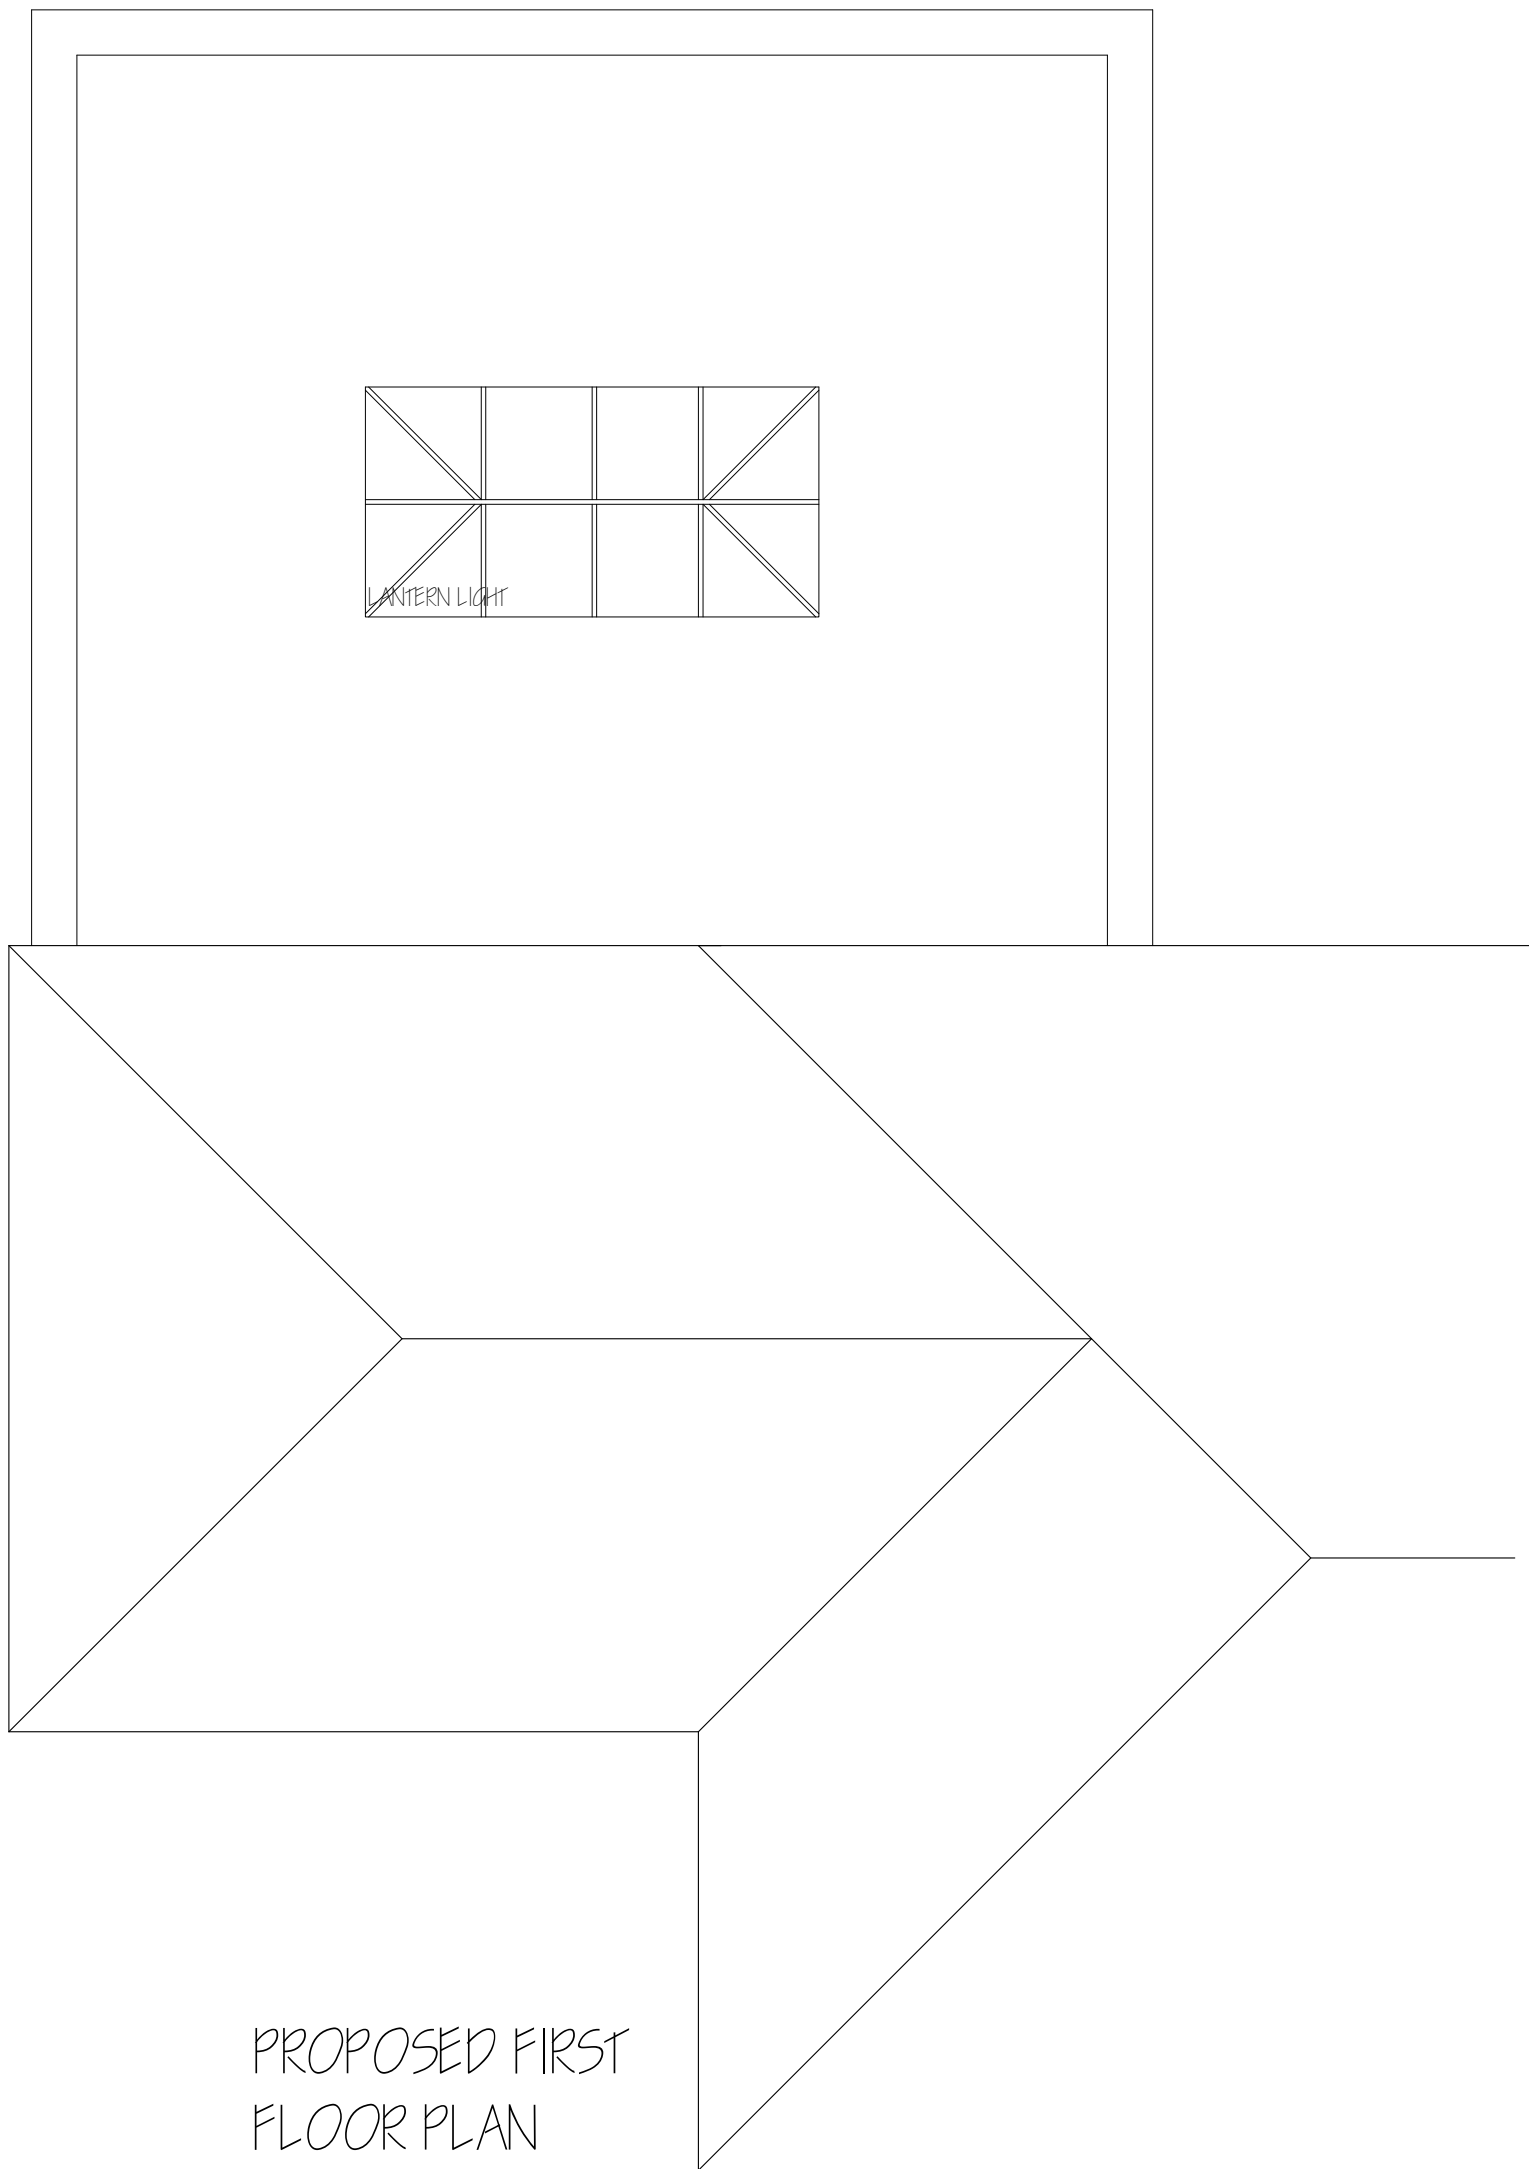

PROPOSED FIRST
FLOOR PLAN

Contractors to verify all dimensions on site before commencing work or preparing drawings. Any errors should be reported immediately. All changes or further work instructed by client to comply with current planning requirements, building regulations, British Standards and Codes of Practice. Works that commence before local authority approval are undertaken at the clients risk.

SCALE 1:500
0 10 20 30 40
SCALE 1:1250
0 25 50 75 100
SCALE 1:100
0 1 2 3 4 5 6 7 8
SCALE 1:50
0 1 2 3 4

OAKSTONE
email: ash@oakstonetd.com TEL: 07884 268079
www.oakstonetd.com

Mr AND Mrs A Howard
45 Middle Marsh Road
Holbeach
St Marks
PE12 8DT

floor plans, elevations,
Application for Planning Permission Approval

scale: 1:50 1:100 date: Nov 21 drawn: paper size: A1
2021 / 85