


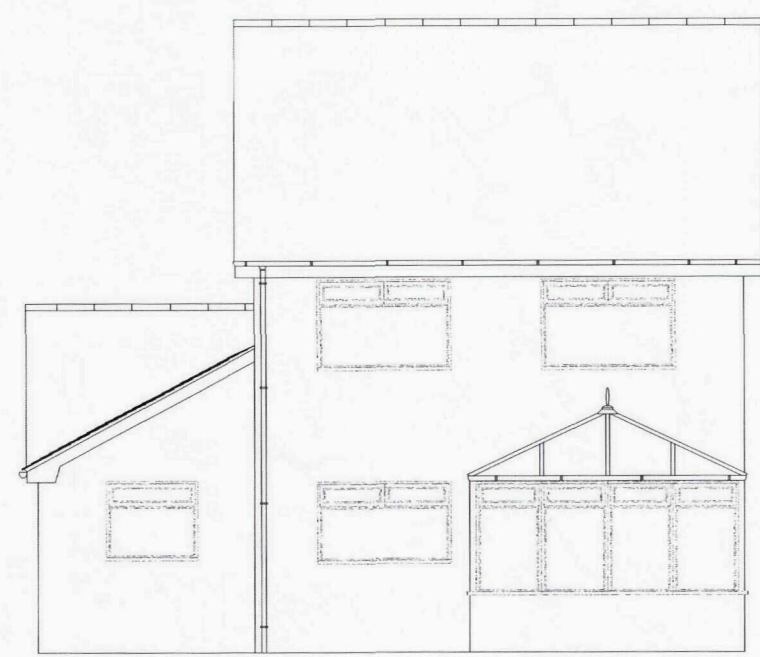


EXISTING REAR (NORTH) ELEVATION



EXISTING SIDE (EAST) ELEVATION




EXISTING FRONT (SOUTH) ELEVATION

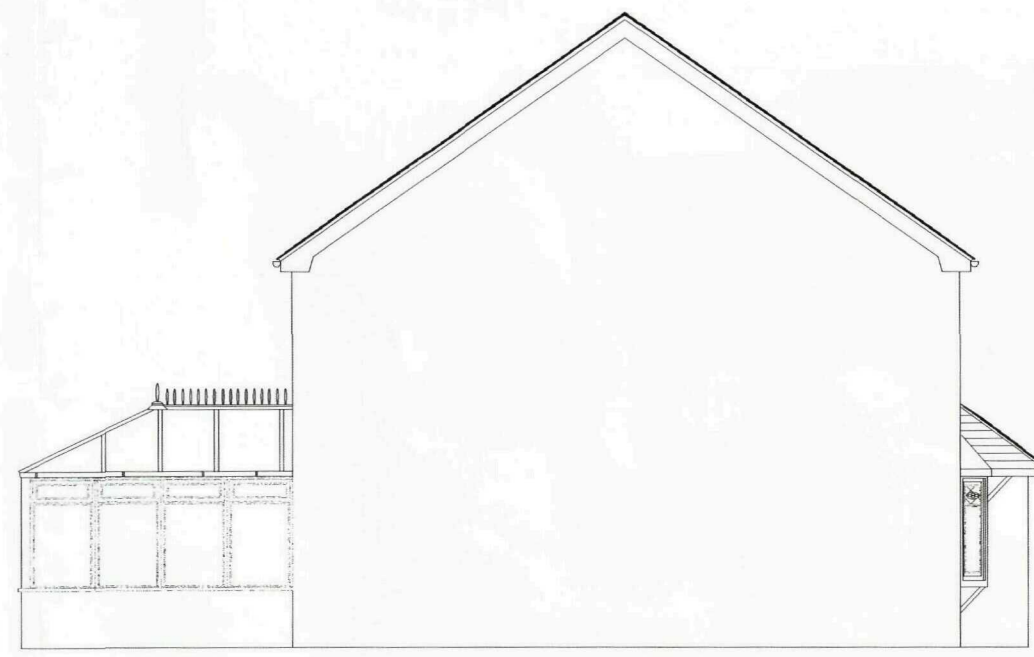


EXISTING SIDE (WEST) ELEVATION



SITE PLAN

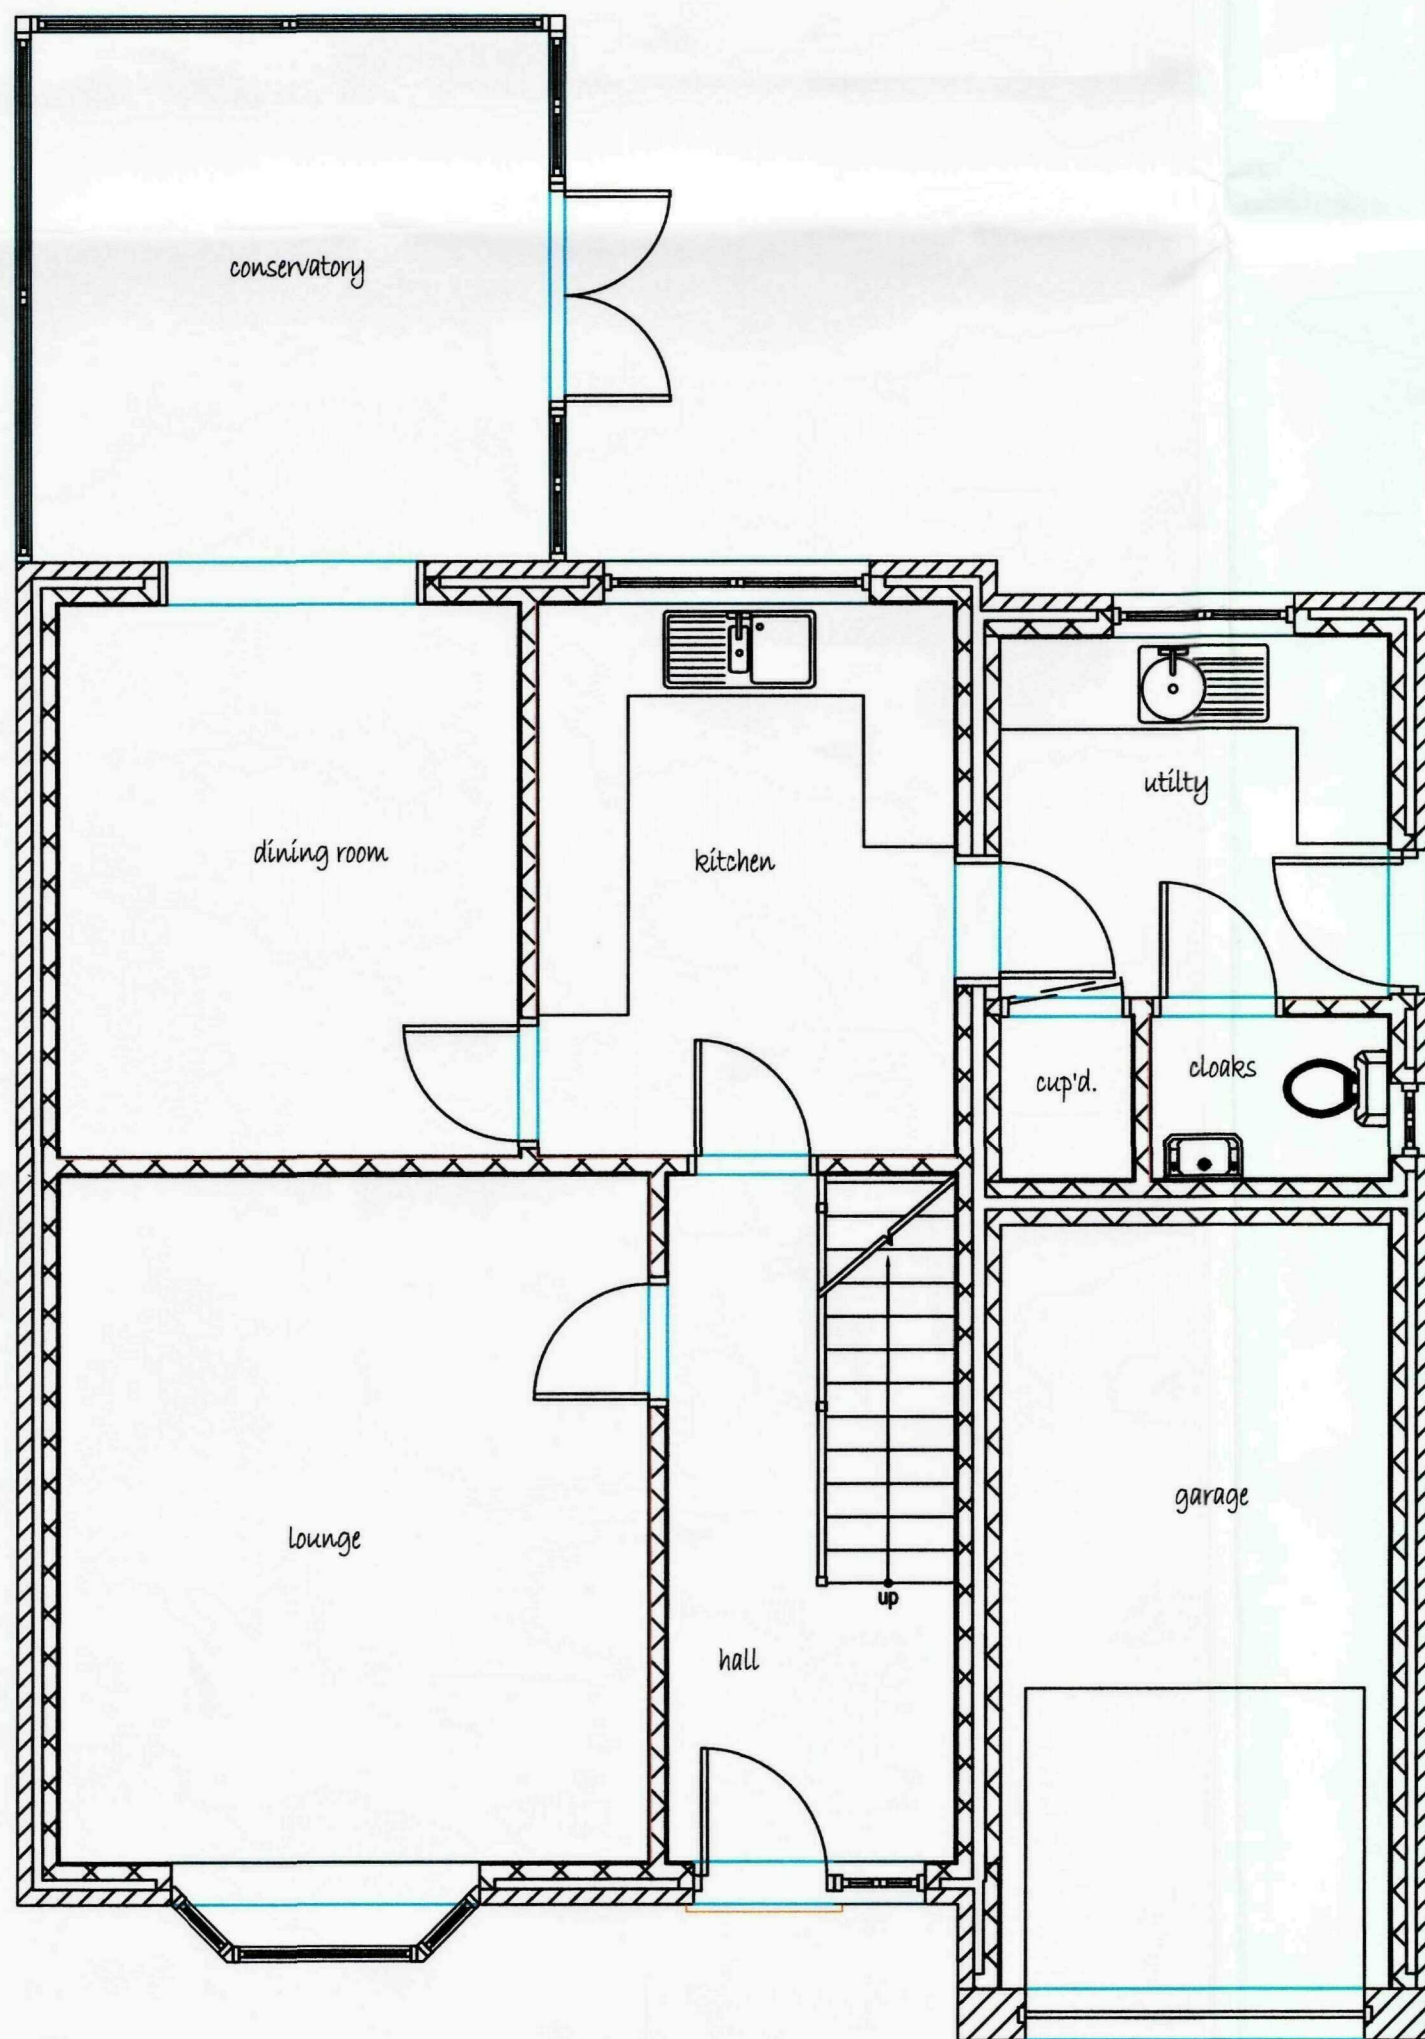

EXISTING GROUND FLOOR PLAN

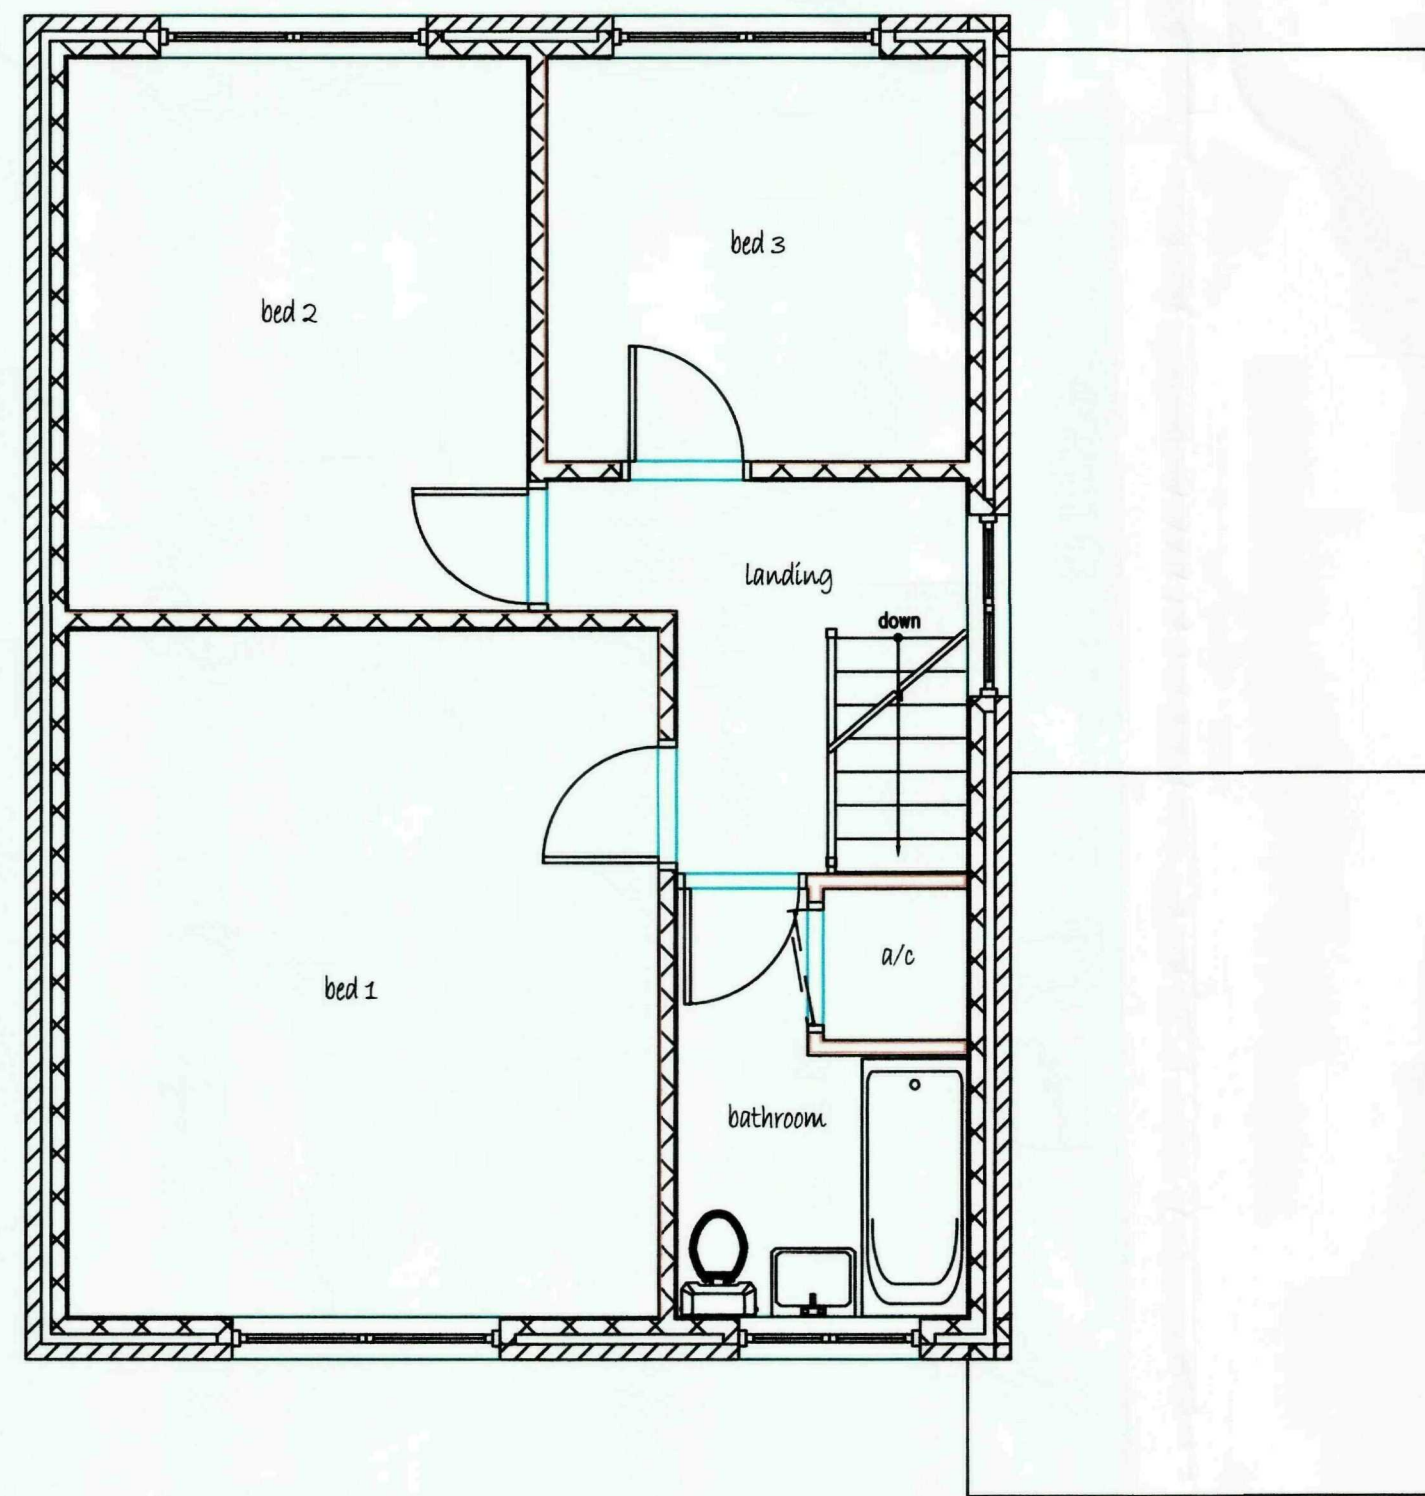

EXISTING FIRST FLOOR PLAN



Ref:	Revision:	Date:
WENMAN DESIGN SOLUTIONS Ltd. 2 Austendyke Road Weston Hills Spalding Lincs. PE12 6BX Tel : 01775 724171 Fax : 01775 720445 Mobile : 0784 1718457 enquiries@wenmanbuildingdesign.co.uk		
Project: PROPOSED FIRST FLOOR EXTENSION OVER GARAGE		
Client: MR & MRS SCOTT 112 WIGNALS GATE HOLBEACH SPALDING, Lincs		
DRAWING: EXISTING ELEVATIONS EXISTING FLOOR PLANS SITE PLAN		
DRAWING NO: WEN/1337/09/00	DATE: DECEMBER 2009	
DRAWN BY: RW	SCALE: 1:100 1:50 1:1250	
COPIES OF THESE PLANS MUST NOT BE USED, EITHER IN WHOLE OR IN PART, FOR ANY PURPOSE OTHER THAN THAT FOR WHICH THEY ARE PREPARED. THE USER OF THESE PLANS IS RESPONSIBLE FOR THE ACCURACY OF THE INFORMATION PROVIDED AND FOR THE RESULTS OF ANY ACTION TAKEN AS A RESULT OF USING THEM. 