



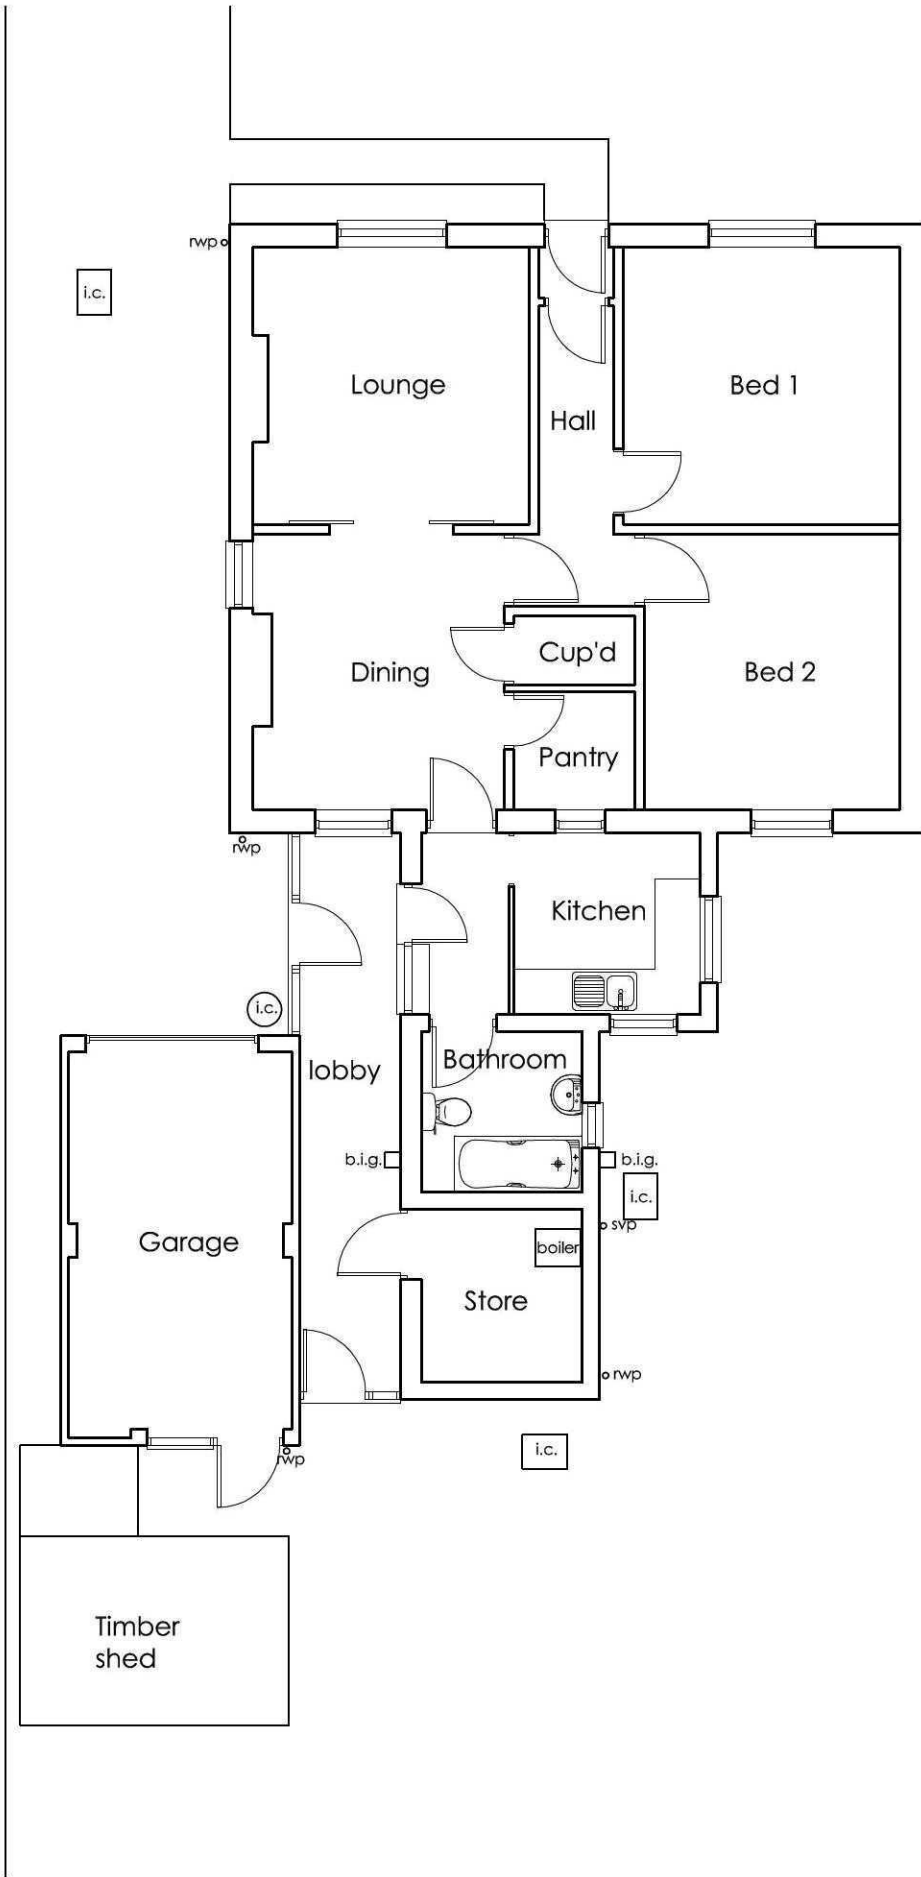

FLOOR PLAN 1:100

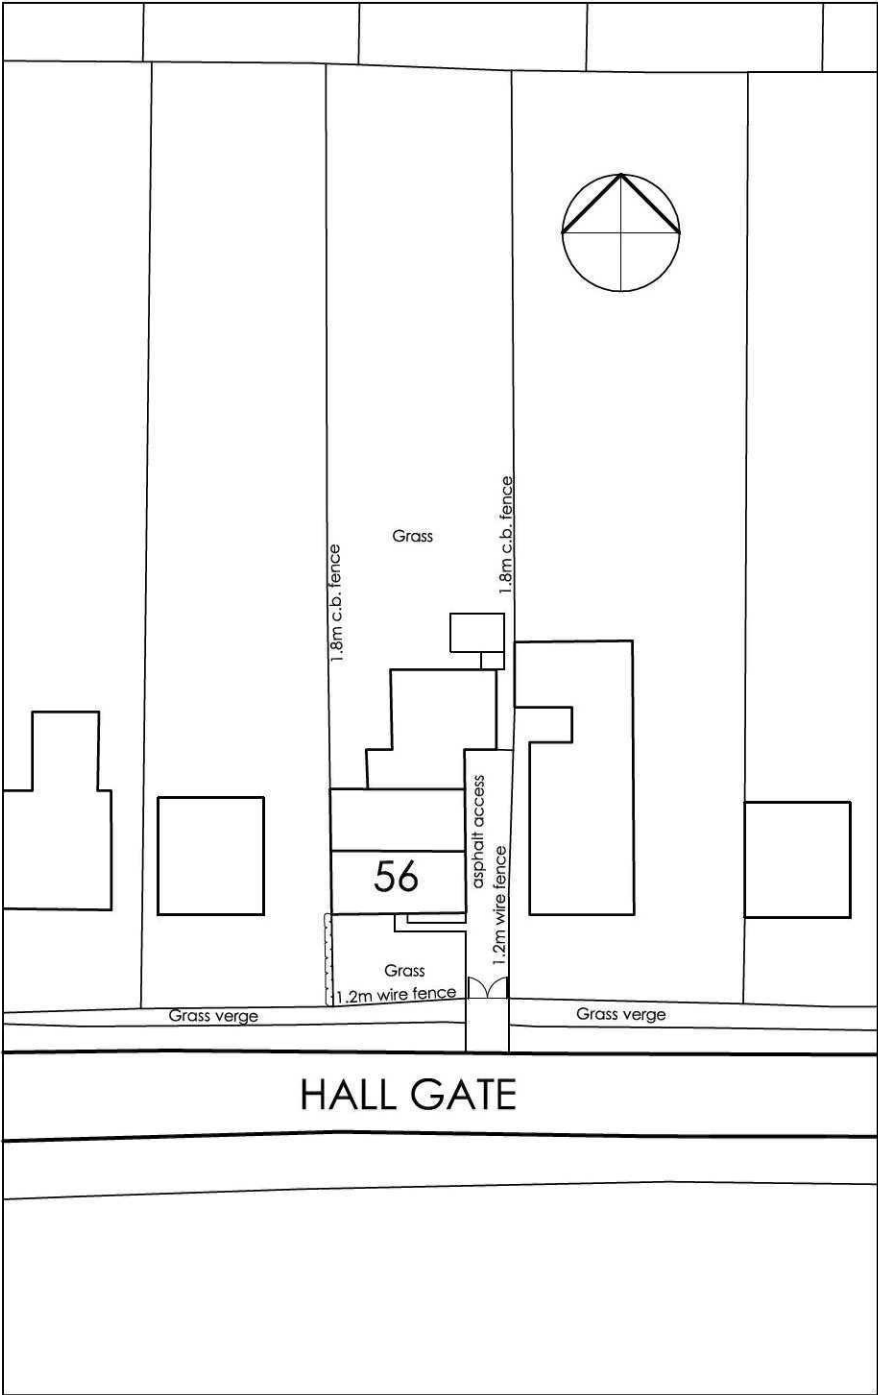

SITE PLAN 1:500



LOCATION PLAN 1:1250

Peter Humphrey Associates Ltd.
ARCHITECTURAL DESIGN AND BUILDING

PROJECT
Proposed Extension and Alteration
56 Hall Gate
Holbeach
Spalding
PE12 7HZ

DRAWING TITLE
Existing Survey

CLIENT
Mrs. Border-Shaw

DATE Nov 2011 SCALE AS SHOWN JOB No. 4764/EX01

DO NOT SCALE FROM THIS DRAWING
COPYRIGHT: THIS DRAWING MUST NOT BE ISSUED, LOANED OR COPIED
WITHOUT THE CONSENT OF PETER HUMPHREY ASSOCIATES



Peter Humphrey Associates
ARCHITECTURAL DESIGN AND BUILDING
TELEPHONE 01945 466 966
FAX 01945 466 433
E-MAIL: info@peterhumphrey.co.uk

