




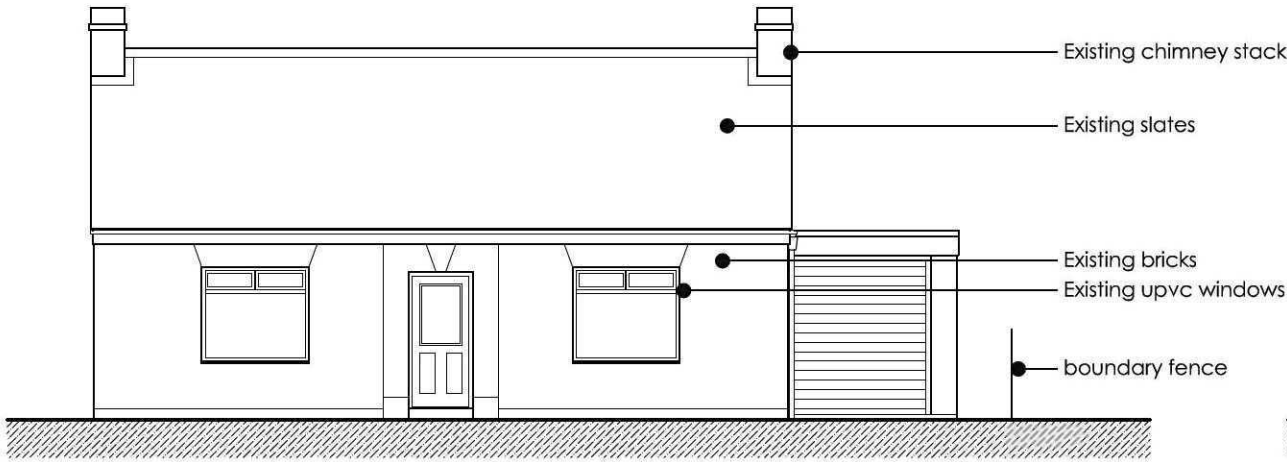


Front Elevation 1:100

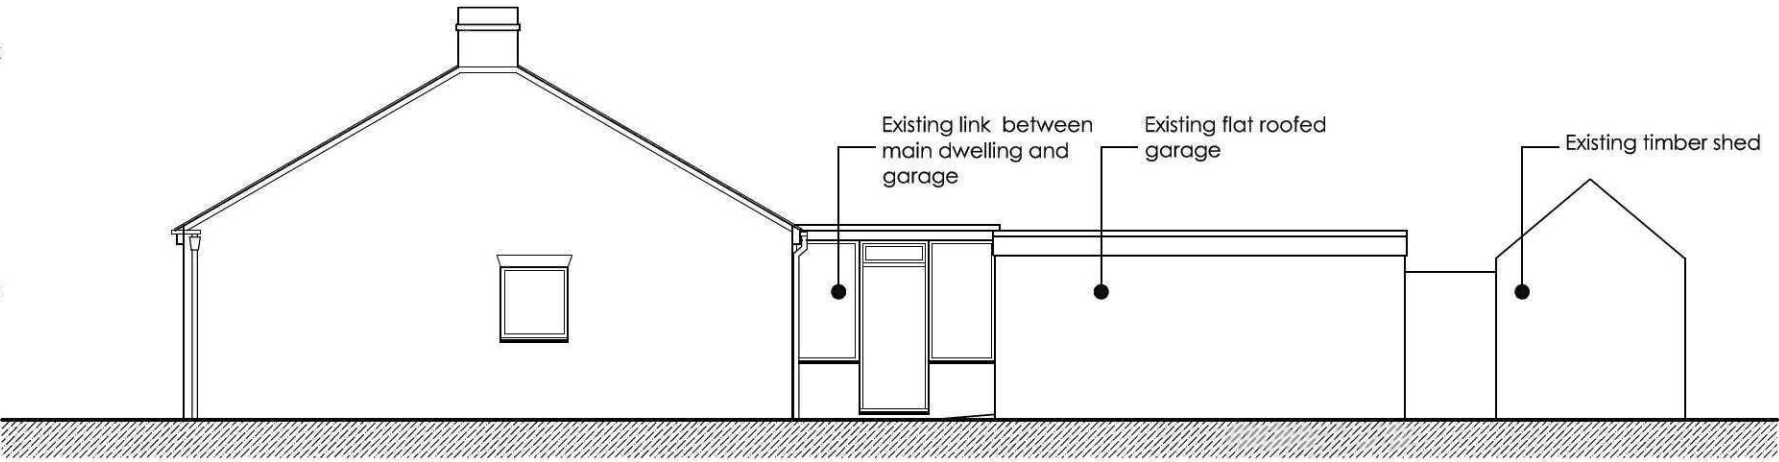

Side Elevation 1:100

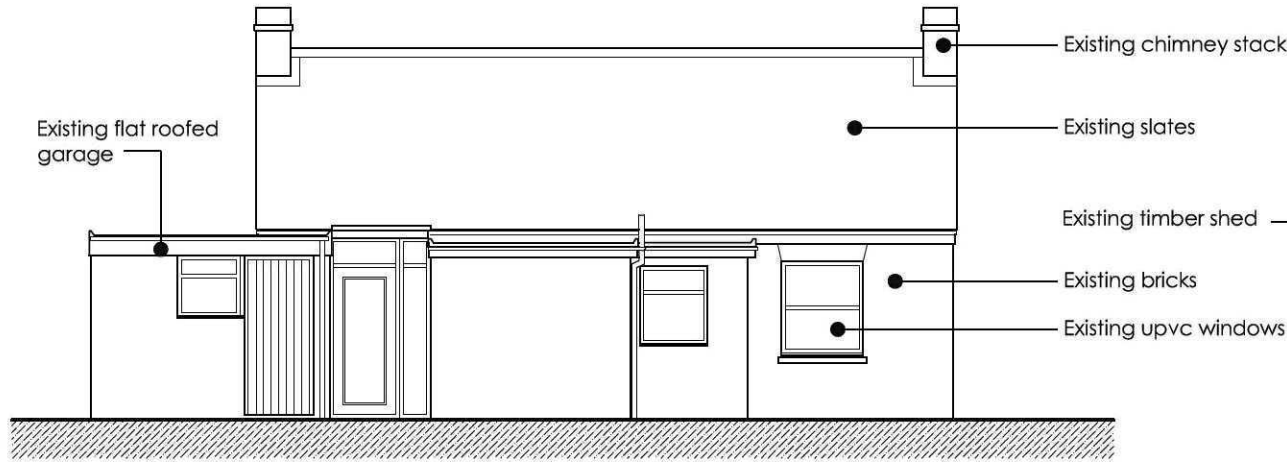

Rear Elevation 1:100

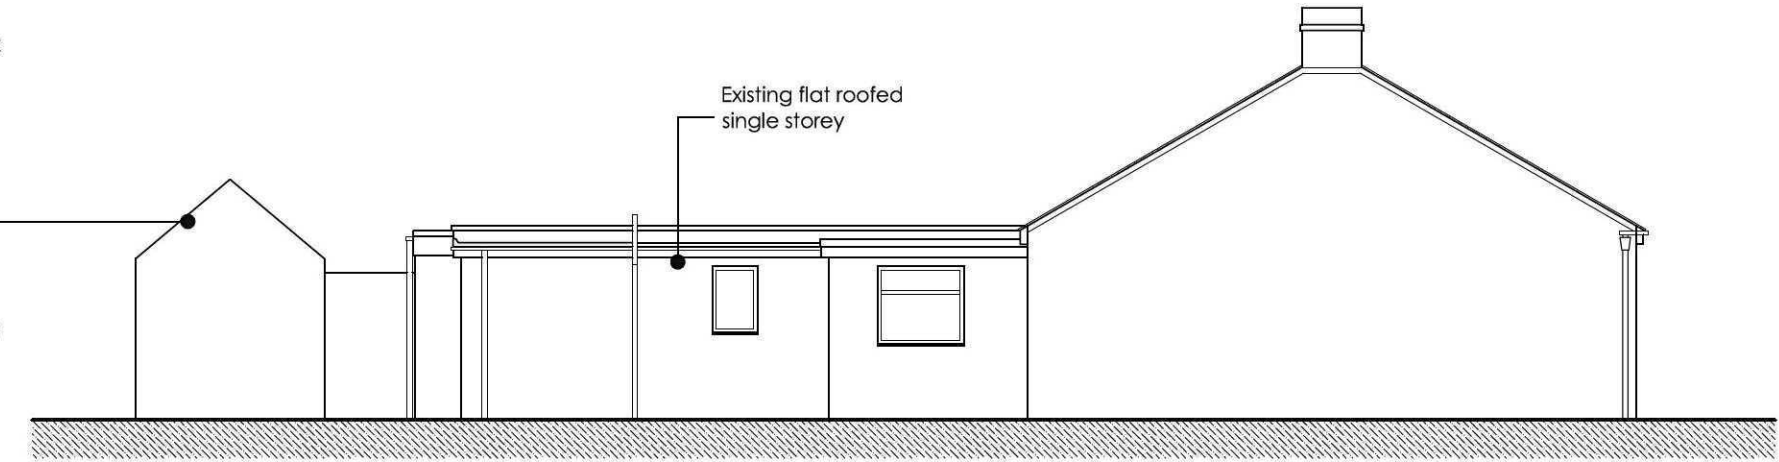

Side Elevation 1:100



PROJECT
Proposed Extension and Alteration
56 Hall Gate
Holbeach
Spalding
PE12 7HZ

DRAWING TITLE
Existing Survey

CLIENT
Mrs. Border-Shaw

DATE Nov 2011 SCALE AS SHOWN JOB No. 4764/EX02

DO NOT SCALE FROM THIS DRAWING
COPYRIGHT: THIS DRAWING MUST NOT BE ISSUED, LOANED OR COPIED
WITHOUT THE CONSENT OF PETER HUMPHREY ASSOCIATES



TELEPHONE 01945 466 966
FAX 01945 466 433
E-MAIL: info@peterhumphrey.co.uk
30 OLD MARKET WISBECH CAMBS PE13 1NB
Building
Survey Award
Category Winner 2006