



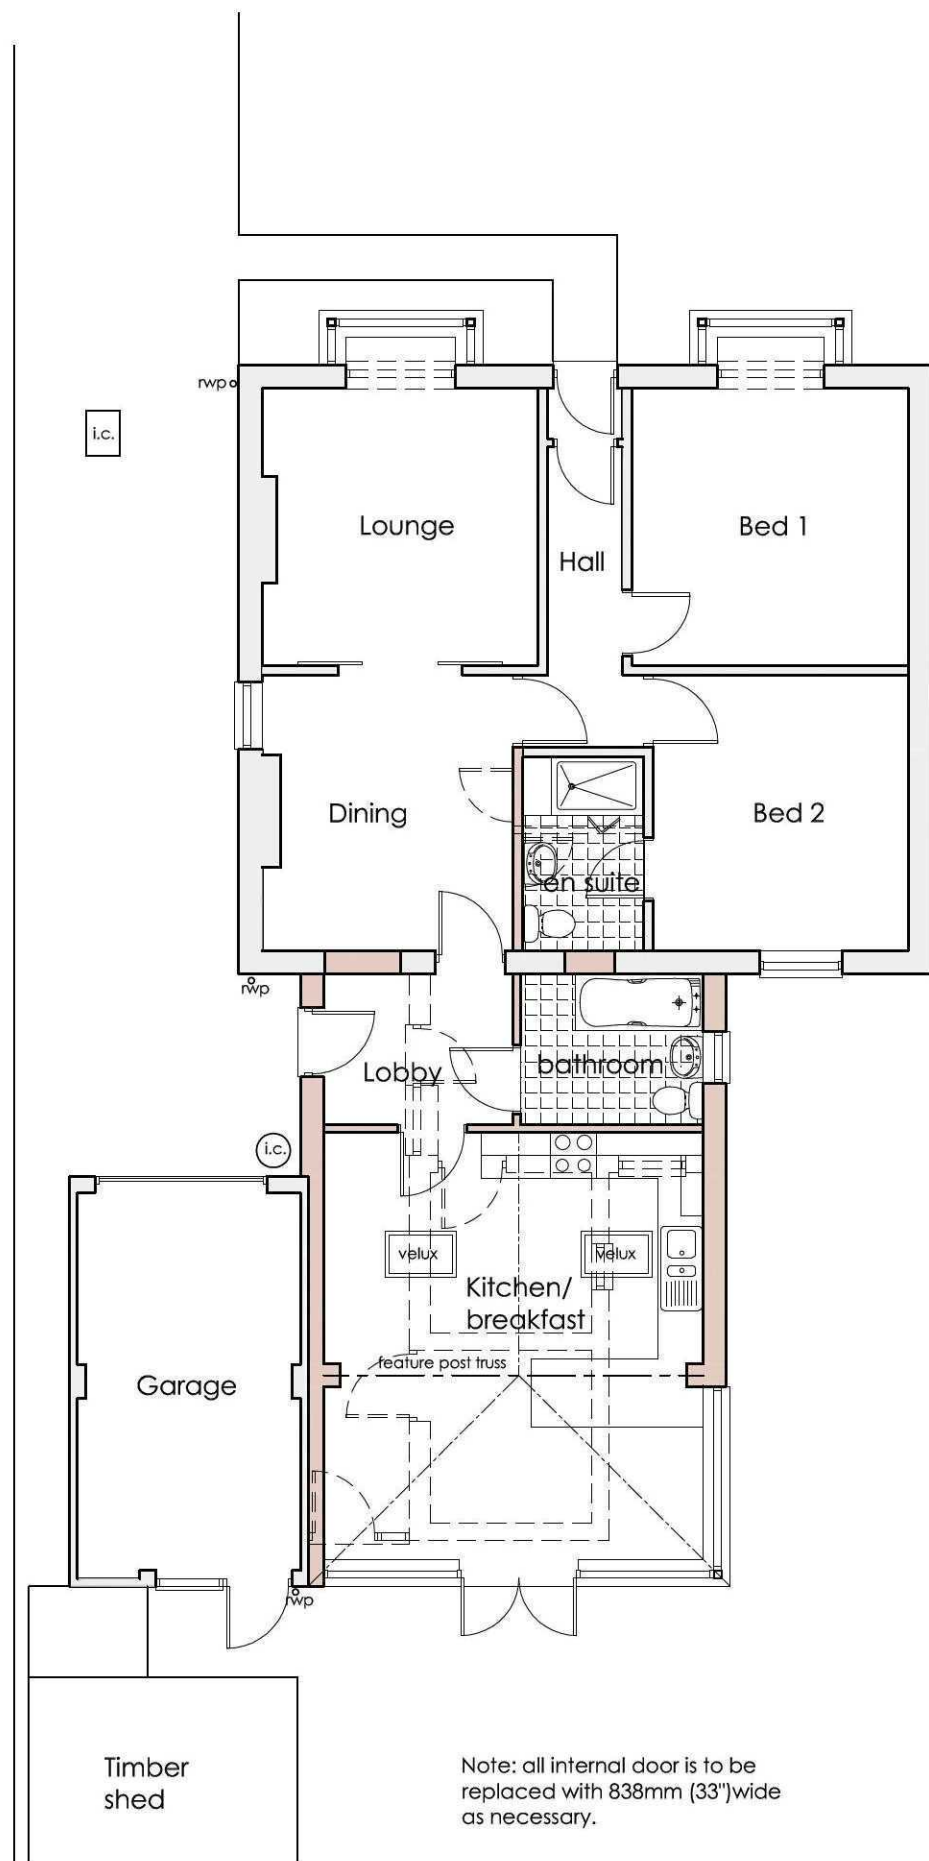

FLOOR PLAN 1:100

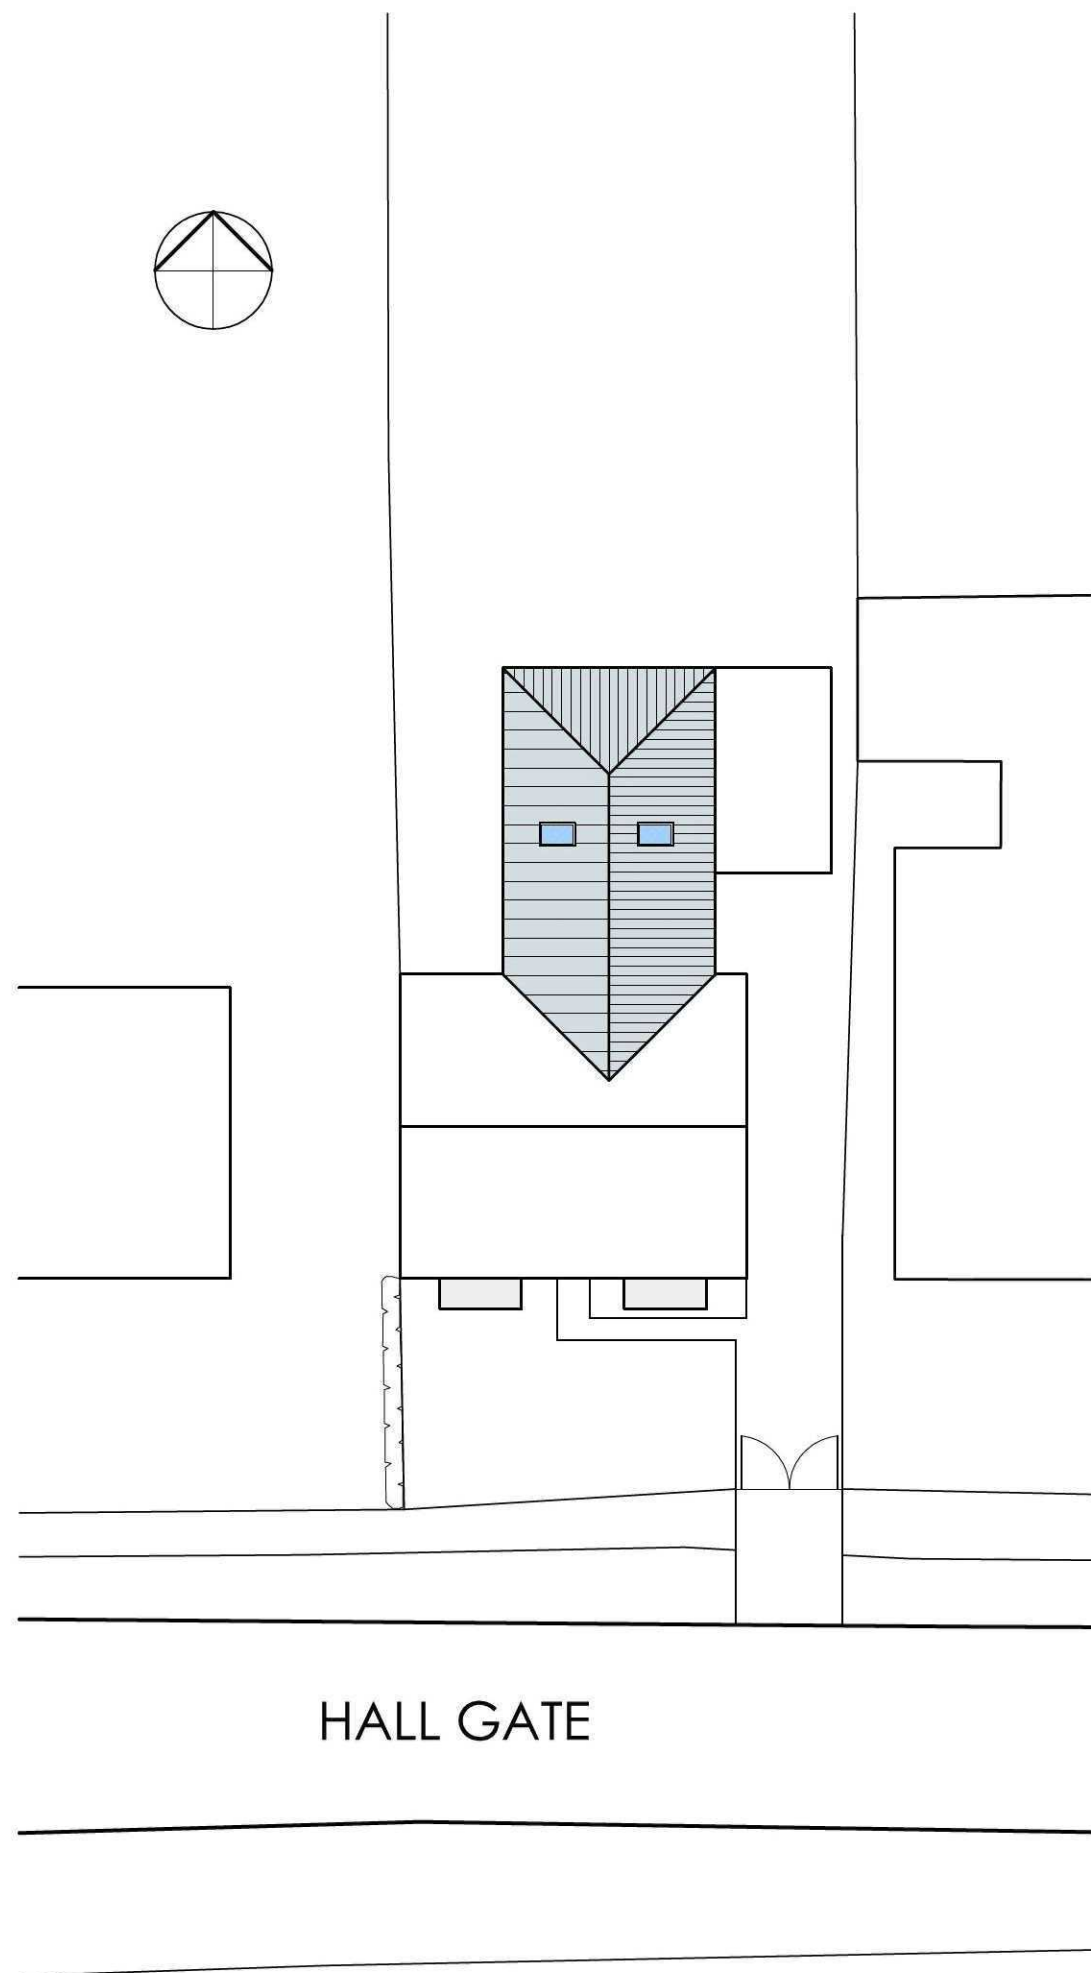

BLOCK PLAN 1:200

- Existing walls
- New walls, blocked up existing walls etc as shown colour hatched
- Existing walls, stair and doors etc to be removed as shown dotted.

Peter Humphrey Associates Ltd.
ARCHITECTURAL DESIGN AND BUILDING

PROJECT
Proposed Extension and Alteration
56 Hall Gate
Holbeach
Spalding
PE12 7HZ

DRAWING TITLE
Scheme drawing

CLIENT
Mrs. Border-Shaw

DATE Nov 2011 SCALE AS SHOWN JOB No. 4764/P01

DO NOT SCALE FROM THIS DRAWING
COPYRIGHT: THIS DRAWING MUST NOT BE ISSUED, LOANED OR COPIED
WITHOUT THE CONSENT OF PETER HUMPHREY ASSOCIATES

Peter Humphrey Associates
ARCHITECTURAL DESIGN AND BUILDING

TELEPHONE 01945 466 966
FAX 01945 466 433
E-MAIL: info@peterhumphrey.co.uk

30 OLD MARKET WISBECH CAMBS PE13 1NB