



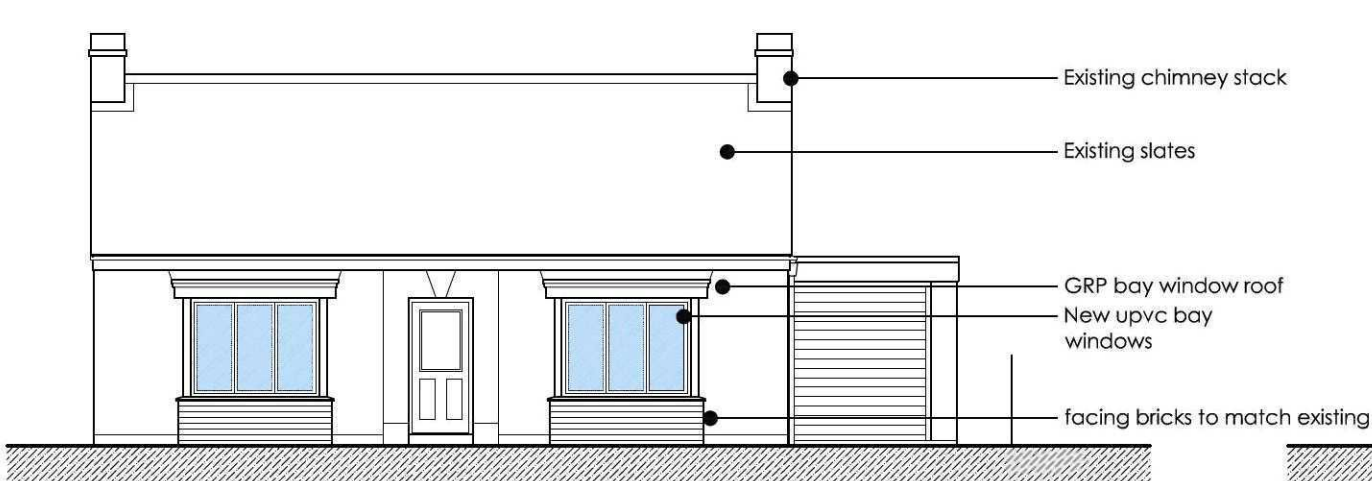


Front Elevation 1:100

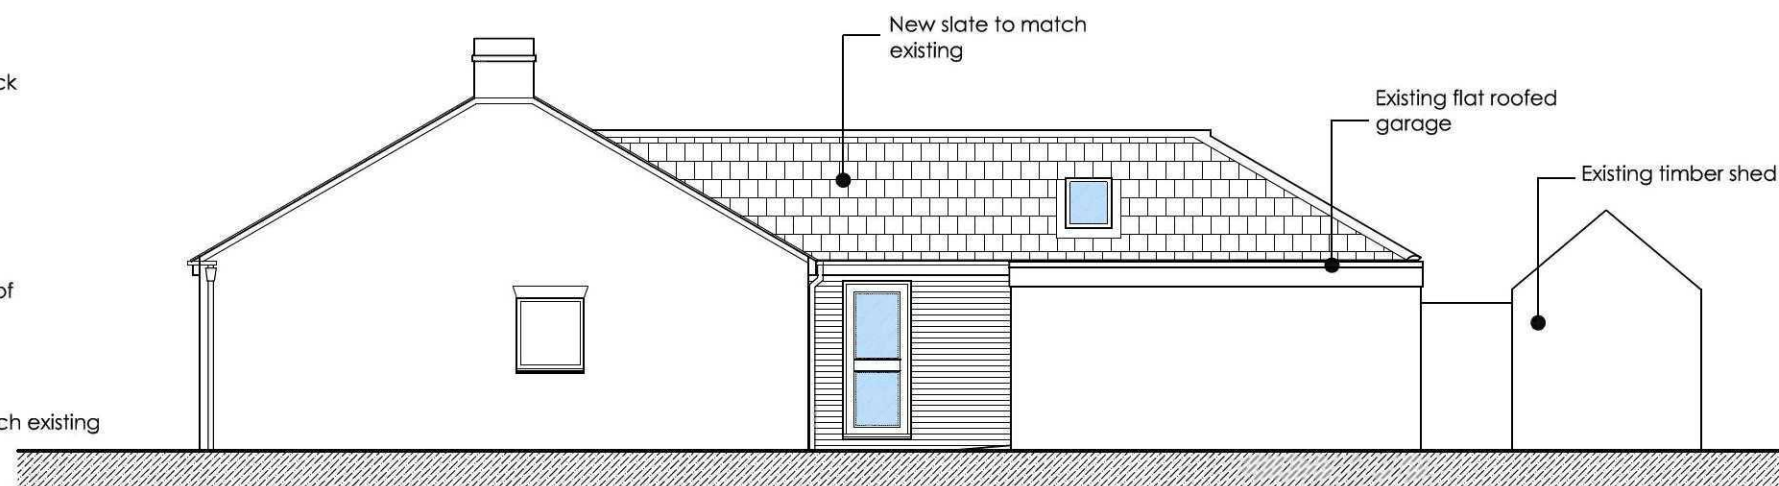

Side Elevation 1:100



Rear Elevation 1:100

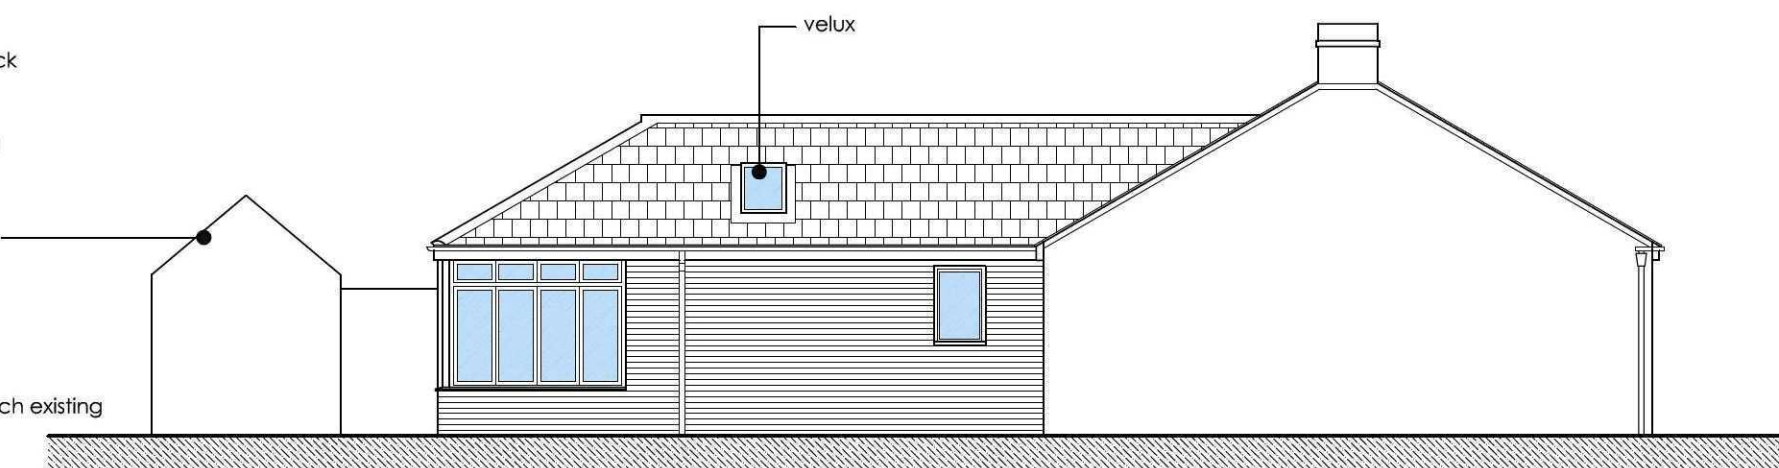

Side Elevation 1:100




PROJECT
Proposed Extension and Alteration
56 Hall Gate
Holbeach
Spalding
PE12 7HZ

DRAWING TITLE
Proposed Elevations

CLIENT
Mrs. Border-Shaw

DATE Nov 2011 SCALE AS SHOWN JOB No. 4764/P02

DO NOT SCALE FROM THIS DRAWING
COPYRIGHT: THIS DRAWING MUST NOT BE ISSUED, LOANED OR COPIED
WITHOUT THE CONSENT OF PETER HUMPHREY ASSOCIATES

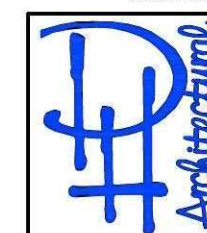

Peter Humphrey Associates
ARCHITECTURAL DESIGN AND BUILDING
TELEPHONE 01945 466 966
FAX 01945 466 433
E-MAIL: info@peterhumphrey.co.uk

30 OLD MARKET WISBECH CAMBS PE13 1NB

