



Willow Tree Farm

 

Fredore

 

B 1168

Ashbyglen


LOCATION PLAN 1:1250

Proposed Extensions

Fredore

B 1168

BLOCK PLAN 1:500

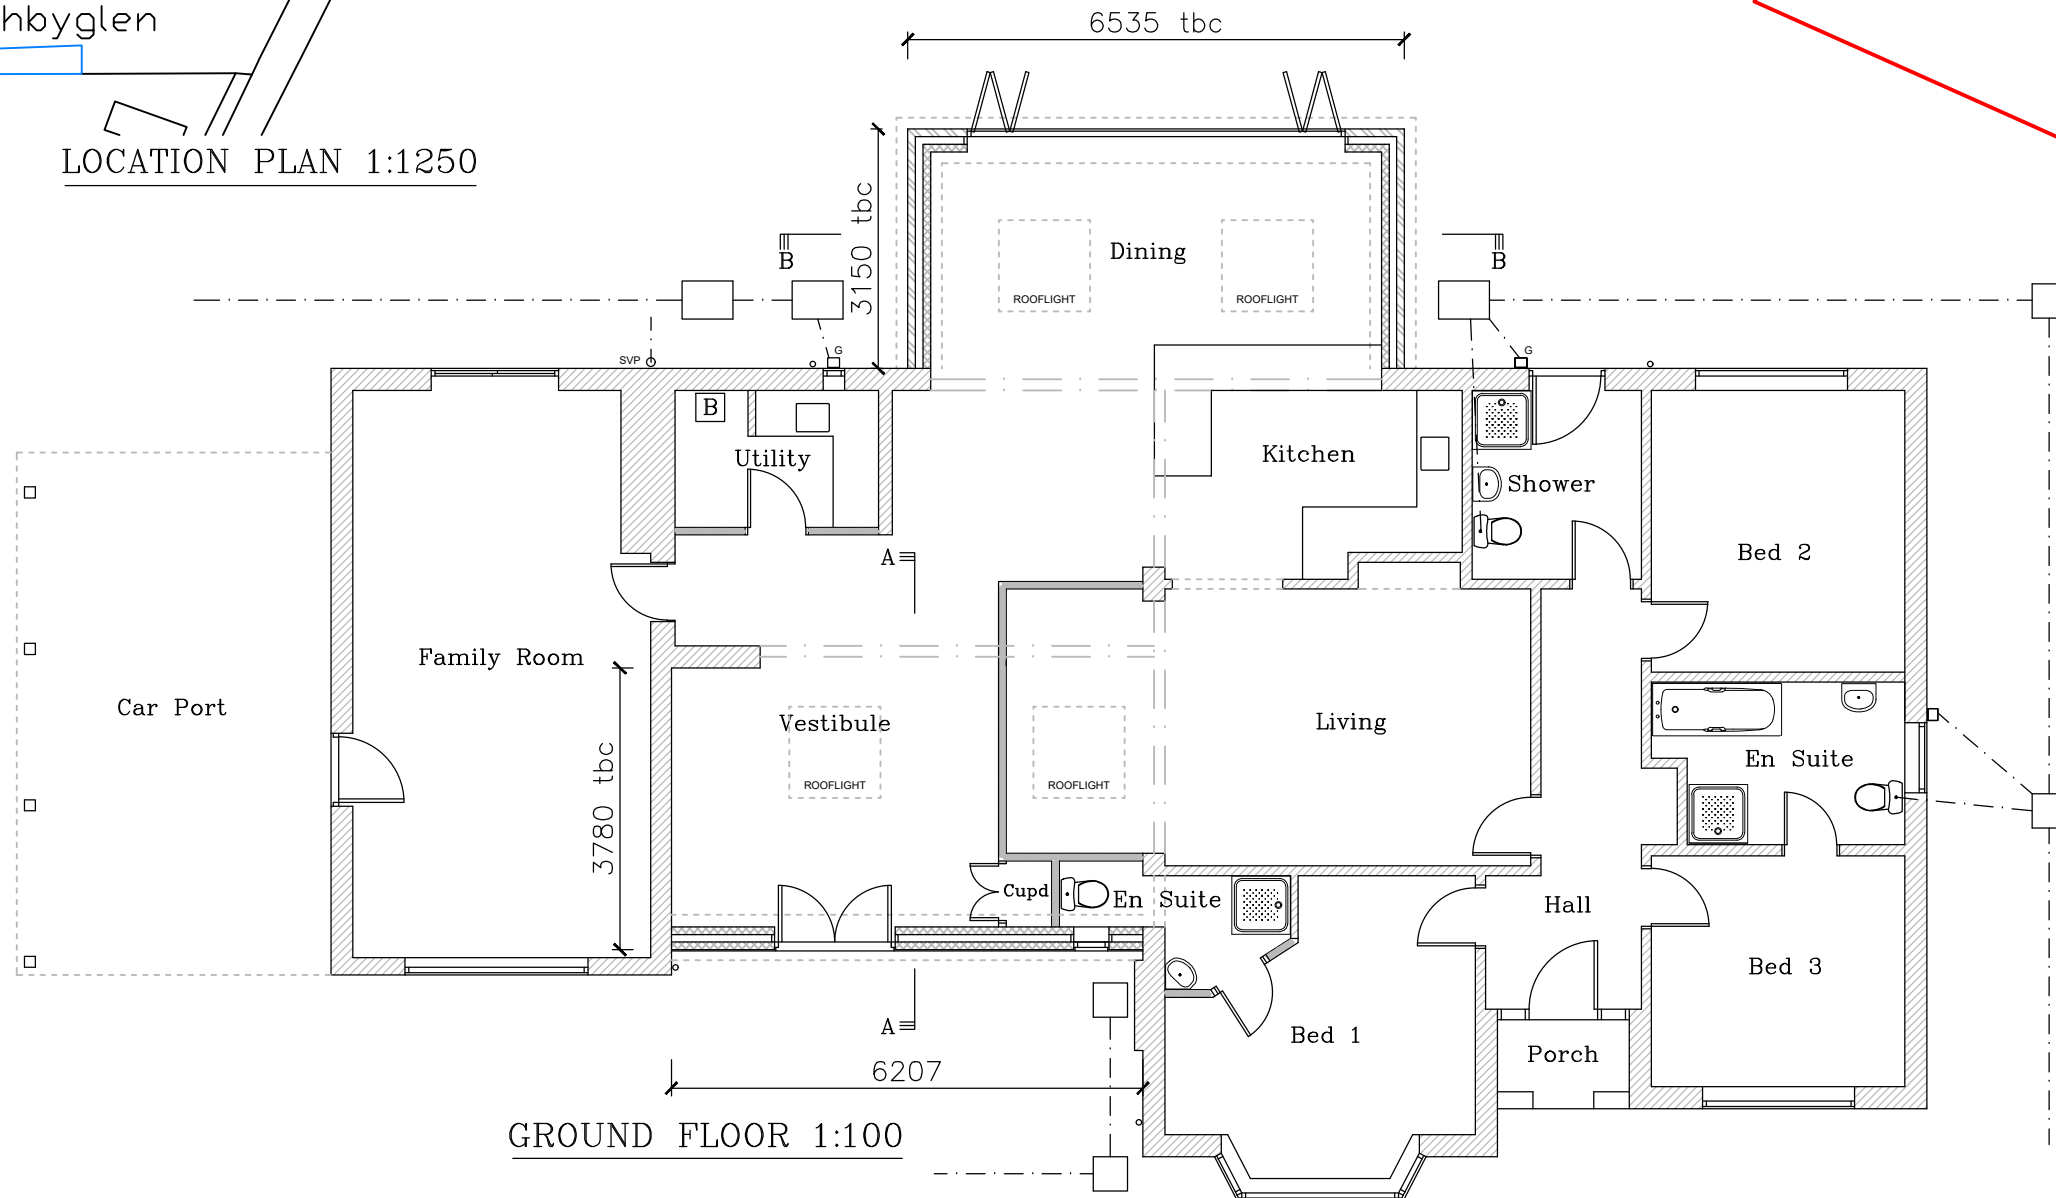

Project:	
Proposed Extensions & Alterations at Fredore, Holbeach Drove Gate, Spalding PE12 0PX. Mr & Mrs Worley	
Drawing Title: Proposed Floor Plan, Location & Block Plans	
Scale: As Shown	Date: 22 Aug 2021
Dwg No: AW/0821/03	Revision No: —
Revisions:	
Building Design & Technical Services 13 Chancery Lane, Eye, Peterborough PE6 7YF Tel: 01733 222680 or 07592 398432 email: davesetch@live.co.uk	
© Crown Copyright. All rights reserved. ONLY SCALE USING SCALE BARS PROVIDED	