






Front Elevation

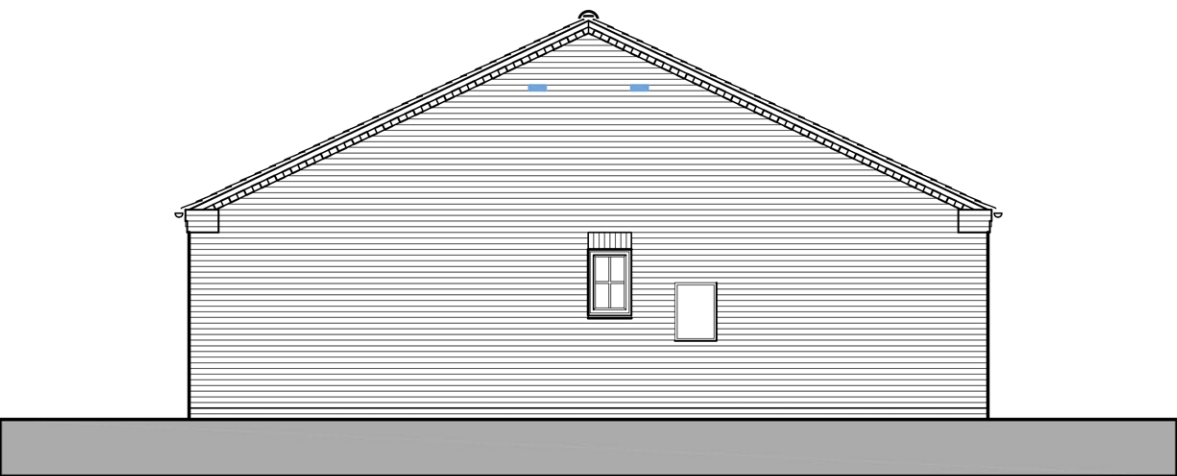

Side Elevation

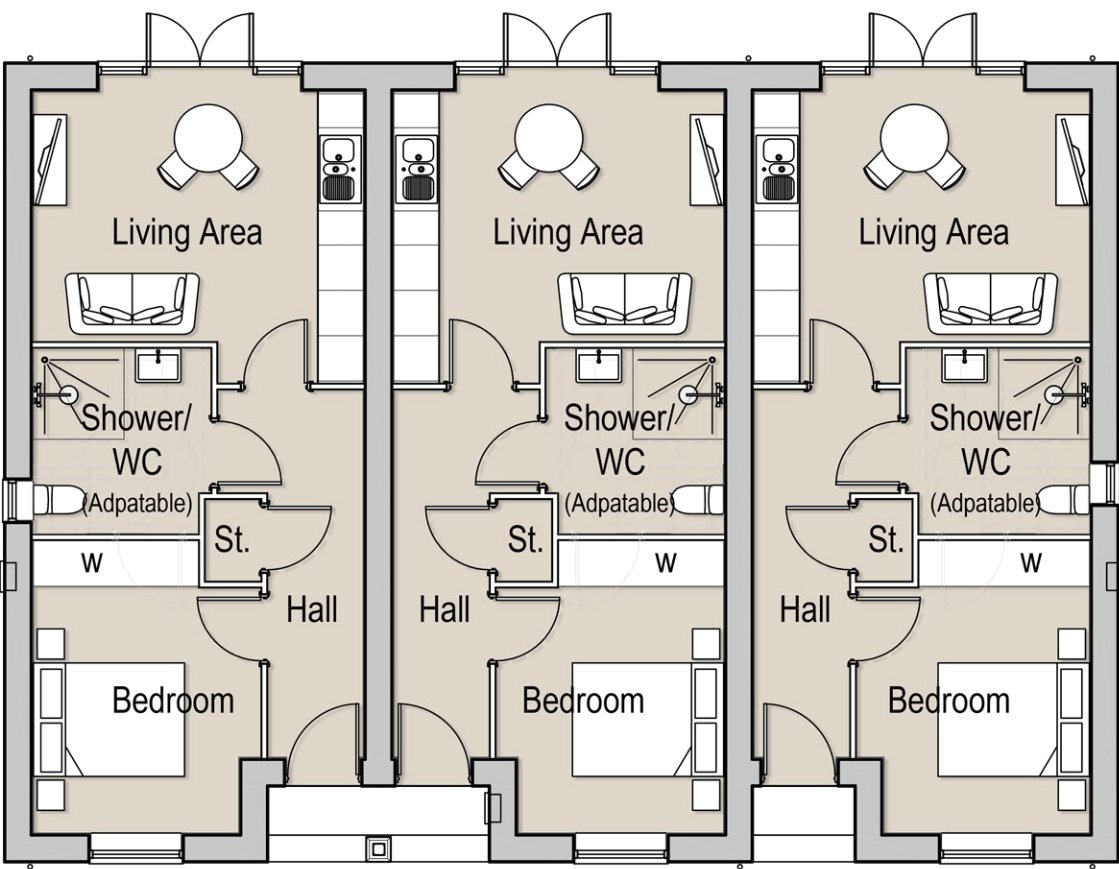


Ground Floor Plan - Plots 3 to 5
Each Dwelling 41m²

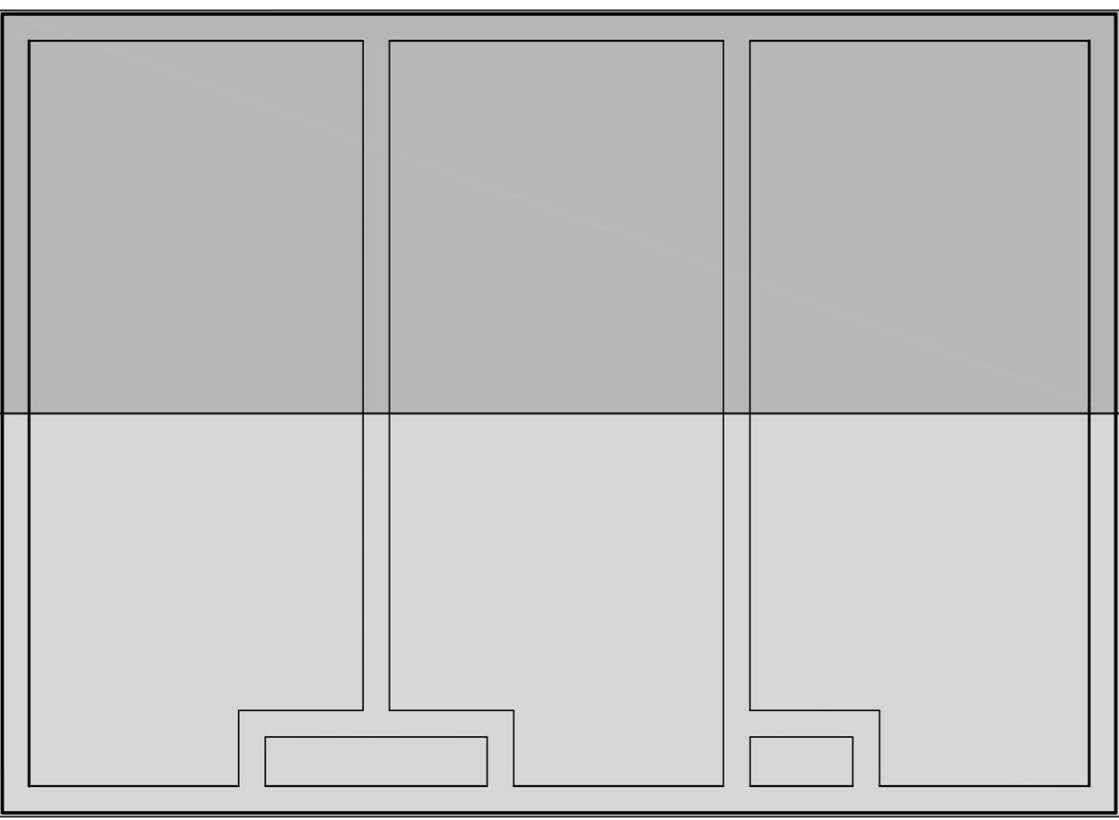


Roof Plan



Rear Elevation

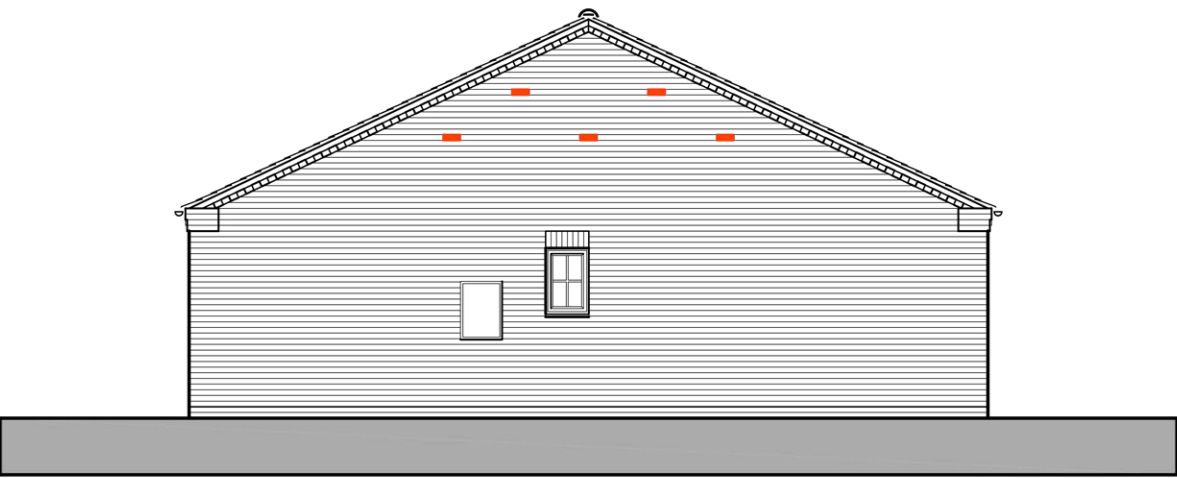

Side Elevation

 

seven22
ARCHITECTURE LTD

22 SHORE VIEW, PETERBOROUGH CAMBRIDGESHIRE, PE7 8FS E:info@seven22.co.uk - T.07799 585277		
PROJECT RESIDENTIAL DEVELOPMENT OFF FARROW AVENUE HOLBEACH LINCOLNSHIRE PE12 7DG		
CLIENT JR & JD PROPERTIES LTD		
TITLE PLOTS 3 to 5 - PROPOSED PLANS & ELEVATIONS		
DRAWING No. 133 P03		
SCALE 1:100 @ A1	DATE SEPT 2026	REV