






Front Elevation

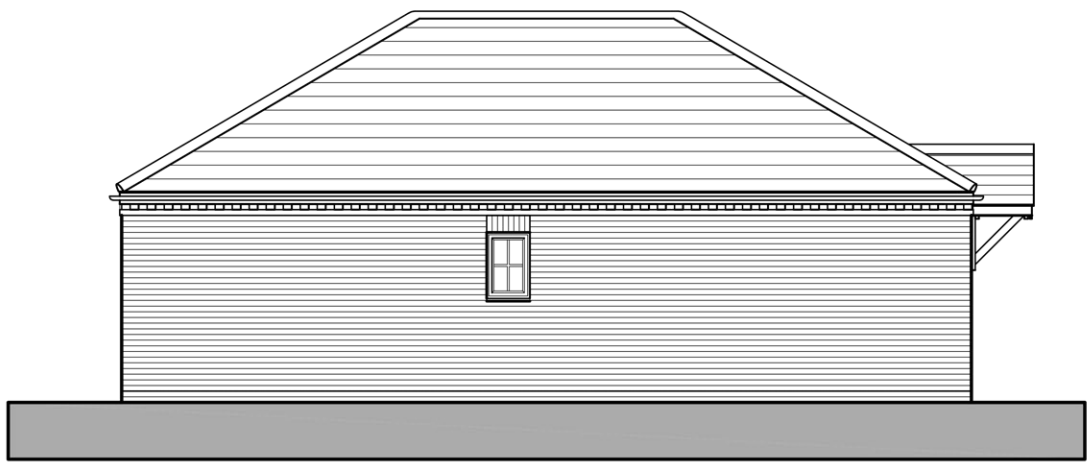

Side Elevation

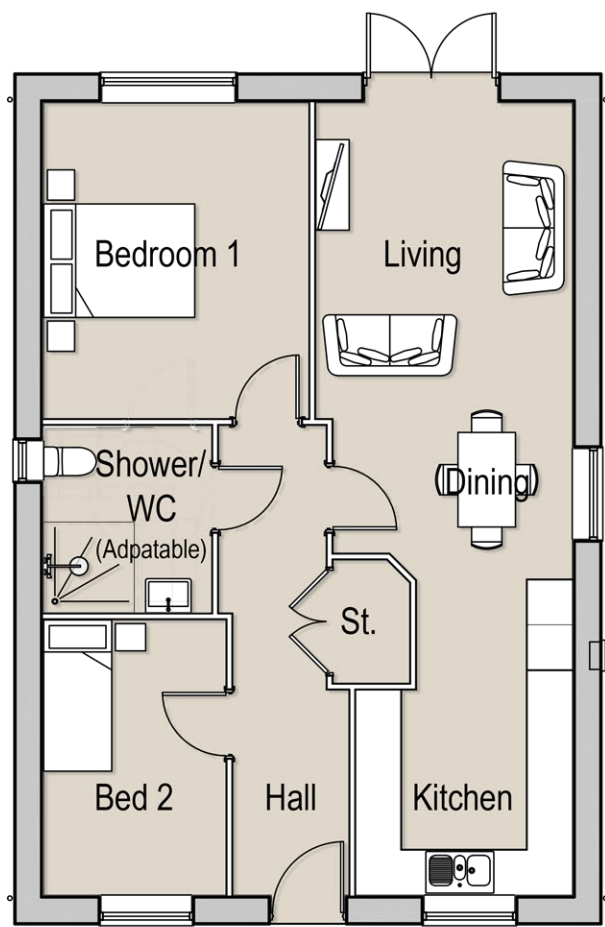


Ground Floor Plan - Plot 1
73m²

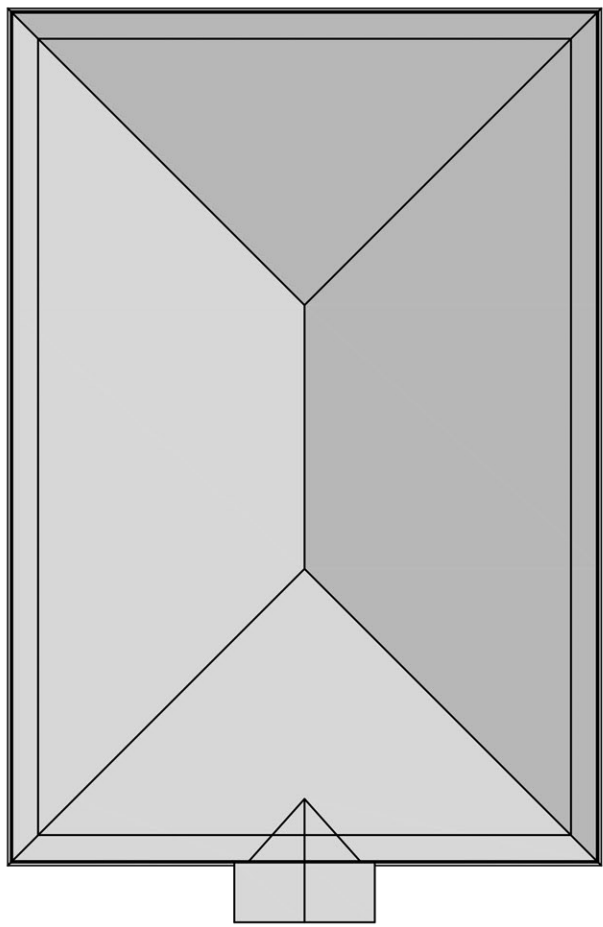

Roof Plan




Rear Elevation

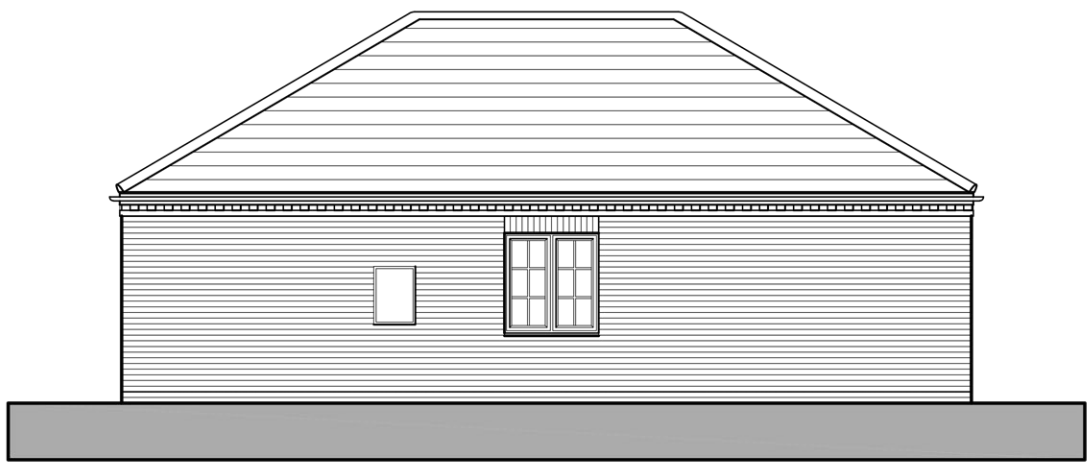


Side Elevation




Front Elevation

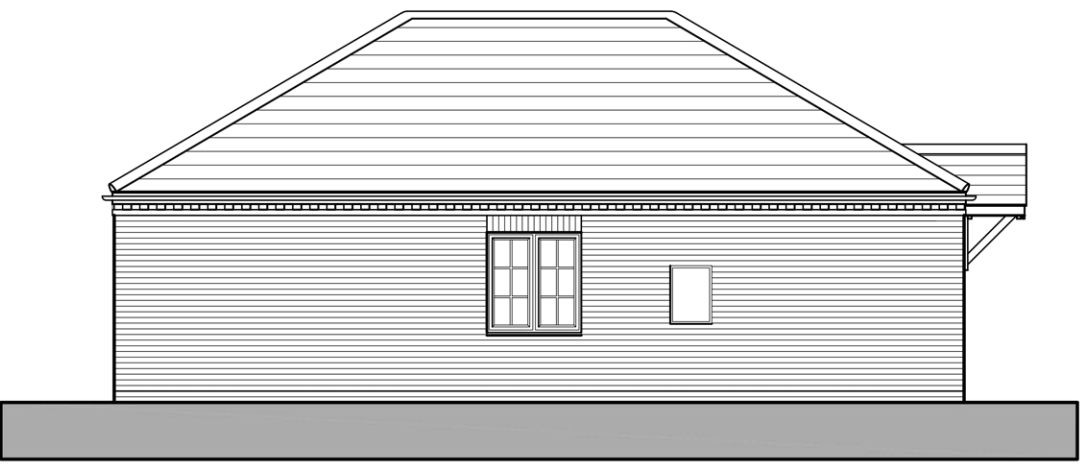

Side Elevation

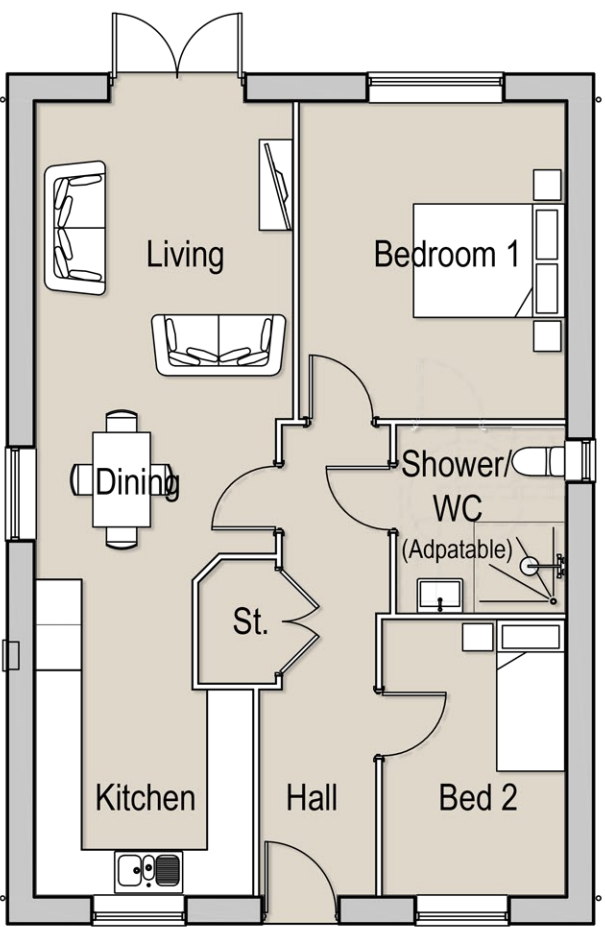


Ground Floor Plan - Plot 2
73m²

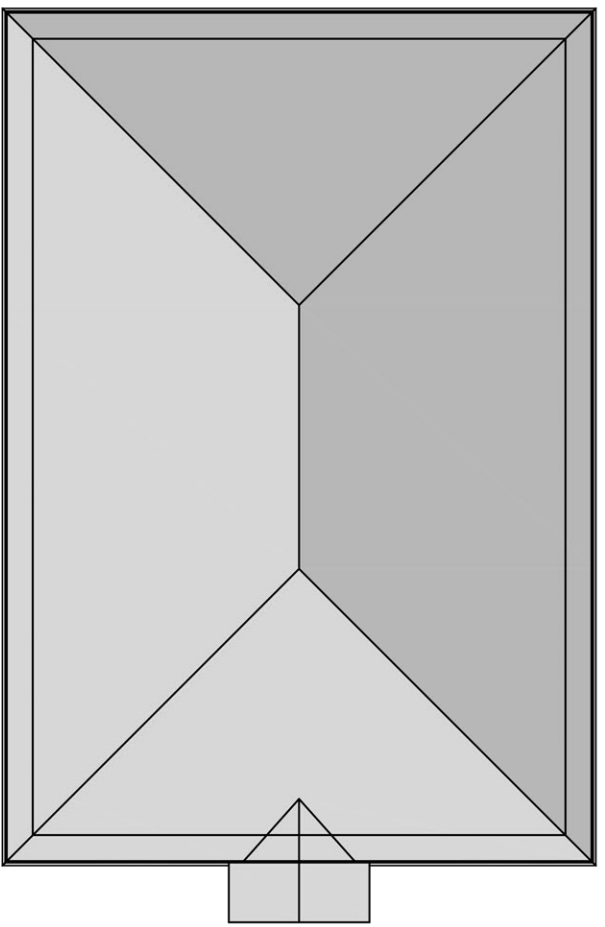


Roof Plan



Rear Elevation

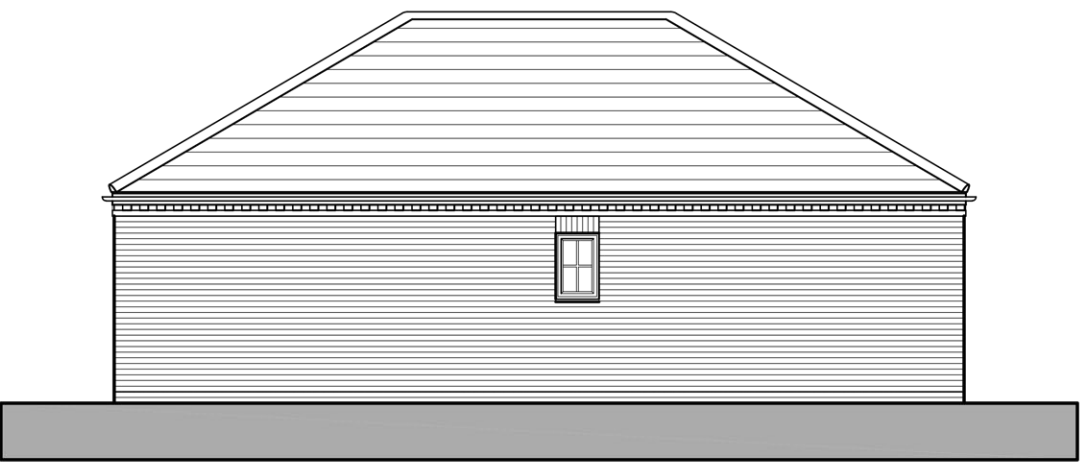

Side Elevation

 

seven22
ARCHITECTURE LTD

22 SHORE VIEW, PETERBOROUGH
CAMBRIDGESHIRE, PE7 8FS
E:info@seven22.co.uk - T.07799 585277

PROJECT
RESIDENTIAL DEVELOPMENT
OFF FARROW AVENUE
HOLBEACH
LINCOLNSHIRE
PE12 7DG

CLIENT
JR & JD PROPERTIES LTD

TITLE
PLOTS 1 & 2 - PROPOSED PLANS & ELEVATIONS

DRAWING No.
133 P02

SCALE 1:100 @ A1	DATE SEPT 2026	REV
---------------------	-------------------	-----