

Existing 5 No. Containers
& Portacabin To Be Removed.

Proposed Extension.

Existing Showrooms
& Workshops.


FRONT SECTION OF EXISTING
CONIFER HEDGE TO BE MAINTAINED
AT 2m HIGH.
REMAINING OF HEDGE TO BE
MAINTAINED AT HEIGHT AS AGREED
WITH RELEVANT NEIGHBOUR.

WIDEN ENTRANCE BY 600mm TO
5100mm & EXIT BY 600mm TO
4150mm.

DECREASE DEPTH OF GRAVED AREA
UP TO LINE OF SECURITY MASTS IN
ORDER TO PROVIDE EXTRA PARKING
& MANOEUVREING

Proposed Site Plan.

Scale 1:500

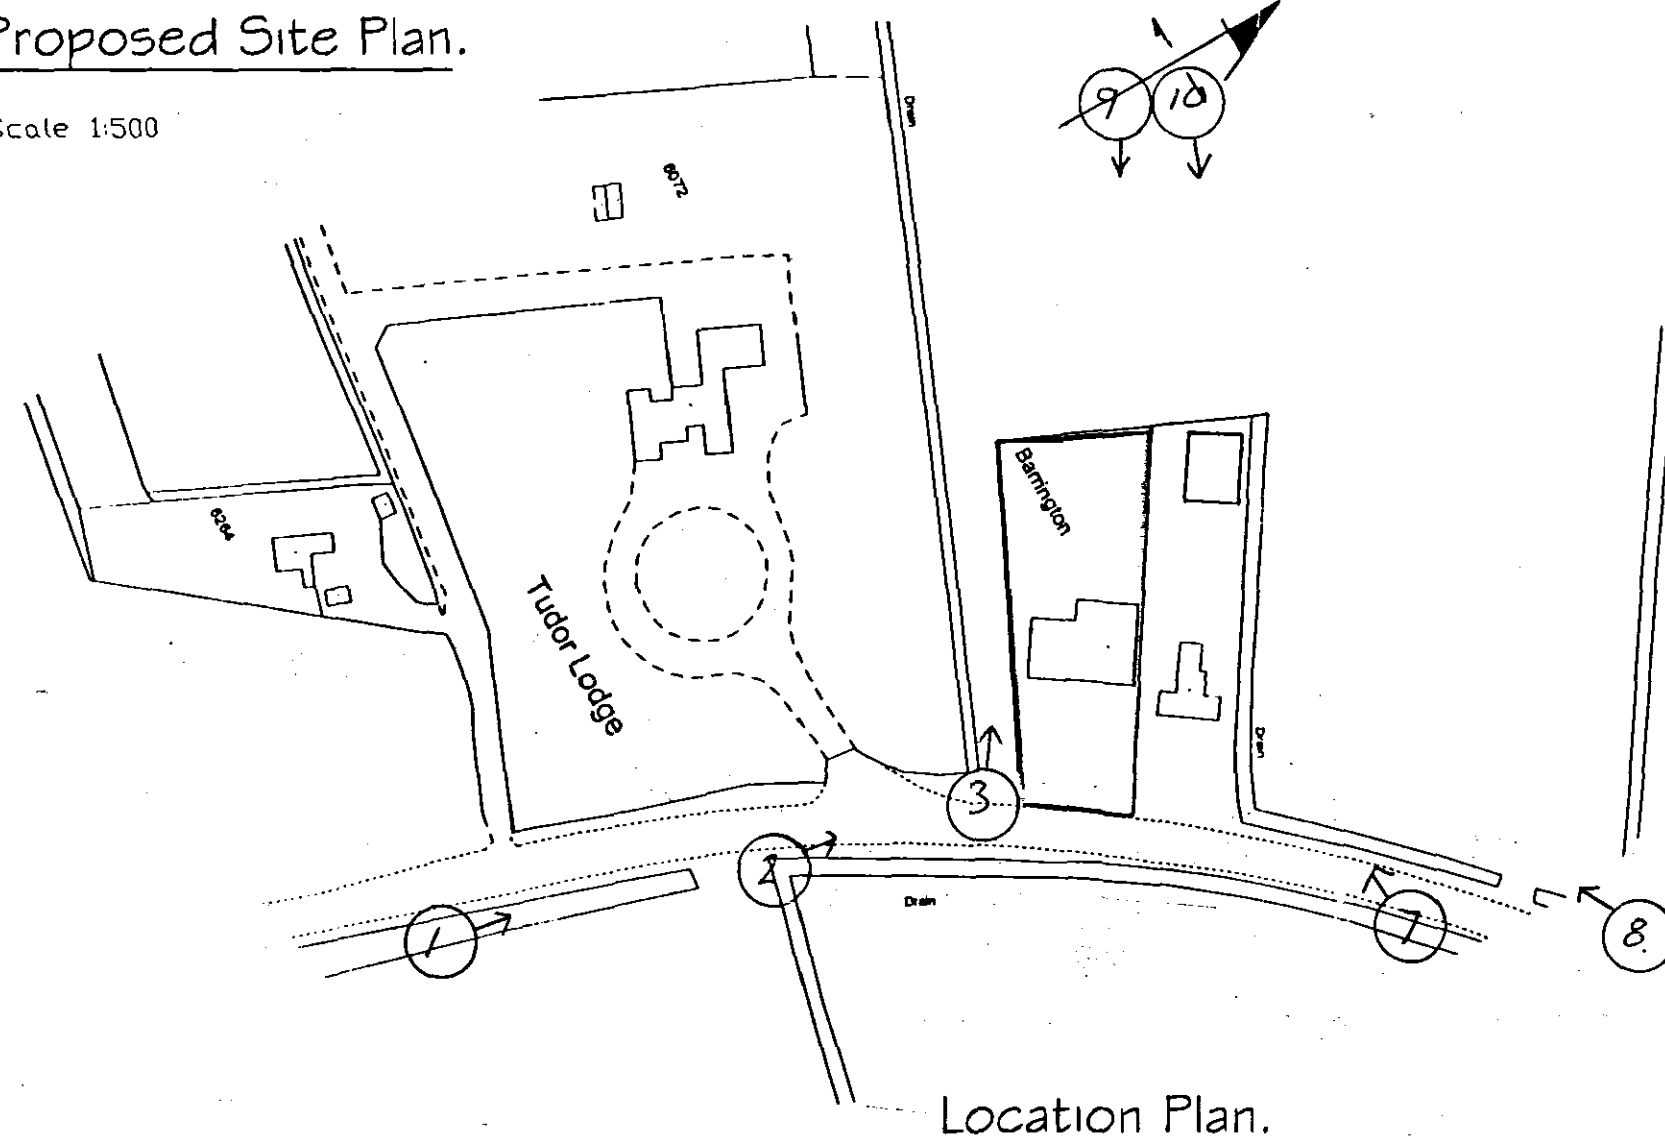

Location Plan.

Scale 1:1250

Existing 2 No. Containers.

Existing Container.

EXISTING CONIFER HEDGEROW

Existing Container With
Portacabin Above.

Existing Showrooms
& Workshops.

EXISTING TOTEM SIGNAGE

Existing Site Plan.

SHDC
Planning & Development
20 JUL 2005
Ref: 0982/05

DETERMINED
PLAN

C AND INFILL		14-6-04	
B		11-6-2004	
DUPLICATE OF PLAN, ADD SIGNAGE & CHANGING			
A	ISSUE	DESCRIPTION	APPR'd DATE
PODDINGTONS Architectural Design Consultants Est. 1969 Rabbit Hollow, Church Lane, North Rauceby, Skefford, Lincs. NG34 8QU Tel. (01529) 488033 Fax. (01529) 488044			
Client.			
Terry Rudd Motorcycles Ltd.			
Project.			
Proposed Alterations Extension To Existing.			
Fen Rd. Holbeach, Spalding, Lincs.			
Drawing.			
Proposed Site & Location Plan.			
Drawn.	Scale.	Date.	Checked.
JCP	1:500	Oct. 03	
DWG. No.		ISSUE	
3149 - 002		X X C	