



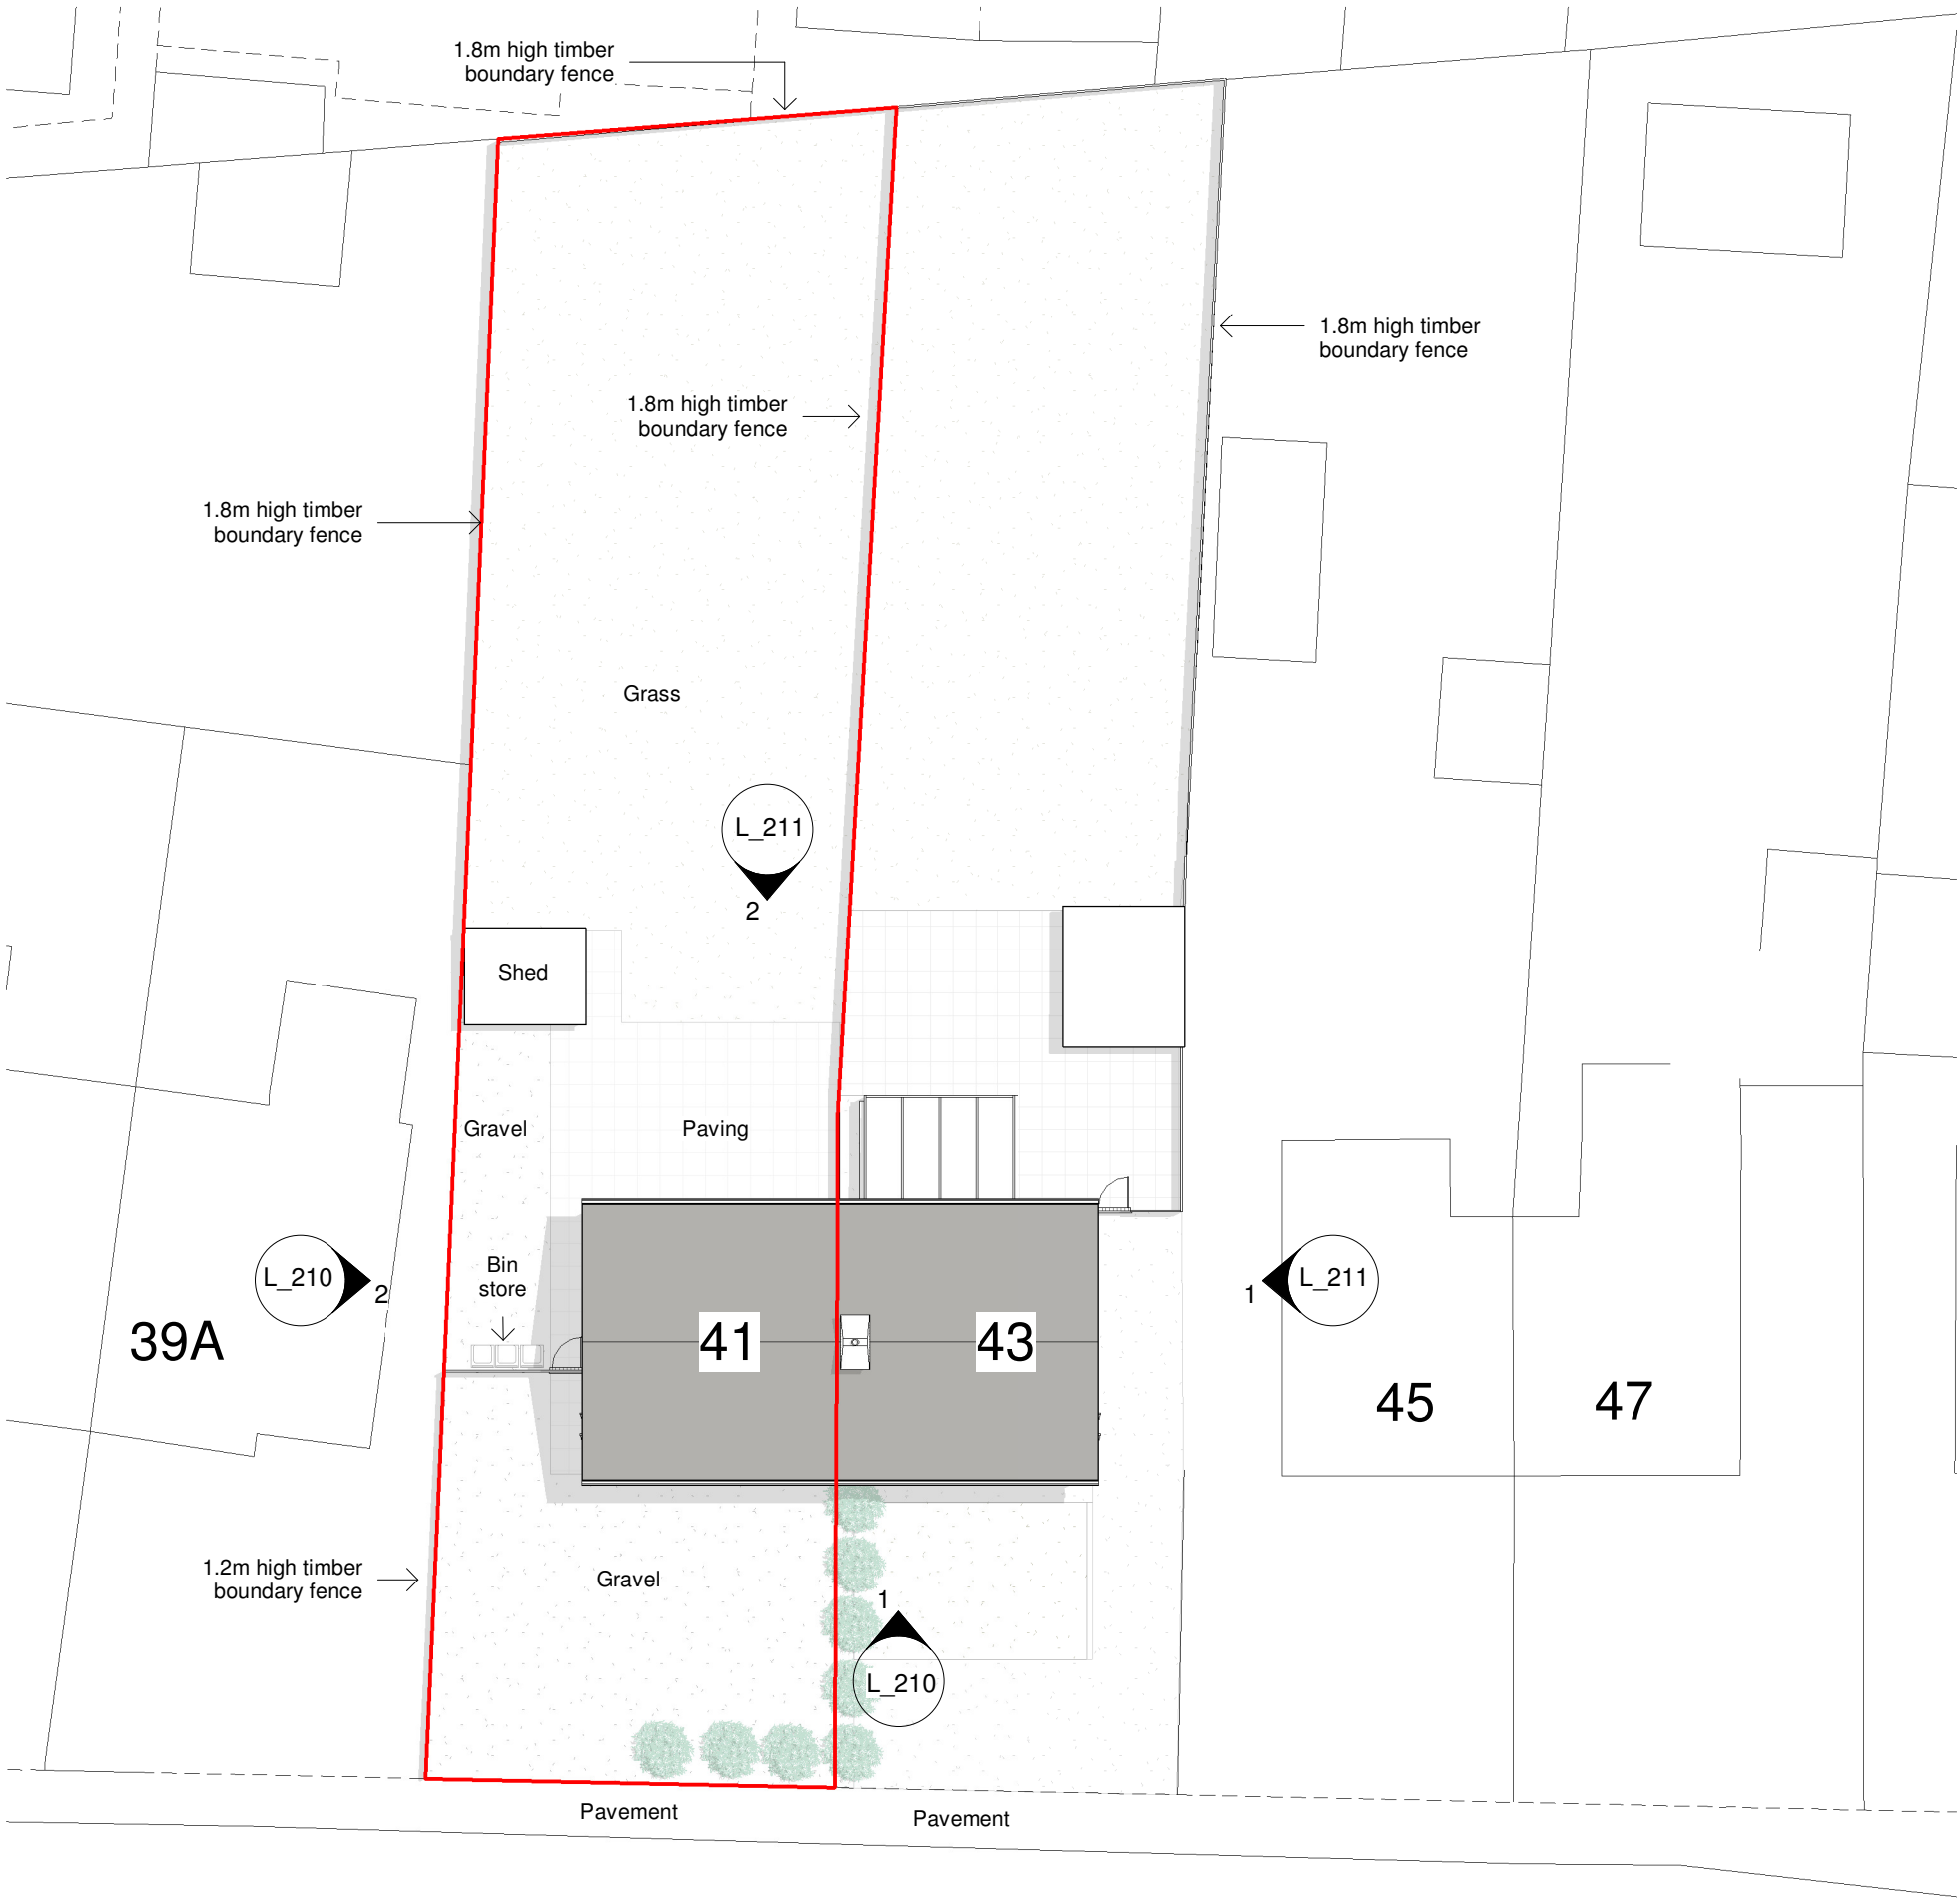

Planning Issue

date	rev	name	chk	note
------	-----	------	-----	------

 

Architectural Design - Feasibility - Planning - Building Control - Construction Details - Sustainable Design
Systems House 89 Heol Don Cardiff CF14 2AT
T 02920316857 M 07785582007 info@dlparchitecture.co.uk

PROJECT
The proposed demolition and rebuild of existing dwelling with side extension

41 Hallgate, Holbeach, SPALDING, Lincolnshire, PE12 7JA

DRAWING TITLE
Site Plan as Proposed

SCALE	DATE	DRAWN BY	CHECKED BY
1 : 200	05/09/25	PL	MK

DRAWING NUMBER	REVISION
P840a L_003	

Site Plan as Proposed
1 : 200

HALL GATE

Site Area: 420m2