
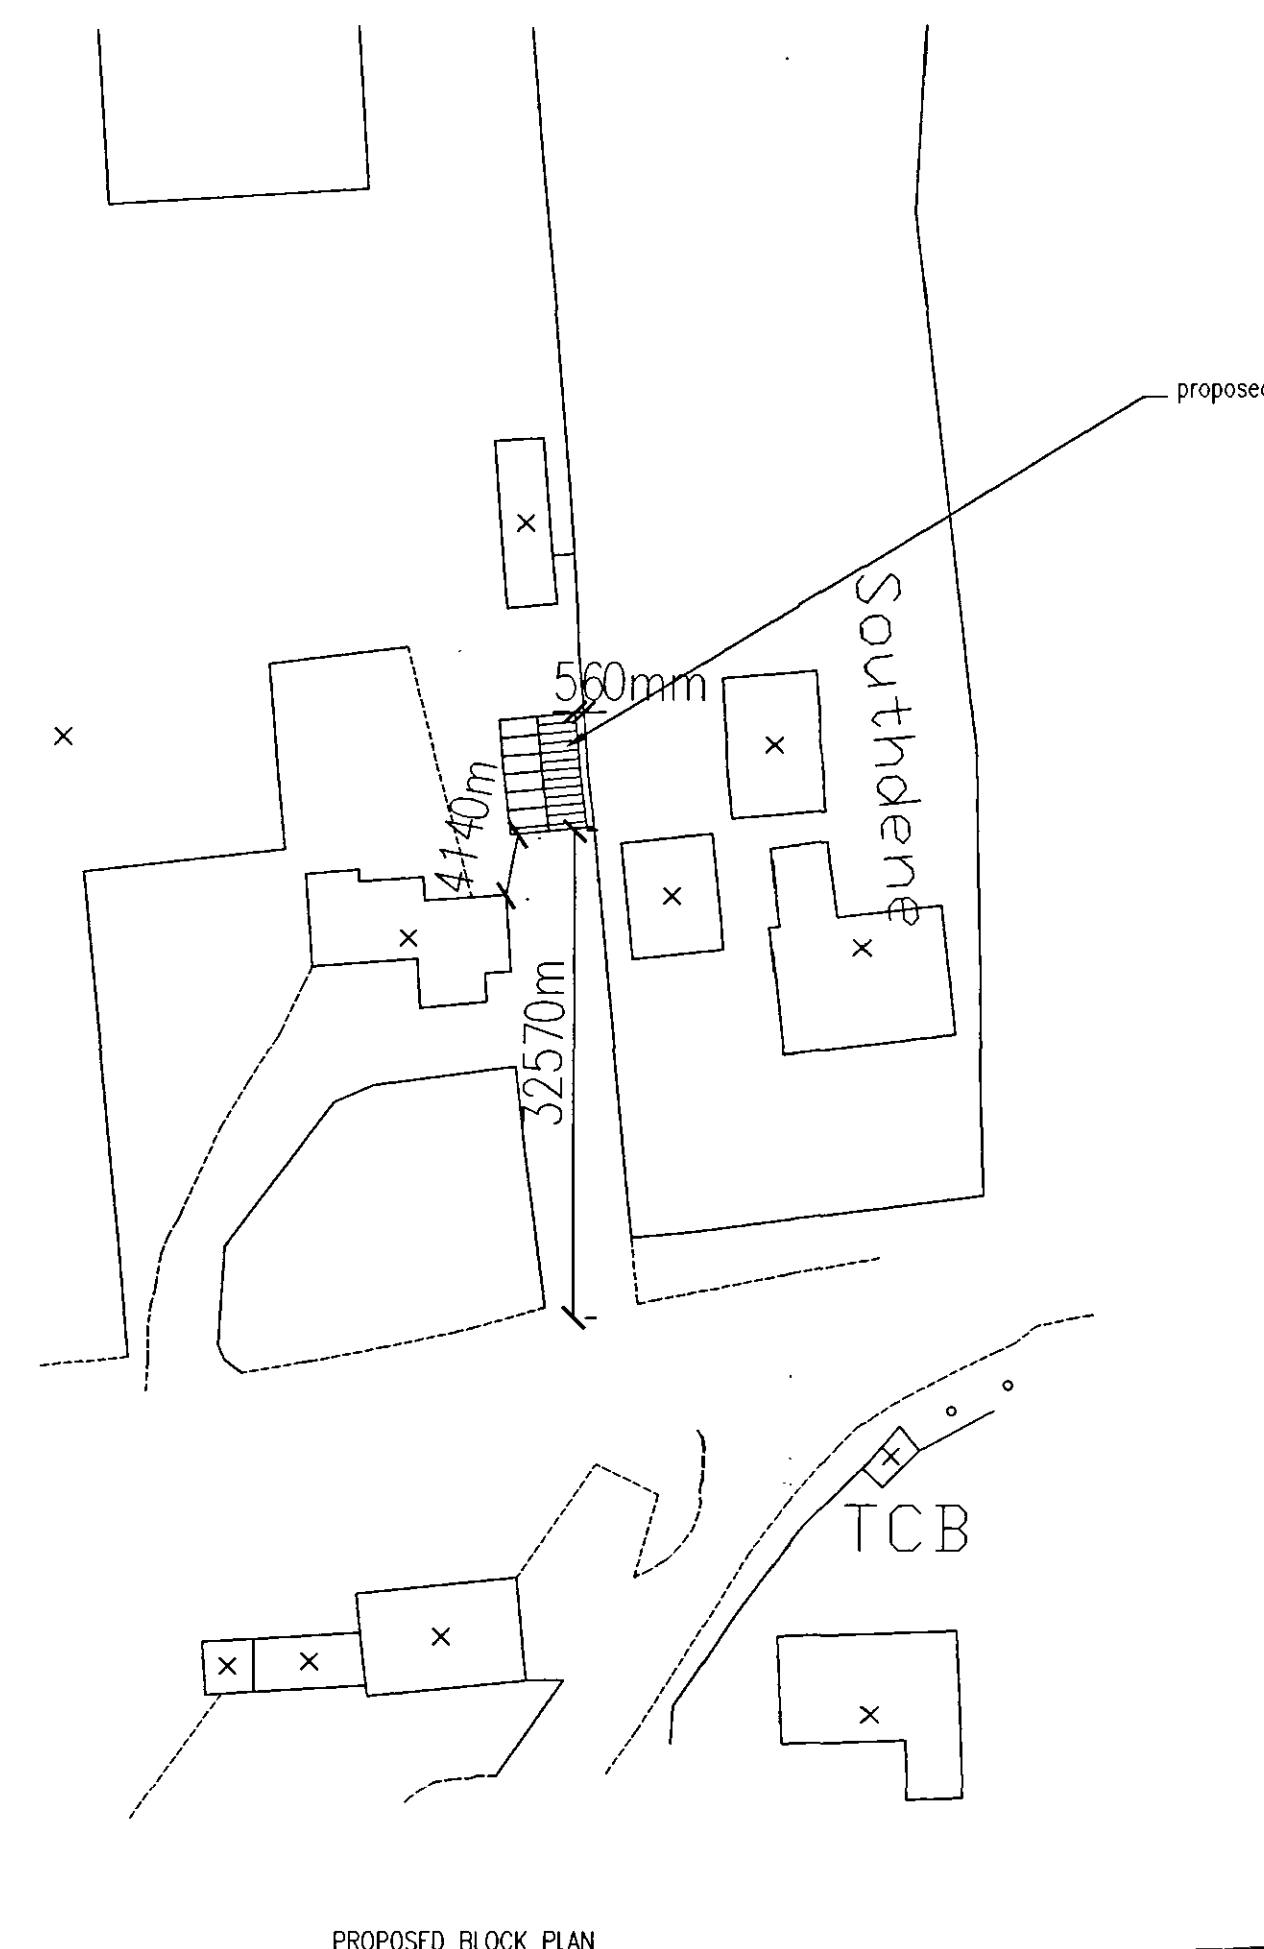
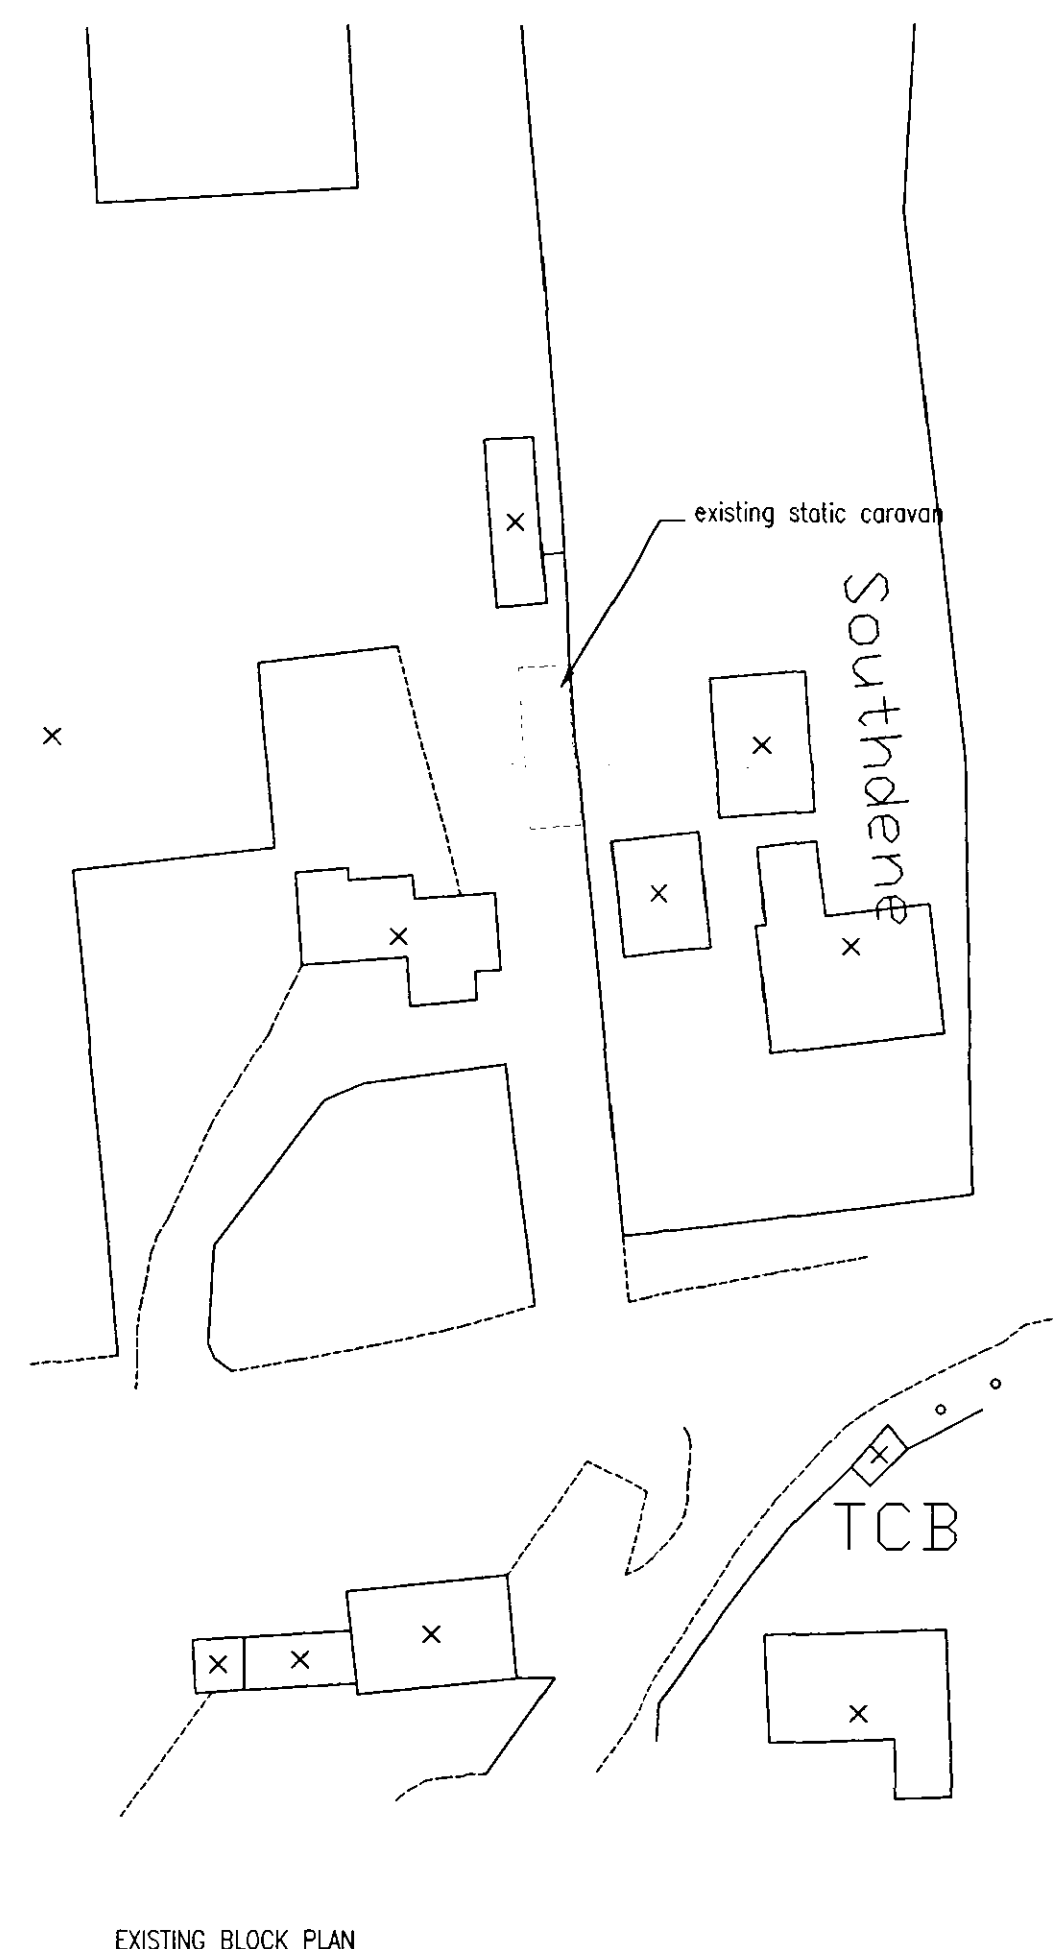
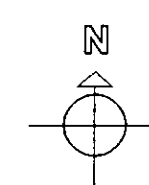
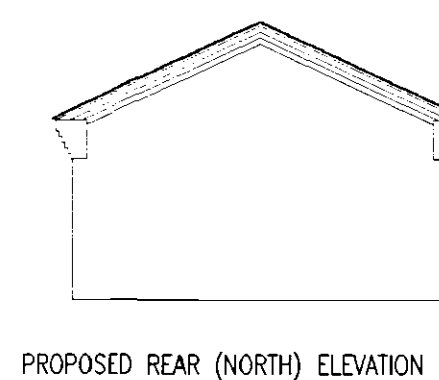
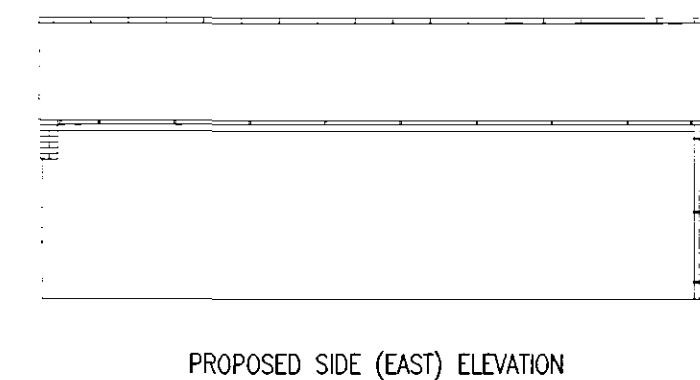
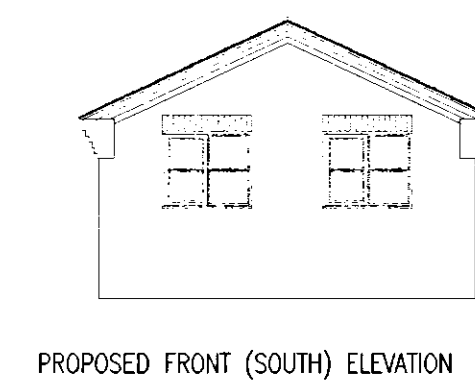
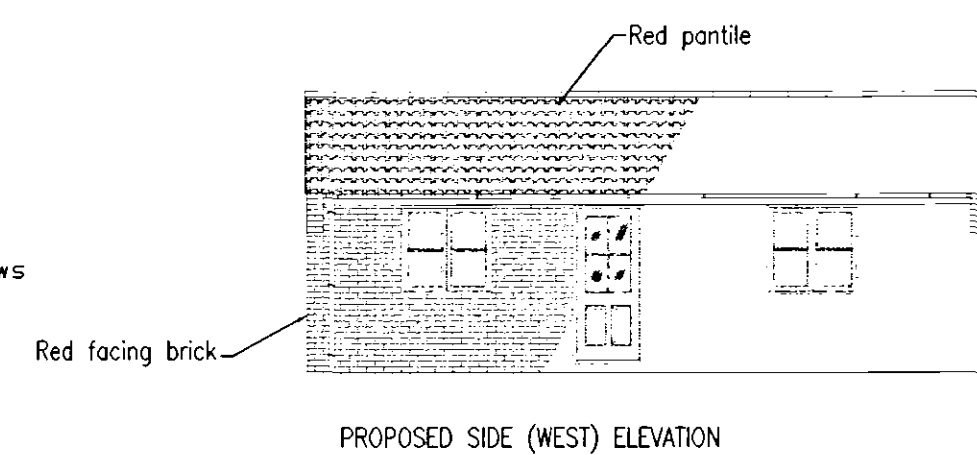
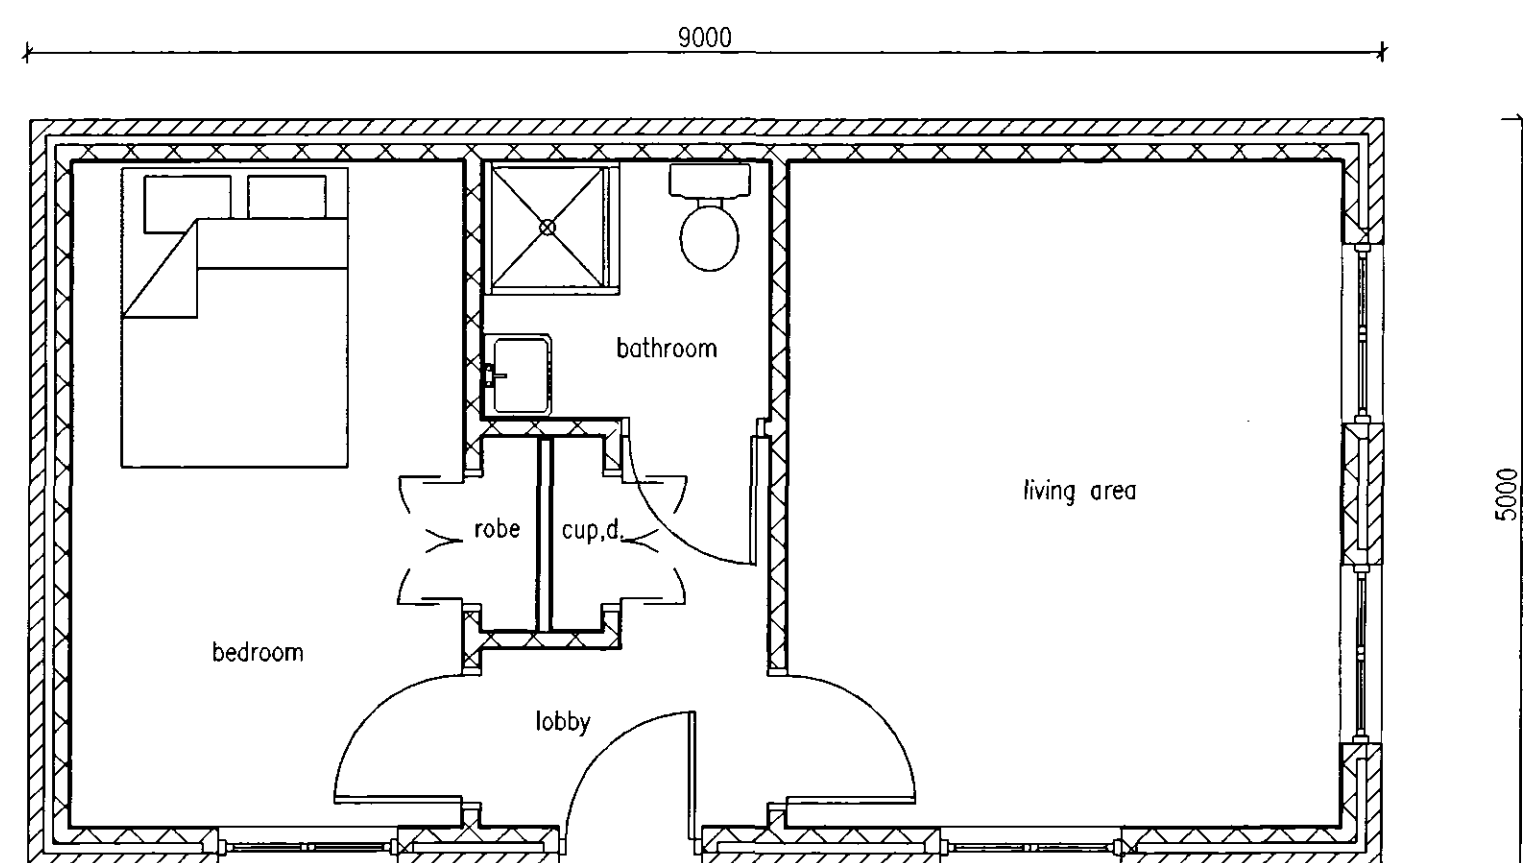


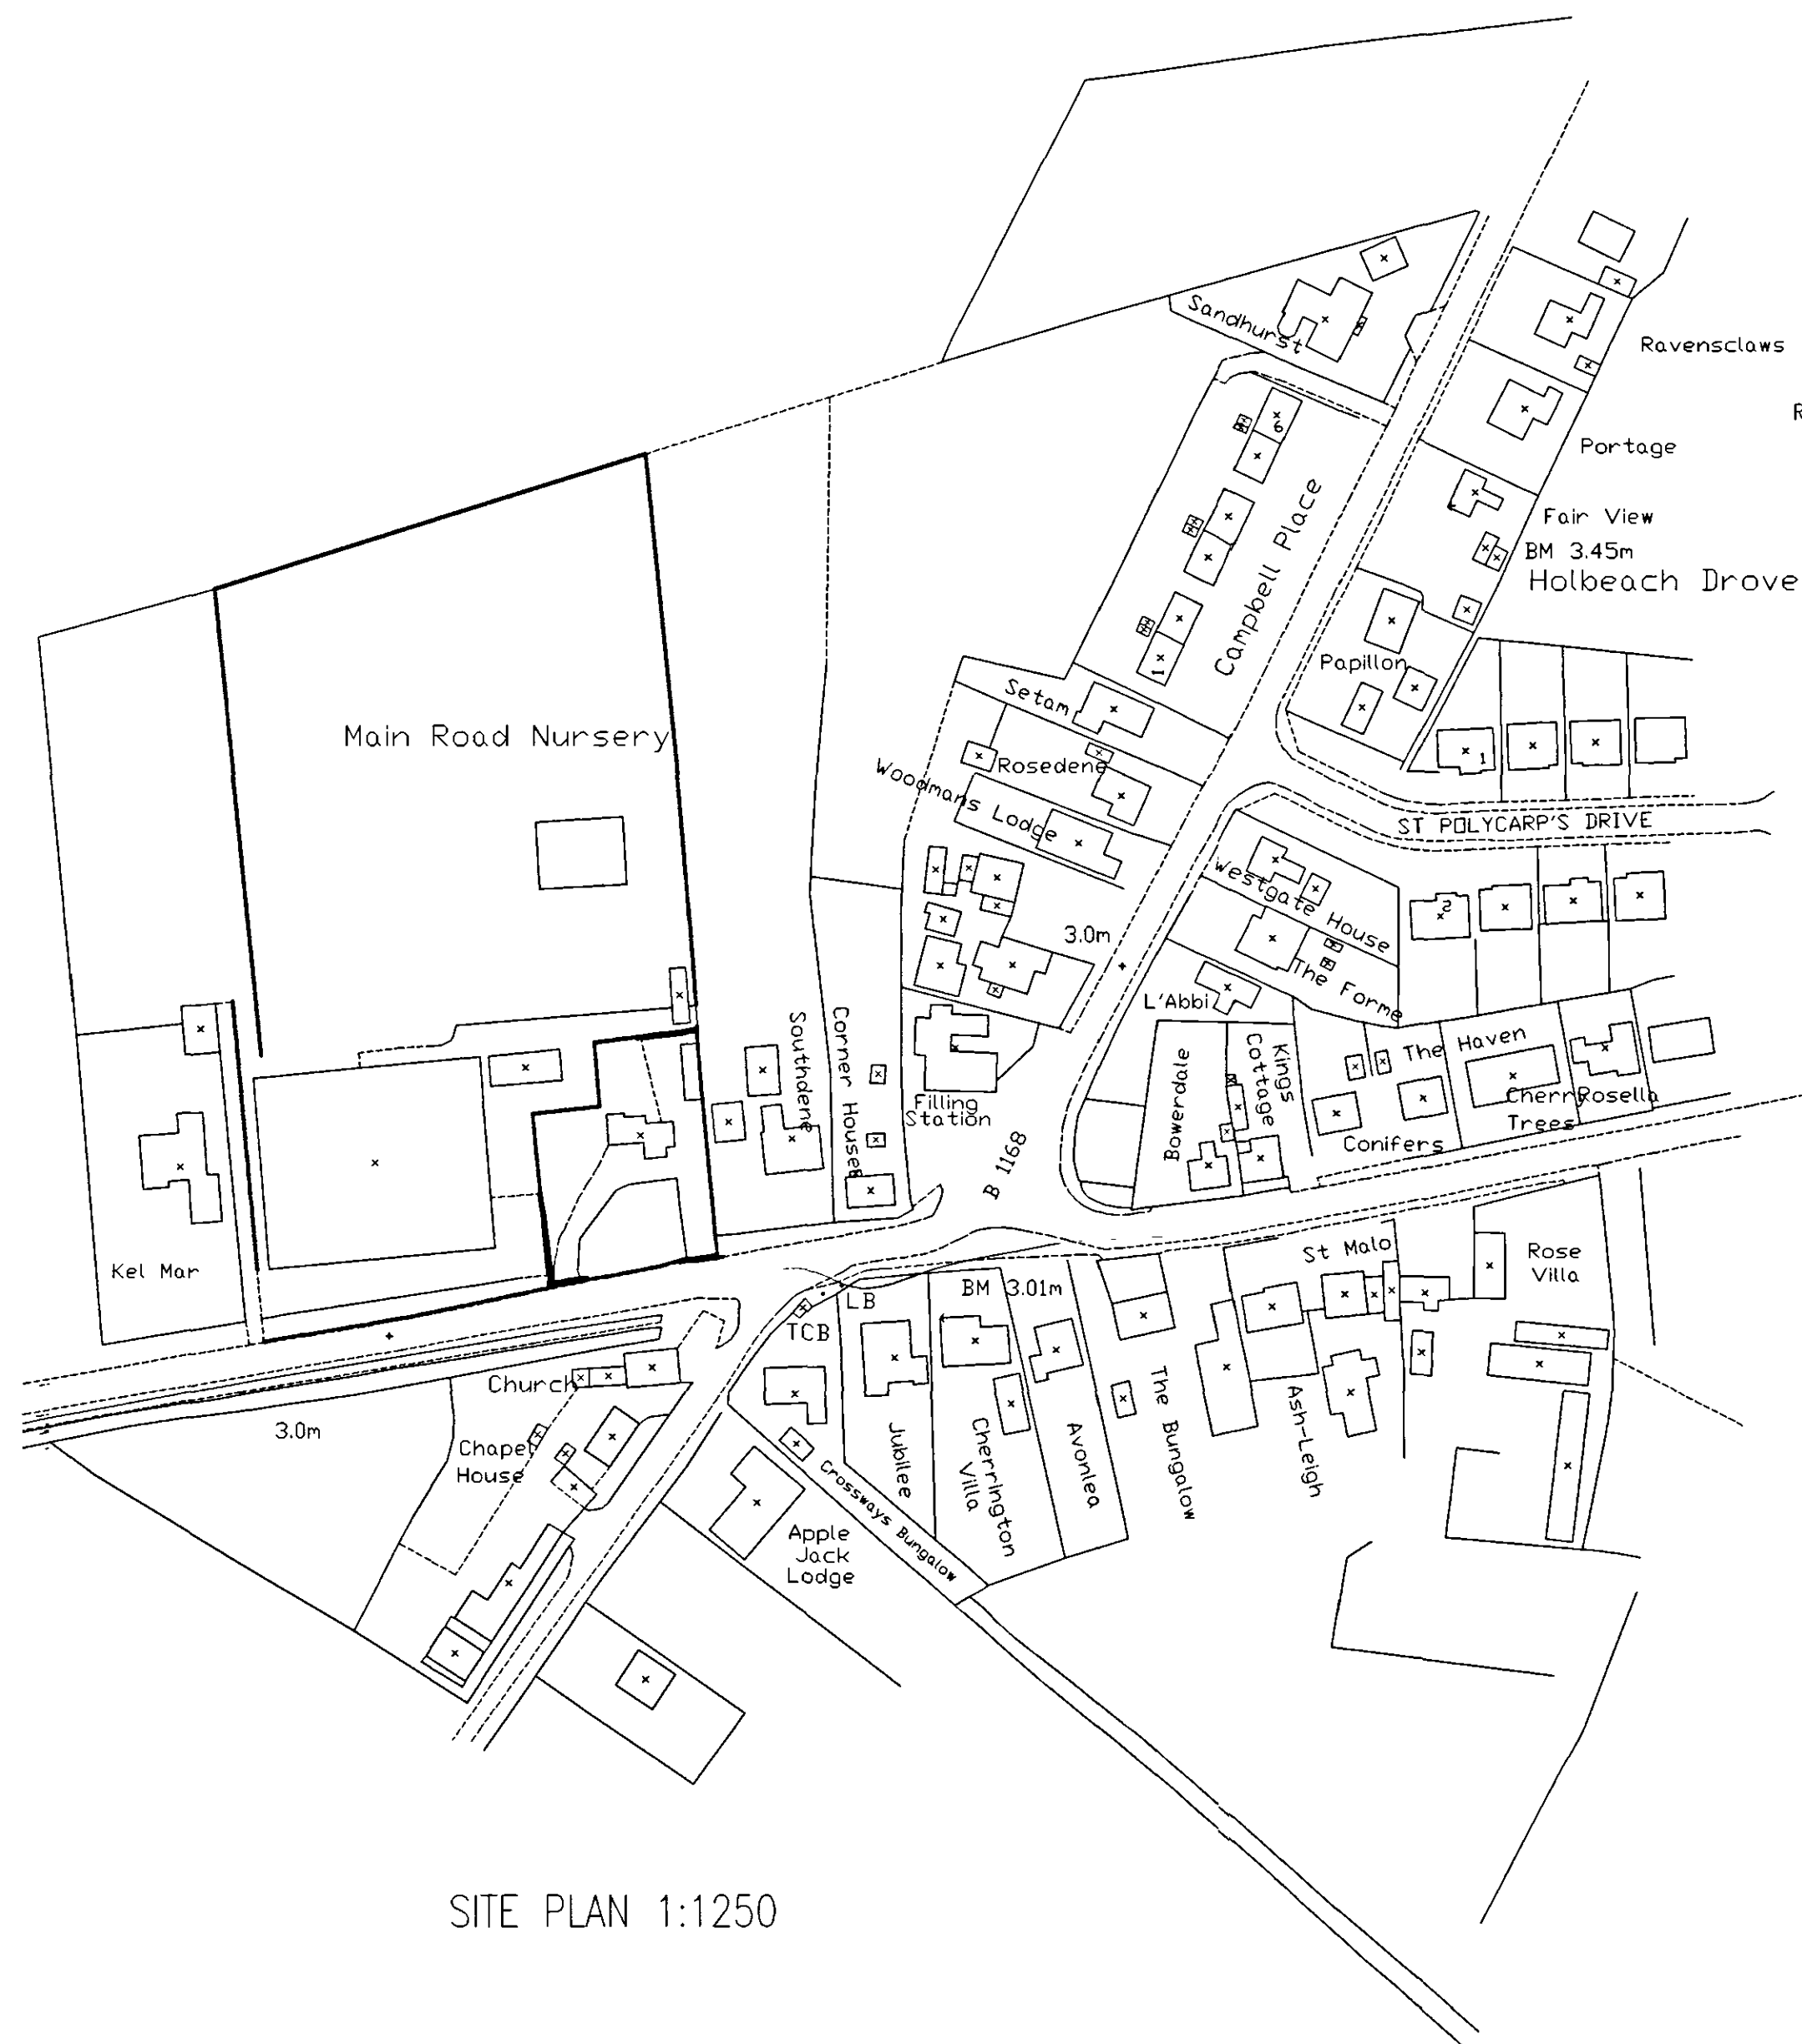


**DETERMINED
PLAN**

13 SEP 2000

Ref:	Revision:	Date:
------	-----------	-------

WENMAN BUILDING DESIGN Ltd.
2 Austendyke Road
Weston Hills
Spalding
Lincs. PE12 6BX
Tel/Fax 01775 724171
Mobile 0784 1718457
enquiries@wenmanbuildingdesign.co.uk

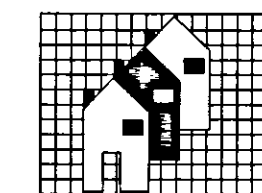

Project: PROPOSED CONSTRUCTION OF ANNEXE TO REPLACE
STATIC CARAVAN

Client: MR & MRS BRADDON
MAIN ROAD NURSERY
HOLBEACH DROVE
SPALDING, Lincs

PROPOSED ELEVATIONS
PROPOSED FLOOR LAYOUTS
SITE PLAN

DRAWING NO: WEN/1266/08/00	DATE: AUGUST 2008
DRAWN BY: RW	SCALES: 1:50 1:100 1:1250

[illegible]