


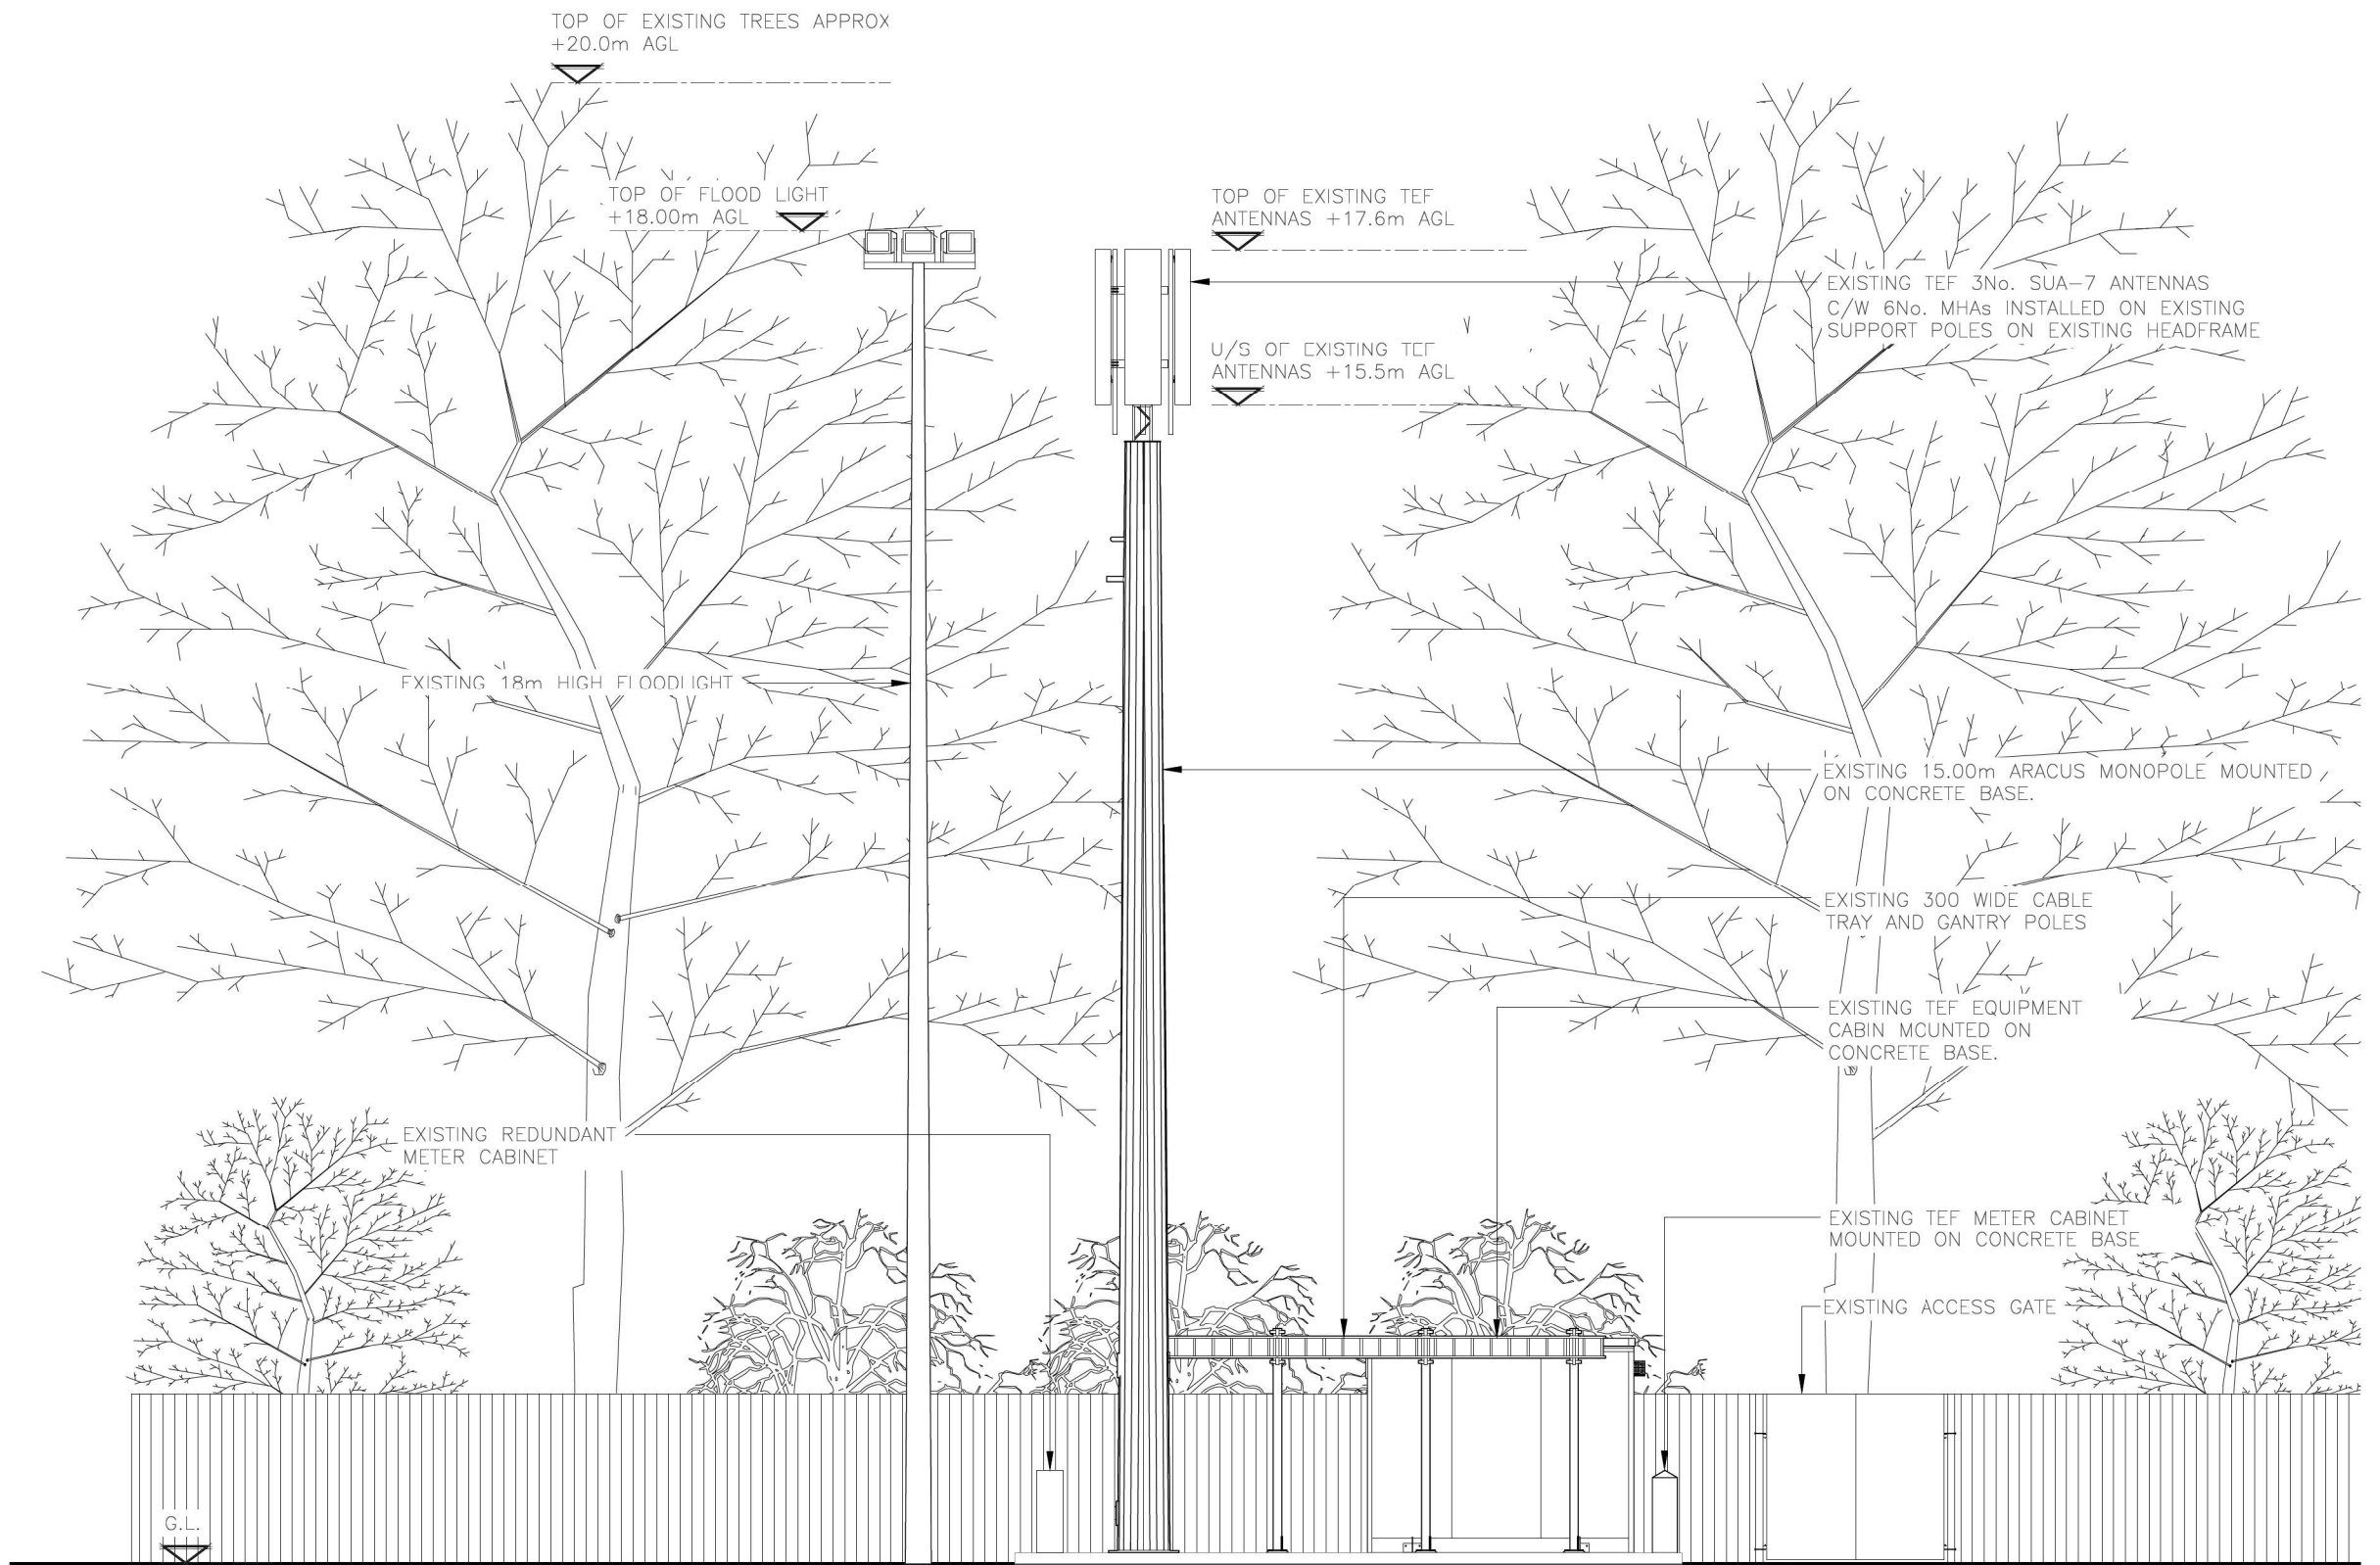

EXISTING SOUTH ELEVATION
(1:100)



ALL DIMENSIONS ARE IN mm UNLESS NOTED OTHERWISE

N.G.R | E: 536050 | N: 325215

B	ROAD NAME REVISED	EM	ULC	28.05.25
A	PLANNING ISSUE	JCCS	TC	24.02.25
REV	MODIFICATION	BY	CH	DATE



United Living Connected
4 Clearwater, Lingley Mere Business Park, Lingley Green
Avenue,
Great Sankey, Warrington, WA5 3UZ
t. 44 (0)151 420 4128
www.unitedliving.co.uk



Cell Name	Opt.
HOLBEACH UNITED FC	—

Cell ID No			
CSID	—	VF	— TEF
115422	—	31710	38049
Project No.	—	TM Cell ID	— N/A
11542203	—	—	—

Site Address / Contact Details	
LAND AT HOLBEACH UNITED FC PARK ROAD HOLBEACH LINCOLNSHIRE PE12 7PT	

Drawing Title:		EXISTING ELEVATION	
Purpose of issue:		PLANNING	Dwg Rev:
Drawing Number:		300	B
Surveyed By:		PW	Original Sheet Size:
			A3
Drawn:		JCCS	Date:
			24.02.25
Checked:		TC	Date:
			24.02.25
Pack Issue:		E	