


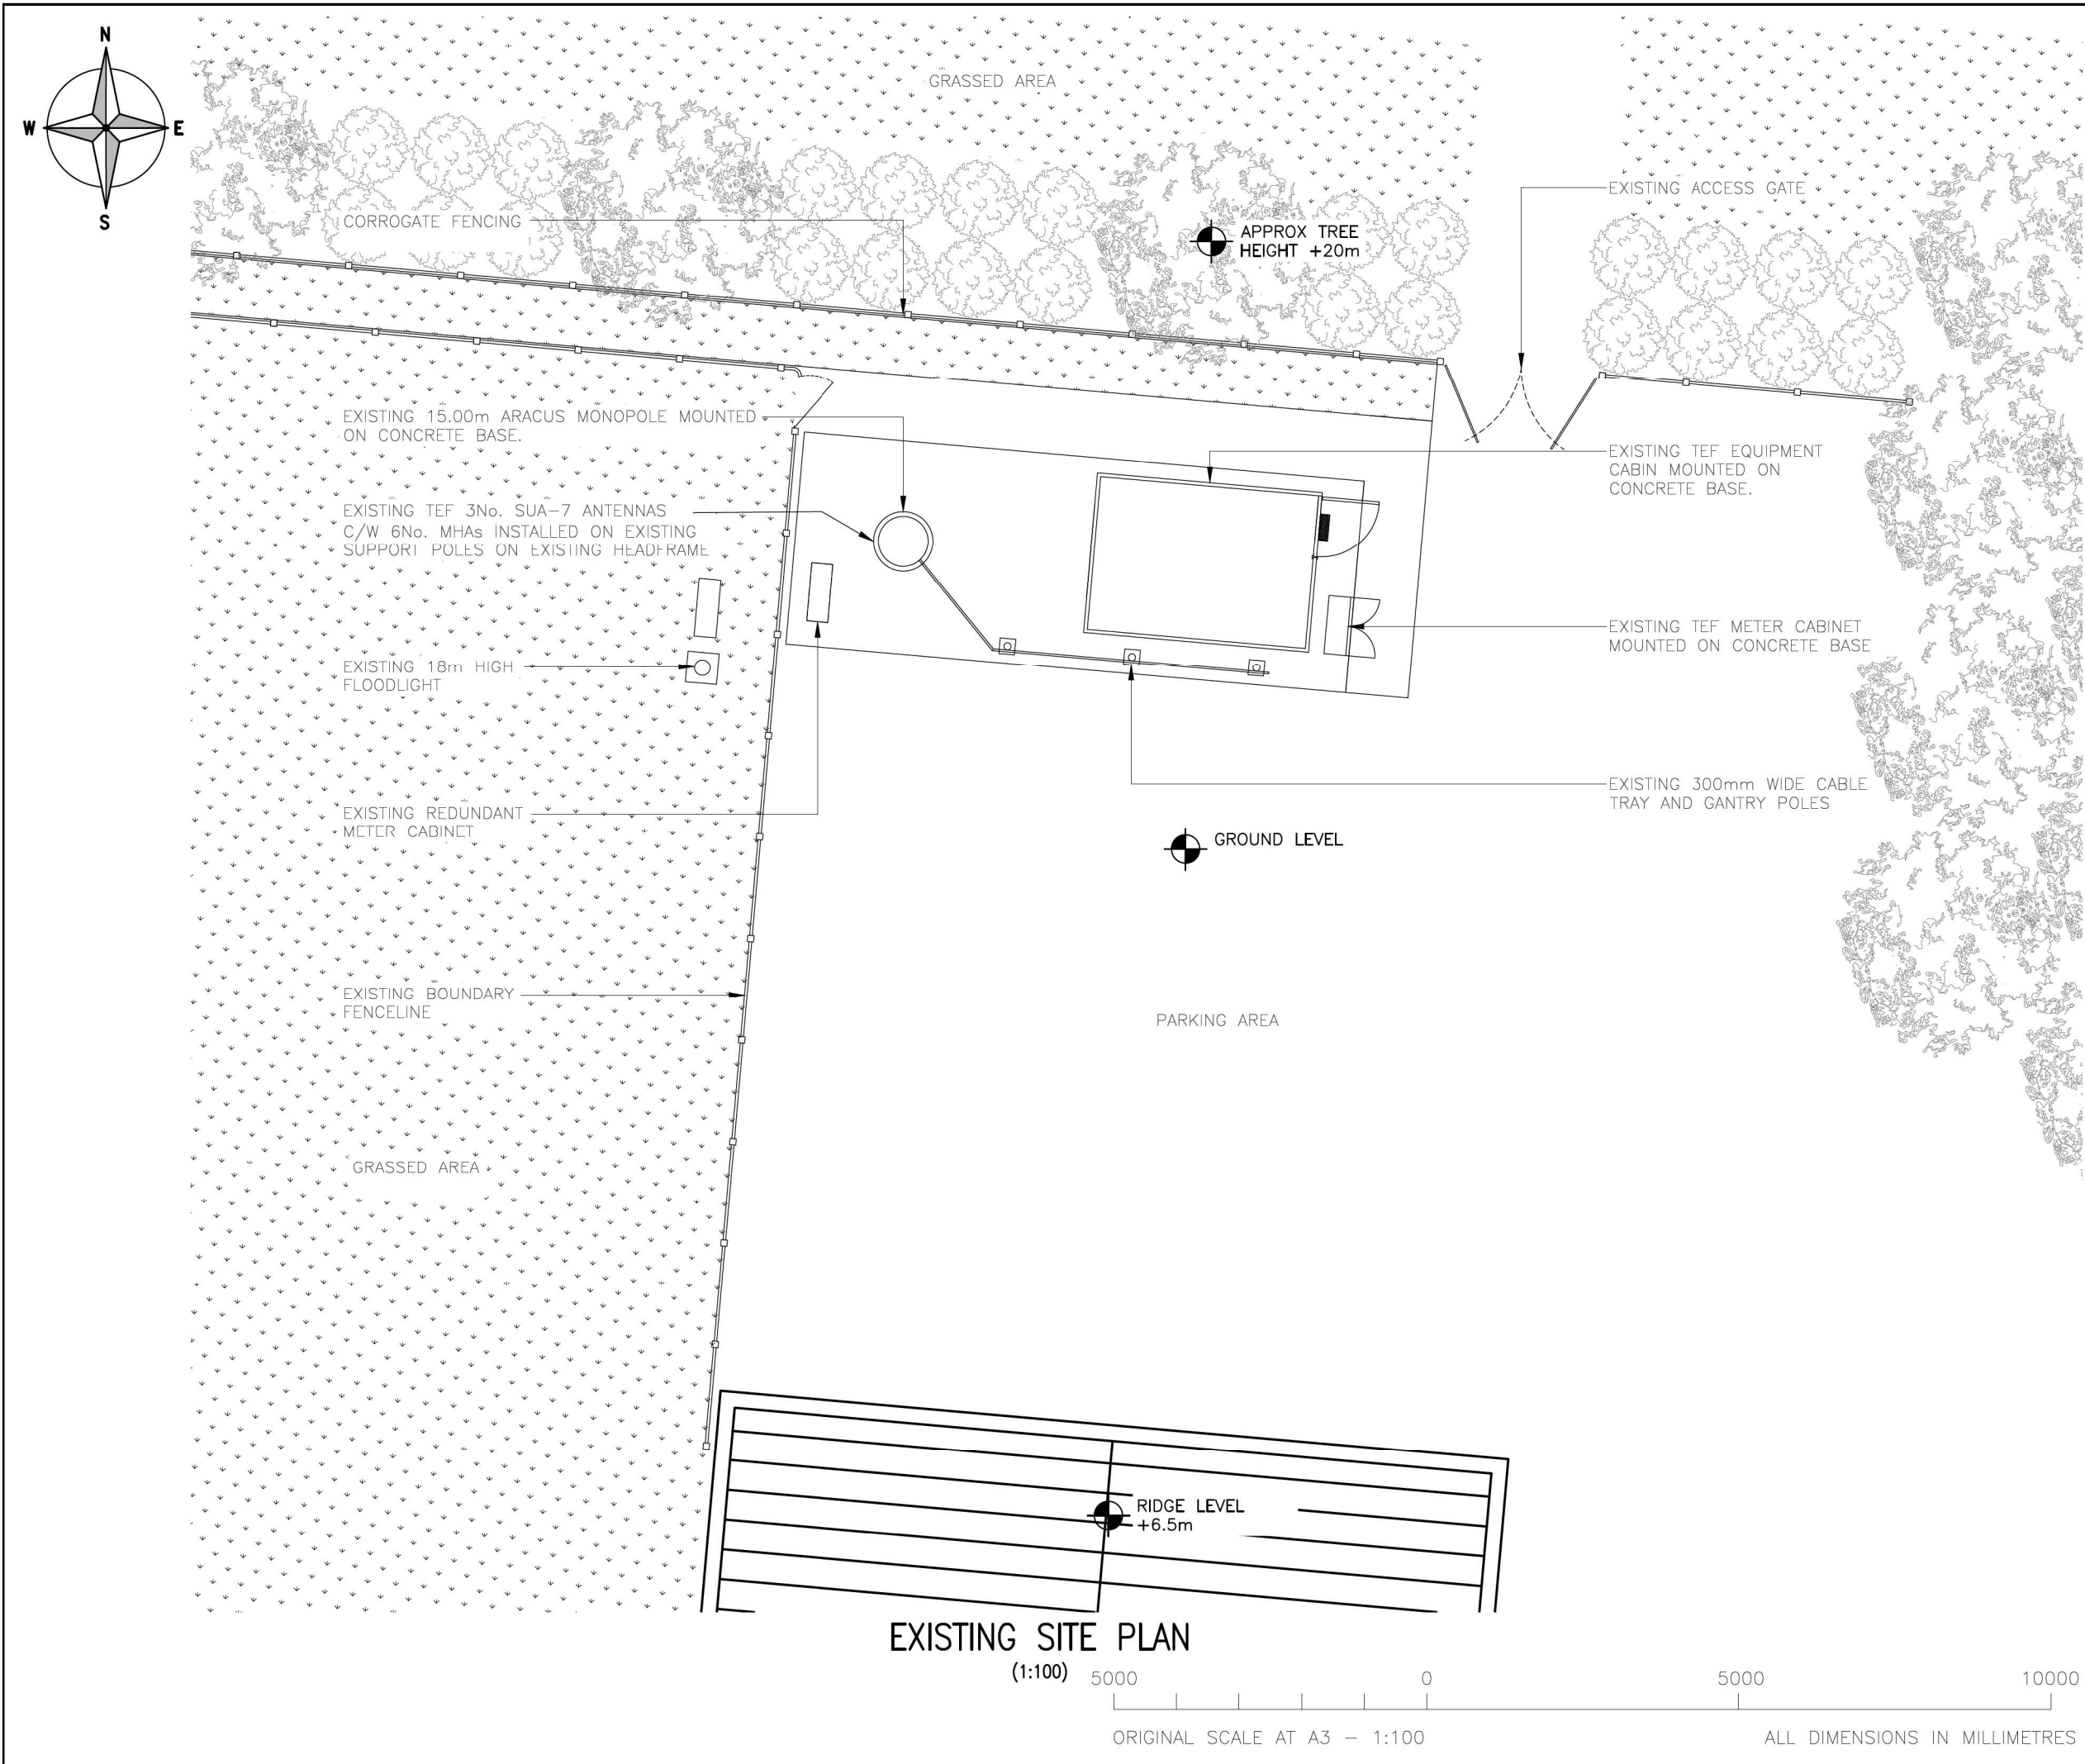

ALL DIMENSIONS ARE IN mm UNLESS NOTED OTHERWISE

N.G.R

E: 536050

N: 325215

NOTES:

C	ROAD NAME REVISED	EM	ULC	28.05.25
B	ADDRESS AMENDED	AR	TC	30.04.25
A	PLANNING ISSUE	JCCS	TC	24.02.25
REV	MODIFICATION	BY	CH	DATE

United Living Connected
4 Clearwater, Lingley Mere Business Park, Lingley Green
Avenue,
Great Sankey, Warrington, WA5 3UZ
t. 44 (0)151 420 4128
www.unitedliving.co.uk

cornerstone

Cell Name			Opt.
HOLBEACH UNITED FC			—
Cell ID No			
CSID	—	VF	— TEF
115422	—	31710	— 38049
Project No.	—	TM Cell ID	— N/A
11542203	—	—	—
Site Address / Contact Details			
LAND AT HOLBEACH UNITED FC PARK ROAD HOLBEACH LINCOLNSHIRE PE12 7PT			
Drawing Title: EXISTING SITE PLAN			
Purpose of issue: PLANNING			Dwg Rev: C
Drawing Number: 200			Pack Issue: E
Surveyed By: PW		Original Sheet Size: A3	
Drawn: JCCS	Date: 24.02.25	Checked: TC	Date: 24.02.25