


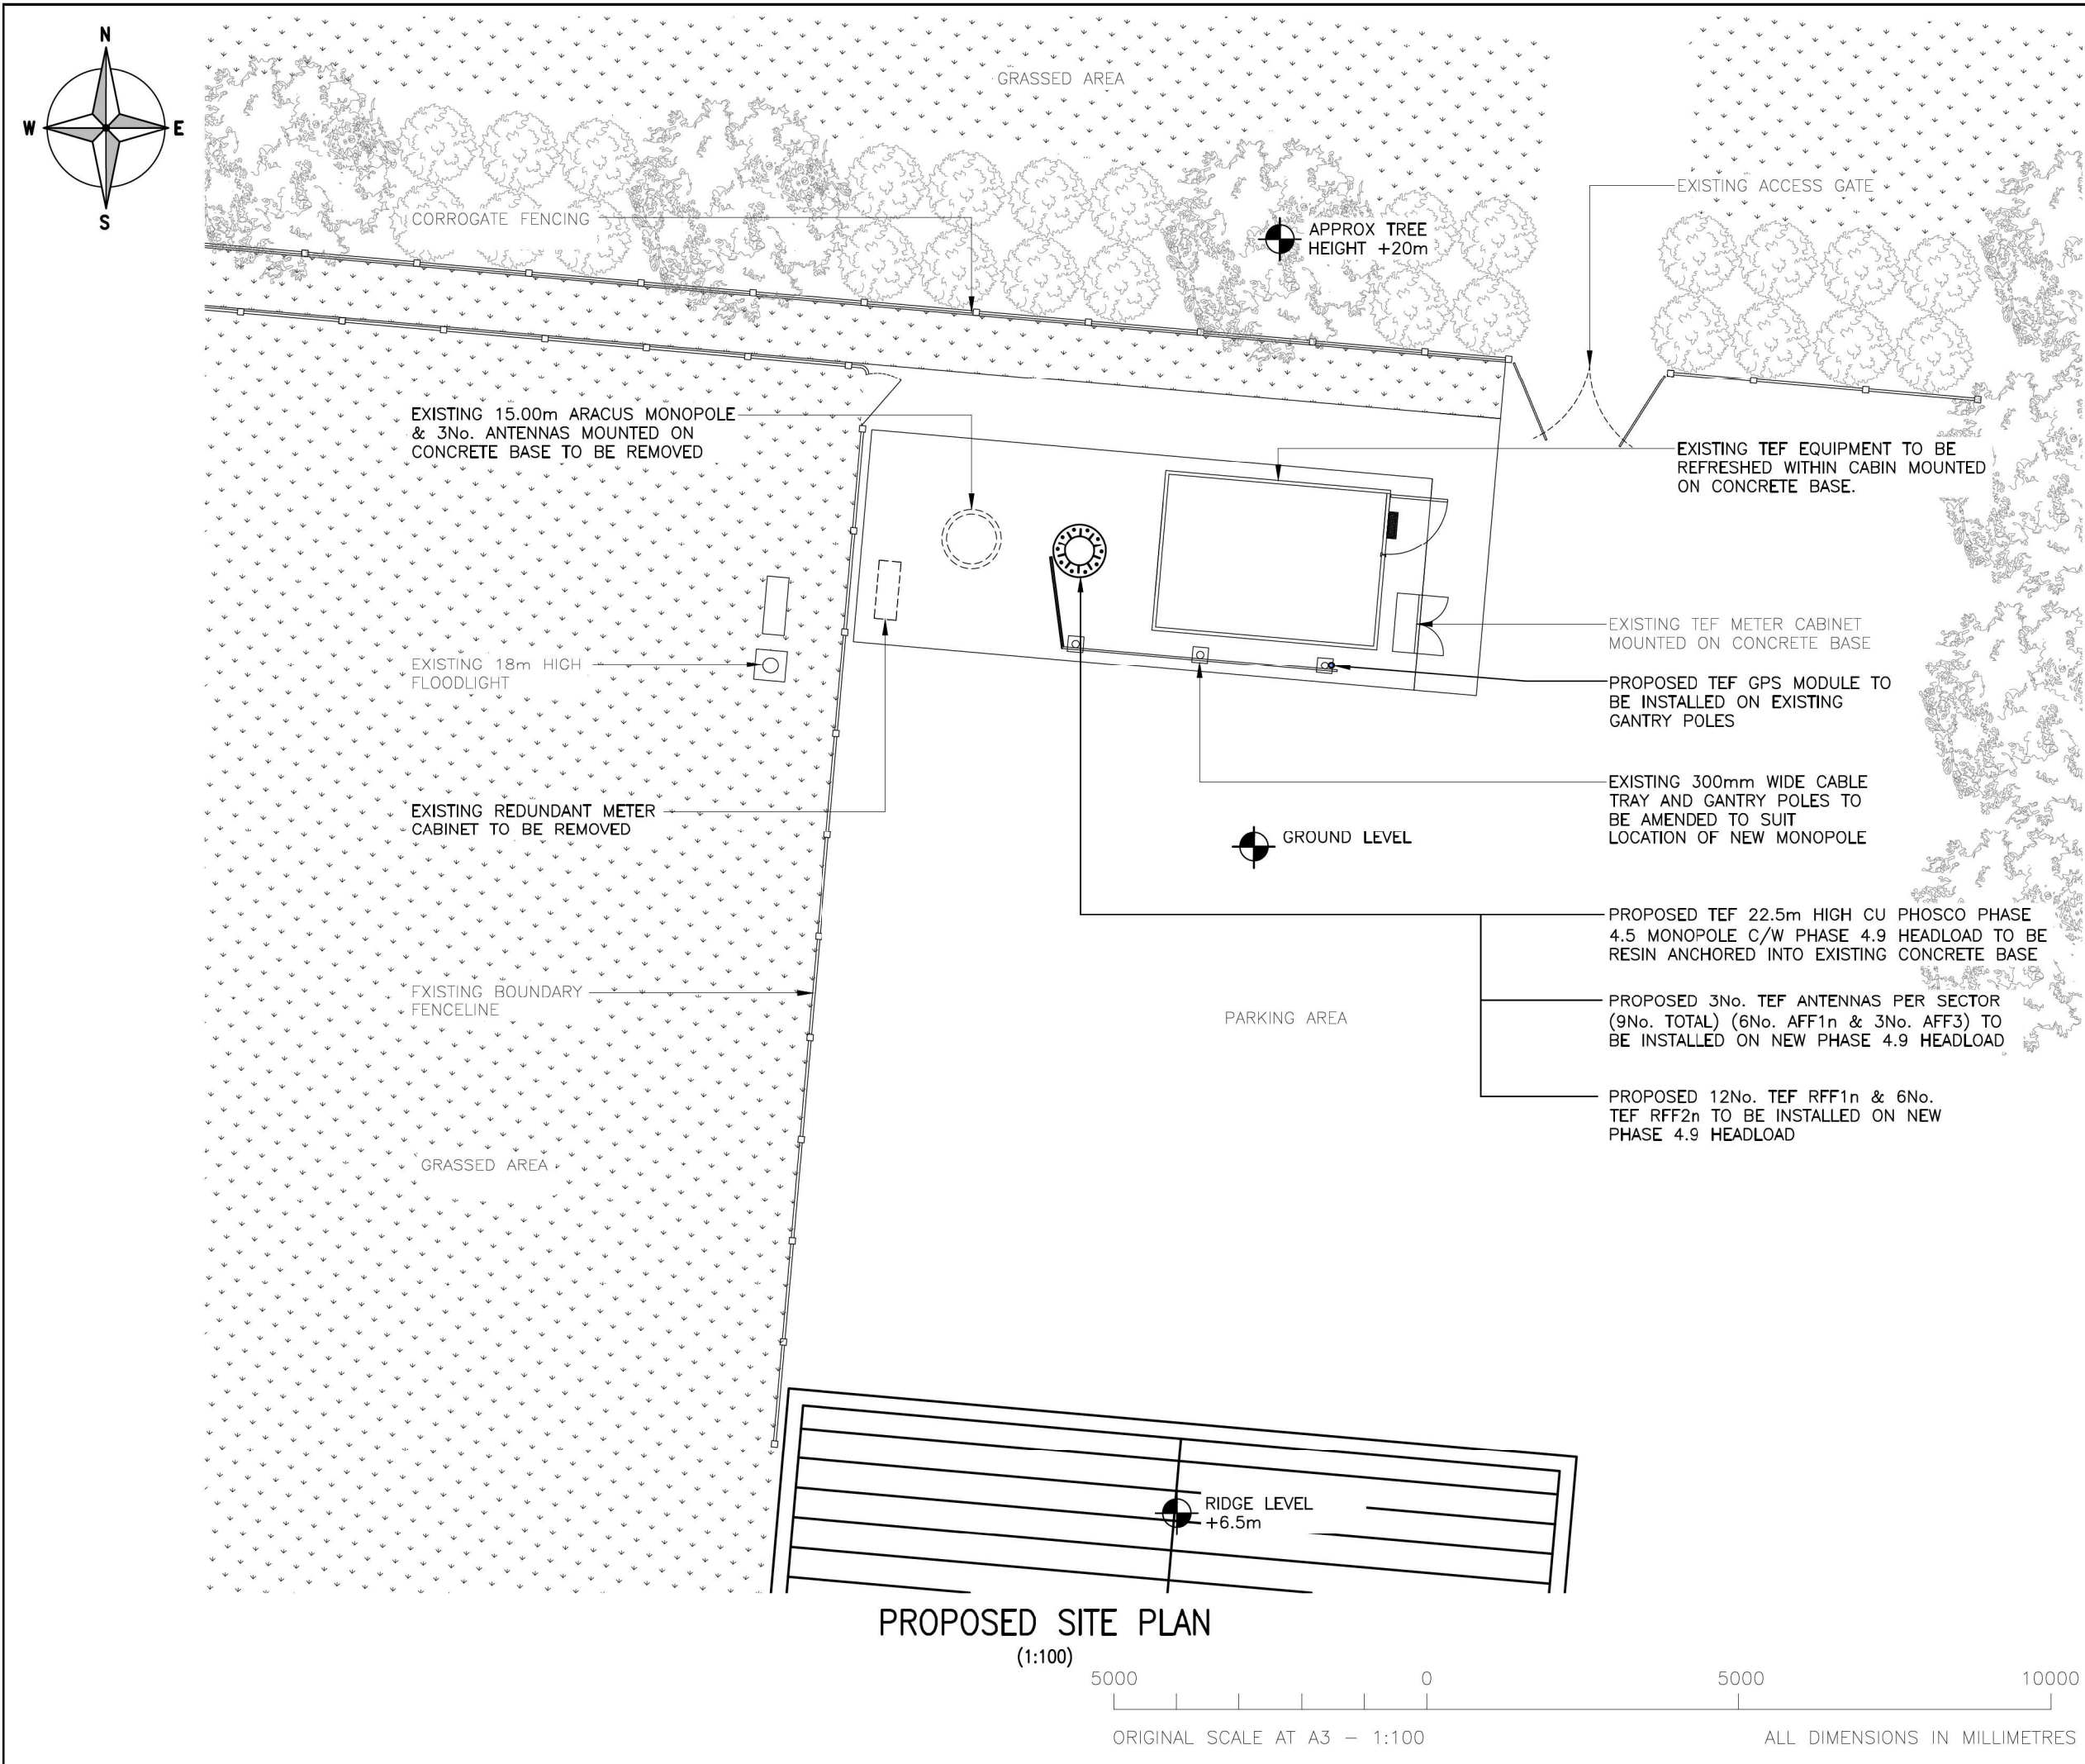

ALL DIMENSIONS ARE IN mm UNLESS NOTED OTHERWISE

N.G.R

E: 536050

N: 325215

NOTES:

B	ROAD NAME REVISED	EM	ULC	28.05.25
A	PLANNING ISSUE	JCCS	TC	24.02.25
REV	MODIFICATION	BY	CH	DATE



United Living Connected
4 Clearwater, Lingley Mere Business Park, Lingley Green
Avenue,
Great Sankey, Warrington, WA5 3UZ
t. 44 (0)151 420 4128
www.unitedliving.co.uk



Cell Name				Opt.
HOLBEACH UNITED FC				—
Cell ID No				
CSID	—	VF	—	TEF
115422	—	31710	—	38049
Project No.	—	TM Cell ID	—	N/A
11542203	—	—	—	—
Site Address / Contact Details				
LAND AT HOLBEACH UNITED FC PARK ROAD HOLBEACH LINCOLNSHIRE PE12 7PT				
Drawing Title: PROPOSED SITE PLAN				
Purpose of issue: PLANNING				Dwg Rev: B
Drawing Number: 201				Pack Issue: E
Surveyed By: PW		Original Sheet Size: A3		
Drawn: JCCS	Date: 24.02.25	Checked: TC	Date: 24.02.25	