




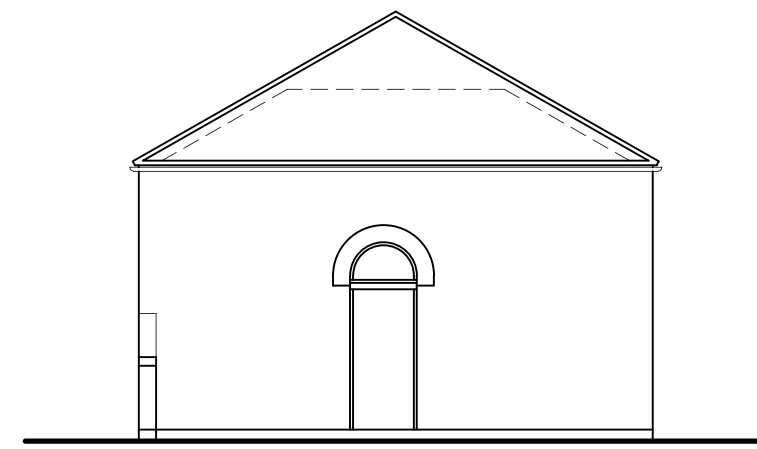


EAST ELEVATION - EXISTING 1:100

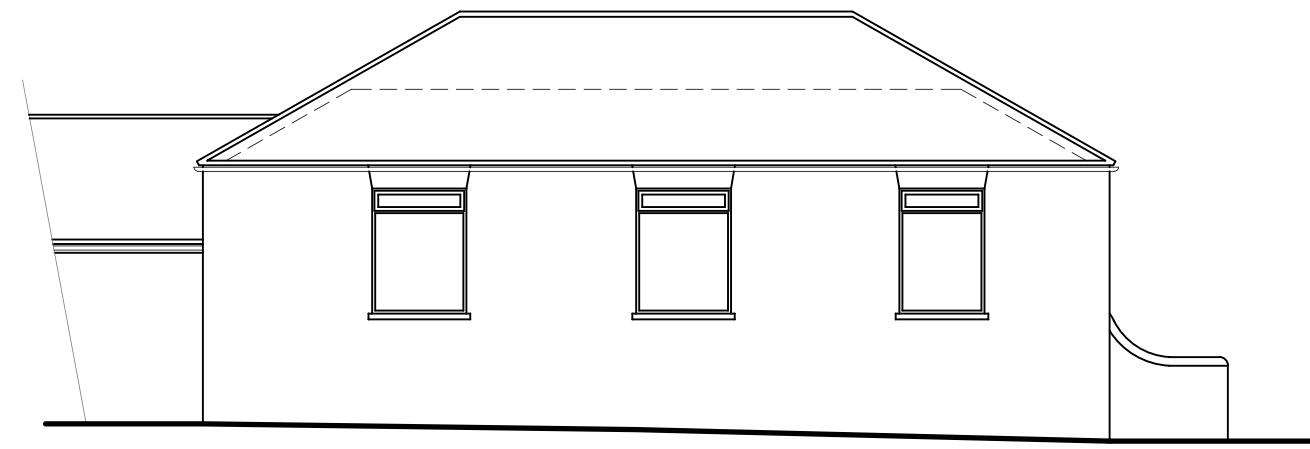


SOUTH ELEVATION - EXISTING 1:100

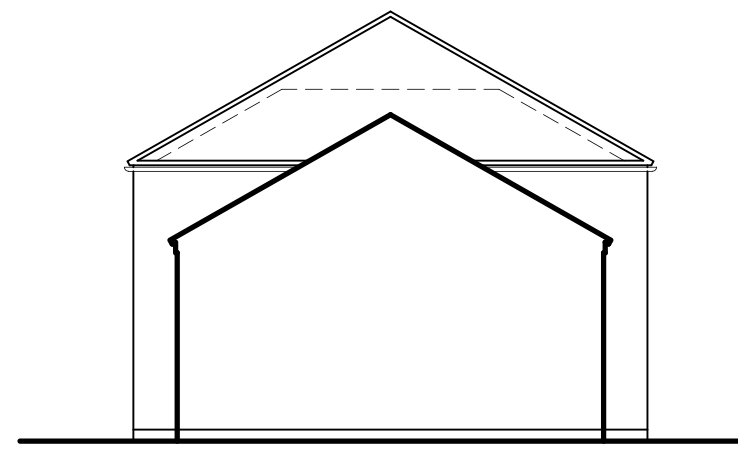


WEST ELEVATION - EXISTING 1:100

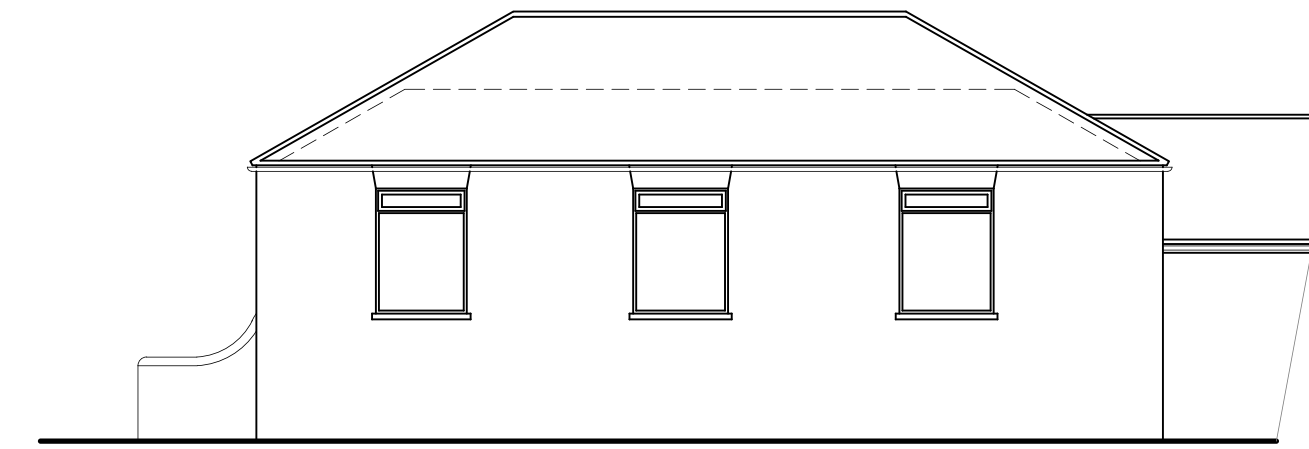


NORTH ELEVATION - EXISTING 1:100

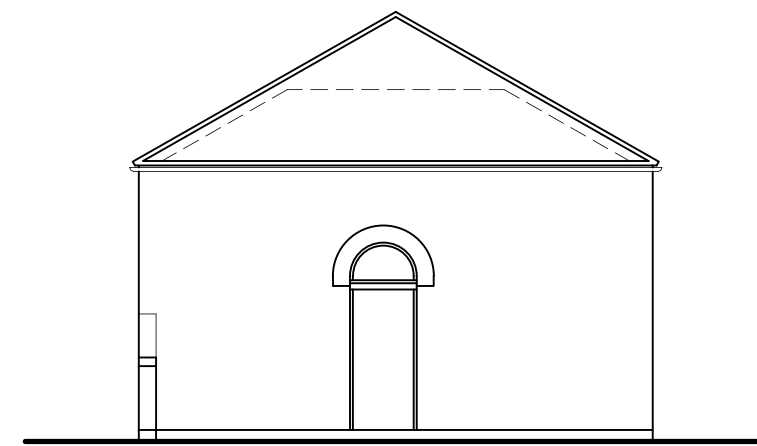


EAST ELEVATION - PROPOSED 1:100

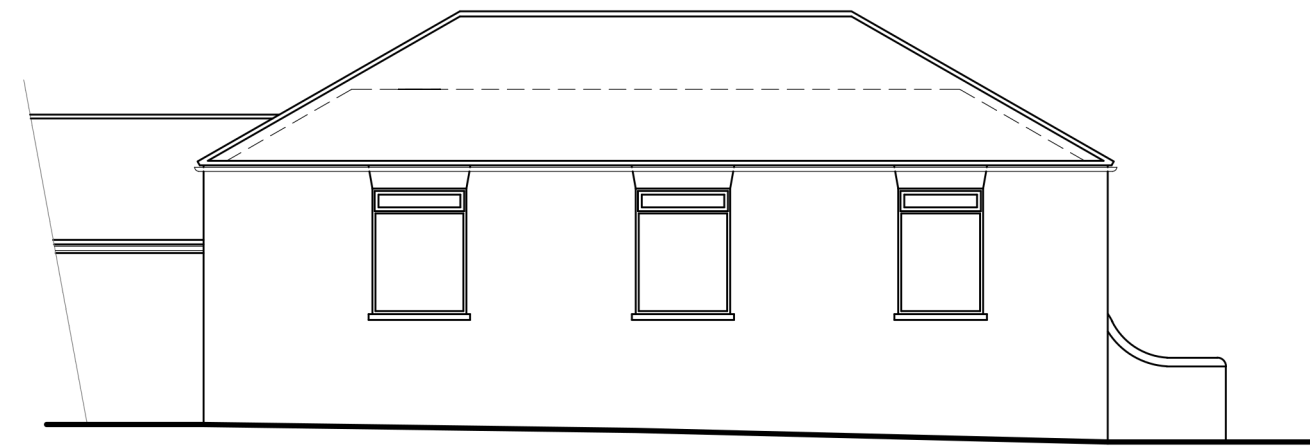


SOUTH ELEVATION - PROPOSED 1:100

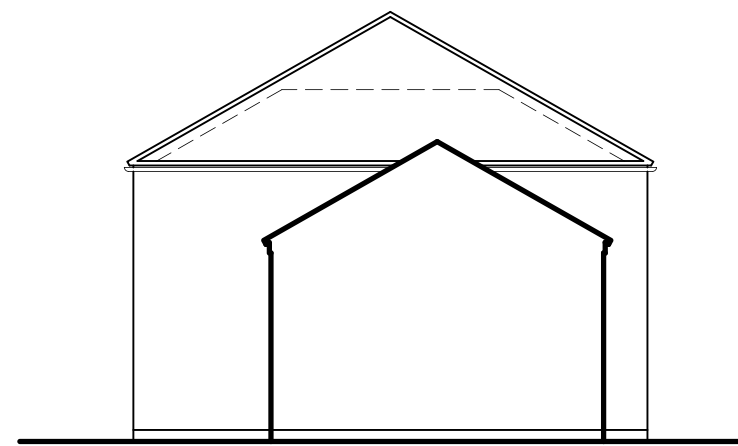


WEST ELEVATION - PROPOSED 1:100

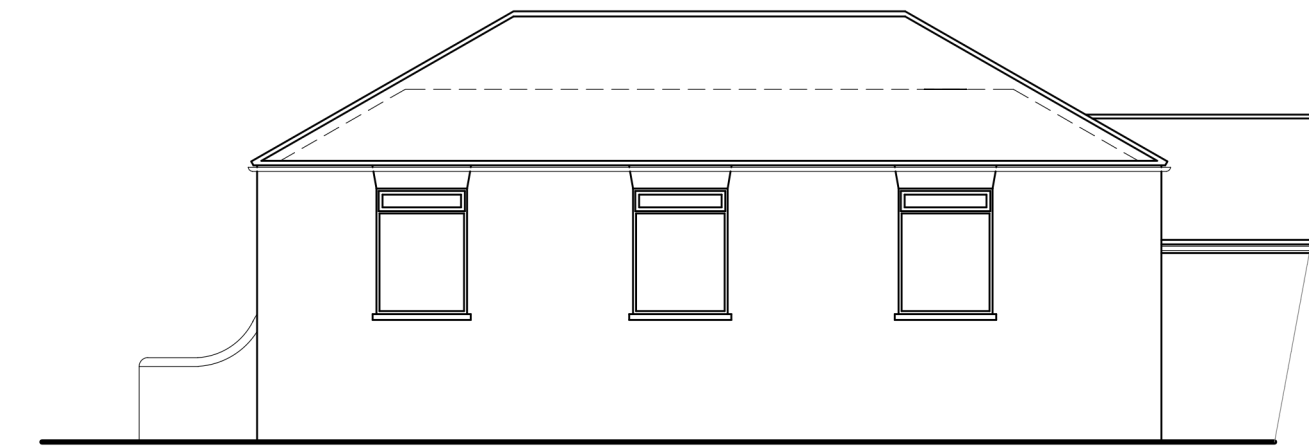


NORTH ELEVATION - PROPOSED 1:100

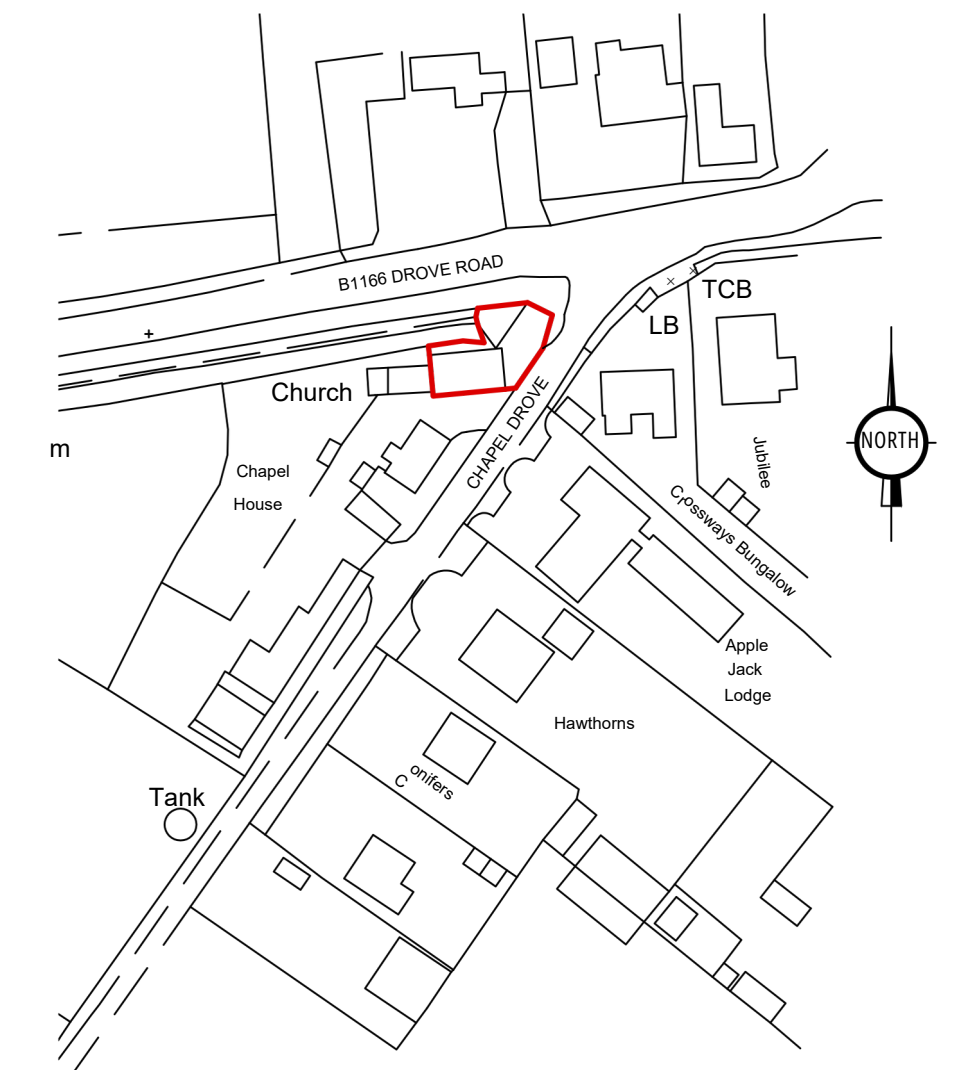


LOCATION PLAN 1:1250

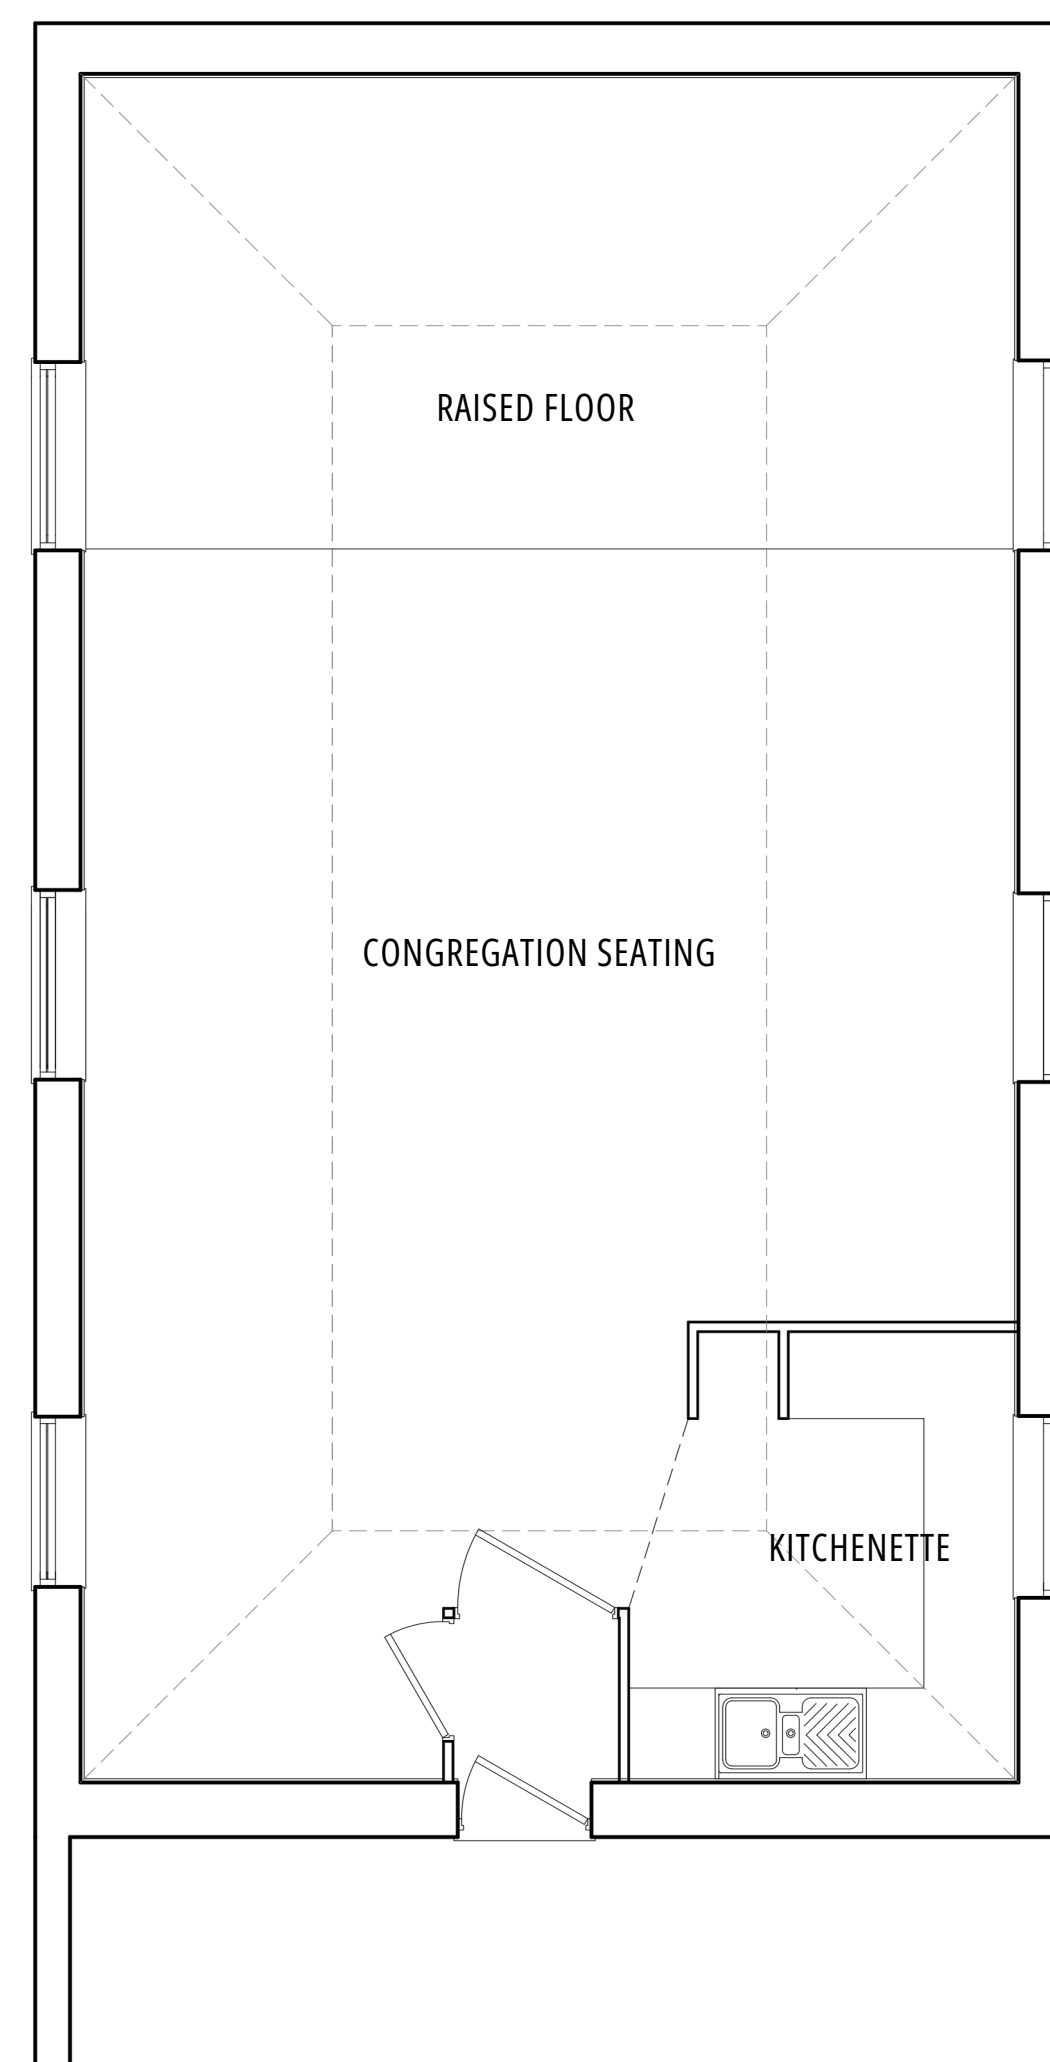

GROUND FLOOR PLAN - EXISTING 1:50

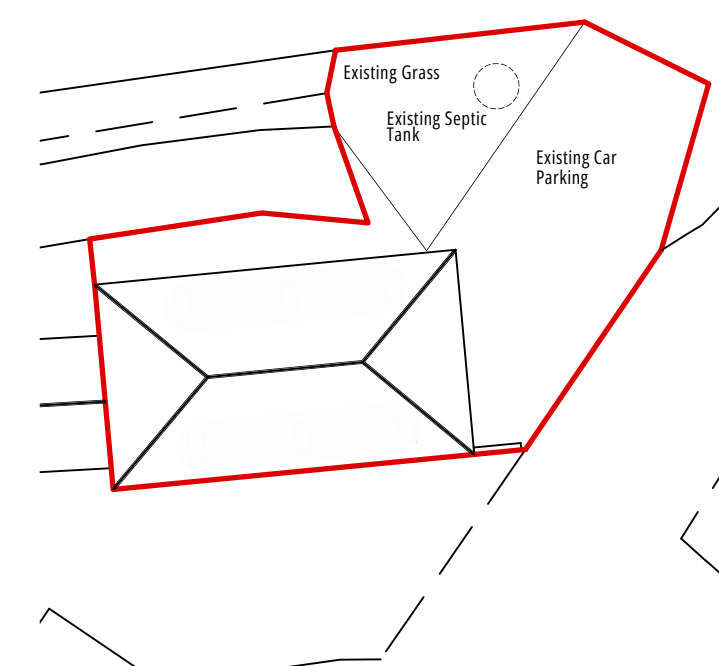

SITE PLAN 1:250

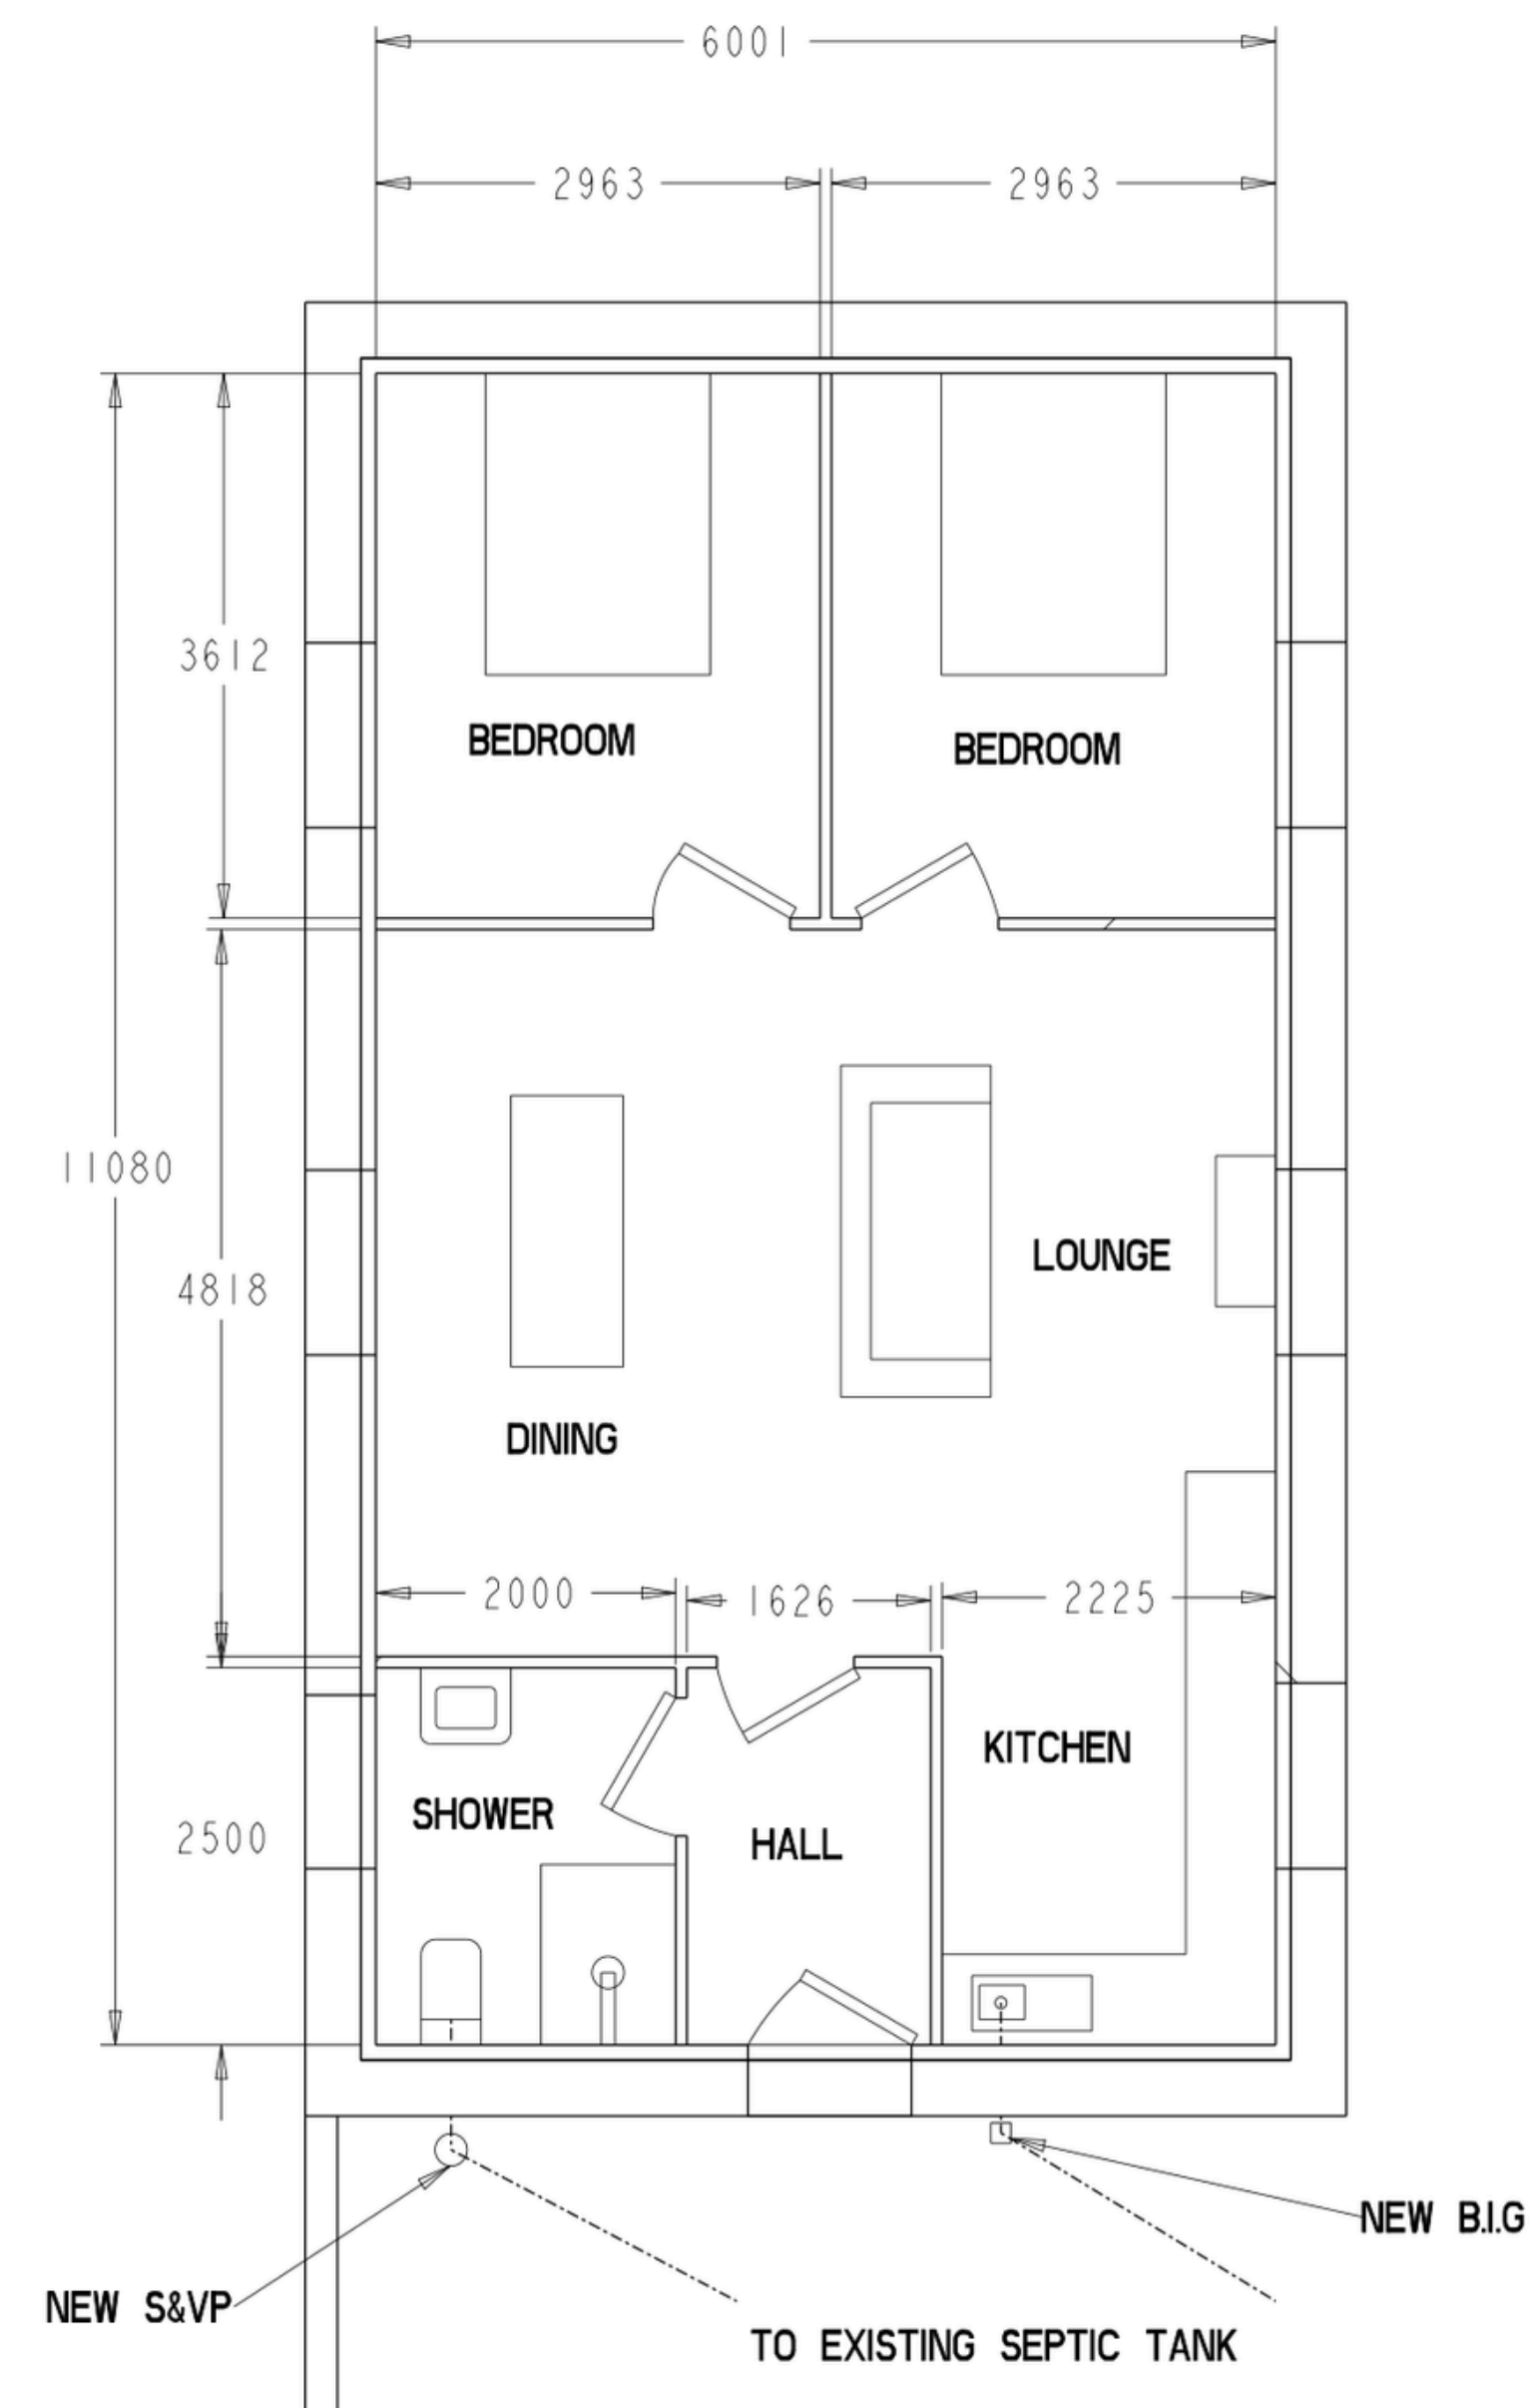

GROUND FLOOR PLAN - PROPOSED 1:50

ref:	revision	date
Project CHAPEL CONVERSION HOLBEACH DROVE METHODIST CHURCH CHAPEL DROVE, HHOLBEACH DROVE LINCS. PE12 0TP		
Client DAVID M. WEBB		
Drawing FLOOR PLANS - EXISTING & PROPOSED ELEVATIONS - EXISTING & PROPOSED SITE & LOCATION PLANS		
Job Ref. 4283-24	Drawing No. 01	
Date OCT 2026	Drawn DMW	
Scales 1:50 & 1:100 (Unless Otherwise Stated)		
DO NOT SCALE FROM THIS DRAWING		