


LANDSCAPING & TREE PLANTING

- A EXISTING HEDGE
- B SILVER BIRCH (BETULA PENDULA) FEATHERED
- C HAWTHORN (CRATAEGUS LAEVIGATA) FEATHERED
- D WHITE BEAM (SORBUS ARIA) FEATHERED
- E DRIVE
- F EXISTING WALL TO BE RE-BUILT MAXIMUM 1 METRE HIGH
- G PATIO
- H EXISTING CLOSE BOARDED FENCE

All planting to be in accordance with BS 4428:1989 and amendment No. 1 (1991)

All trees to be planted with minimum 0.6m plastic mulch mat and to be staked, tied and tubed.

1/3 to 1/2 bag of peat free tree and shrub planting compost to be incorporated into backfill for each tree hole.

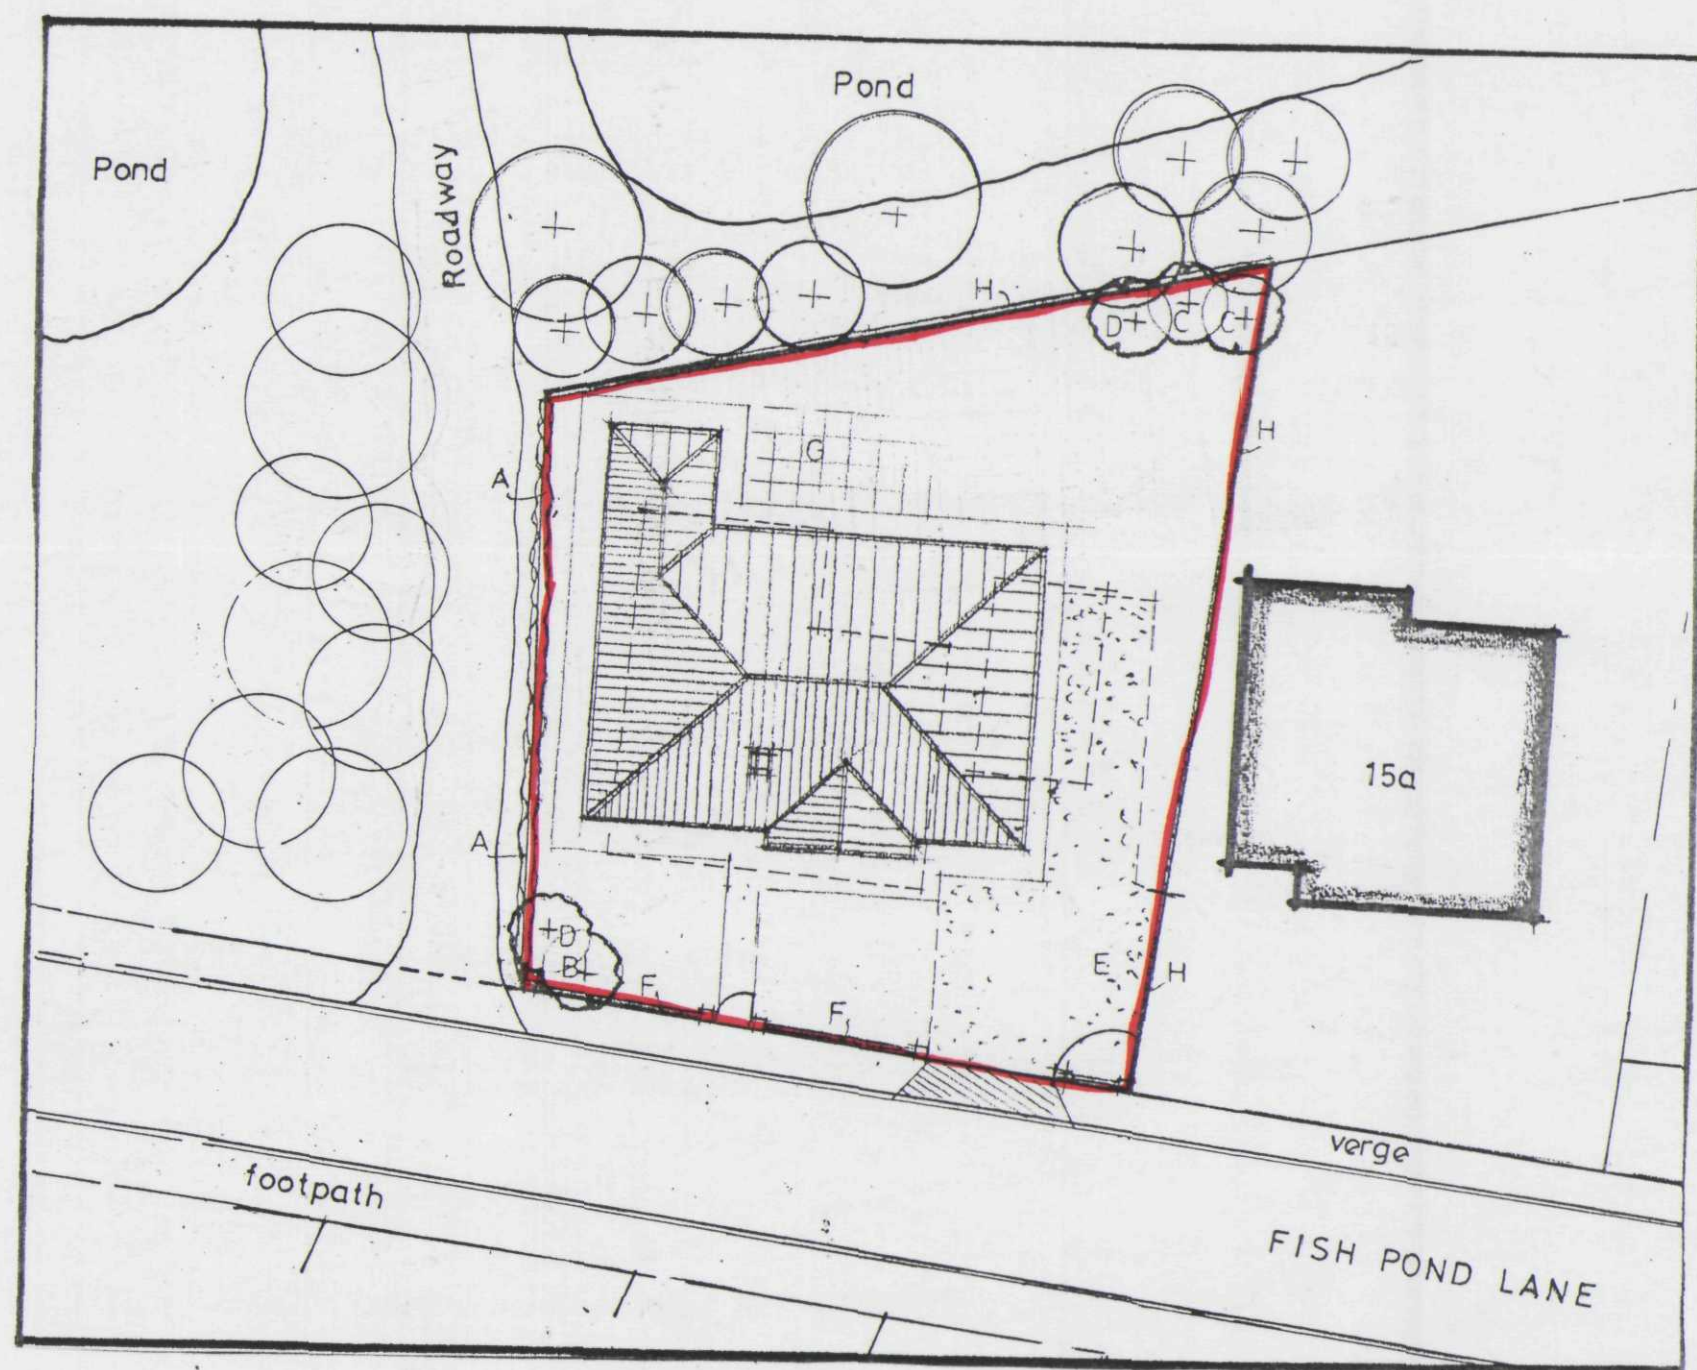

SITE PLAN
1/250



LOCATION PLAN
1/1250

**DETERMINED
PLAN**

SHDC
Planning & Development

23 JUL 2004

Ref: 1003/04

G. R. MERCHANT
L. ENG AMICE FWO
ARCHITECTURAL, STRUCTURAL
AND LAND DRAINAGE
CONSULTANTS
Unit 4, Wrights Mews
12A Park Road, Holbeach,
Spalding, Lincs. PE12 7ED
Tel: 01408 480800
Fax: 01408 480744
E-Mail: G. R. Merchant @ Merchant. FB.
Co. UK

Project
REPLACEMENT BUNGALOW,
15 FISH POND LANE,
HOLBEACH,
SPALDING, Lincs.

Client
M. & MRS. A. BLYTHE.

Drawing
LOCATION & SITE PLANS.

Job Ref.
954-04

Drawing No.
02

Date
JULY '04

Drawn
GRM

Scales
AS INDICATED.

DO NOT SCALE FROM THIS DRAWING
This drawing is copyright and may not be drawn, copied, reproduced or used for any other purpose other than that for which it is issued. The General Contractor is to draw all dimensions on site and report any discrepancies to the Architect. All items shown on this drawing including foundations are based upon typical site conditions related to this area. No responsibility can be accepted for incorrect conditions which may be discovered during construction unless reported to the Architect or the design team immediately may be considered. This and drawings are recommended in respect of foundations to establish specific site conditions before foundation work is undertaken. This drawing is limited to the amount of information contained and does not purport to contain a full specification of the works. It is solely for the purpose of obtaining Planning / Building Regulations approval. This drawing must not be used as a contract document. The works will not be supervised or inspected on site by G. R. Merchant or any representative thereof. It is the client's or their representative's responsibility to ensure workmanship, substitution of materials, variations to specifications, variations to contract etc.
All materials to be used unless otherwise stated and all components and materials etc. to be used and installed etc. in strict accordance with manufacturers' instructions and relevant standards. Materials shall conform to appropriate British standards specification or BSAs certificates or European code equivalent. The Designer / Client shall ensure that the installed construction is in accordance with and adopts all measures necessary to achieve compliance with Health and Safety regulations for the building and work place. The Designer / Client to ensure that the installed construction is in accordance with the Construction Design and Management Regulations an independent planning supervisor will be required. The works shall comprise of all that is shown on the drawing and details. Work that may not specifically shown but may be reasonably inferred as necessary to carry out the works shall be deemed to be included.