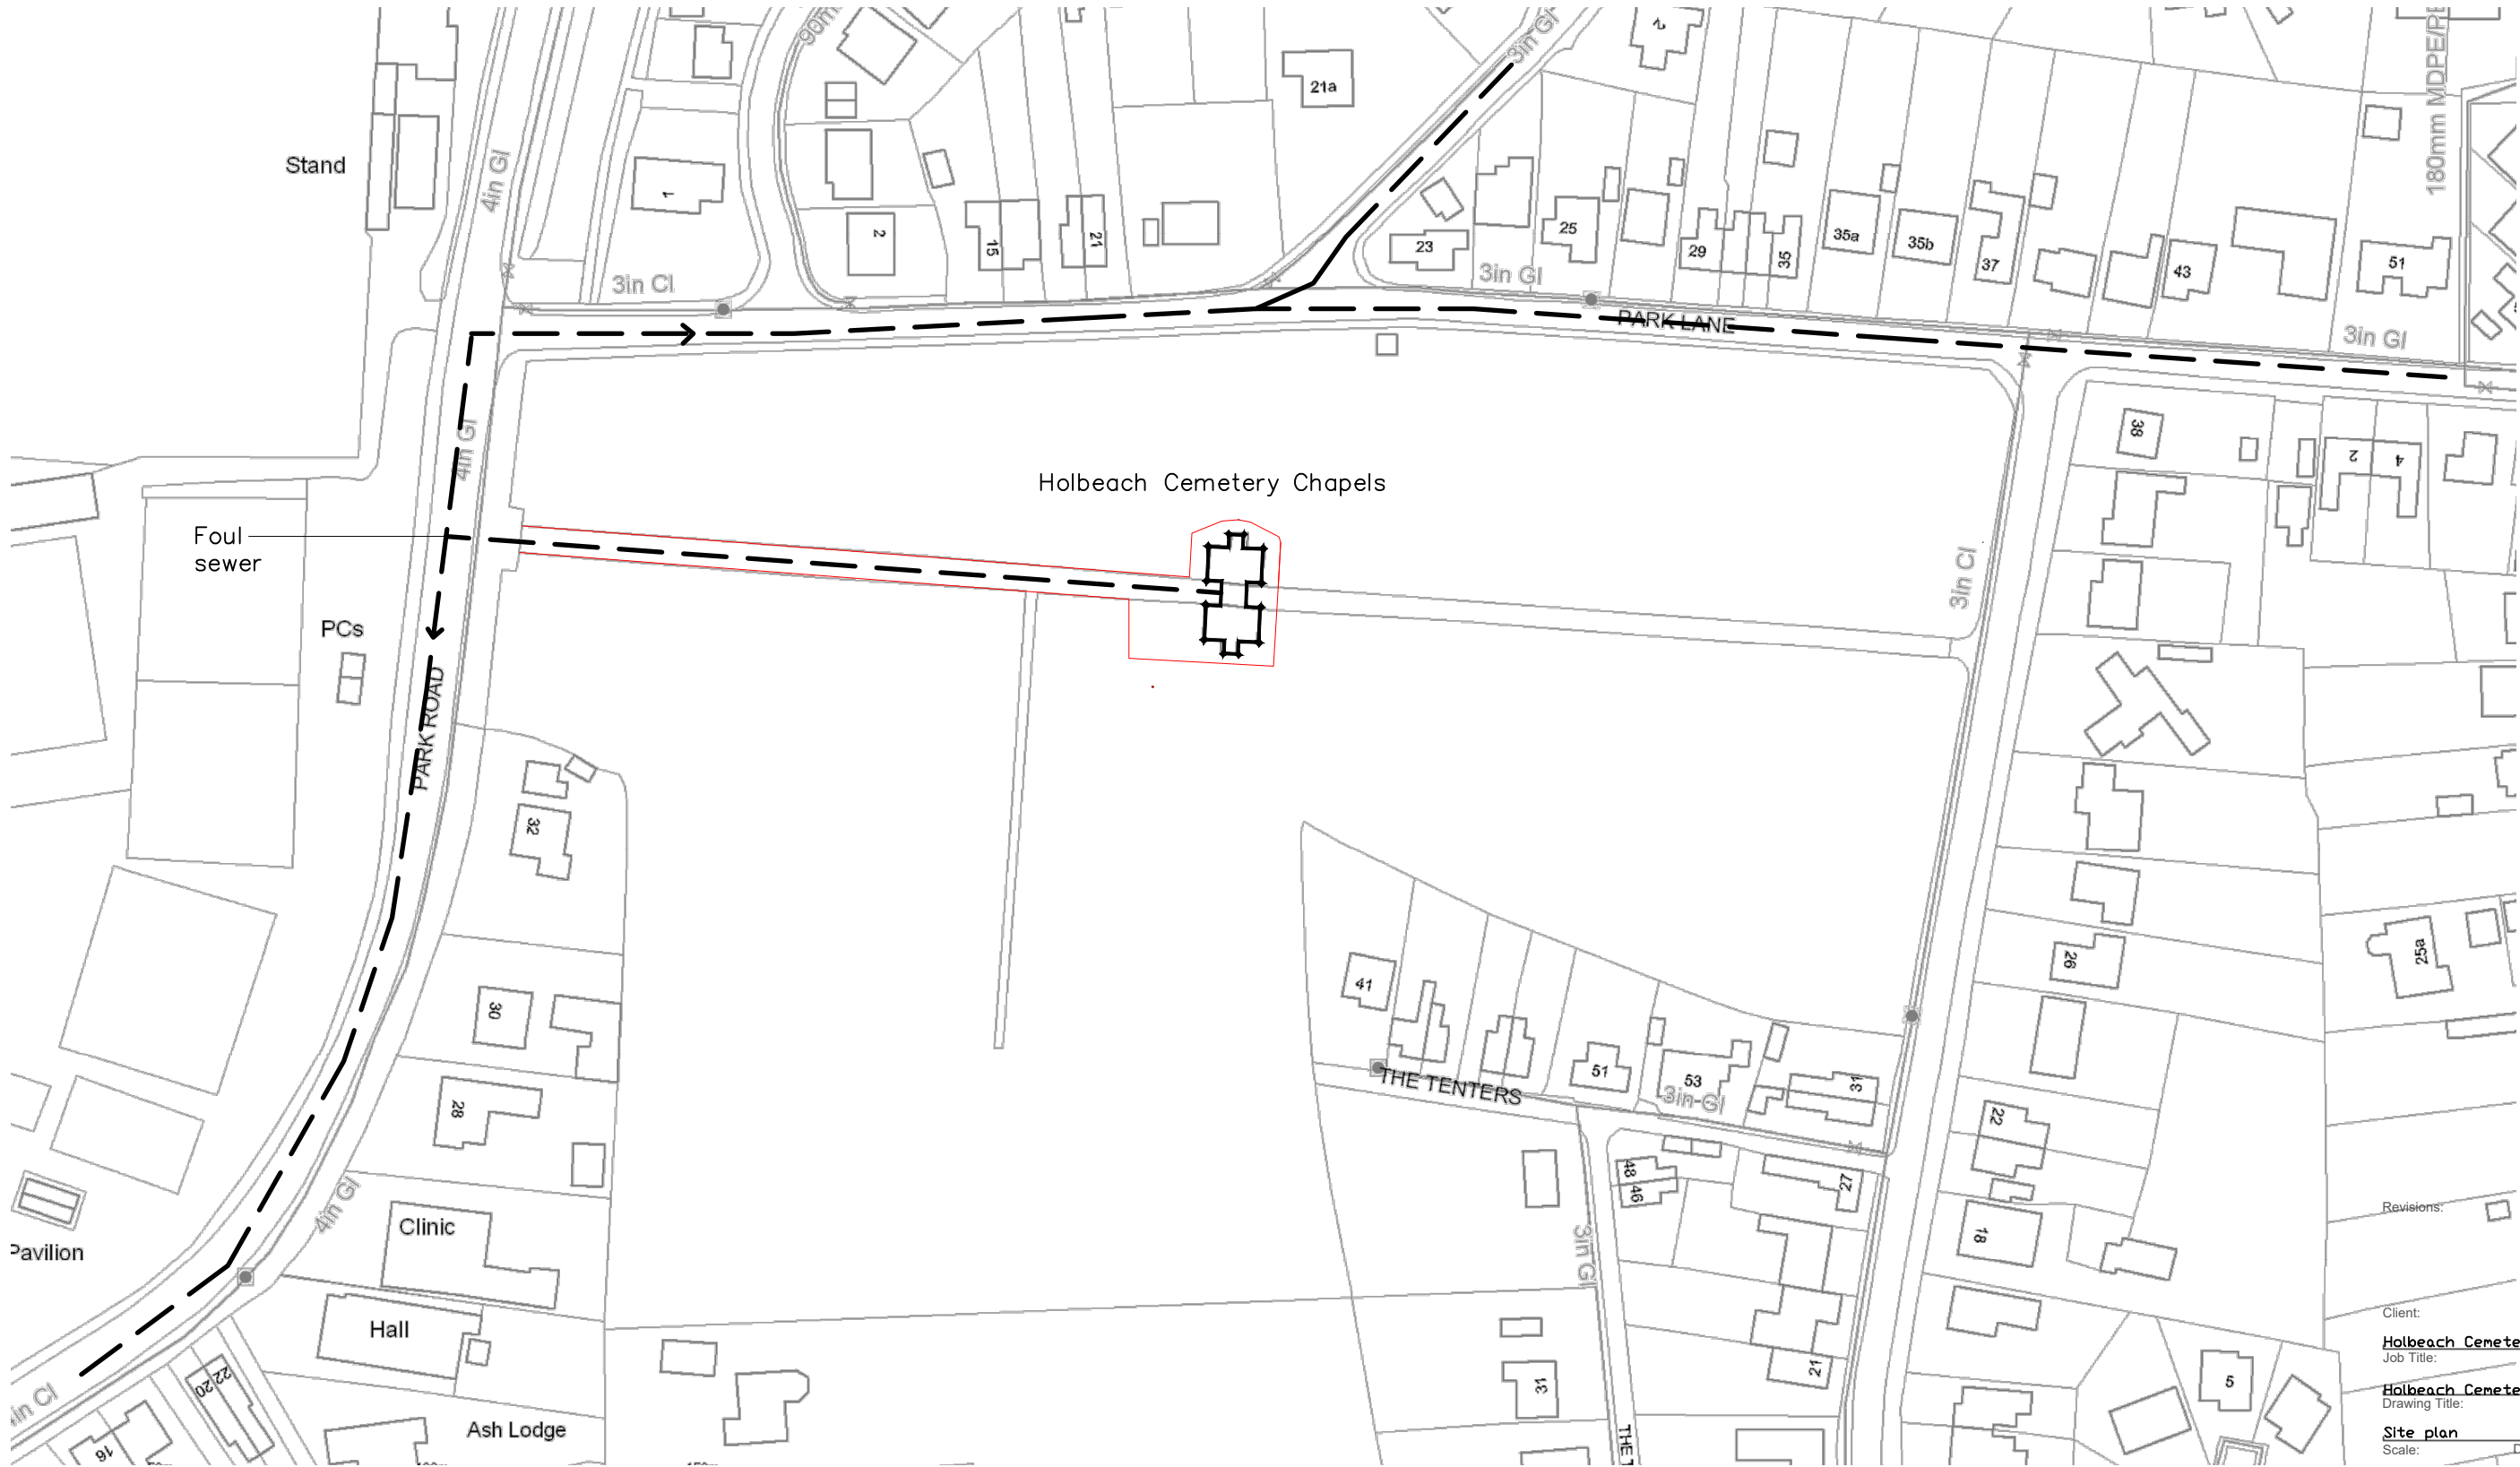


Revisions:

Client:
Holbeach Cemetery Chapels Ltd

Job Title:
Holbeach Cemetery Chapels

Drawing Title:
Site plan

Scale: 1:250 @ A3 LS Date: Sept 2019

Job Number: 4645/3 Drawing Number: 02

whitworth

Chartered Architects & Chartered Building Surveyors
18 Hatter Street, Bury St Edmunds, Suffolk, IP33 1NE
01284 760421 info@whitworth.co.uk www.whitworth.co.uk

NOTE:
Do not scale from this drawing. Confirm all dimensions on site. Refer any discrepancies to the Architect before work is put in hand. Read this drawing in conjunction with the relevant sections of the specification, schedule of works and other drawings.

This drawing is copyright of whitworth.