


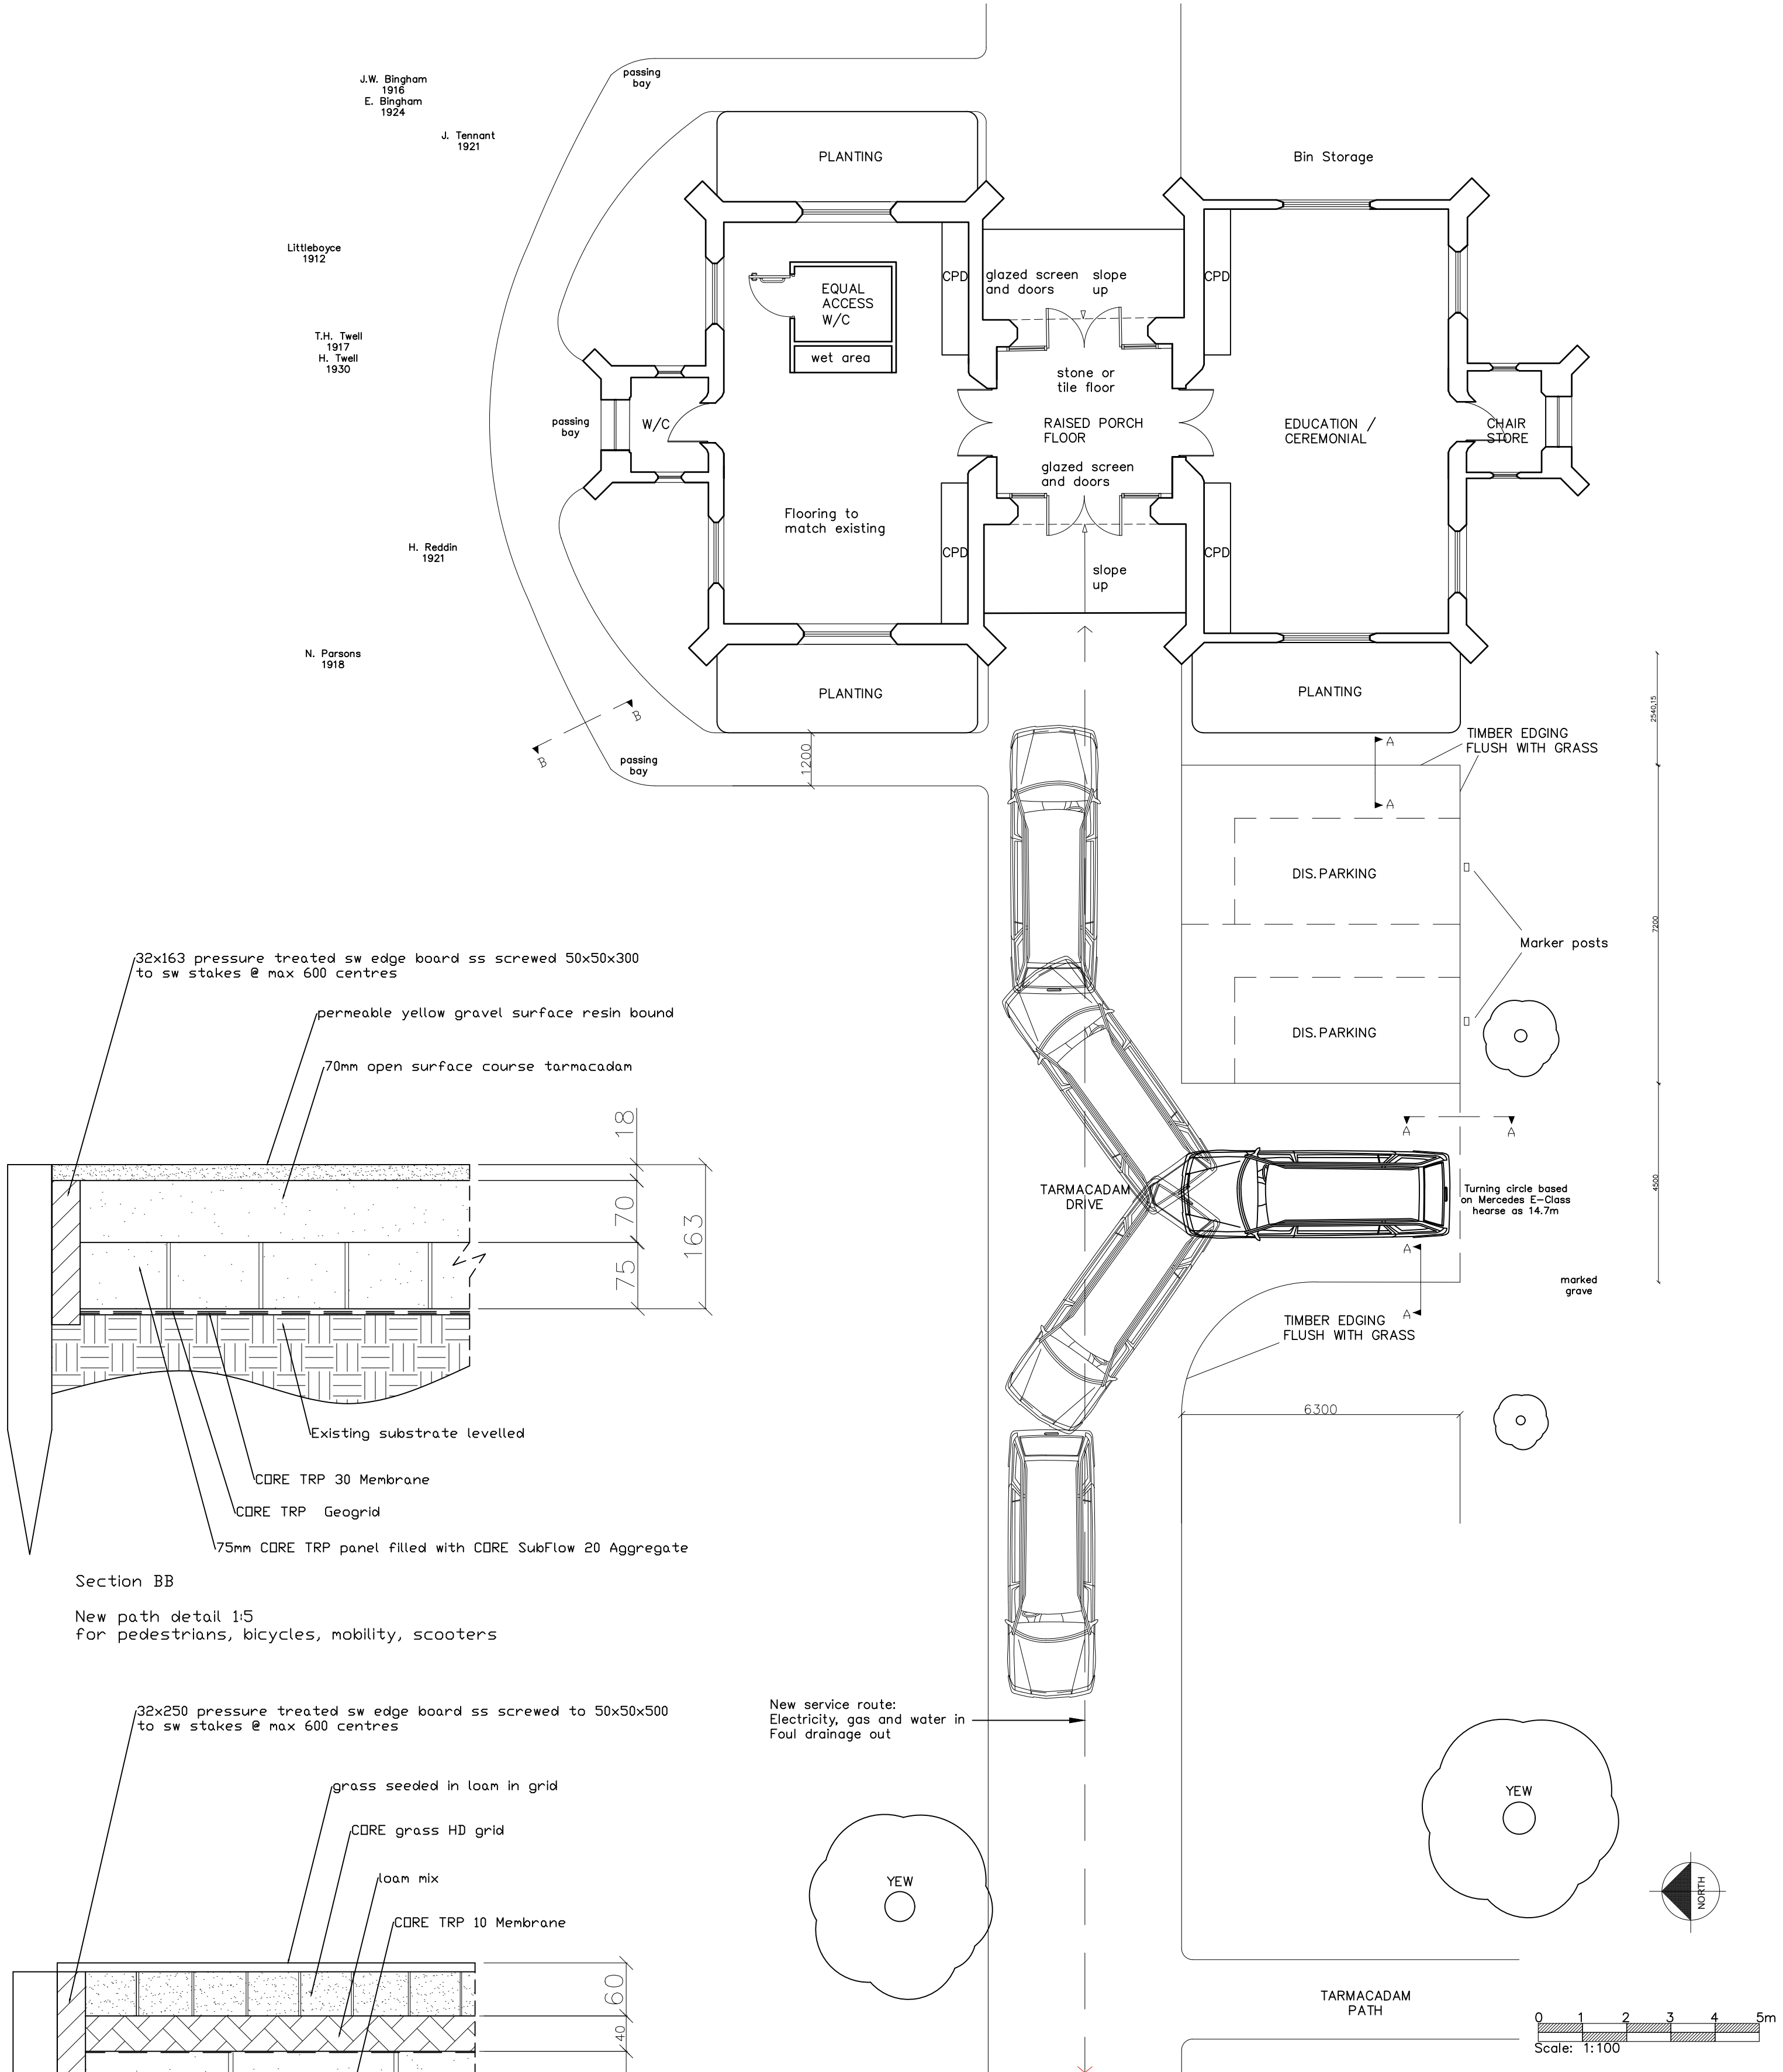

Section BB

New path detail 1:5
for pedestrians, bicycles, mobility, scooters

32x250 pressure treated sw edge board ss screwed to 50x50x500
to sw stakes @ max 600 centres

grass seeded in loam in grid

CORE grass HD grid

loam mix

CORE TRP 10 Membrane

Existing soil levelled

CORE TRP 30 Membrane

CORE TRP Geogrid

150 CORE TRP Panel filled with SubFlow 20 aggregate

Section AA
Turning/Parking area detail 1:5
for hearses, deliveries

New service route:
Electricity, gas and water in
Foul drainage out

Revisions:
Rev A: section AA and BB added- Oct 2019

Client:
Holbeach Cemetary Chapels Ltd

Holbeach Cemetary Chapels
Drawing Title:

Proposed site plan
Scale: Drawing By: Date:

1:100 @ A2 LS August 2019
Job Number: Drawing Number:

4645/3 06A

whitworth

Chartered Architects & Chartered Building Surveyors
18 Hatter Street, Bury St Edmunds, Suffolk, IP33 1NE
01284 760421 info@whitworth.co.uk www.whitworth.co.uk

NOTE:
Do not scale from this drawing. Confirm all dimensions on site. Refer any
discrepancies to the Architect before work is put in hand. Read this drawing in
conjunction with the relevant sections of the specification, schedule of works and
other drawings.

This drawing is copyright of whitworth.