


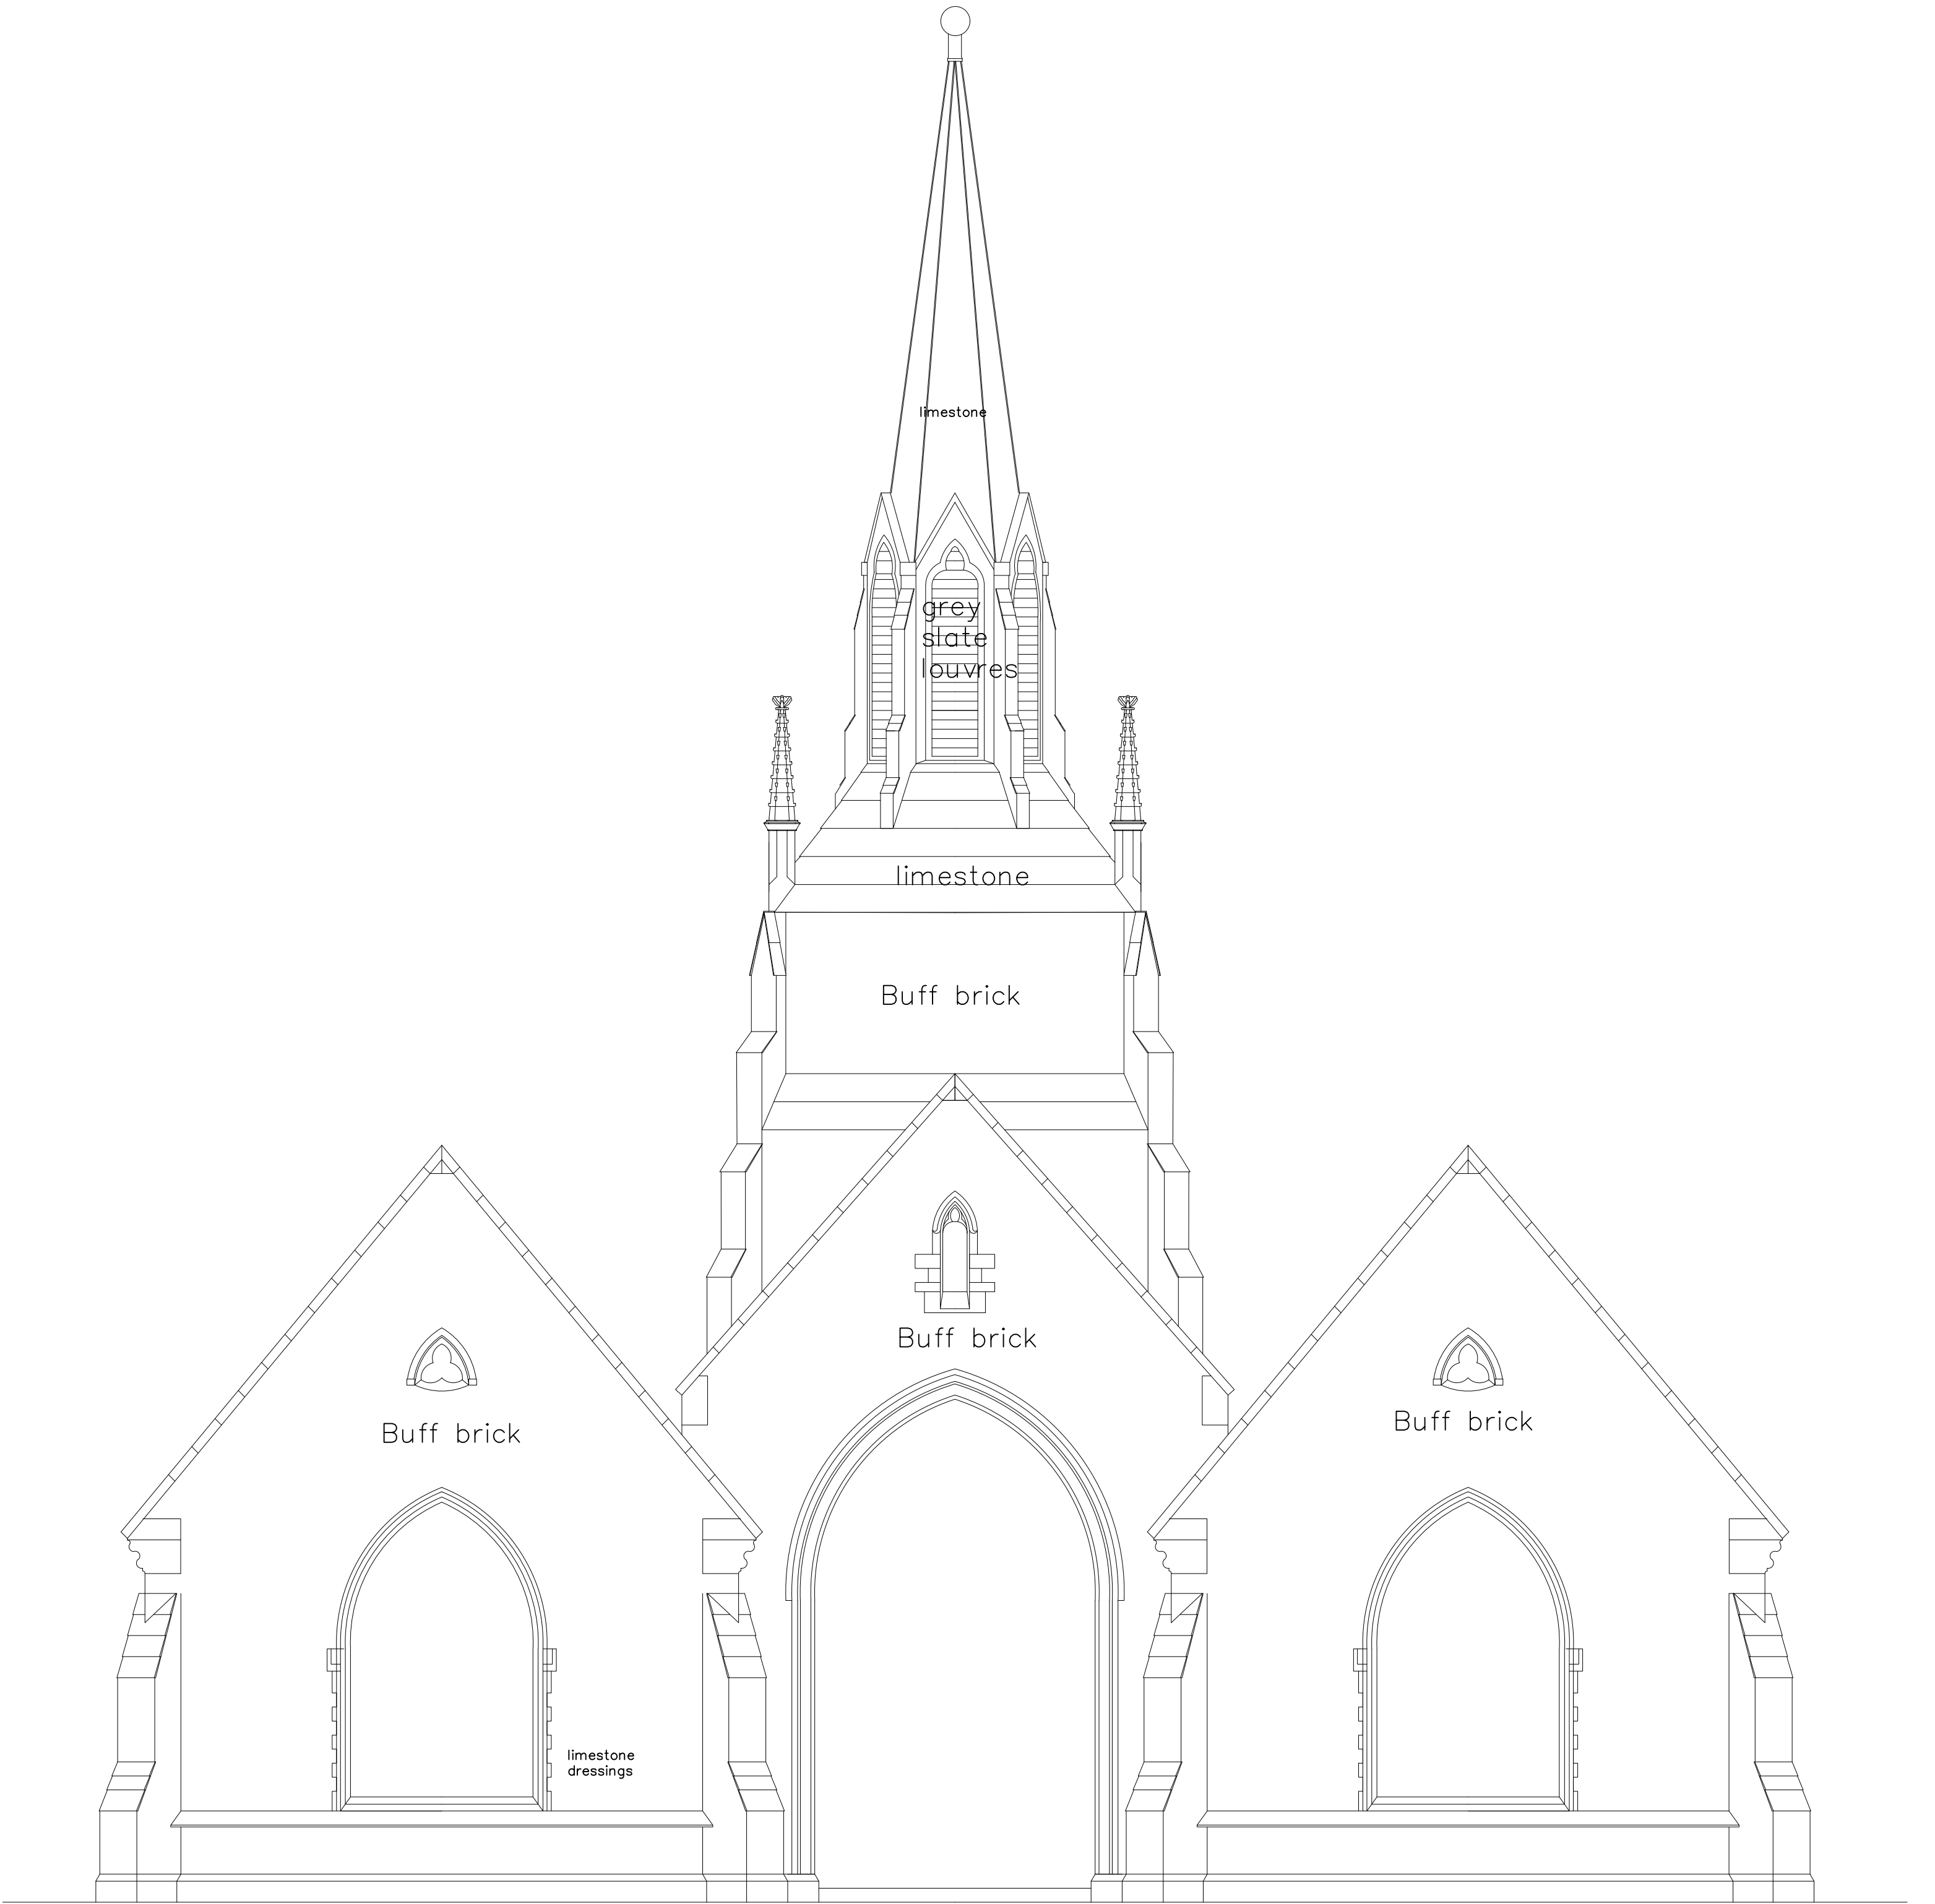

revision		description	date
Client:			
		Holbeach Cemetery Chapels Ltd	
Job Title:			
		Holbeach Cemetery Chapels	
Drawing Title:			
		Existing east and west elevation	
Scale:	Drawn By:	Date:	
1:50	A2	EN	September 2019
Job Number:	Drawing Number:	Status:	
4645	08	Outline	