


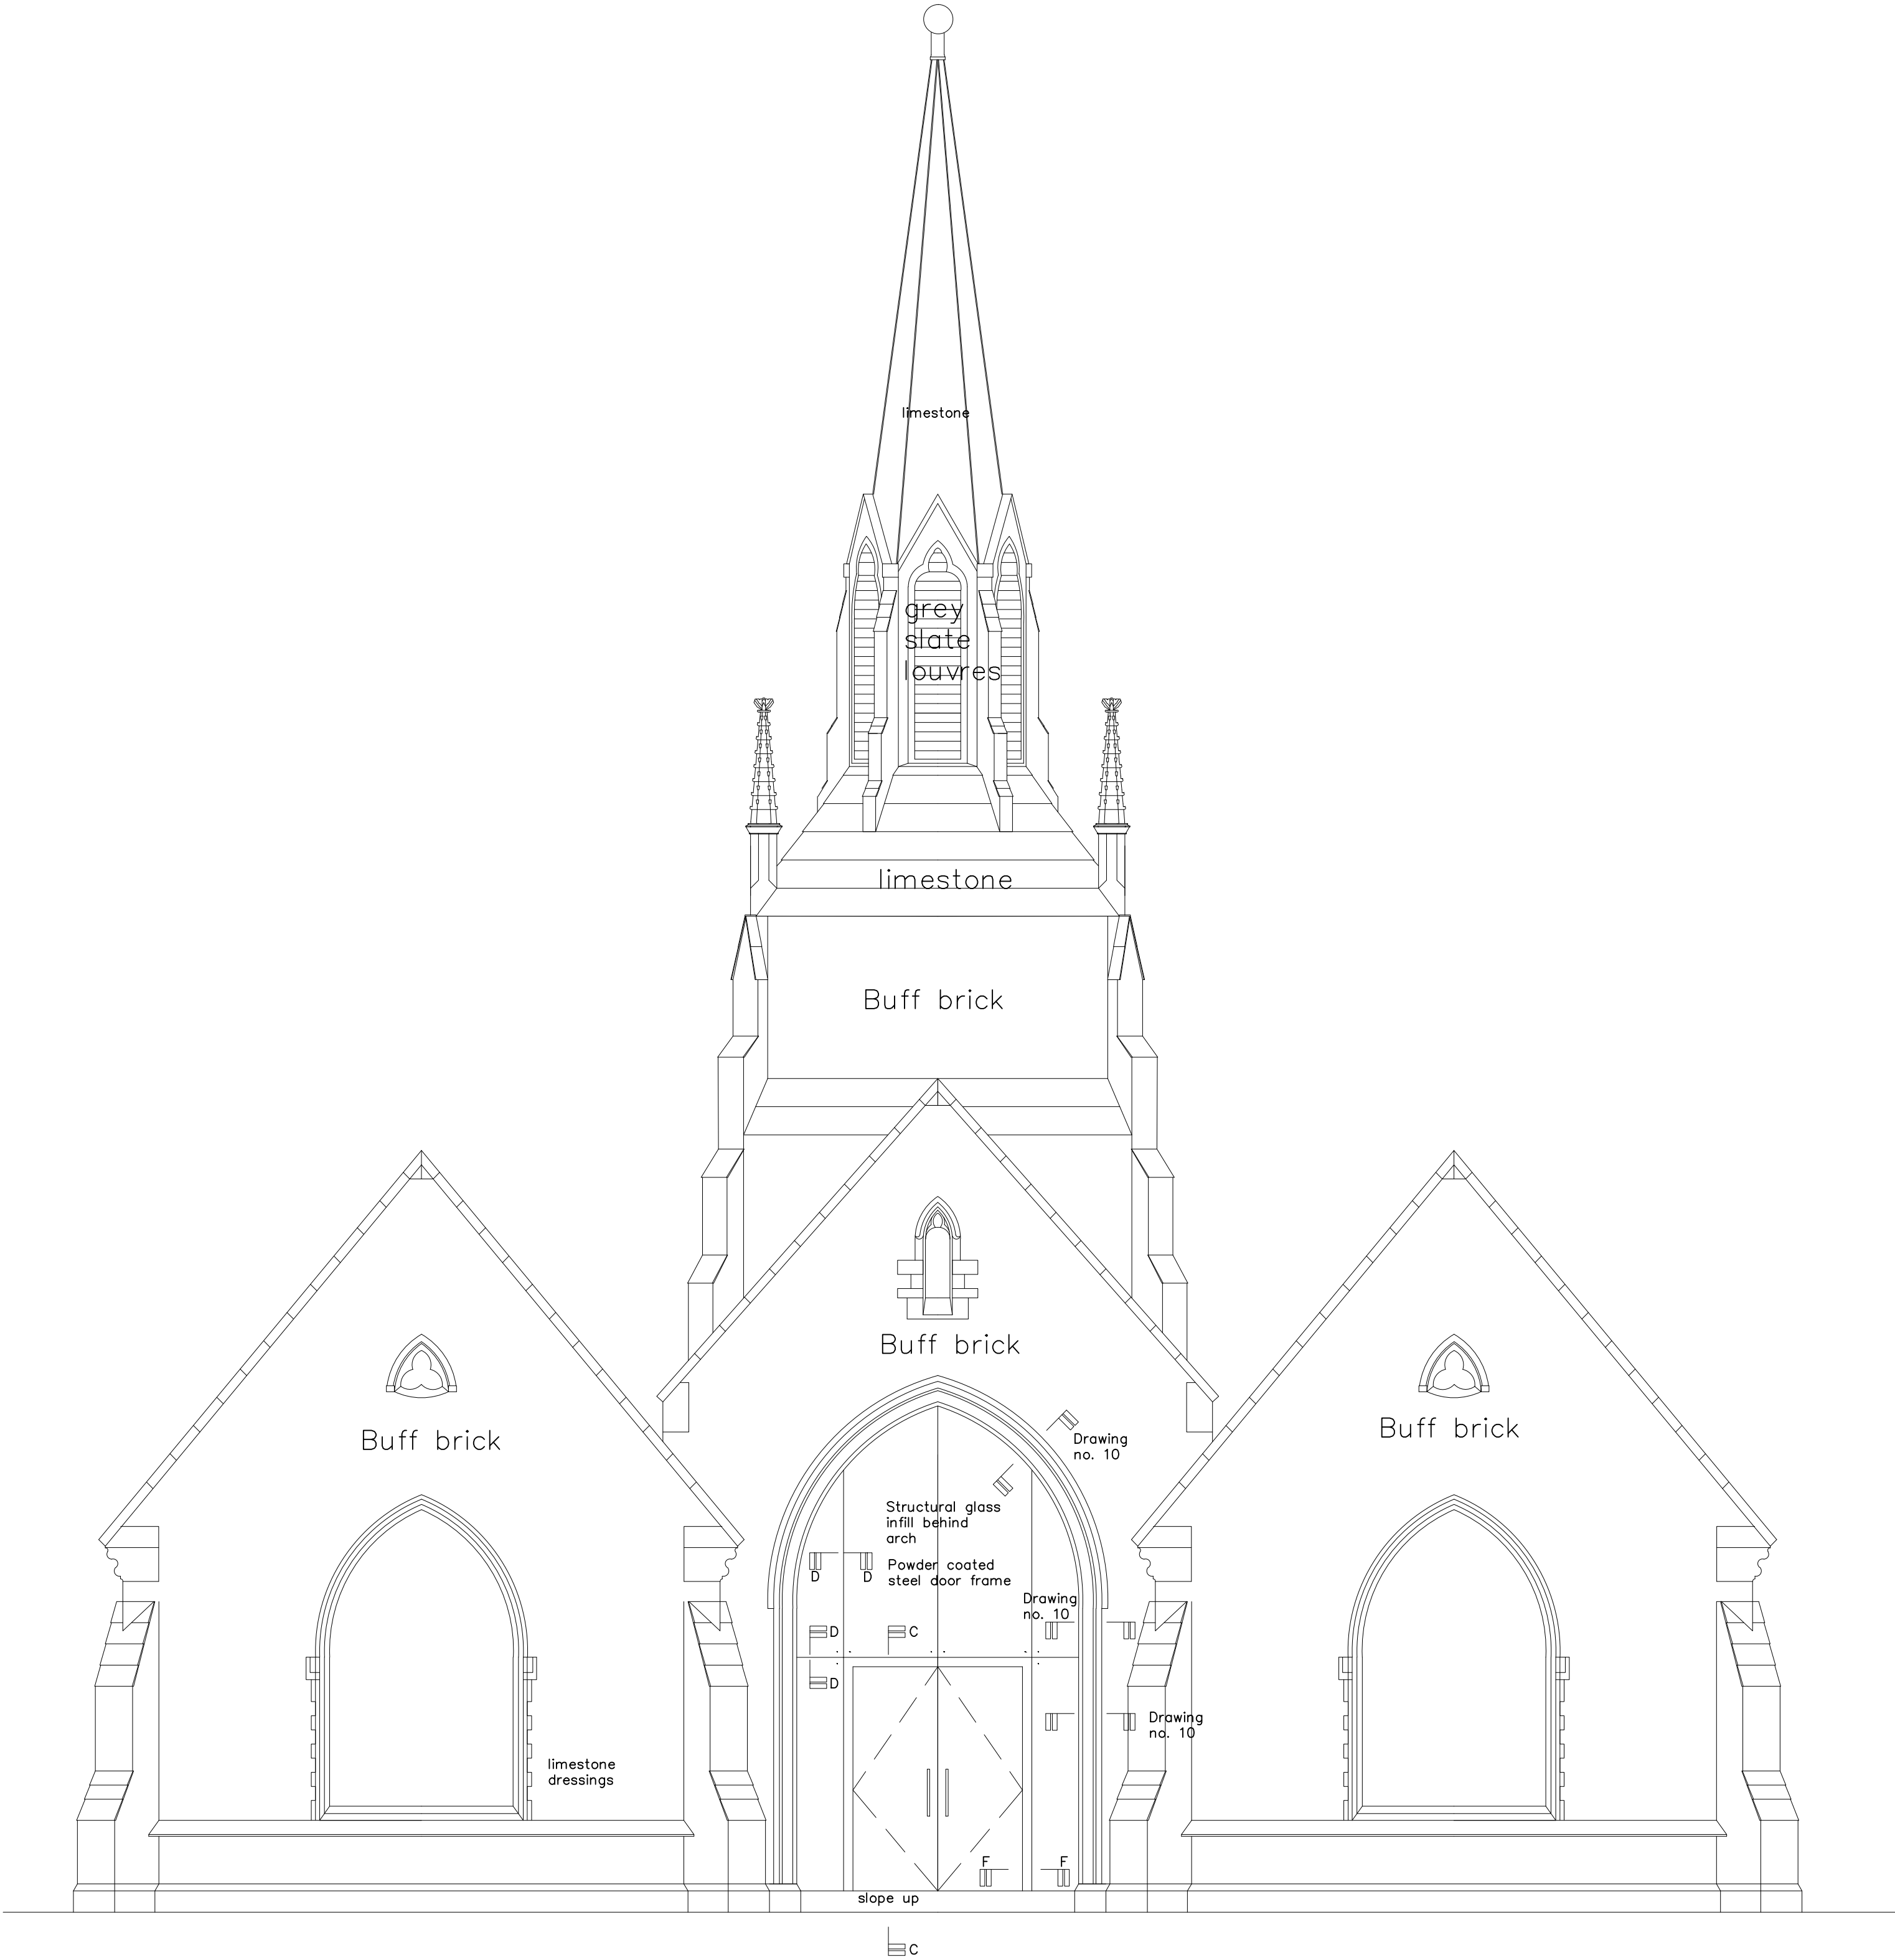

revision	description	date
Rev A.	Detail indicators added	Oct 2019

Client: Holbeach Cemetery Chapels Ltd

Job Title: Holbeach Cemetery Chapels

Drawing Title: Proposed east and west elevation

Scale:	Drawn By:	Date:
1:50	A2 EN	September 2019
Job Number:	Drawing Number:	Status:
4645	09A	Outline

whitworth

Chartered Architects & Chartered Building Surveyors
18 Hatter Street, Bury St Edmunds, Suffolk, IP33 1NE
01284 760421 info@whitworth.co.uk www.whitworth.co.uk

NOTE:
Do not scale from this drawing. Confirm all dimensions on site. Refer any discrepancies to the Architect before work is put in hand. Read this drawing in conjunction with the relevant sections of the specification, schedule of works and other drawings.

This drawing is copyright of whitworth.