




David Broker to Design Services
 Concept Development
 2000 Design
 Ltd

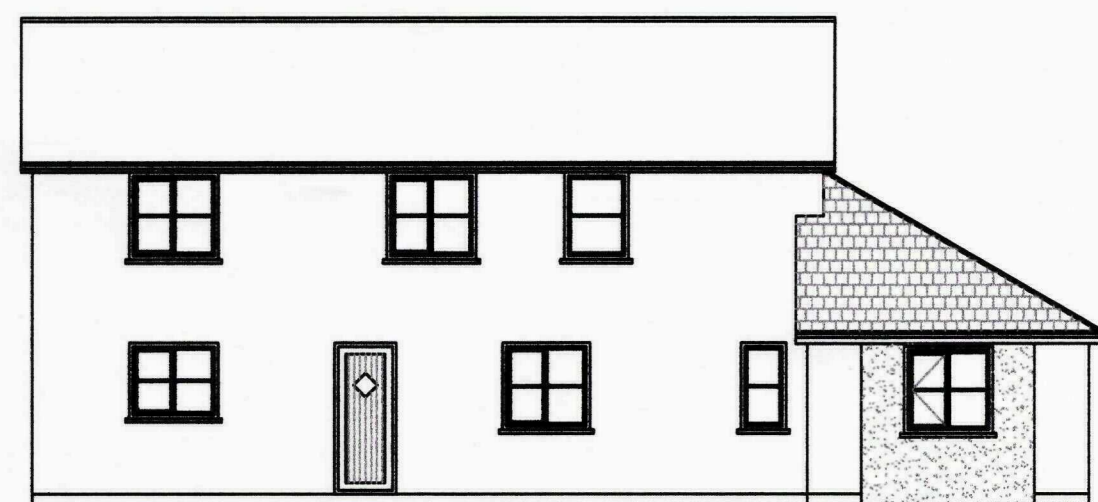


PROPOSED FRONT ELEVATION
 SCALE 1:100

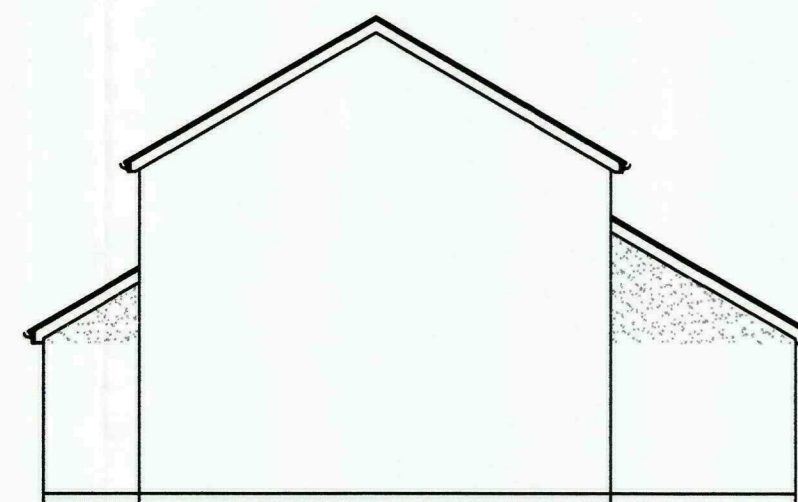

PROPOSED SIDE ELEVATION
 SCALE 1:100

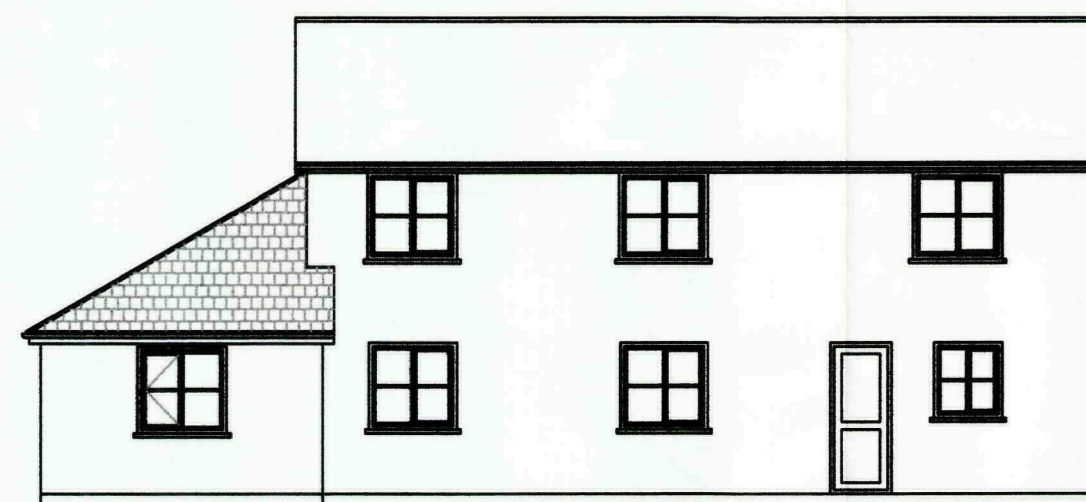


PROPOSED REAR ELEVATION
 SCALE 1:100

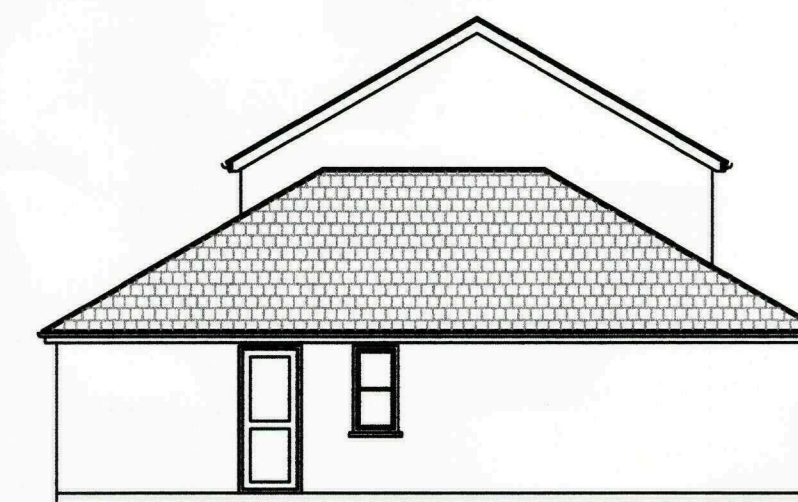


PROPOSED SIDE ELEVATION
 SCALE 1:100


ALL MATERIALS TO MATCH EXISING DWELLING

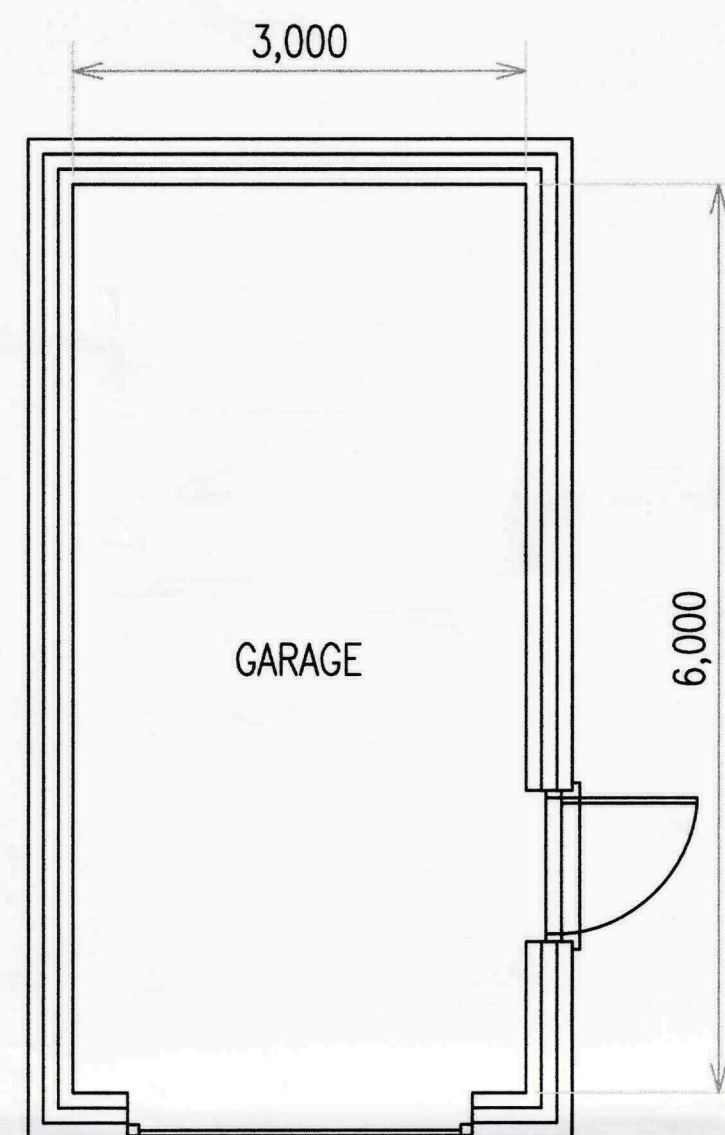


FLOOR PLAN
 SCALE 1:50

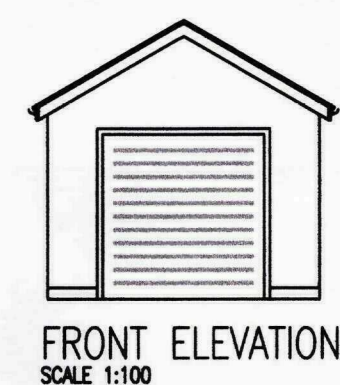


FRONT ELEVATION
 SCALE 1:100

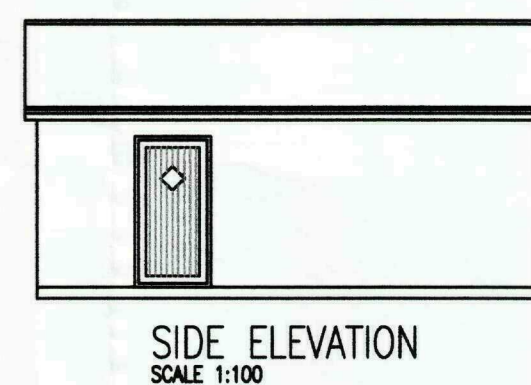


SIDE ELEVATION
 SCALE 1:100

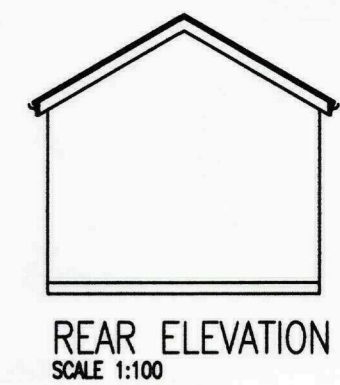


REAR ELEVATION
 SCALE 1:100

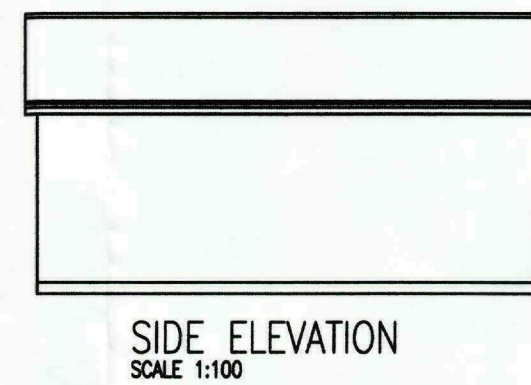


SIDE ELEVATION
 SCALE 1:100

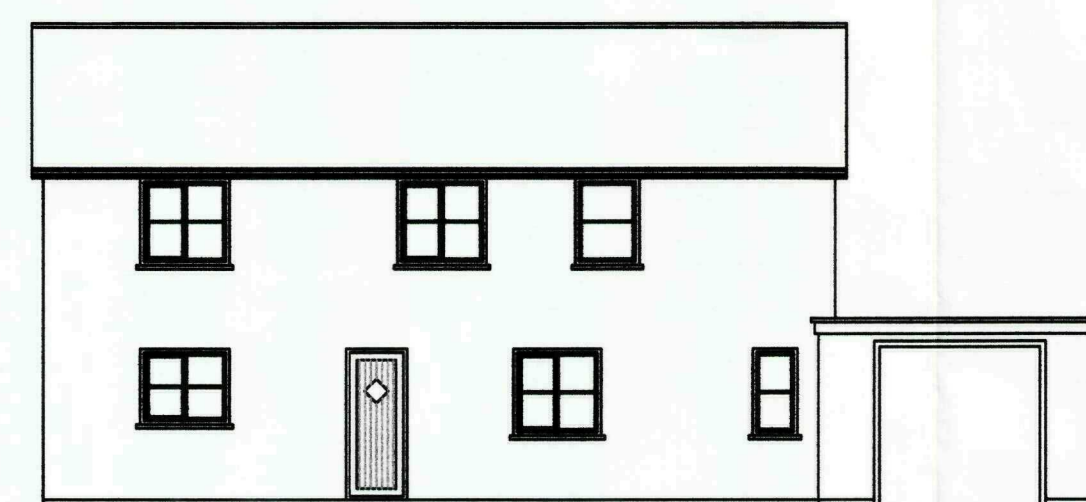


EXISTING FRONT ELEVATION
 SCALE 1:100

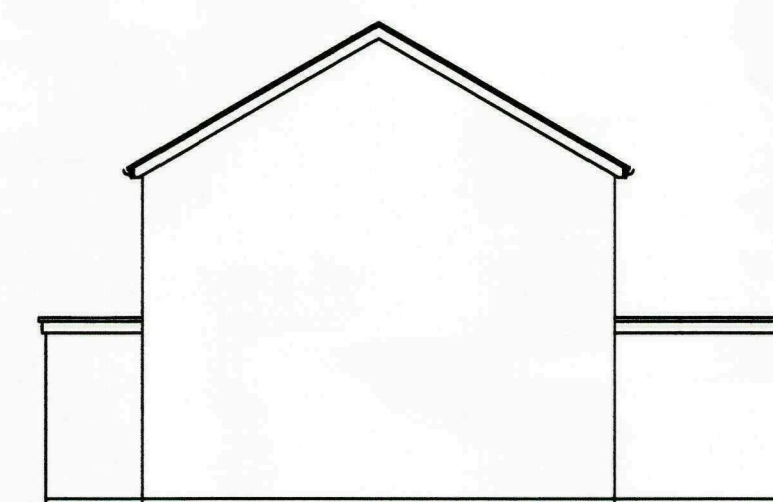


EXISTING SIDE ELEVATION
 SCALE 1:100

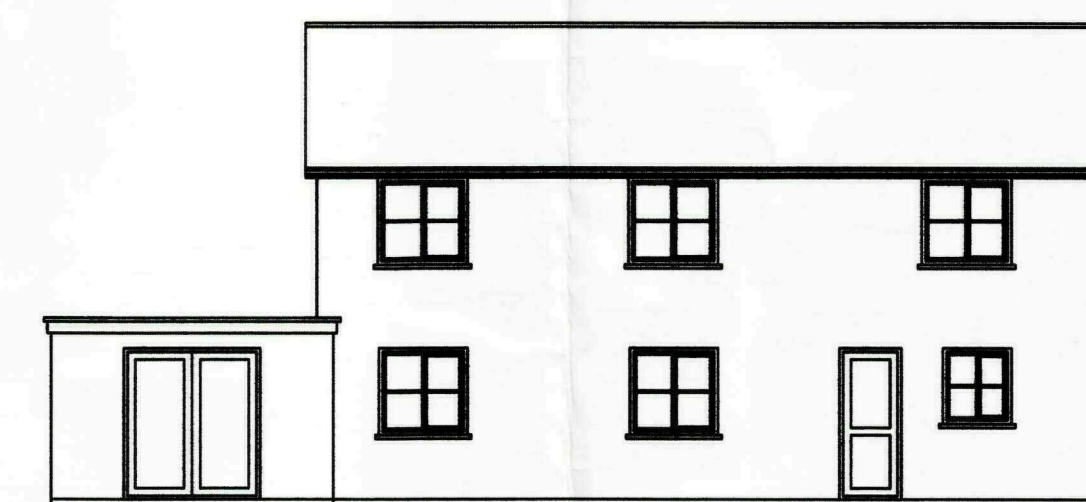


EXISTING REAR ELEVATION
 SCALE 1:100

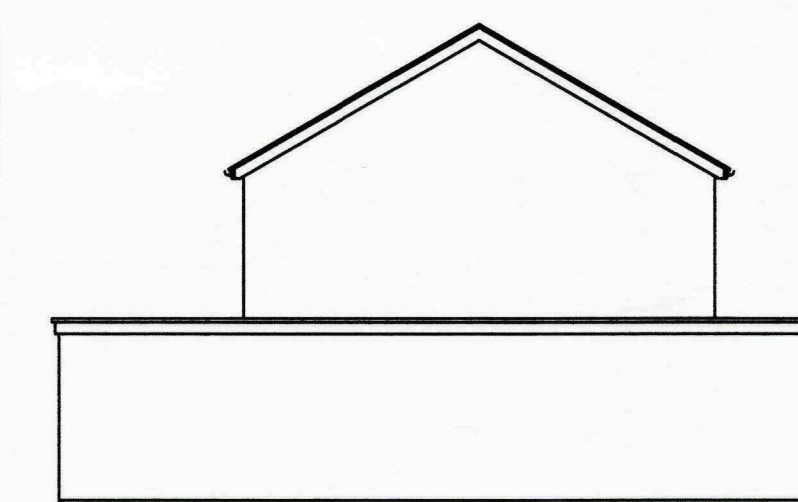

EXISTING SIDE ELEVATION
 SCALE 1:100

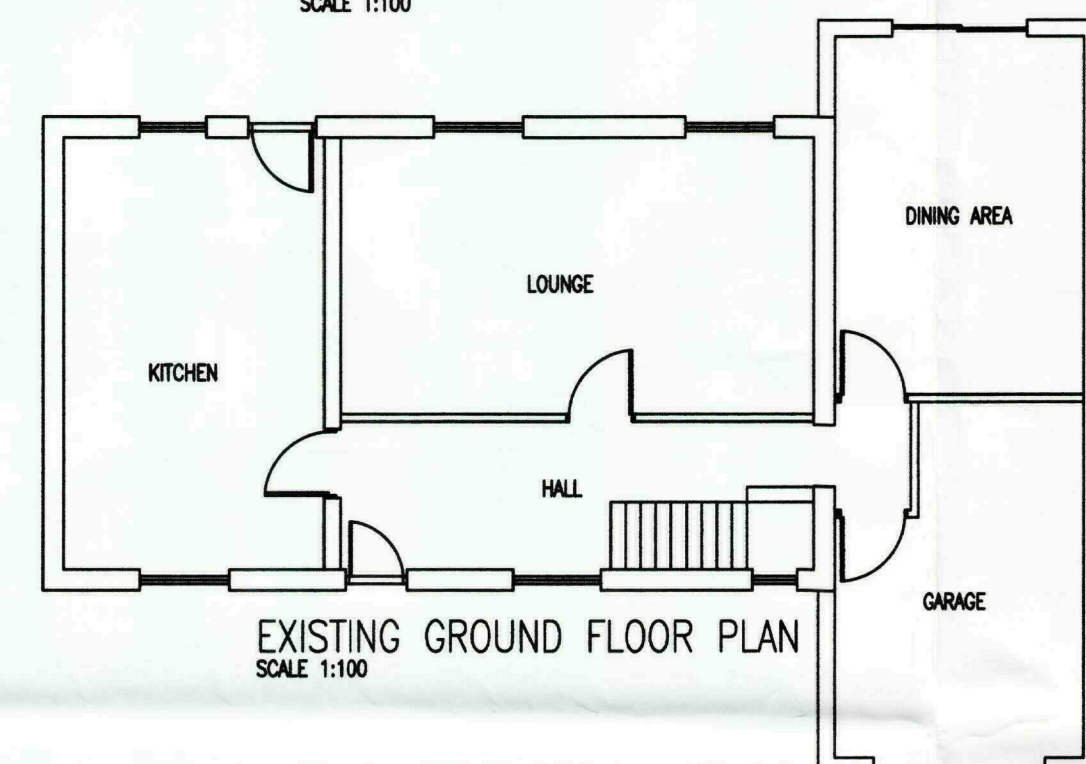


EXISTING GROUND FLOOR PLAN
 SCALE 1:100

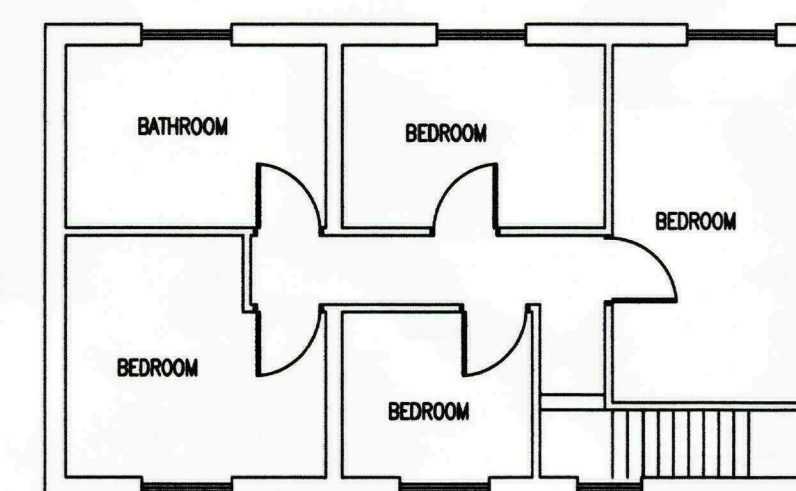


EXISTING FIRST FLOOR PLAN
 SCALE 1:100



LOCATION PLAN
 SCALE 1:1250

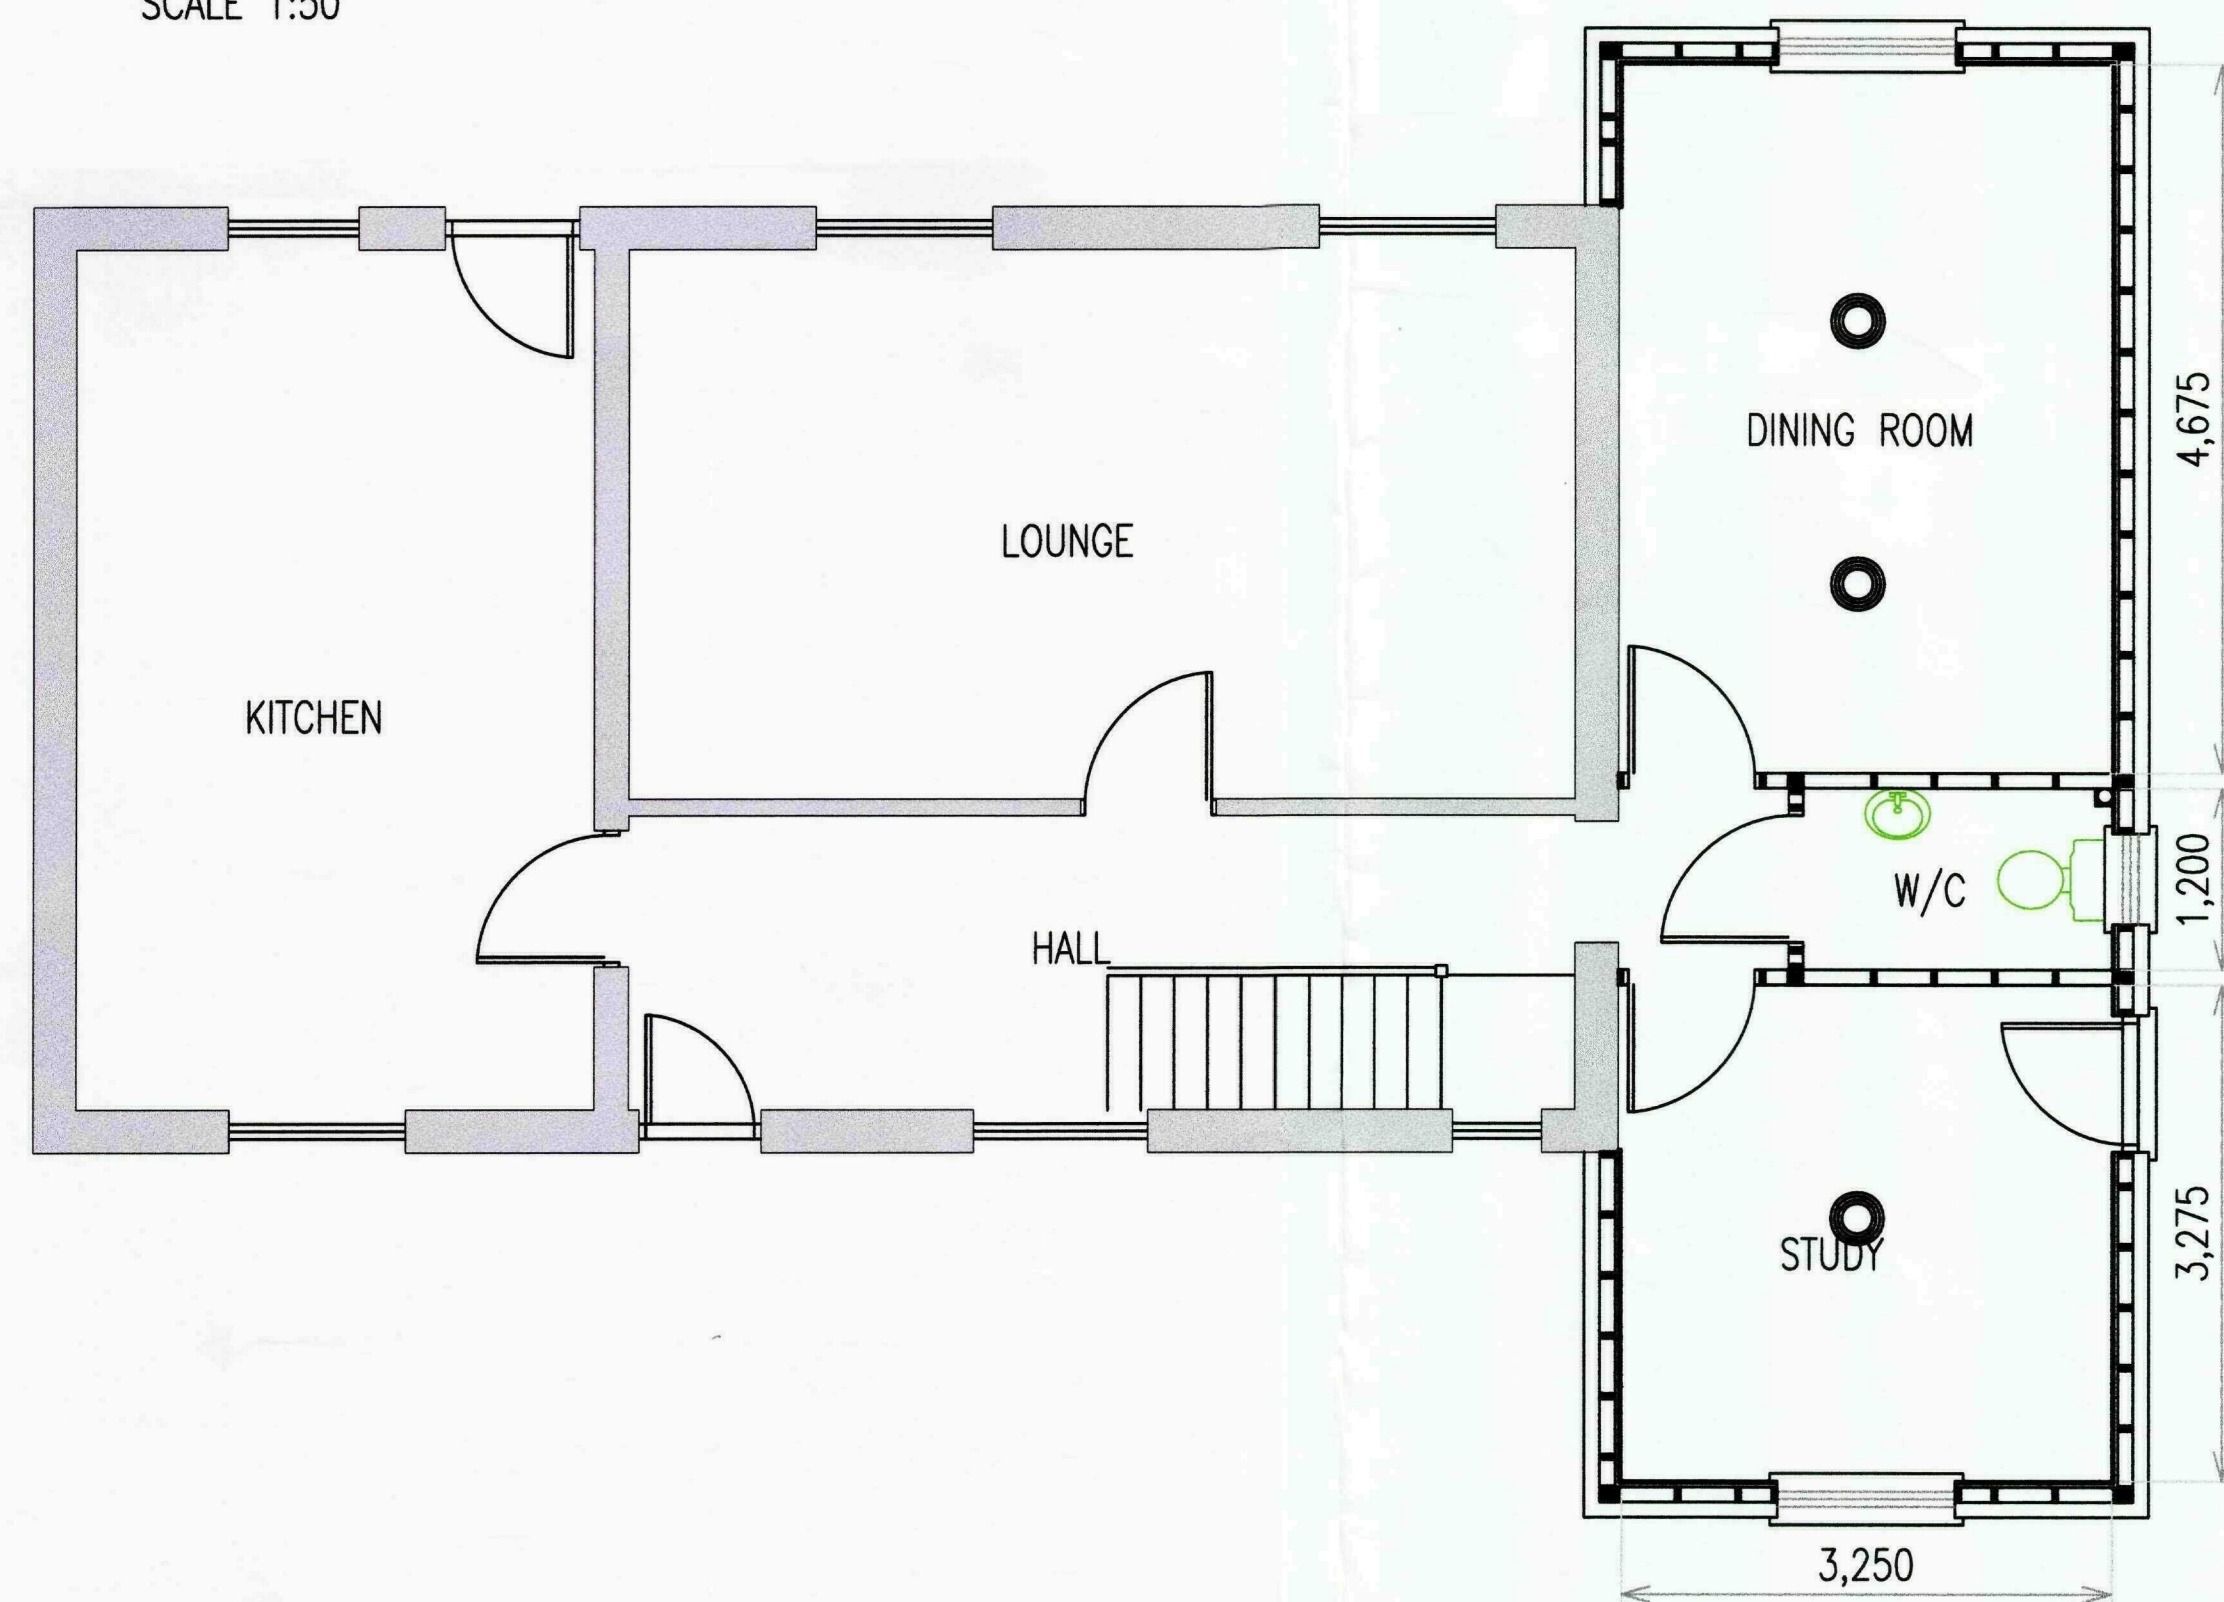

PROPOSED GROUND FLOOR PLAN
 SCALE 1:50

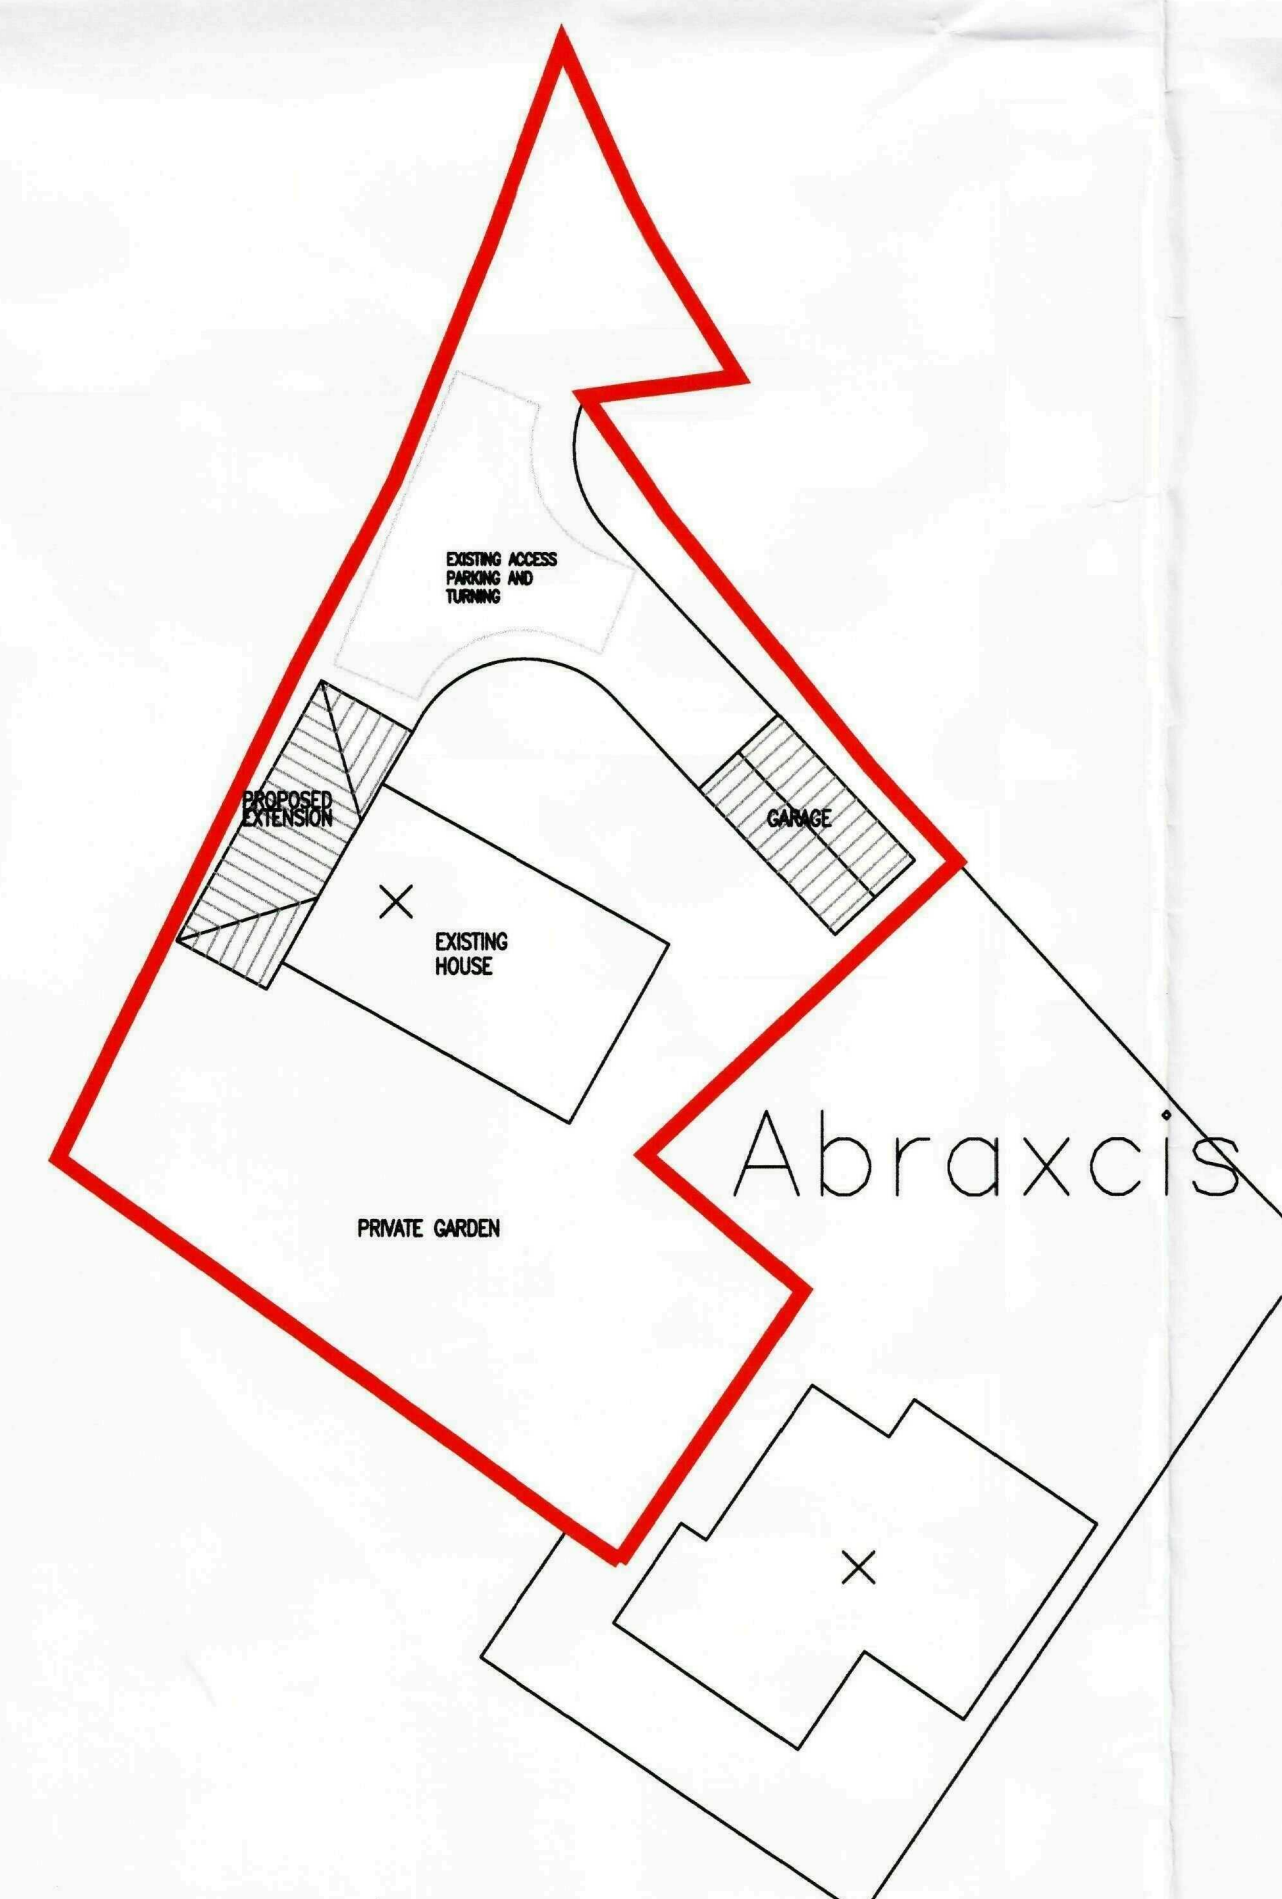

SHDC
 Planning & Development
 21 DEC 2009
 Ref: 1007-09

CLIENT MR P. HEMSALL
 DRAWING/FILE No 1337
 PROJECT
 PROPOSED GARAGE CONVERSION
 BRYONY COTTAGE
 DAMGATE, HOLBEACH

SCALE 1:50
 DATE OCT 08
 DRAWN DB

Issued	
Revisions	

ARCHITECTURAL TECHNICIANS
 DANBROOKE HOUSE STATION ROAD
 WISBECH ST MARY
 WISBECH CAMBS.PE13 4RW

Telephone 01945410421
 Facsimile 01945410400