


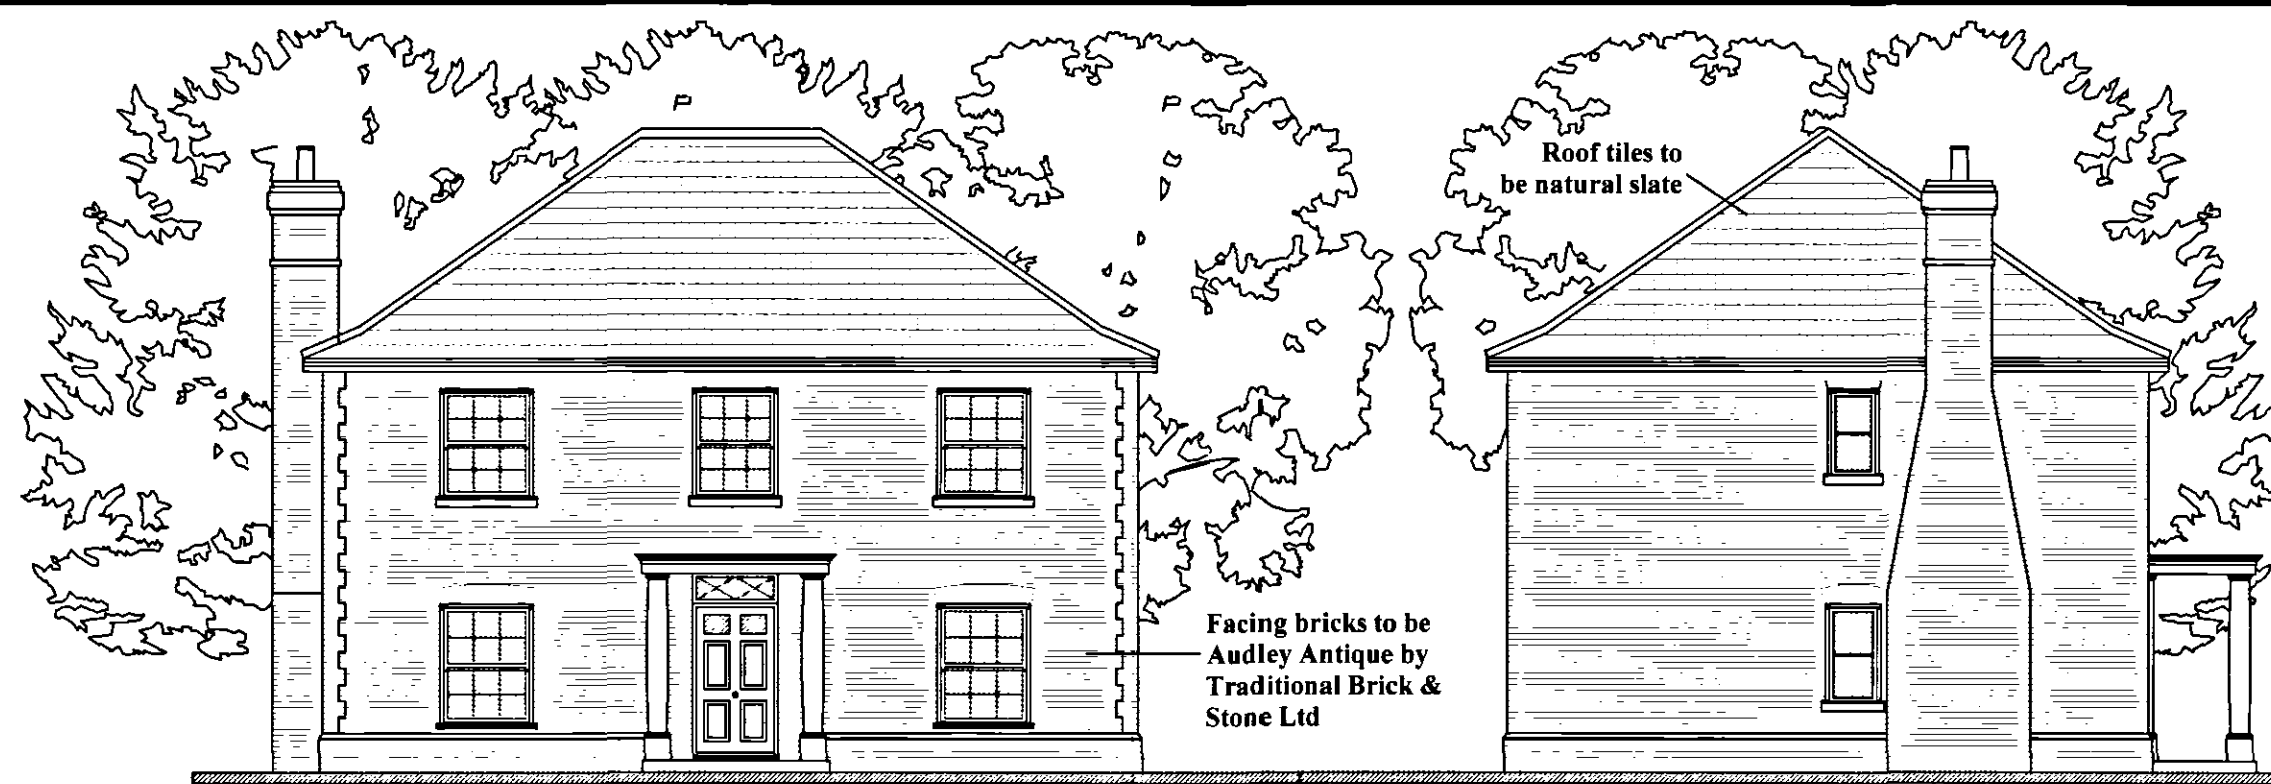


FRONT ELEVATION
SCALE 1:100

SIDE ELEVATION
SCALE 1:100




REAR ELEVATION
SCALE 1:100

SIDE ELEVATION
SCALE 1:100

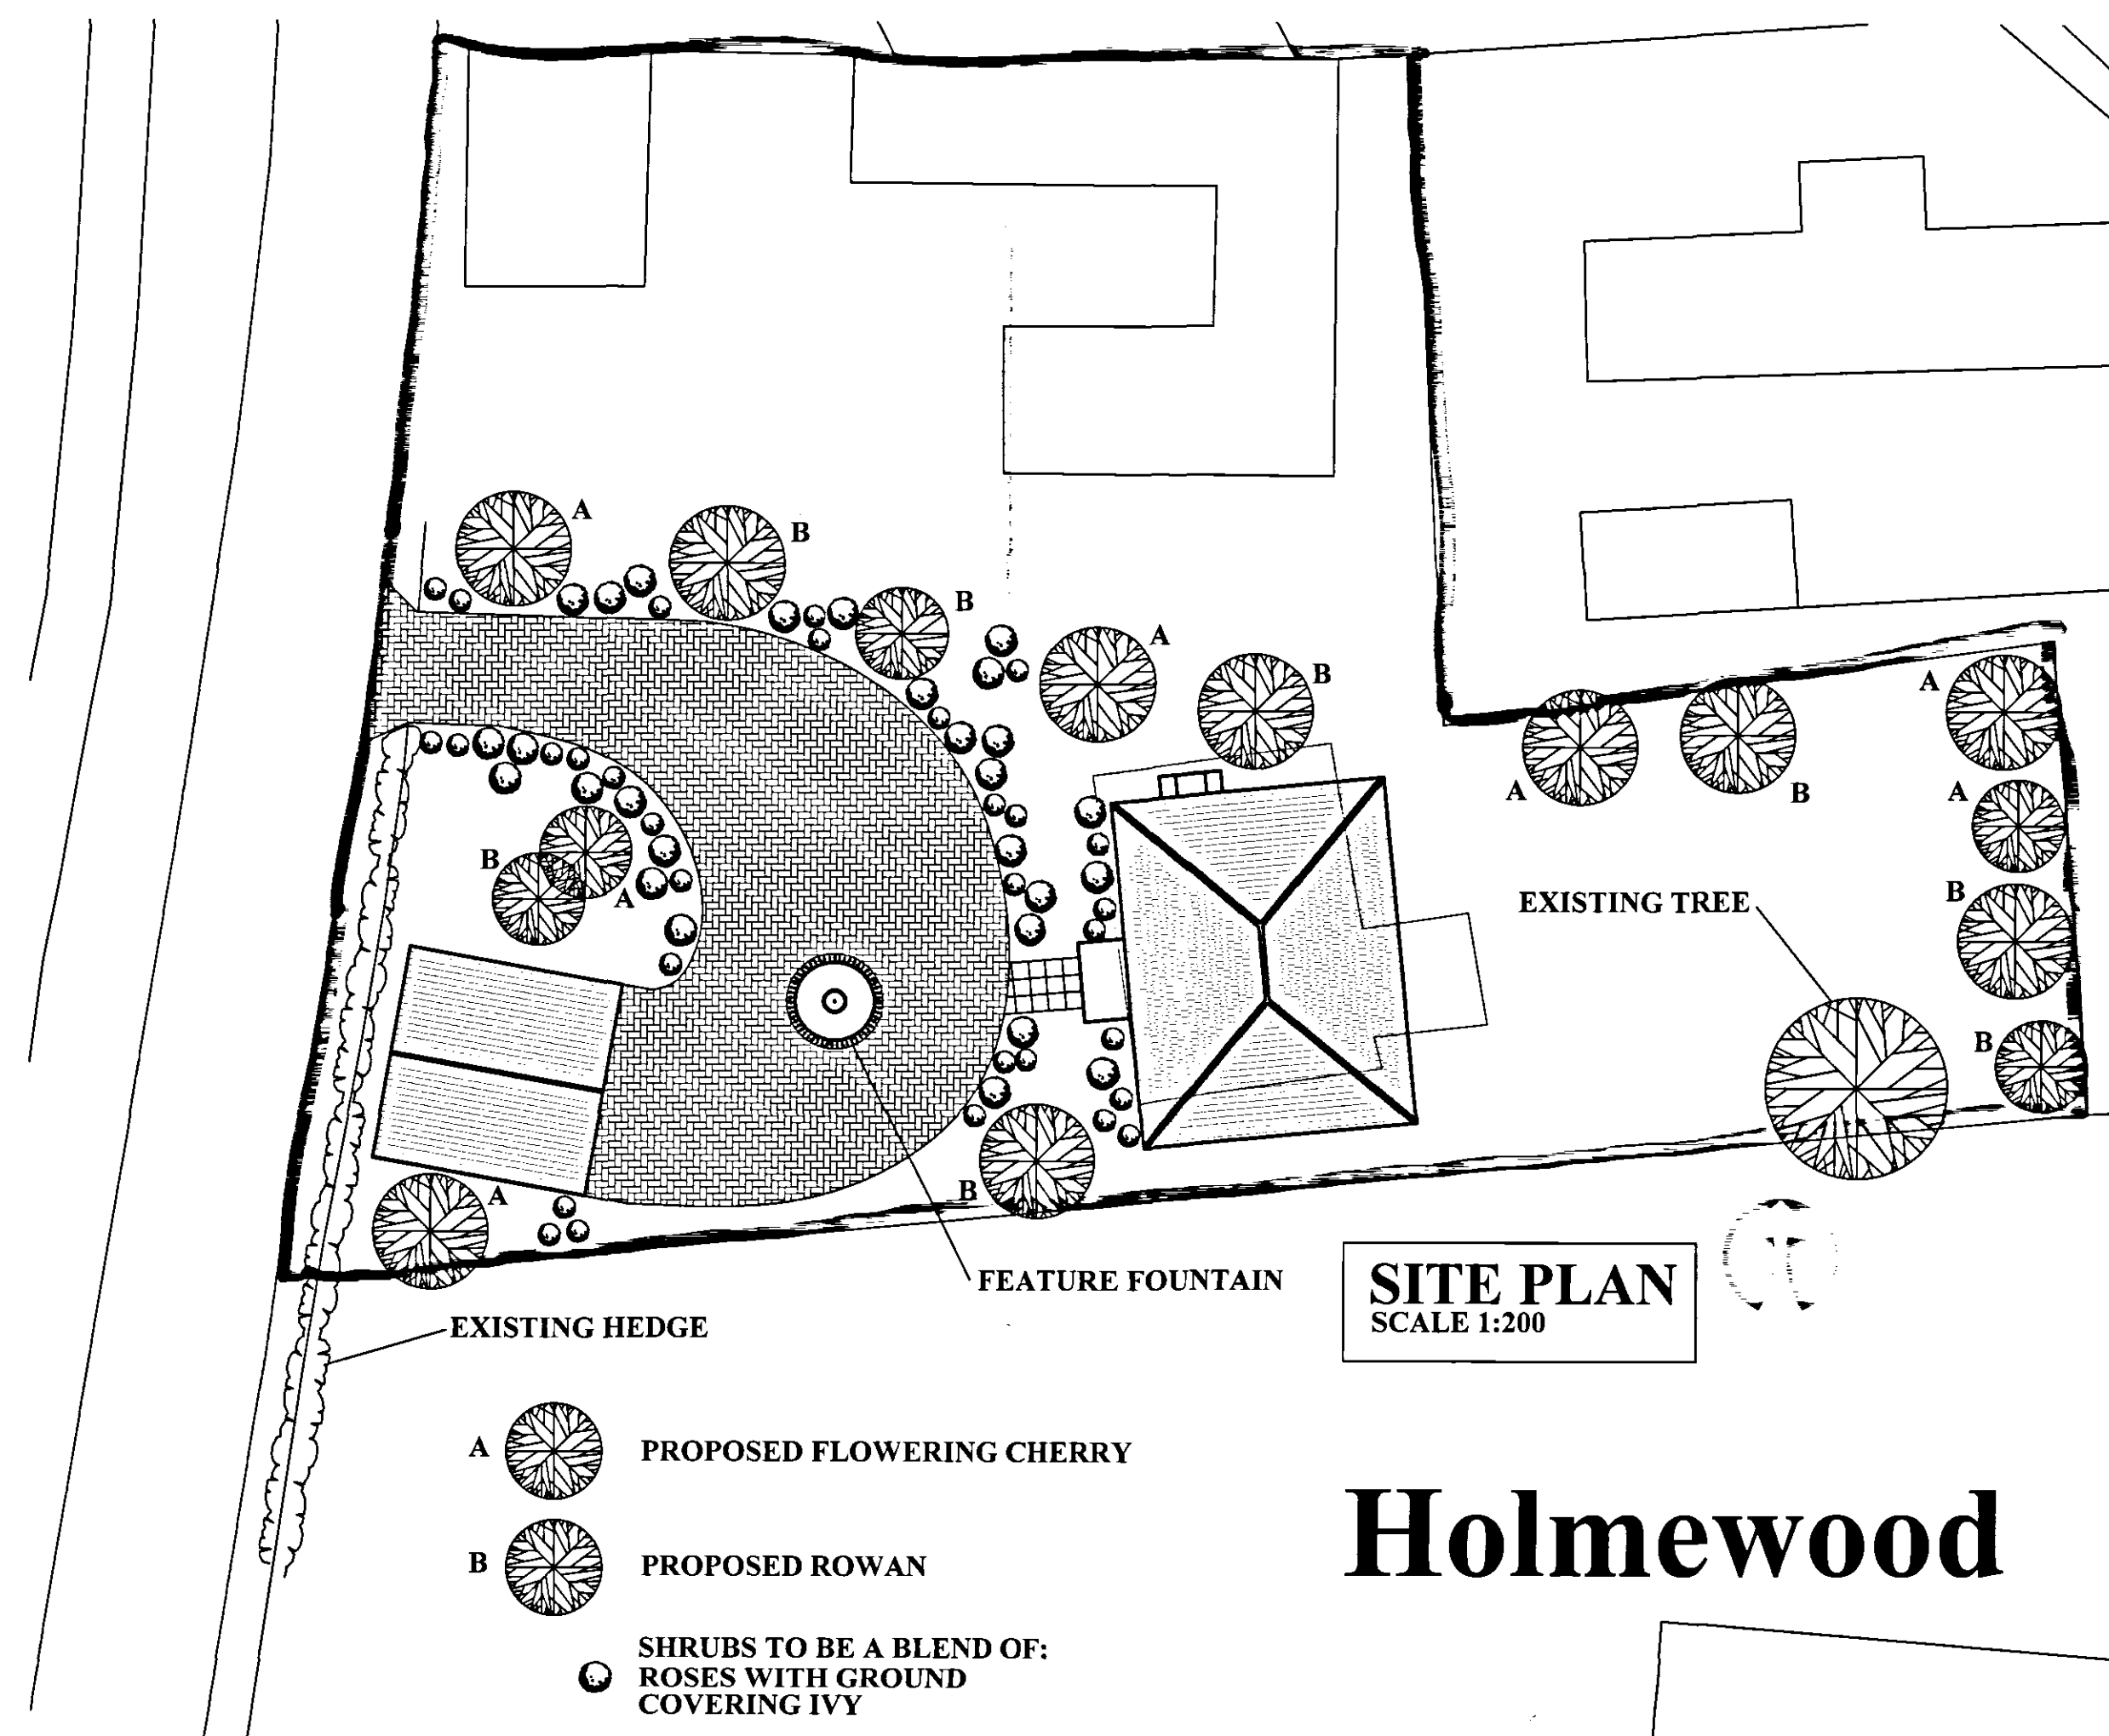


SITE PLAN
SCALE 1:200


Holmewood

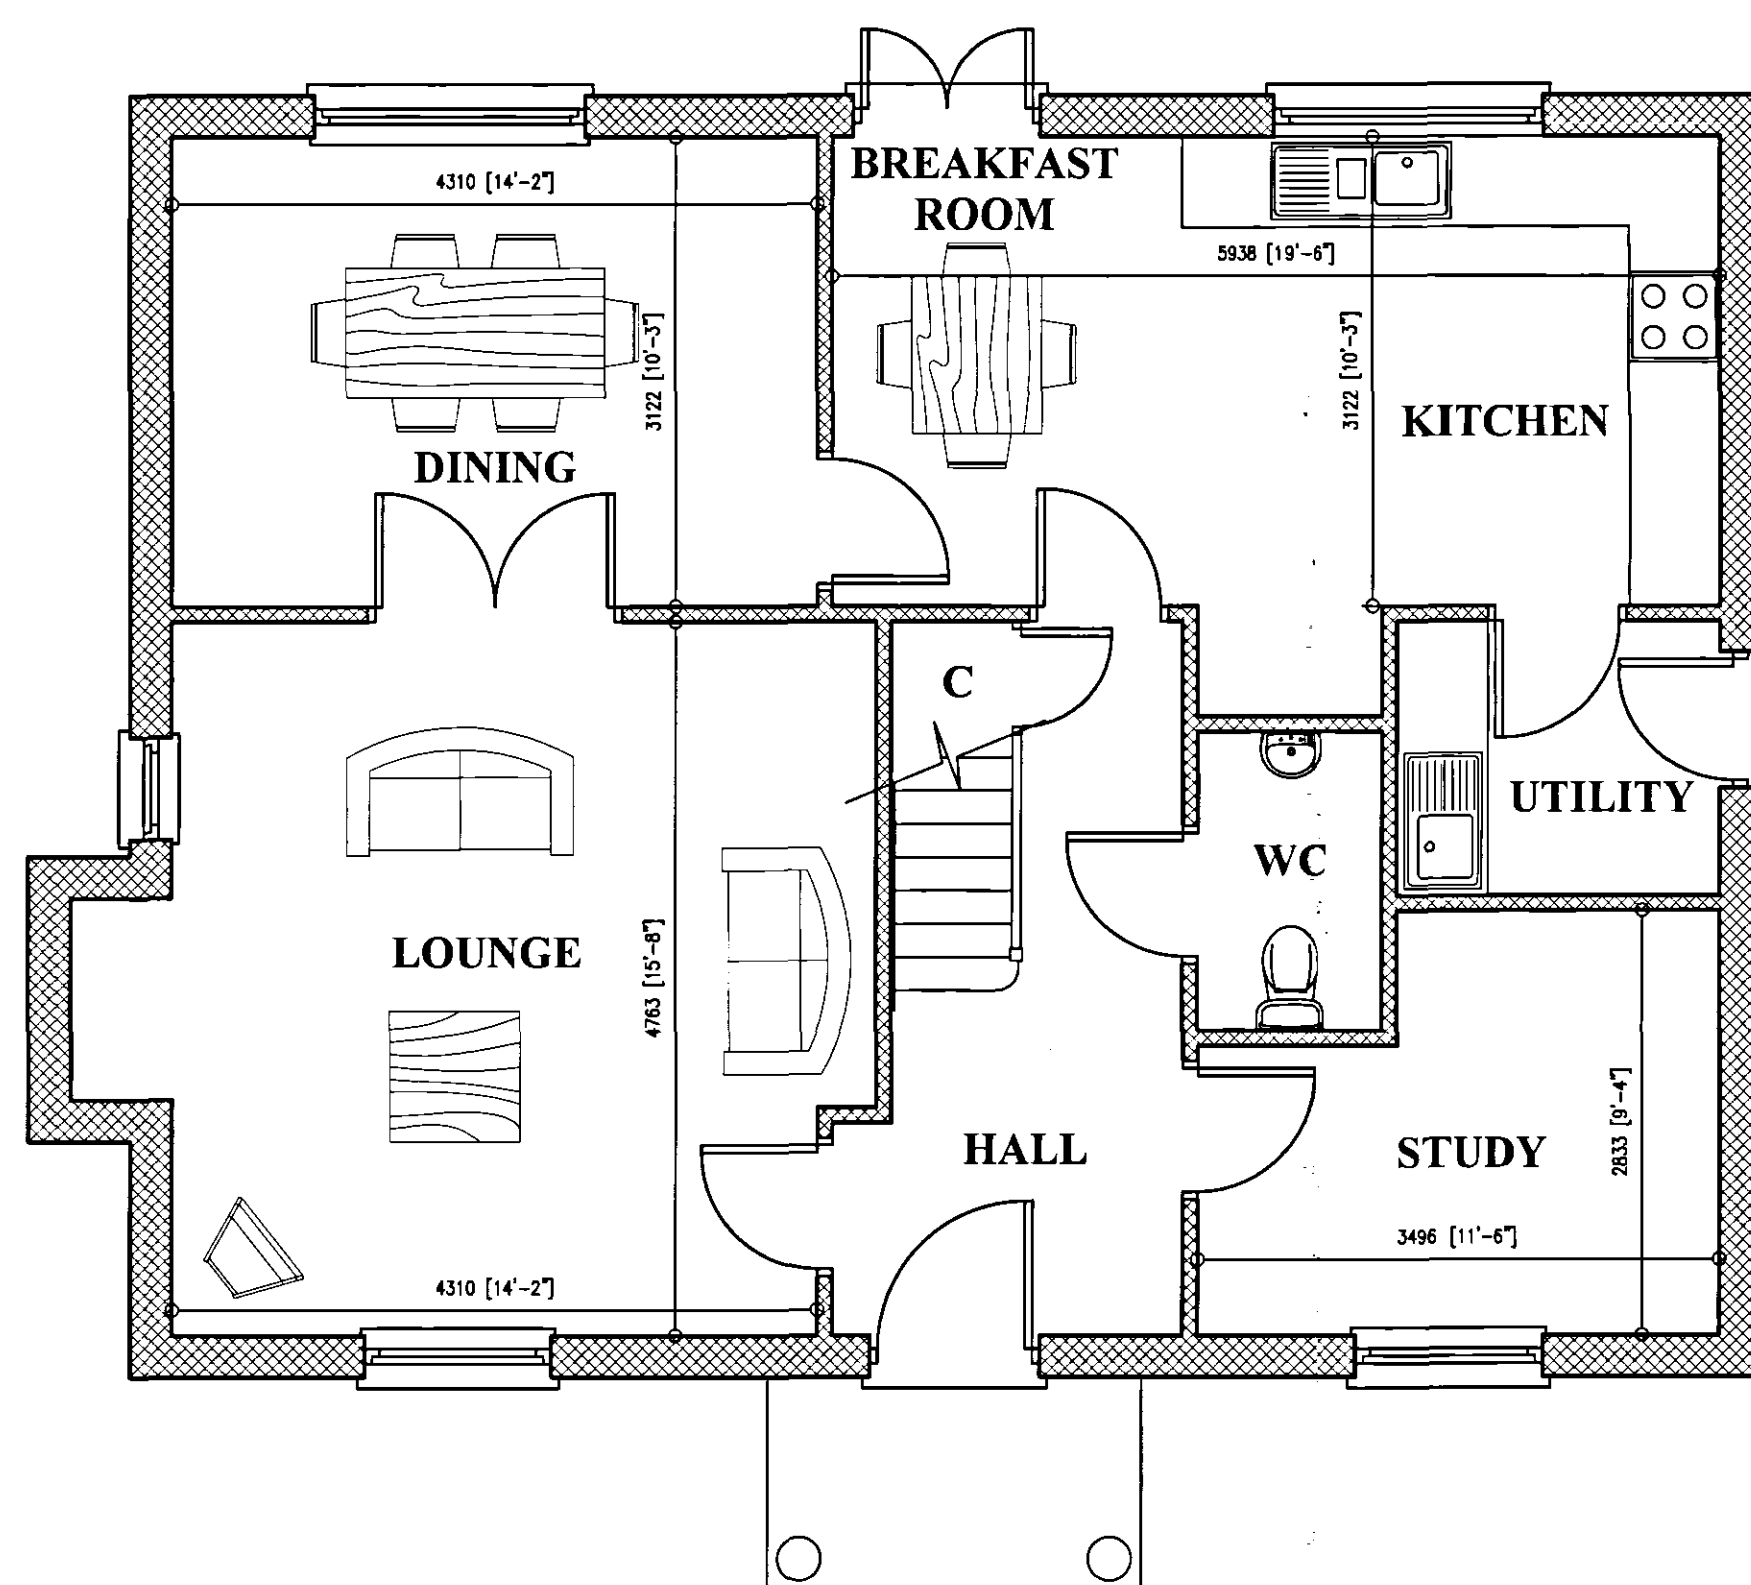

GROUND FLOOR PLAN
SCALE 1:50

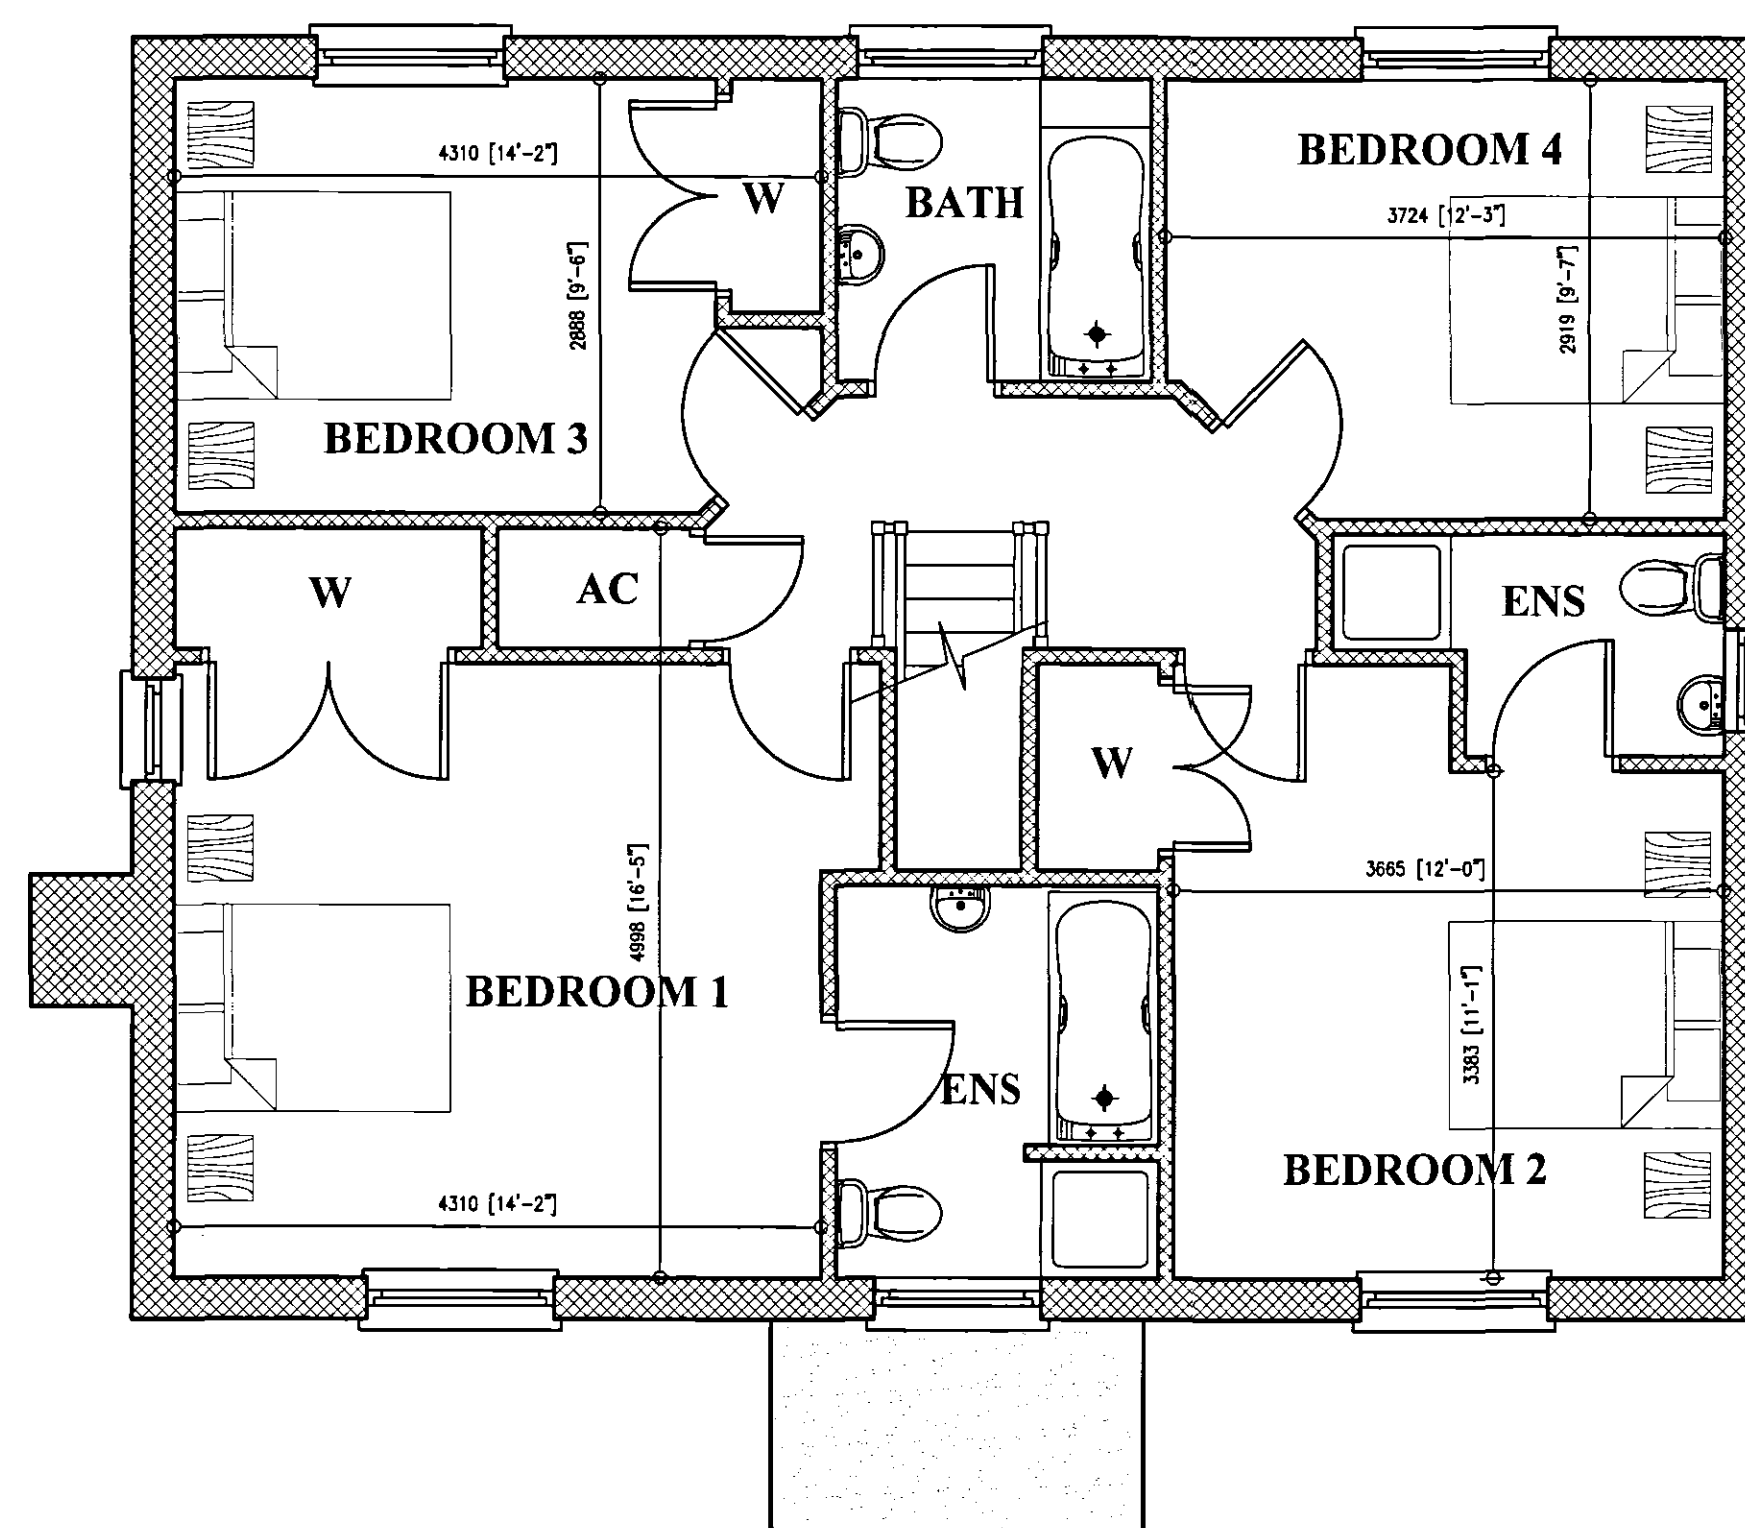

FIRST FLOOR PLAN
SCALE 1:50

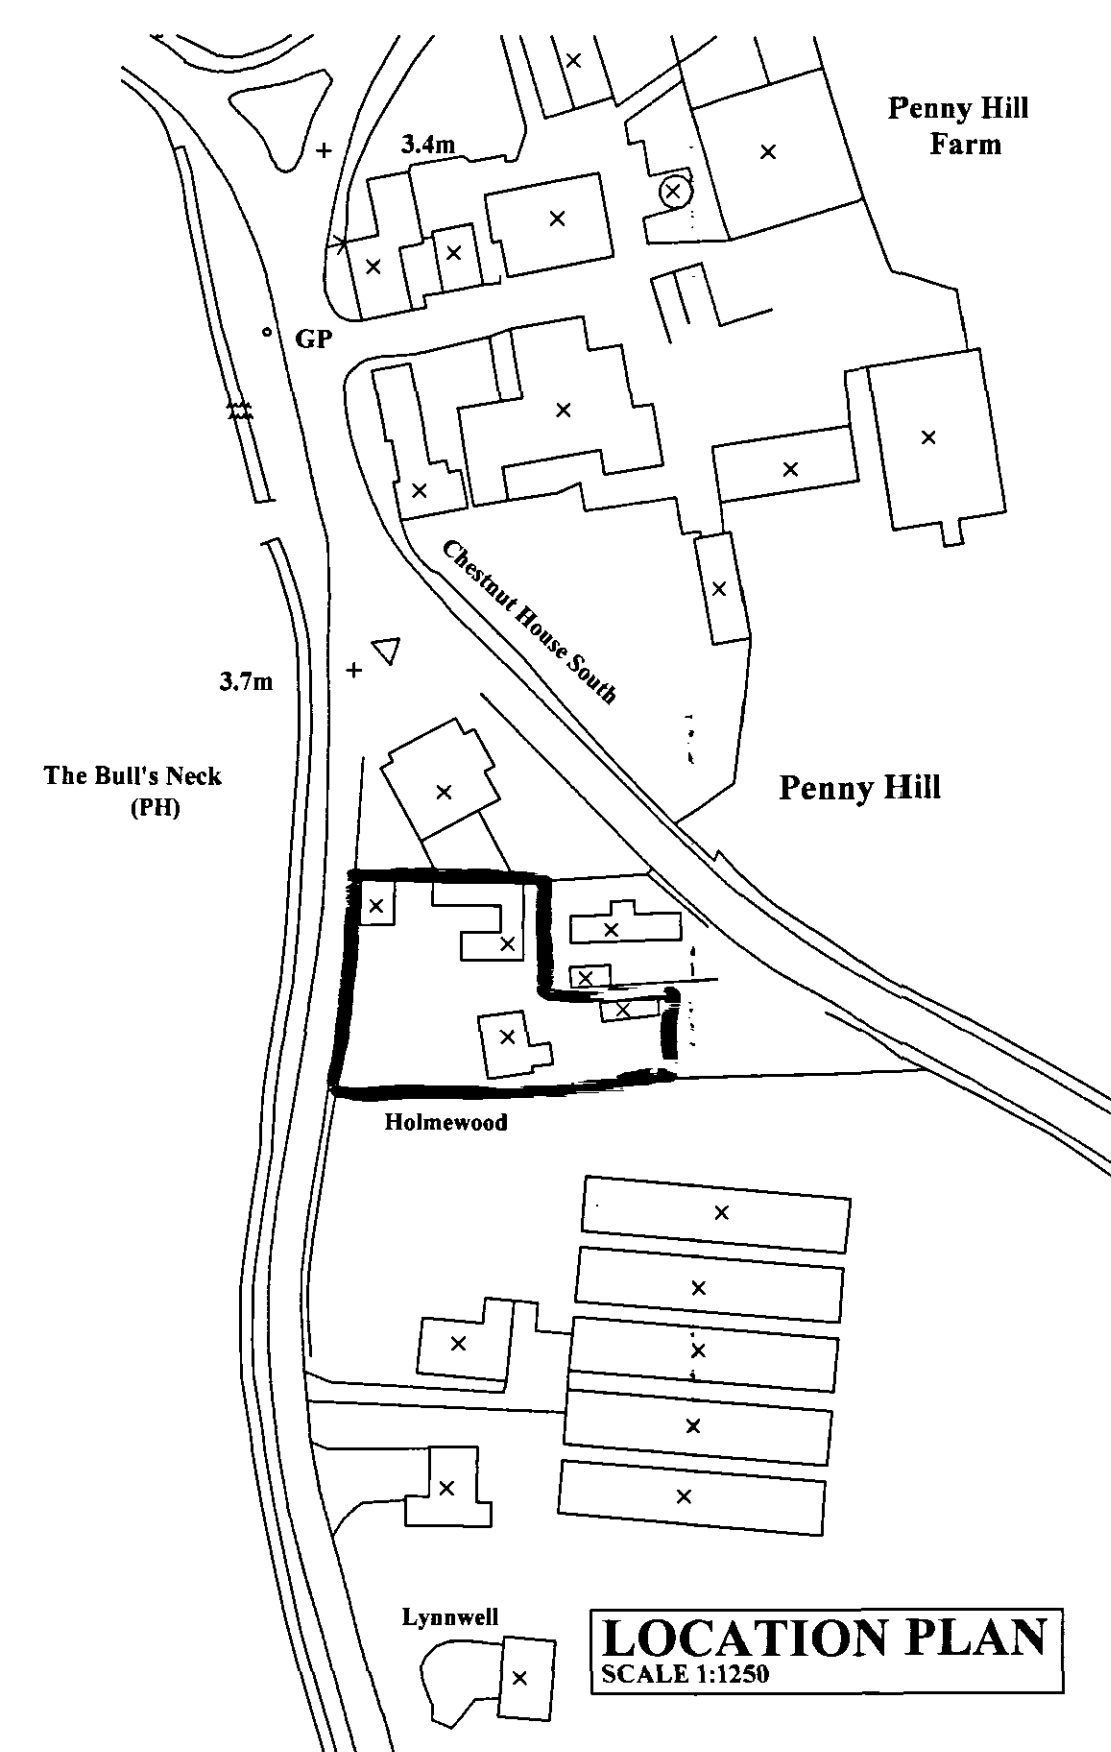

LOCATION PLAN
SCALE 1:1250

A 22/07/05 Client's requirements

REVISION:

Peter Humphrey Associates Ltd.
ARCHITECTURAL DESIGN AND BUILDING

PROJECT:
PROPOSED REPLACEMENT DWELLING
PENNY HILL
HOLBEACH
LINCOLNSHIRE

DETERMINING PLAN

CLIENT: MR K GITTINS

DATE: June 2005 SCALE: 1:50 1:100 JOB No: KL/10266/01A

DO NOT SCALE FROM THIS DRAWING
COPYRIGHT: THIS DRAWING MUST NOT BE ISSUED, LOANED OR COPIED
WITHOUT THE CONSENT OF PETER HUMPHREY ASSOCIATES LTD.

Peter Humphrey Associates Ltd.
ARCHITECTURAL DESIGN AND BUILDING
TELEPHONE 01553 660902
FAX 01553 660867
E-MAIL:
info.kingelynn@peterhumphrey.co.uk

124 LONDON ROAD, KINGS LYNN, NORFOLK
PE30 5ES
British Institute of
Architectural Technicians