




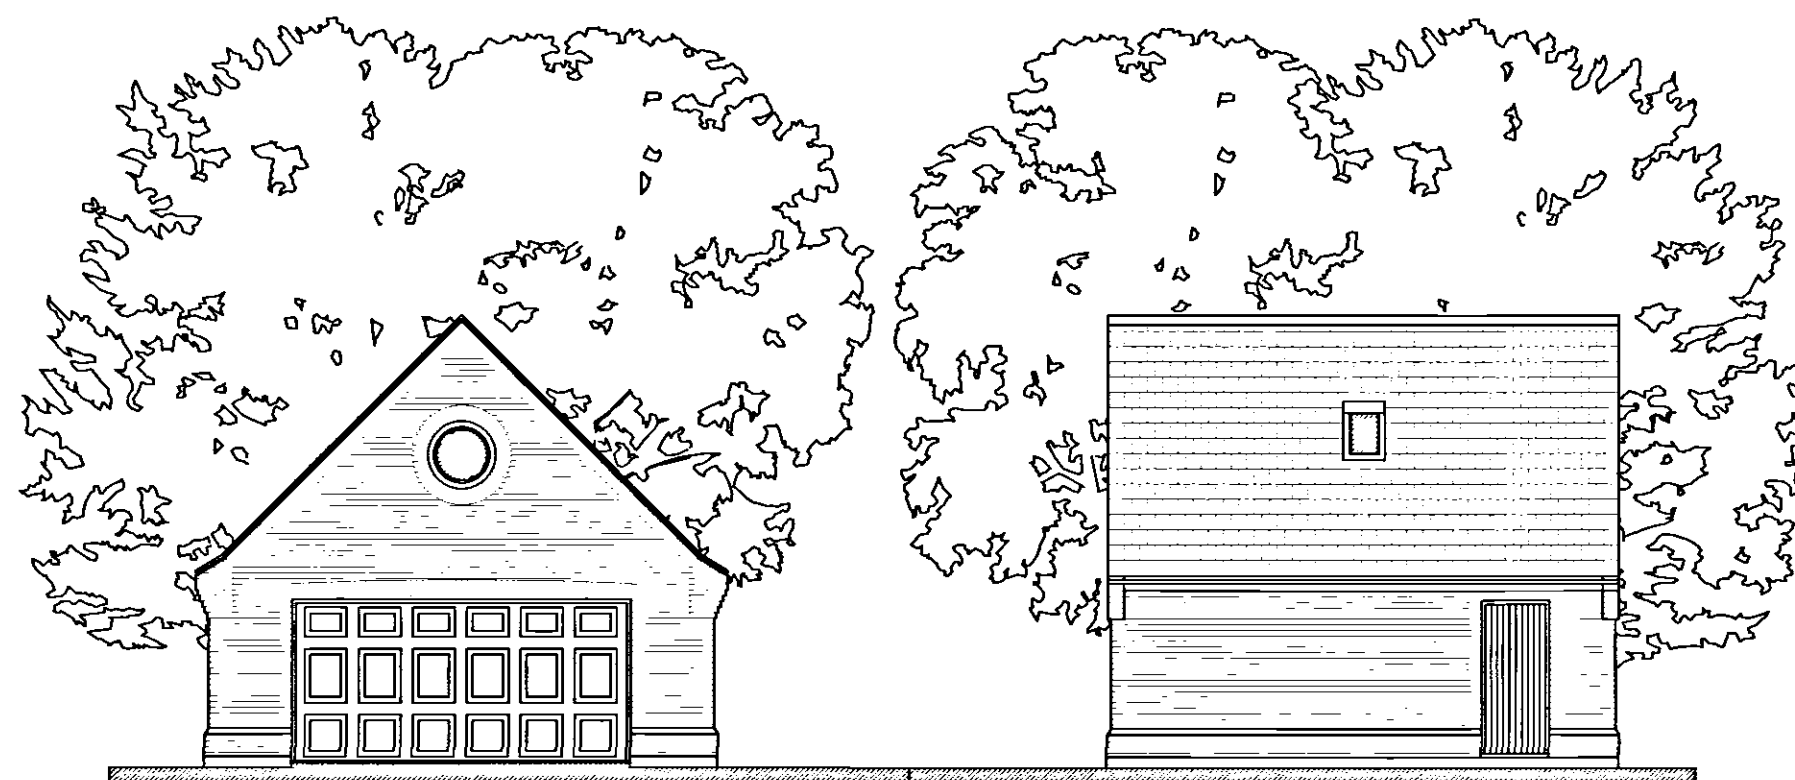


FRONT ELEVATION
SCALE 1:100

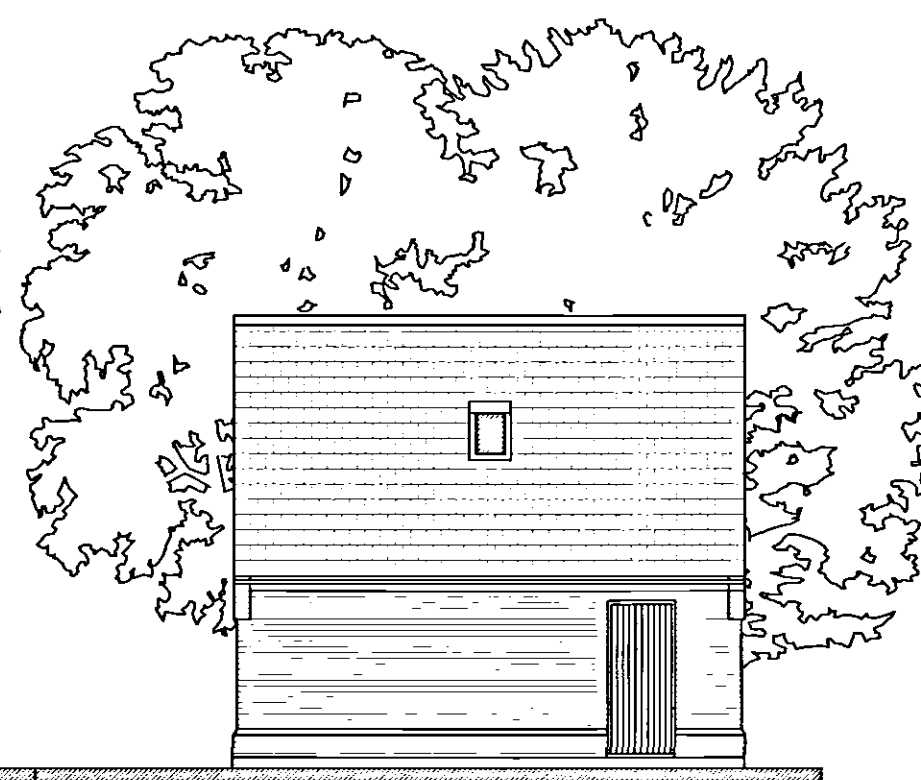


SIDE ELEVATION
SCALE 1:100

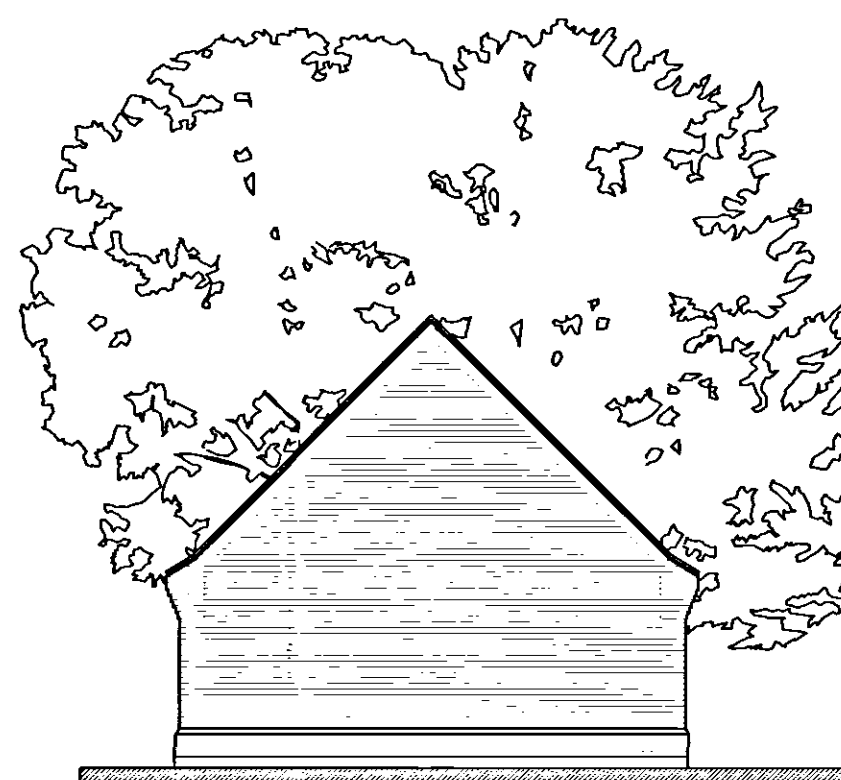


REAR ELEVATION
SCALE 1:100

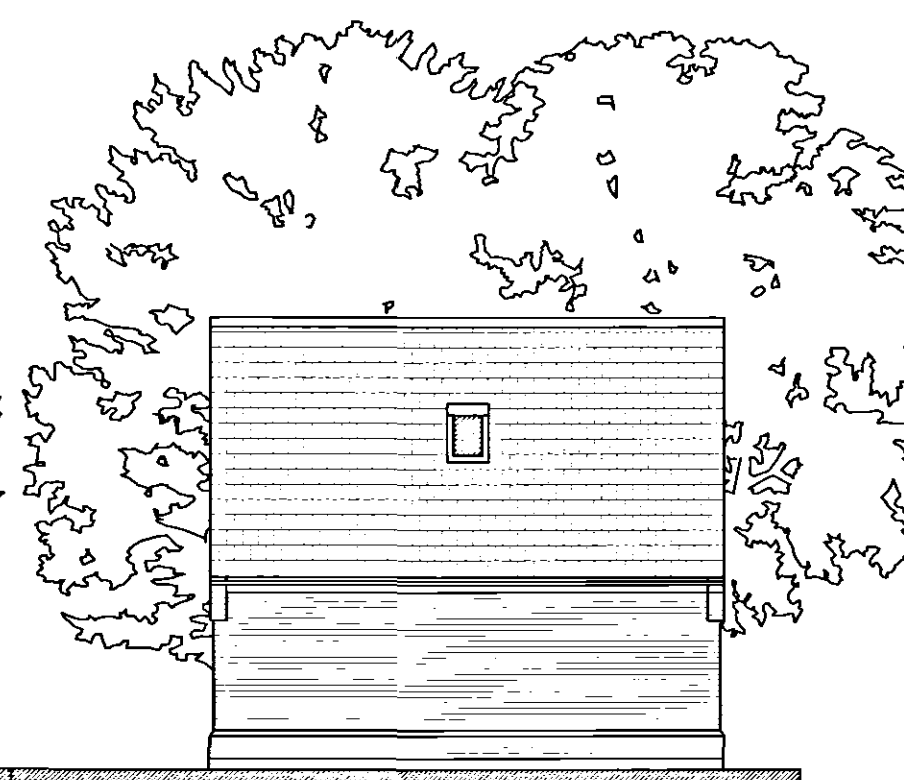

SIDE ELEVATION
SCALE 1:100

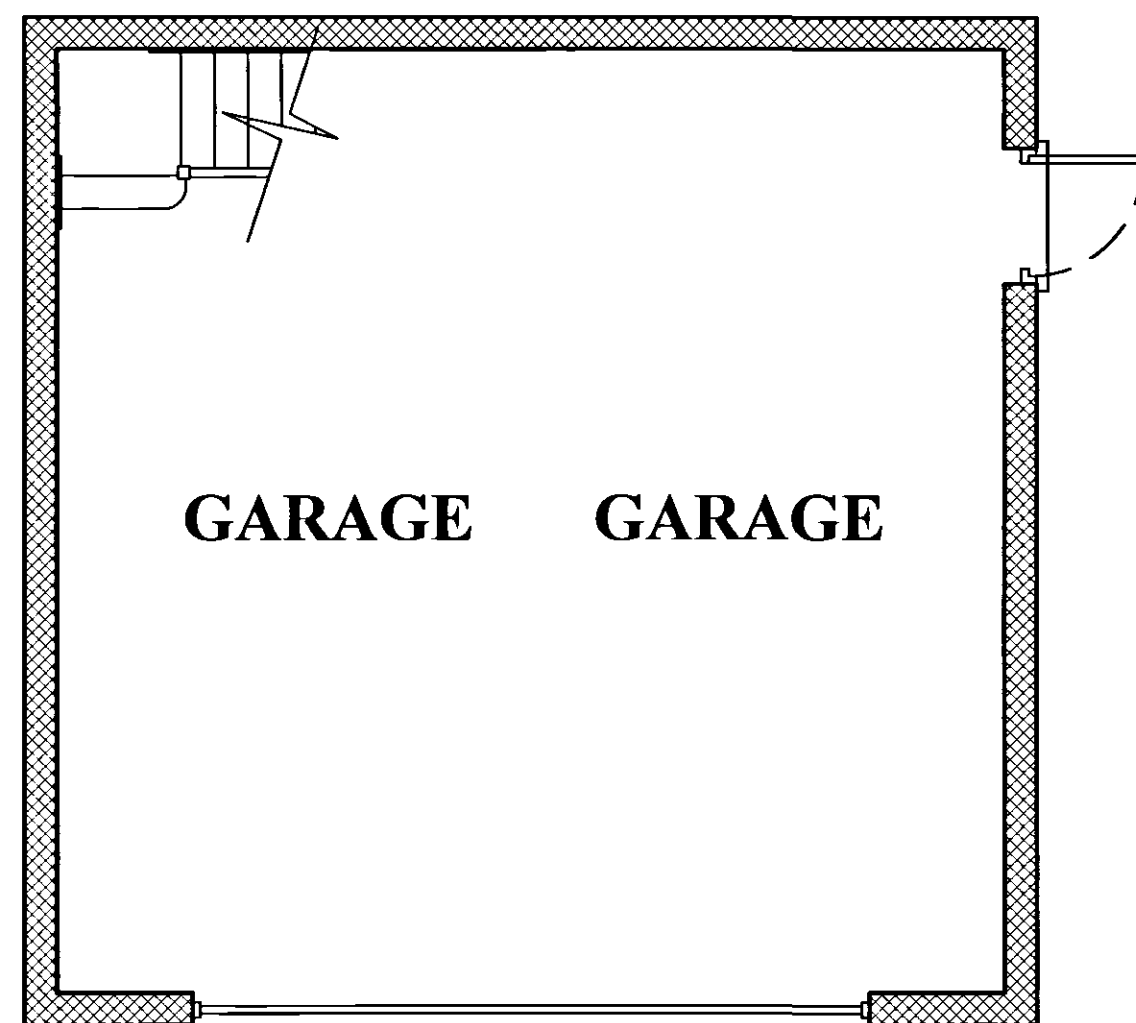

GROUND FLOOR PLAN
SCALE 1:50

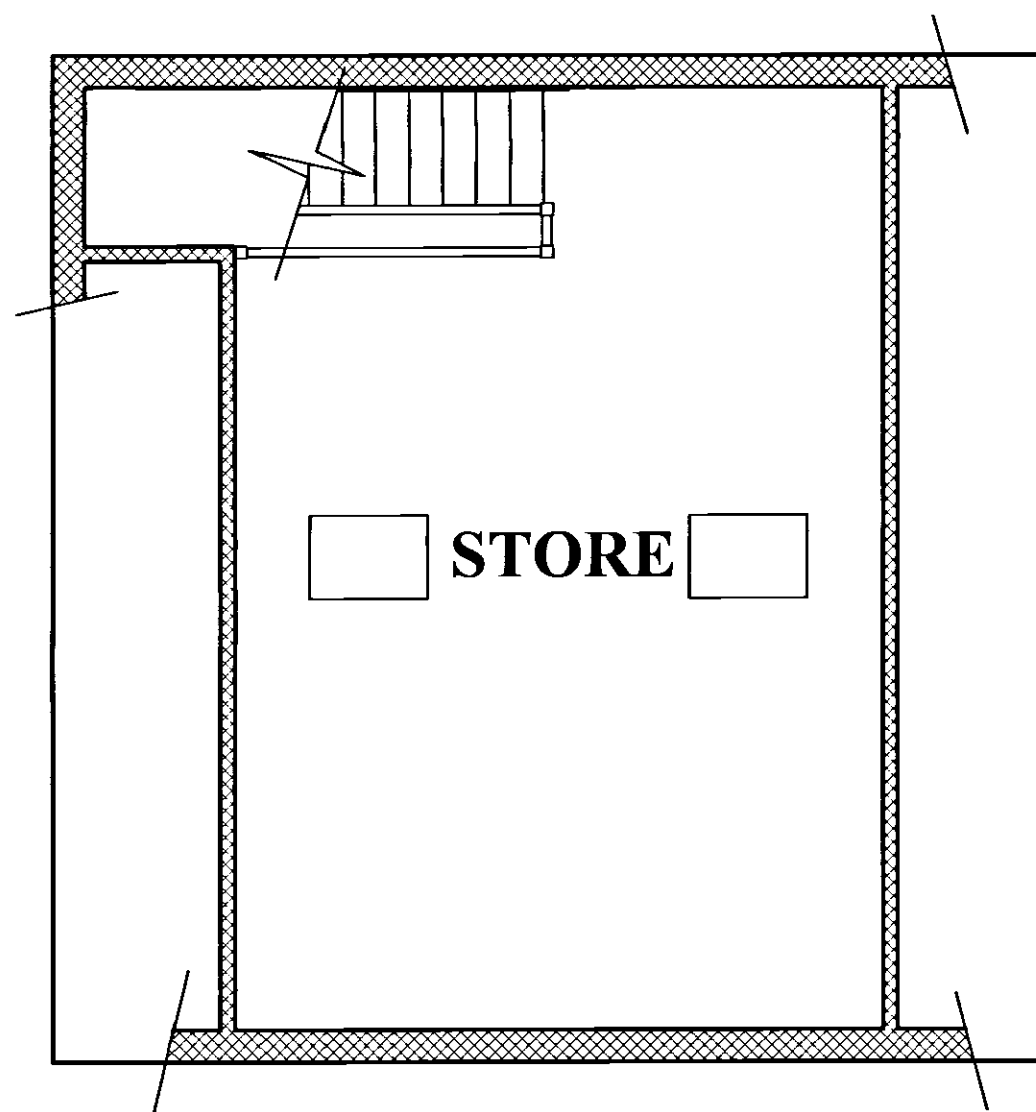

FIRST FLOOR PLAN
SCALE 1:50

27 JUN 2005
10/10/05

**DETERMINED
PLAN**

A 22/07/05 Client's requirements

REVISION:

Peter Humphrey Associates Ltd.
ARCHITECTURAL DESIGN AND BUILDING

PROJECT
PROPOSED REPLACEMENT DWELLING
PENNY HILL
HOLBEACH
LINCOLNSHIRE

CLIENT
MR K GITTINS

DATE June 2005 SCALE 1:50 1:100 JOB No KL/10266/02A

DO NOT SCALE FROM THIS DRAWING
COPYRIGHT: THIS DRAWING MUST NOT BE ISSUED, LOANED OR COPIED
WITHOUT THE CONSENT OF PETER HUMPHREY ASSOCIATES LTD.

Peter Humphrey Associates Ltd.
ARCHITECTURAL DESIGN AND BUILDING
TELEPHONE 01553 660902
FAX 01553 660867
E-MAIL:
info.kingslynn@peterhumphrey.co.uk
124 LONDON ROAD, KINGS LYNN, NORFOLK
PE30 5ES
British Institute of
Architects