



This drawing is for PLANNING PURPOSES ONLY.
The internal layout shown on the plans is indicative and
are for guidance purposes. Amendments may be made
at the discretion of Allison Homes. For confirmation
of finalised design and specification refer to the Sales
Department.




FRONT ELEVATION

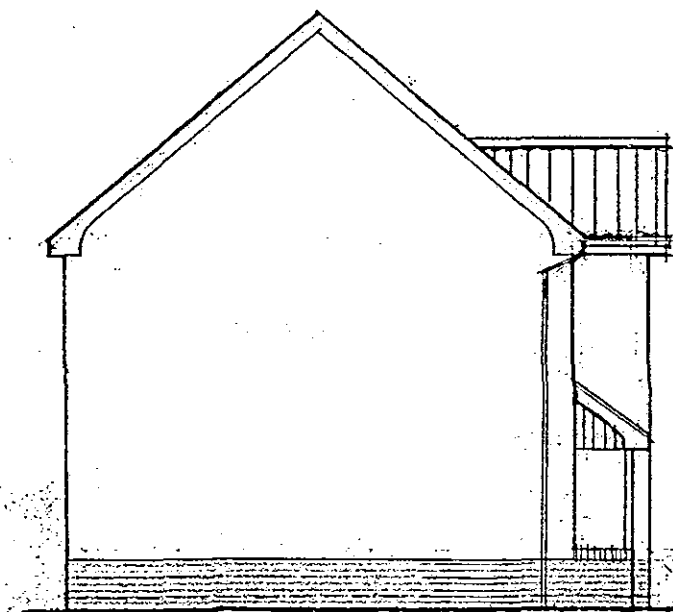


SIDE ELEVATION

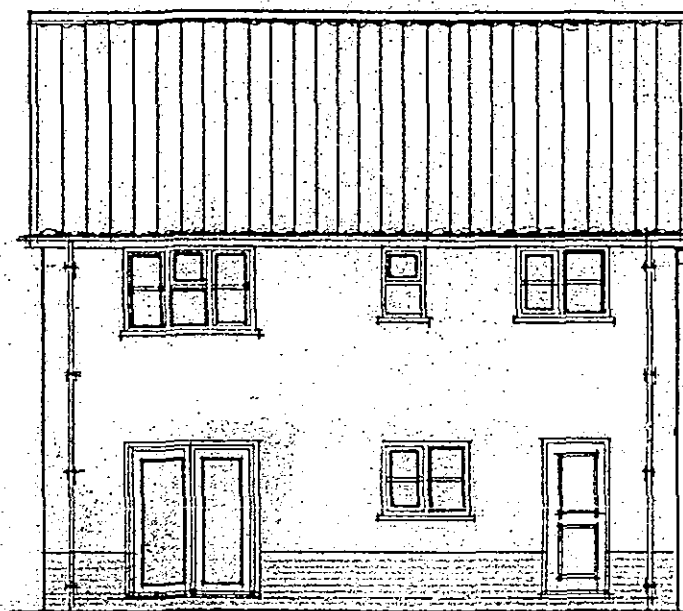


REAR ELEVATION

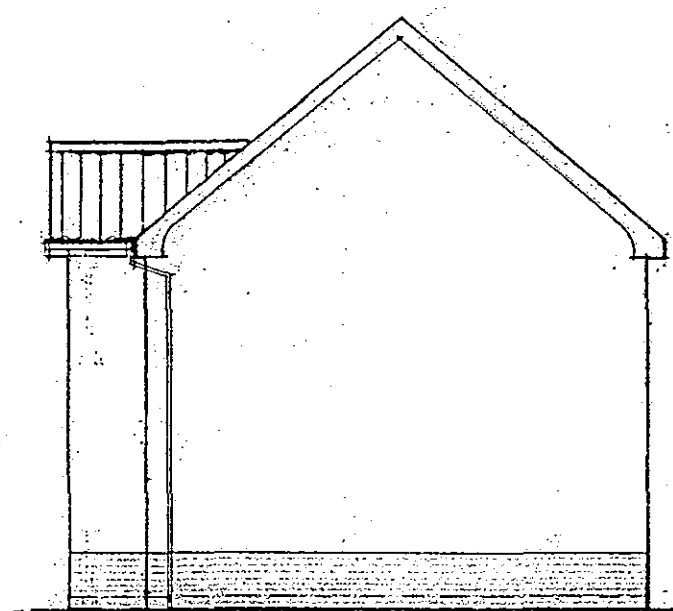

SIDE ELEVATION

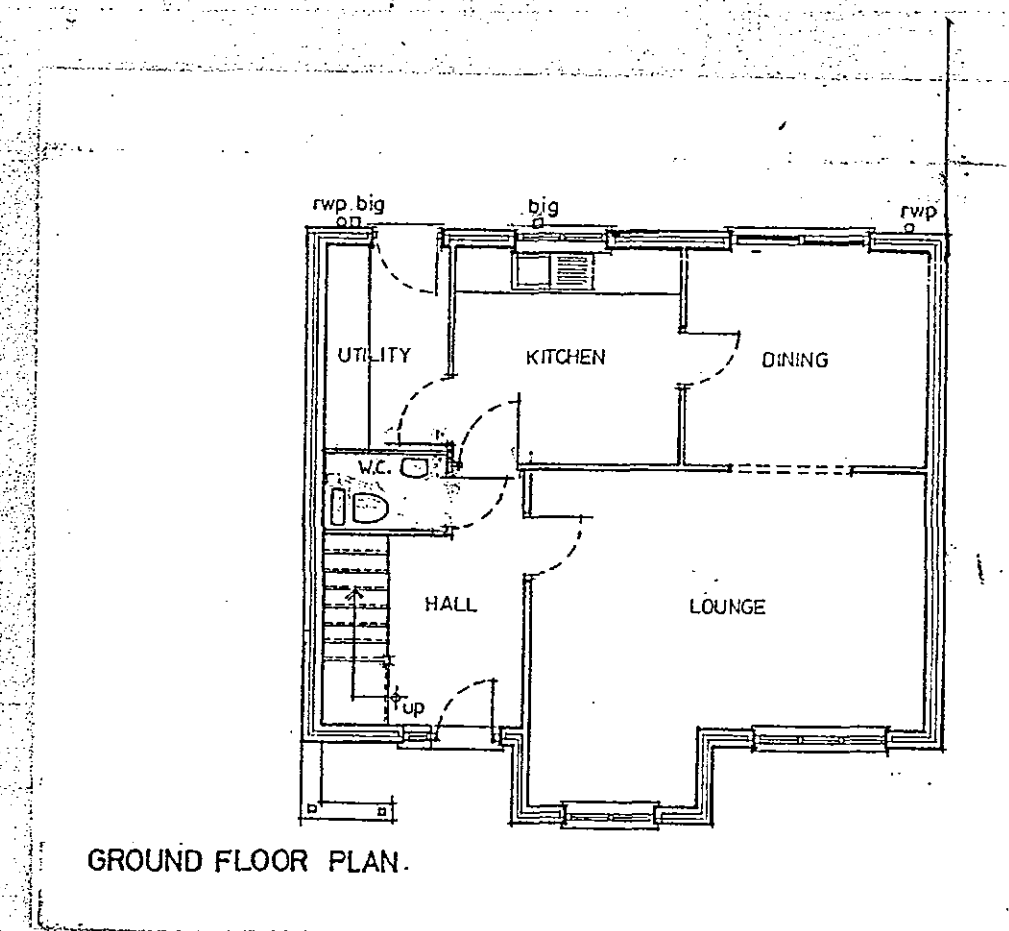

GROUND FLOOR PLAN.

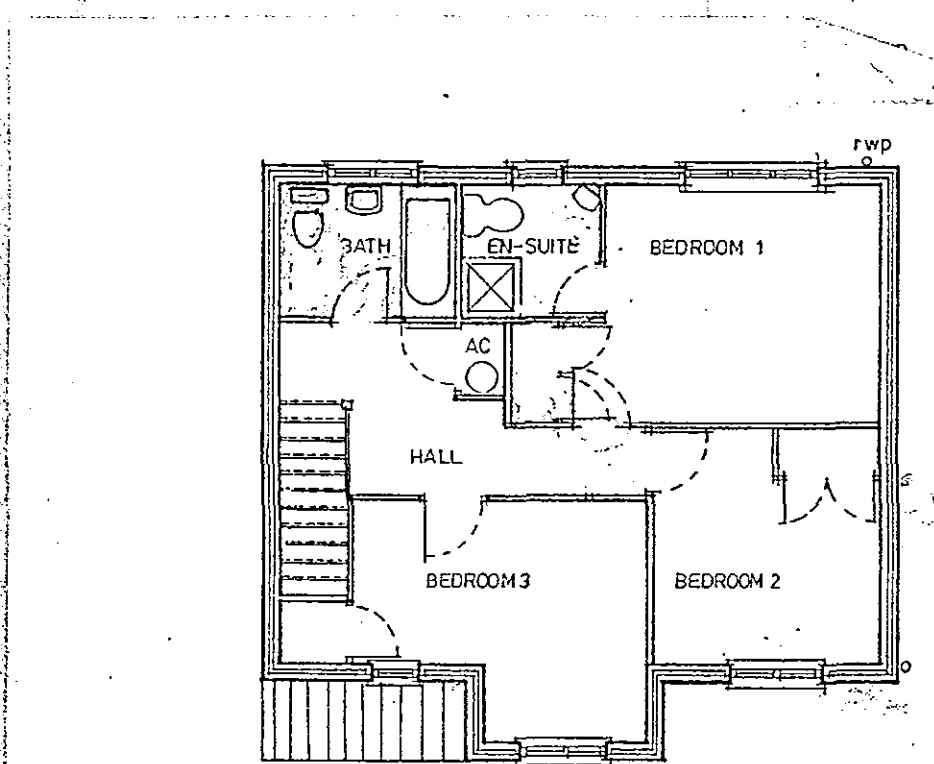

FIRST FLOOR PLAN

SHDC
PLANNING & DEVELOPMENT
19 JUL 2006
Ref. 1012/06

DETERMINED
PLAN

DRAWING
17 JUL 2006
ISSUED

Garages may vary according to plot orientation,
see site plan for details.

Date	Description	By	App'd
1/09/03	Utility, kitchen, WC rev. Windows added.	PW	E
DEC 01	Amend porch and conservatory removed	MC	D
MAY 00	Soldier course brickwork added	KB	C
MAR 95	Window to stairs removed	AB	B
DEC 94	Door amended / side screen added		A

R E V I S I O N S



Allison Homes
Banbury Close
West Elze Avenue
Spalding
Lincolnshire
PE11 2BS
Tel: 01775 724701 Fax: 01775 762153
Email: headoffice@allisonhomes.org
A House Builders' Federation Member

Project:
D-RANGE HOUSE TYPE
3 BED
SQ FT 1123

Drawing Title:
DESIGN SHEET

Haslemere

Reference No: D3/SG/03/V4	Scale: 1:100
Drawing No: 01	Date: 03rd APRIL 1994
Revision: B2DE	Drawn: SALVAGE

Do not scale directly from this drawing.
All discrepancies to be brought to the
attention of the above office.