


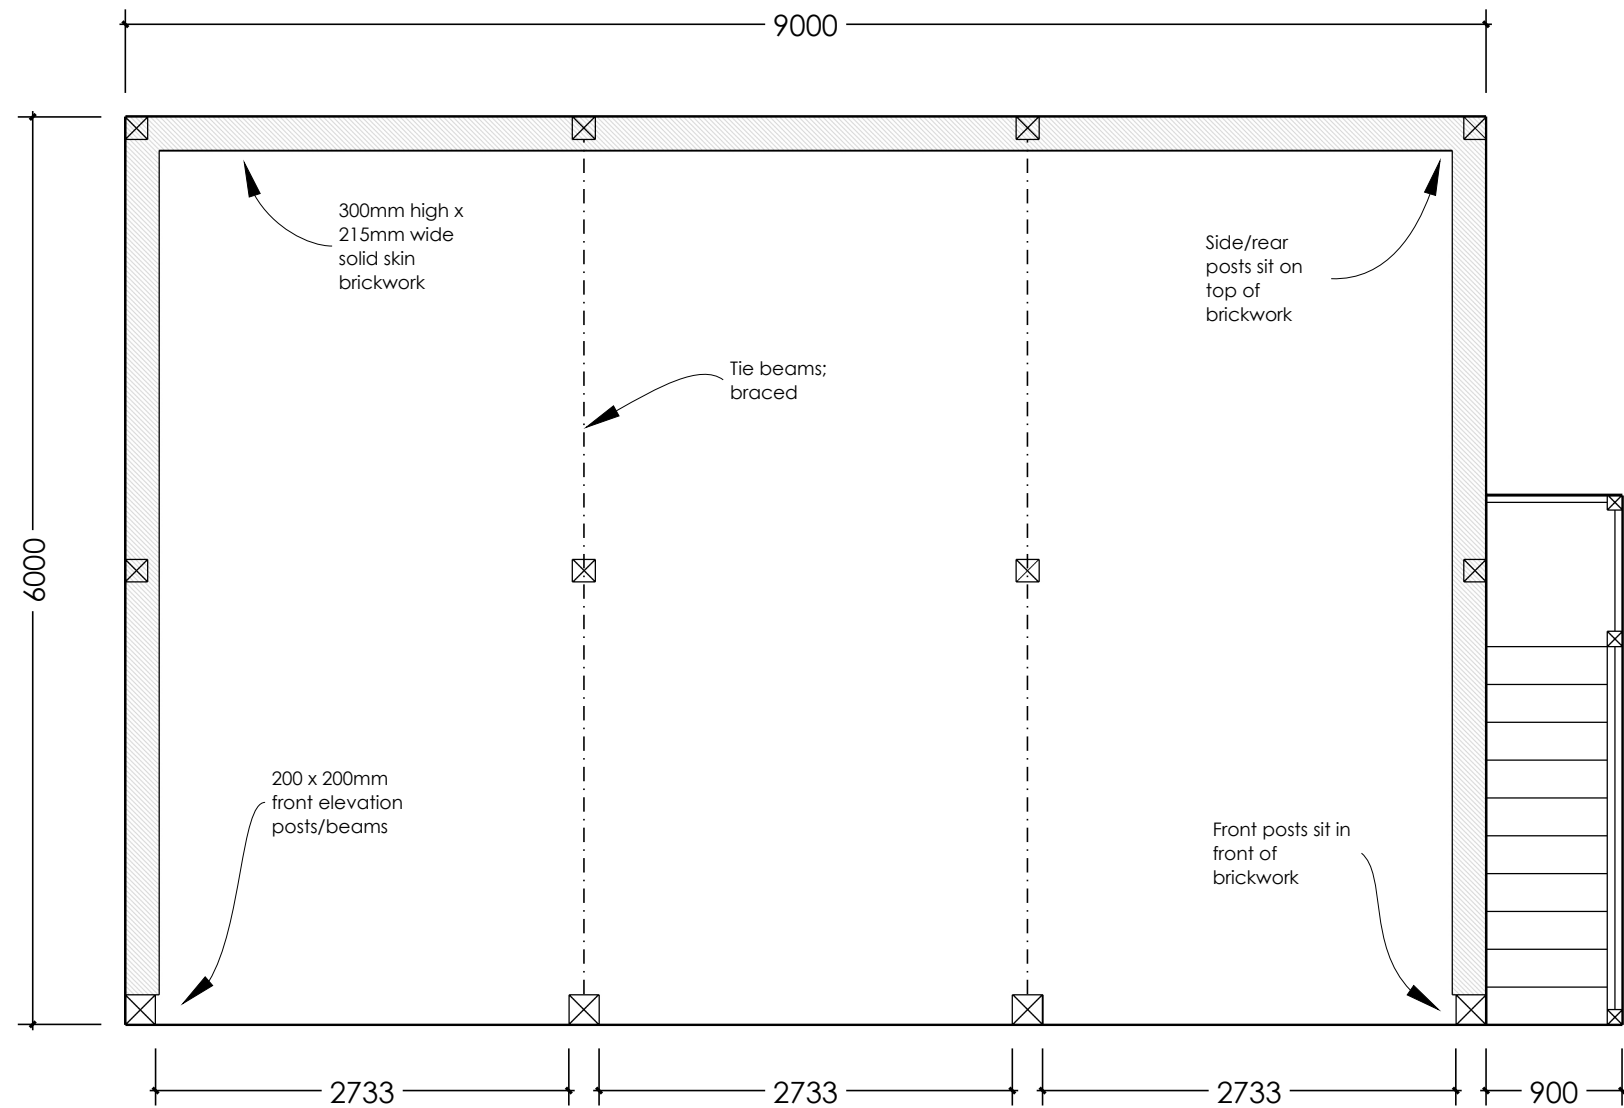

Plan

Please note:

Building sits on 300mm high & 215mm wide solid skin brick plinth
(Top layer of bricks laid frog side down)

Standard main posts are 150 x 150mm

Front elevation posts/beams are 200 x 200mm in this frame

Standard rafters are 150 x 50mm

Standard studwork 100 x 50mm

Standard cladding is clear treated softwood weatherboard

Clearance under front beam 2.1m



Scale Bar 1:50

Rev No:	Revision:	Date:	
SWIFT OAK - Oak Frame Specialists -			
LOCATION:	CLIENT:	REV:	SCALE:
	T Smith		1:50 @ A3
	DRAWING No:		DATE:
	TS/001		27.10.20
DRAWING TYPE:	DRAWING NAME:		
Residential	Three Bay Full Height 9 x 6m Frame; Plan & Spec		