



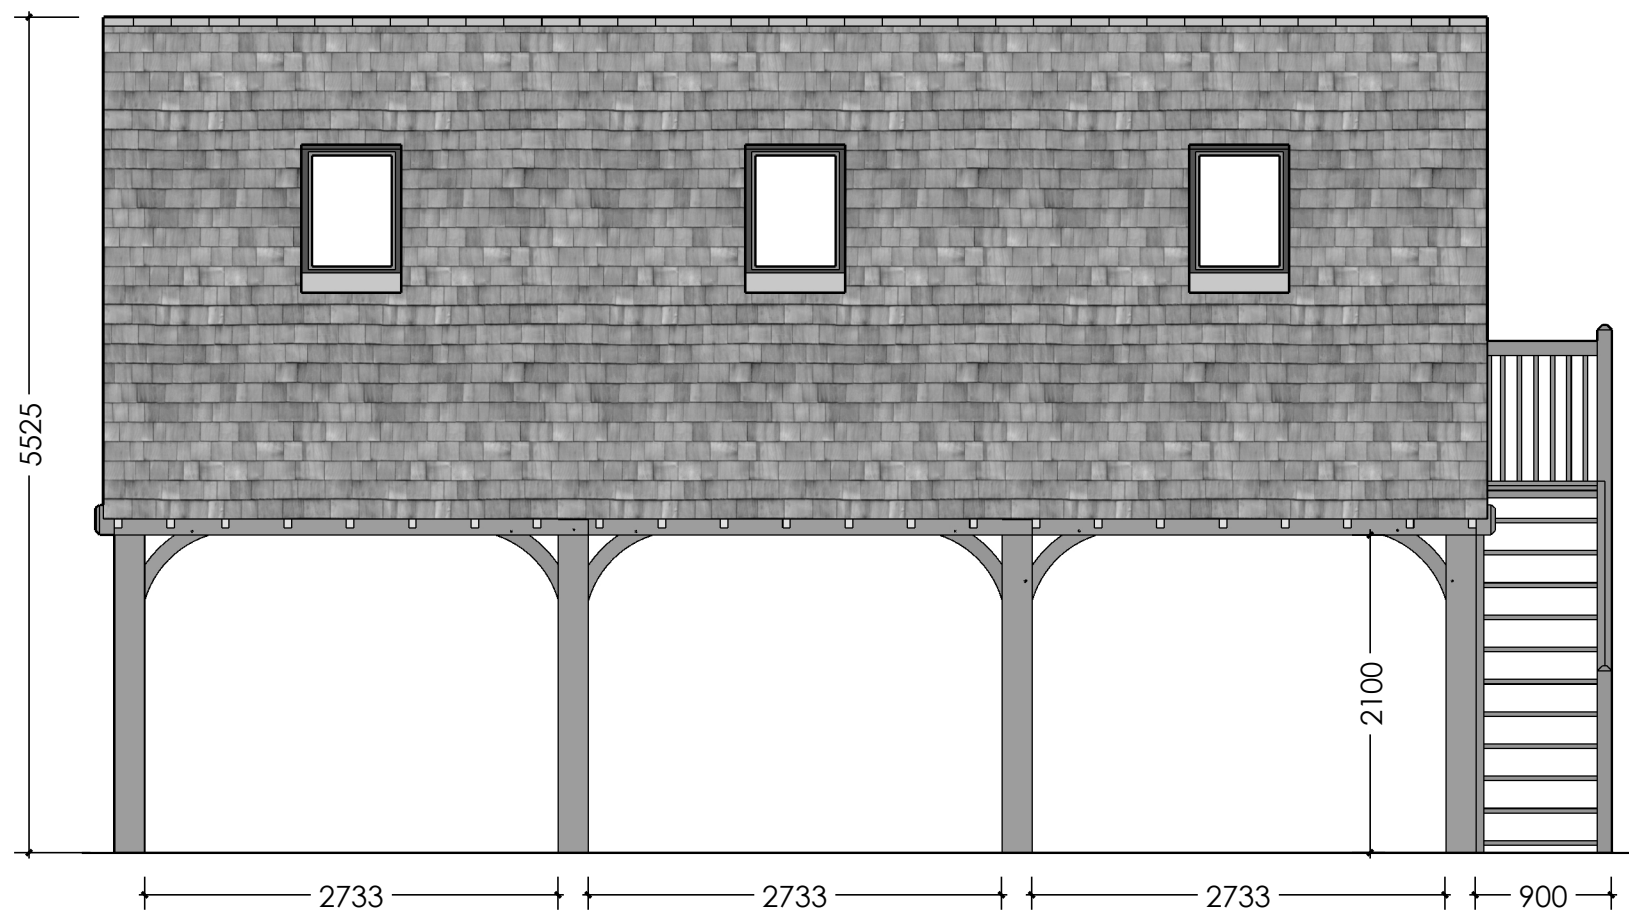

Front Elevation

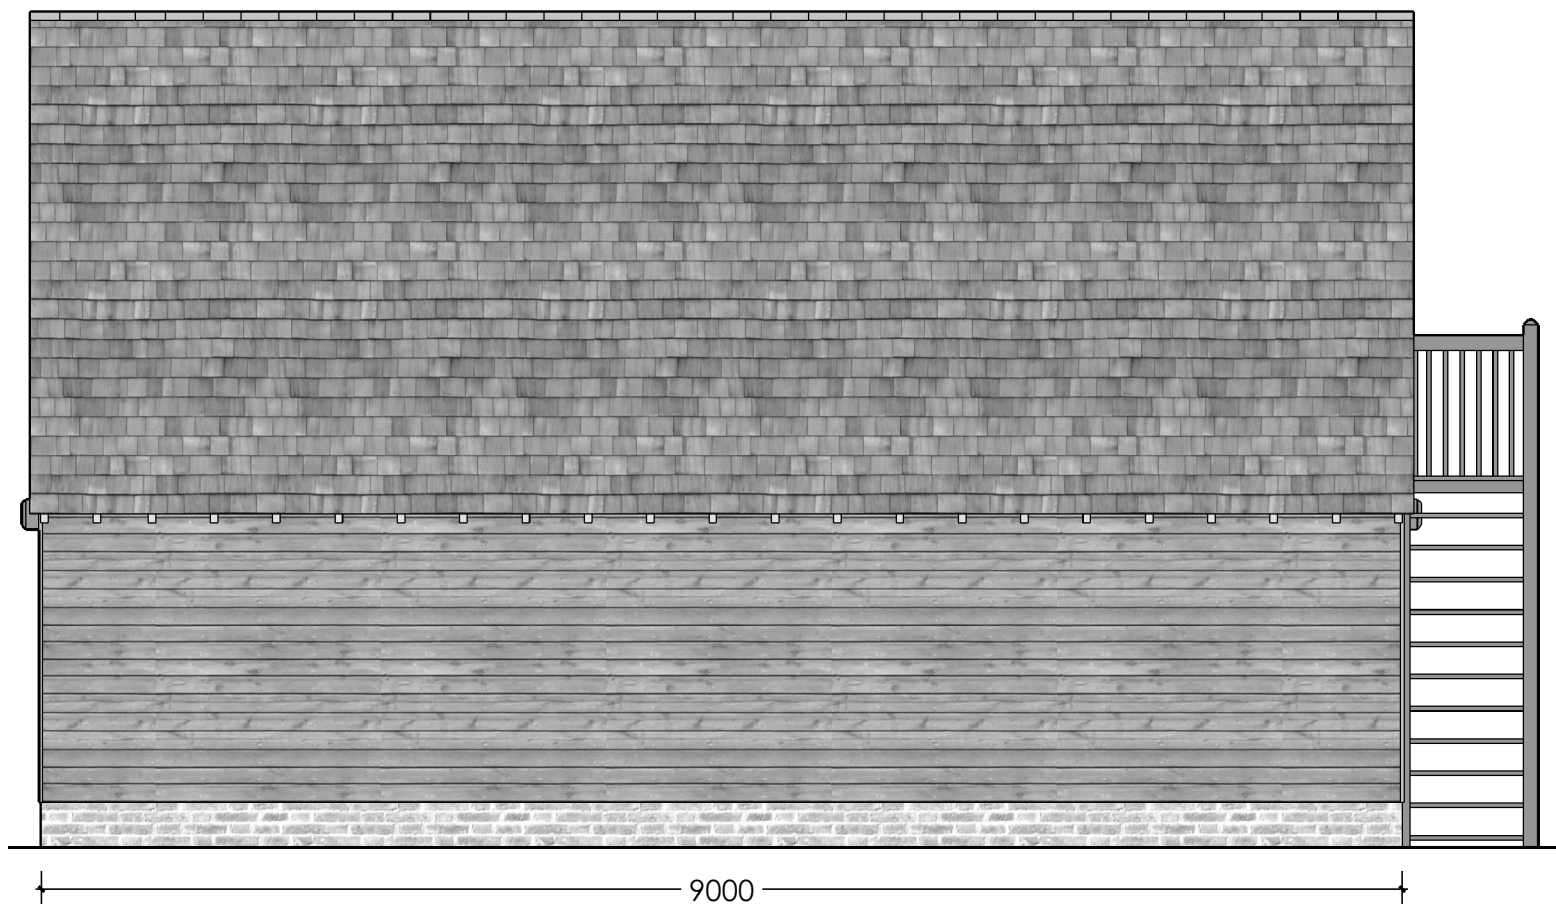

Rear Elevation



Scale Bar 1:50

Rev No:	Revision:	Date:
SWIFT OAK - Oak Frame Specialists -		
LOCATION:	CLIENT: T Smith	REV: SCALE: 1:50 @ A3
	DRAWING No: TS/002	DATE: 27.10.20
DRAWING TYPE: Residential	DRAWING NAME: Three Bay Full Height 9 x 6m Frame; Front & Rear Elevations	