

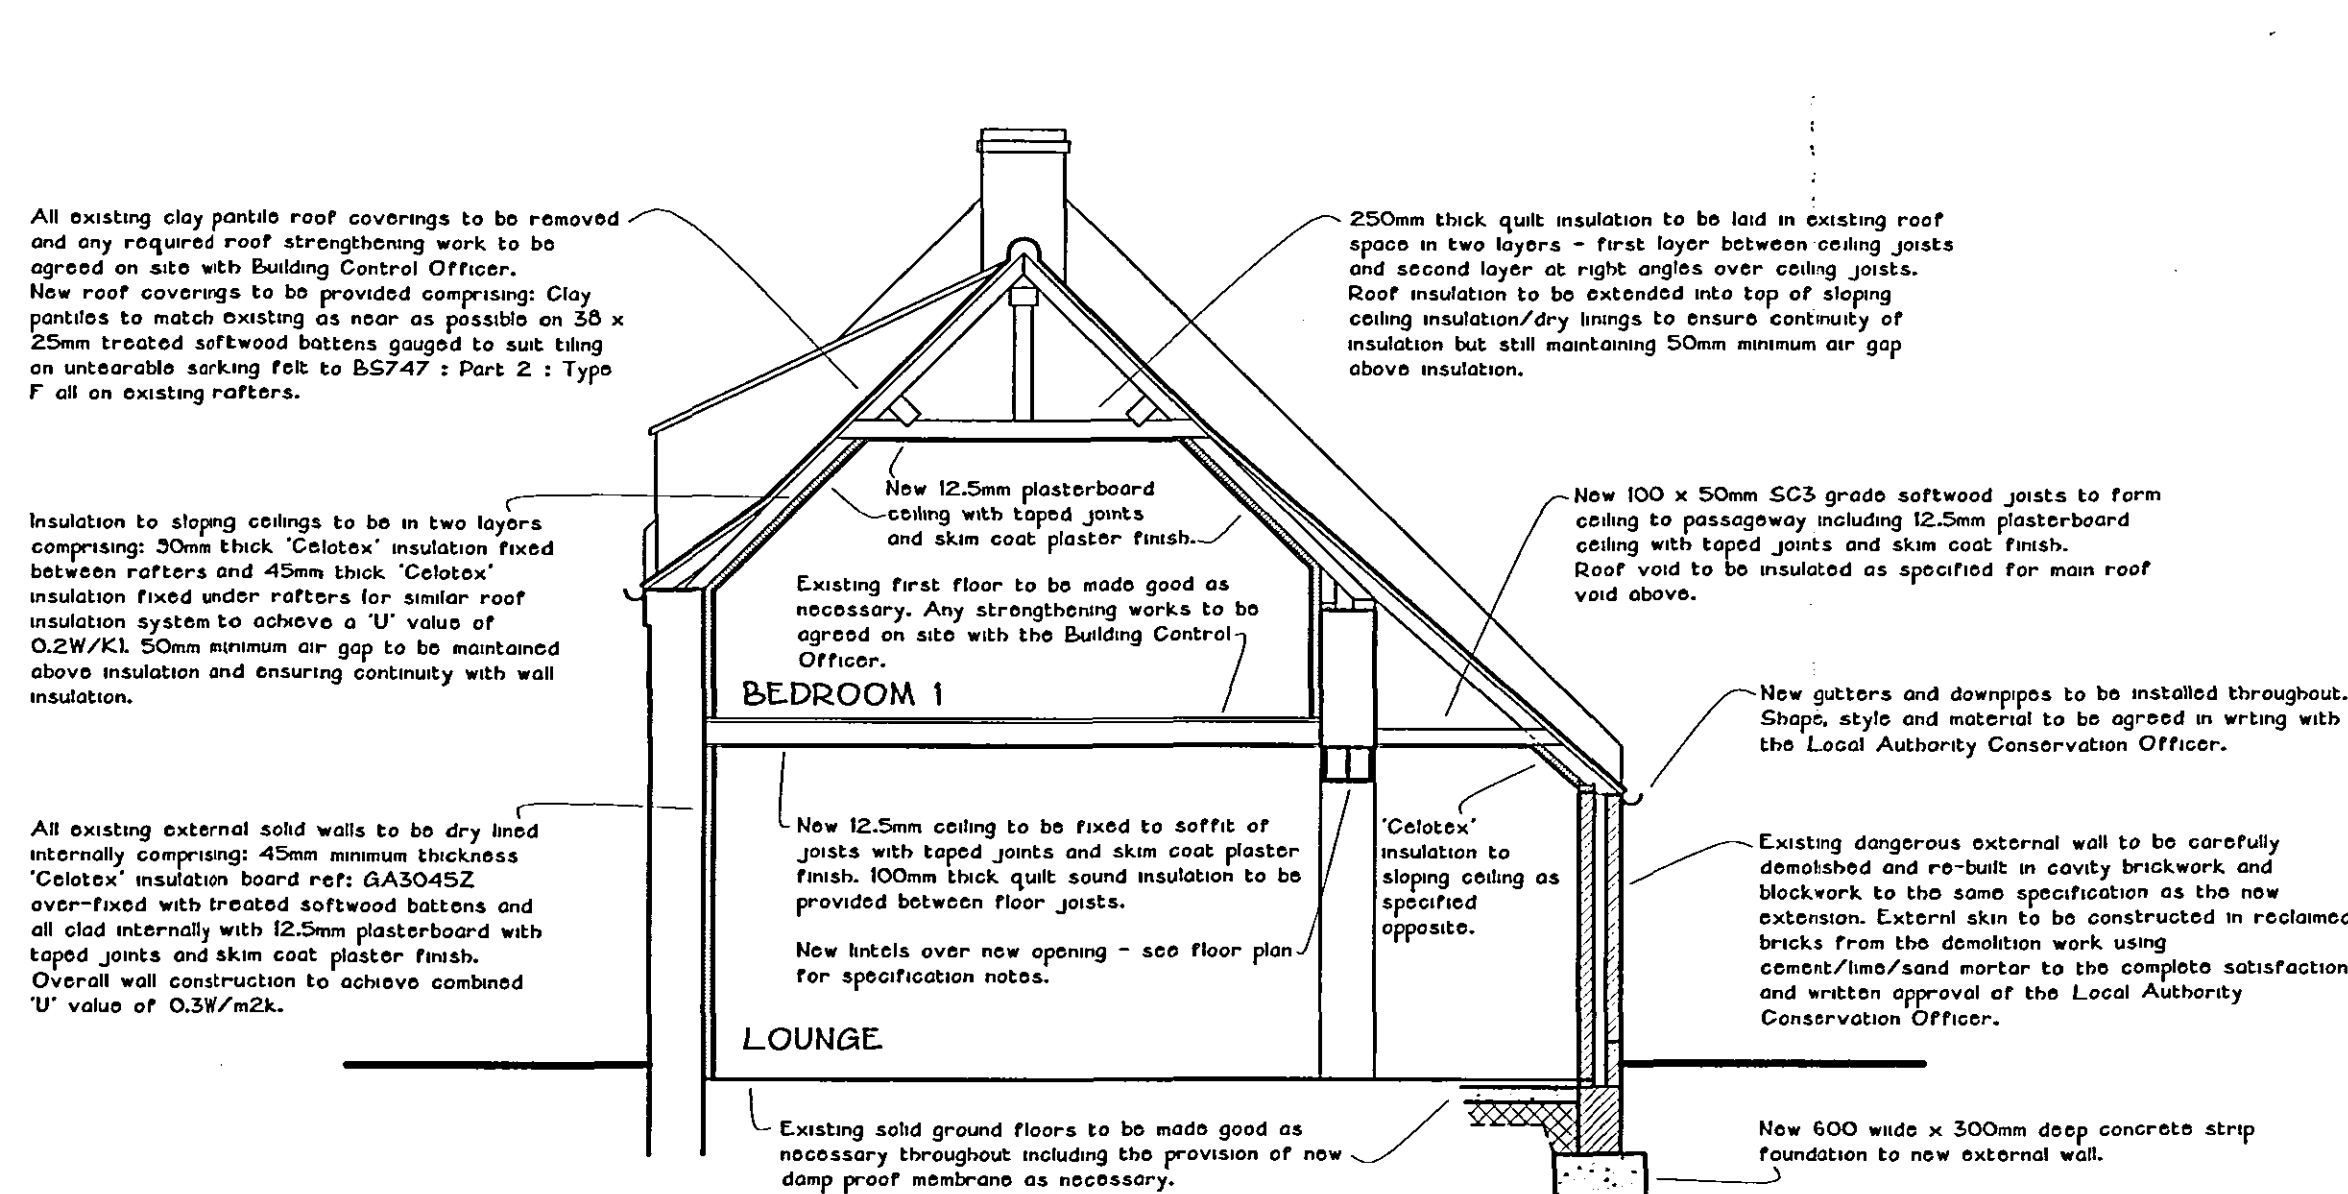
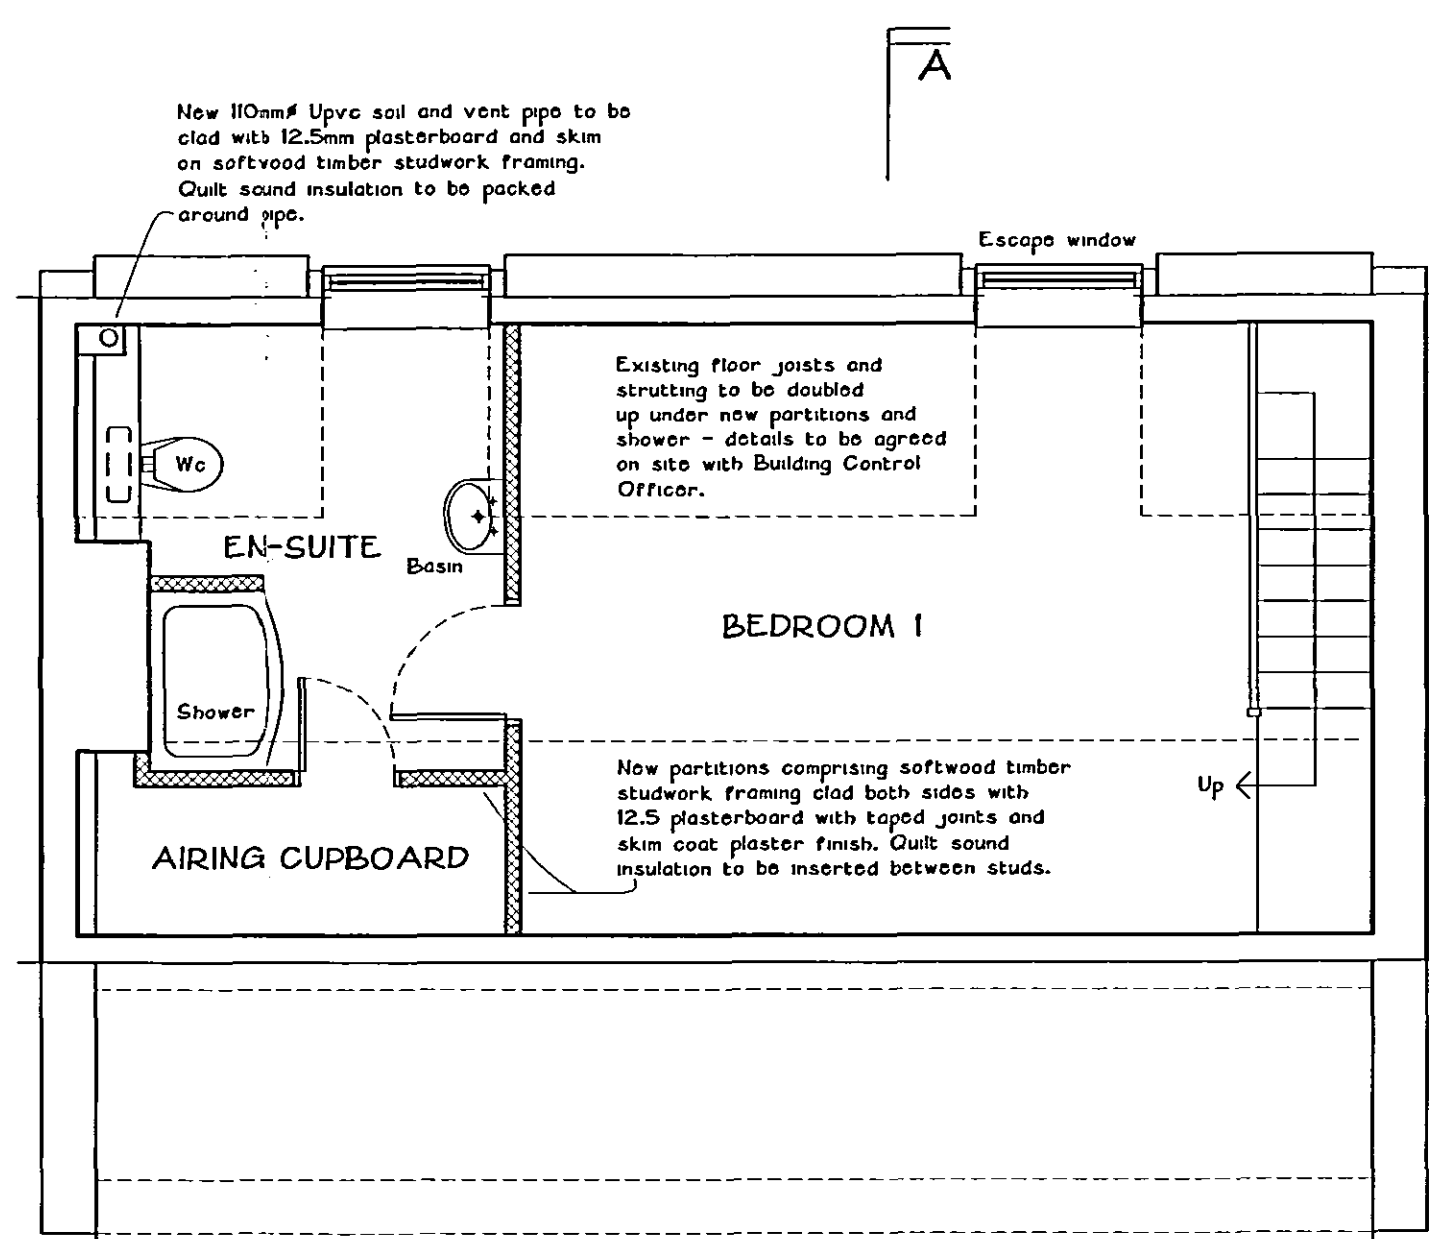


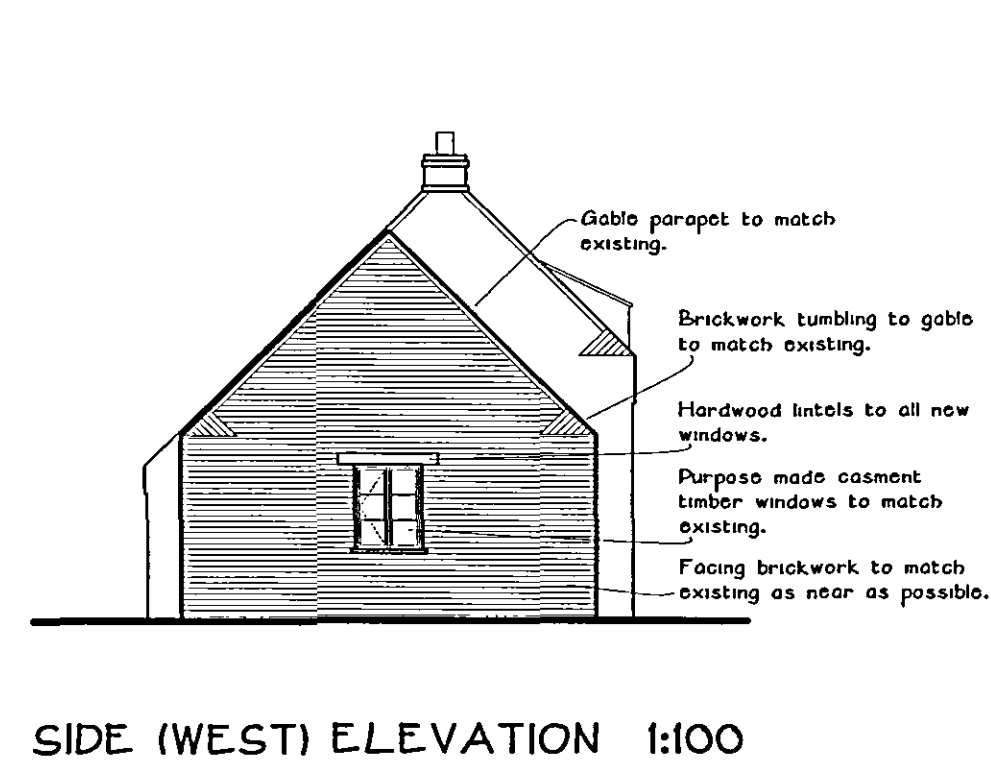

NOTE: All works are to be carried out to the complete satisfaction and written approval of the Local Authority Conservation Officer.

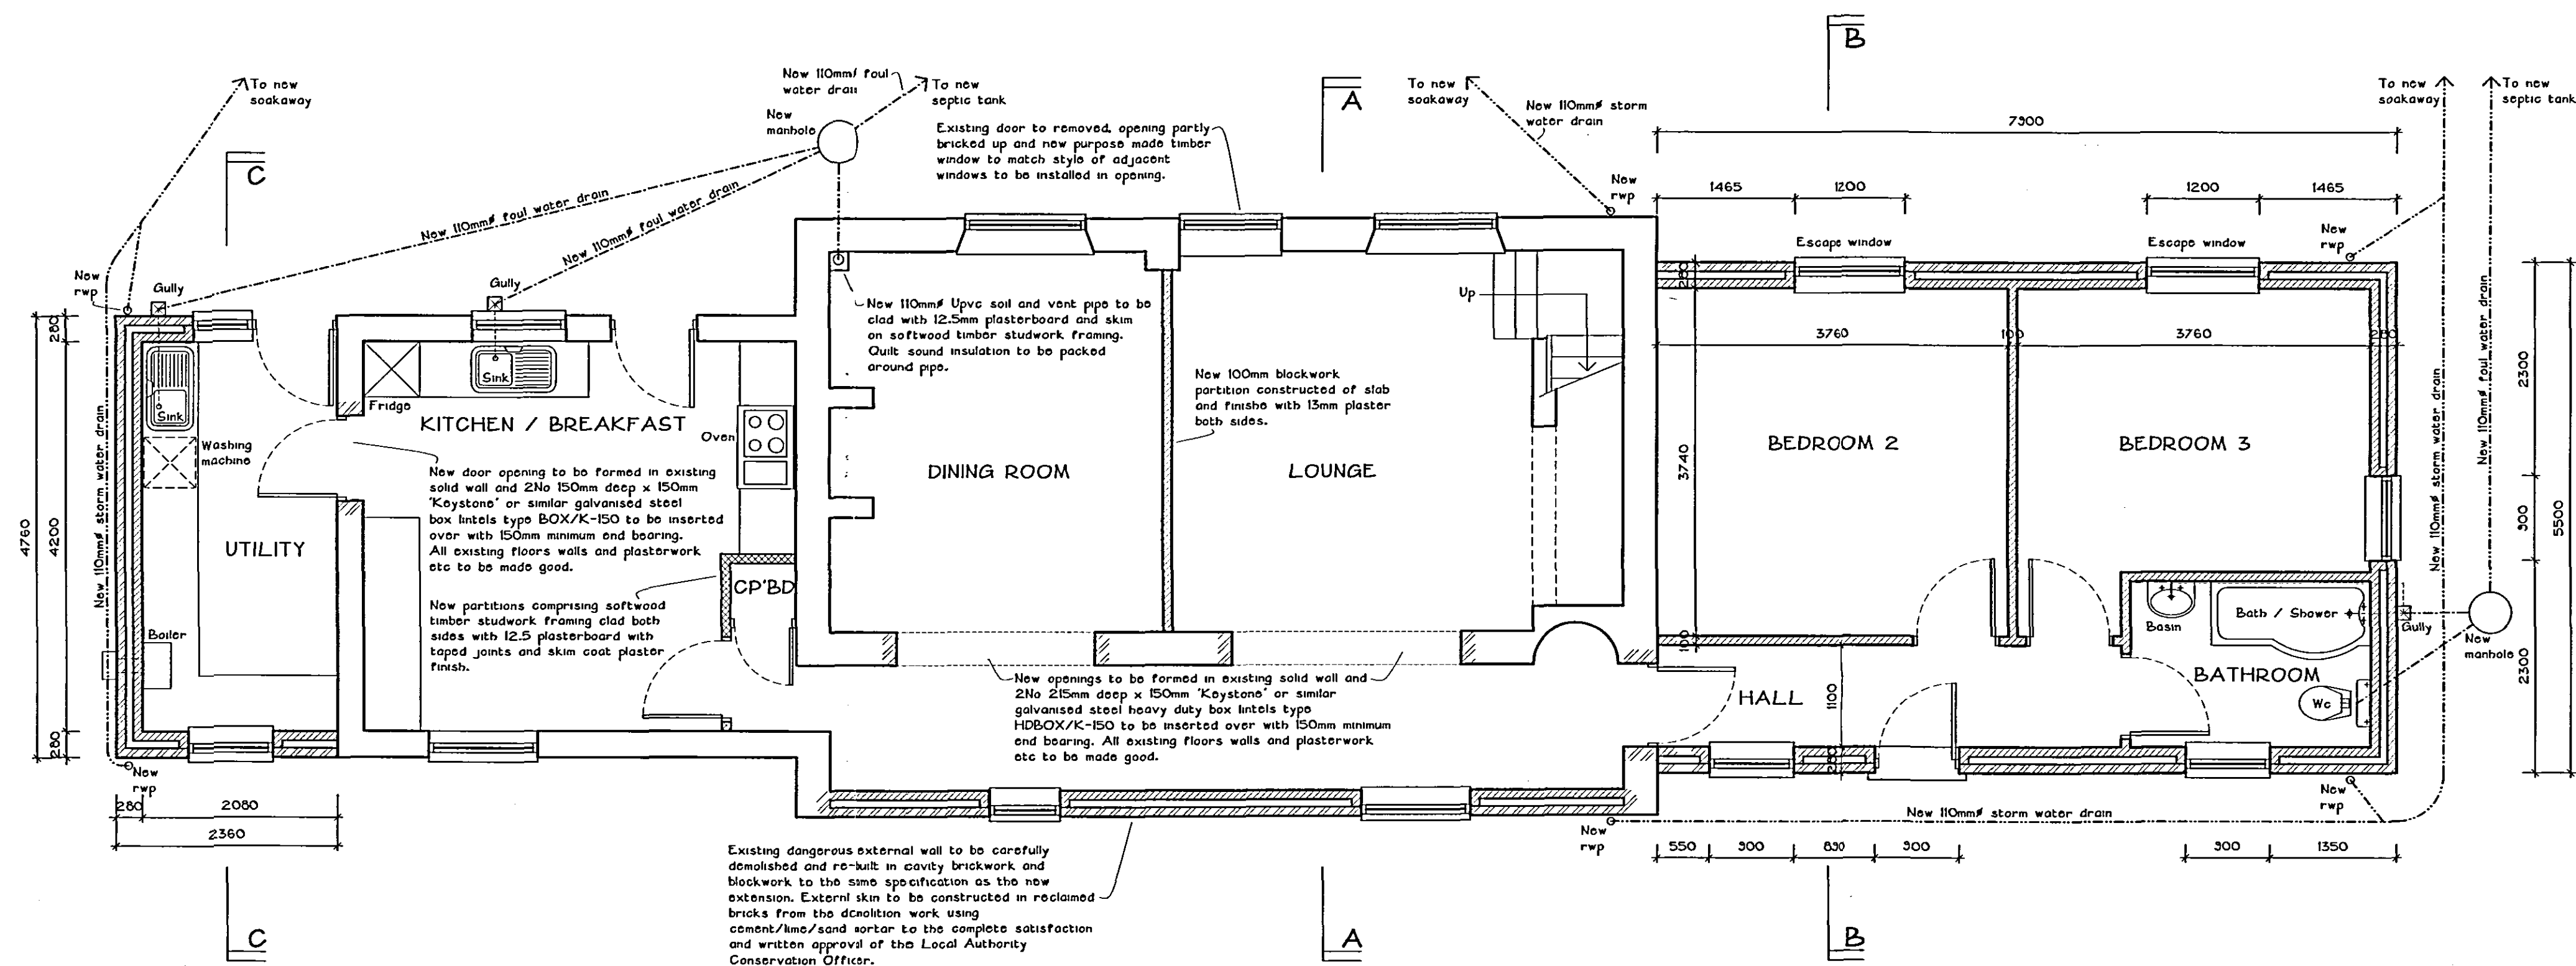

GROUND FLOOR PLAN 1:50

The works comprise all that is shown on the drawings and details. Any work that may not be specifically shown but may reasonably be inferred as necessary to carry out the works will be deemed to be included.

SHDC
PLANNING & DEVELOPMENT
19 JUL 2006
Ref. 1015106

WANTED

194 Broad Gate
Weston Hills
Spalding
Lincs
PE12 8DQ

Telephone/Fax: 01406 380952
Mobile: 07771 621902
E-mail: richard@diggle.biz

Drawing Number

1003-02