

All dimensions to be verified on site by Main Contractor before the start of any shop drawings or work whatsoever either on their own behalf or that of sub-contractors.

Report any discrepancies to the Contract Administrator at once.

This drawing is to be read with all relevant Architect's and Engineer's drawings and other relevant information

Andrew M Wright Ltd Registered in England & Wales No 02000724

Registered office: 22 Church Street, Holbeach, Spalding, Lincs. PE12 7LL

RECORD. DO NOT SCALE

0
1
2
3
4
5
6
7
8
9
A
B
C
D
E
F
G
H
I
J
K
L
M
N
O
P
Q
R
S
T
U
V
W
X
Y
Z
[
\
]
^
_
`
a
b
c
d
e
f
g
h
i
j
k
l
m
n
o
p
q
r
s
t
u
v
w
x
y
z
{
|
}
~
.

Legend to materials:-


1 = Facing brick (buff coloured)

2 = Built-up felt roofing


3 = Plastic rainwater goods (white coloured)

4 = Upvc windows & doors (white coloured)


5 = Wooden doors

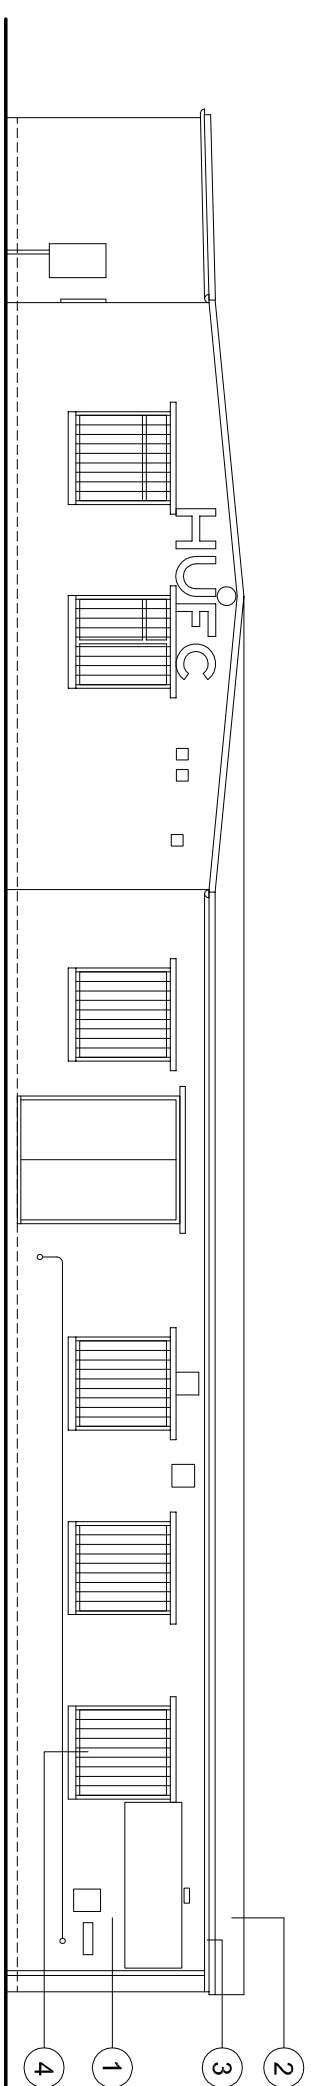


Front (East) Elevation (1:100)

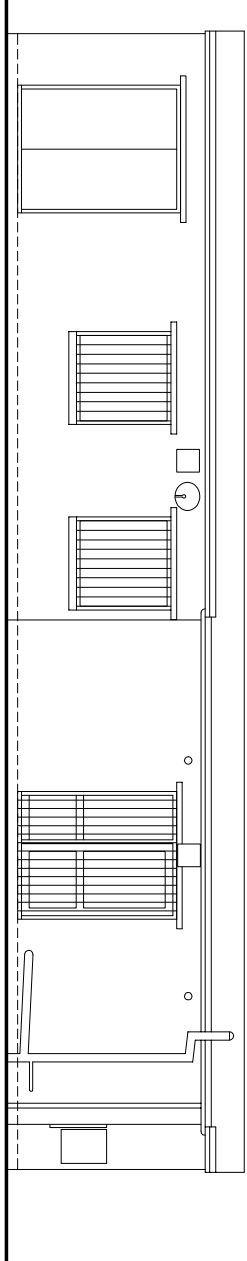


Side (South) Elevation (1:100)

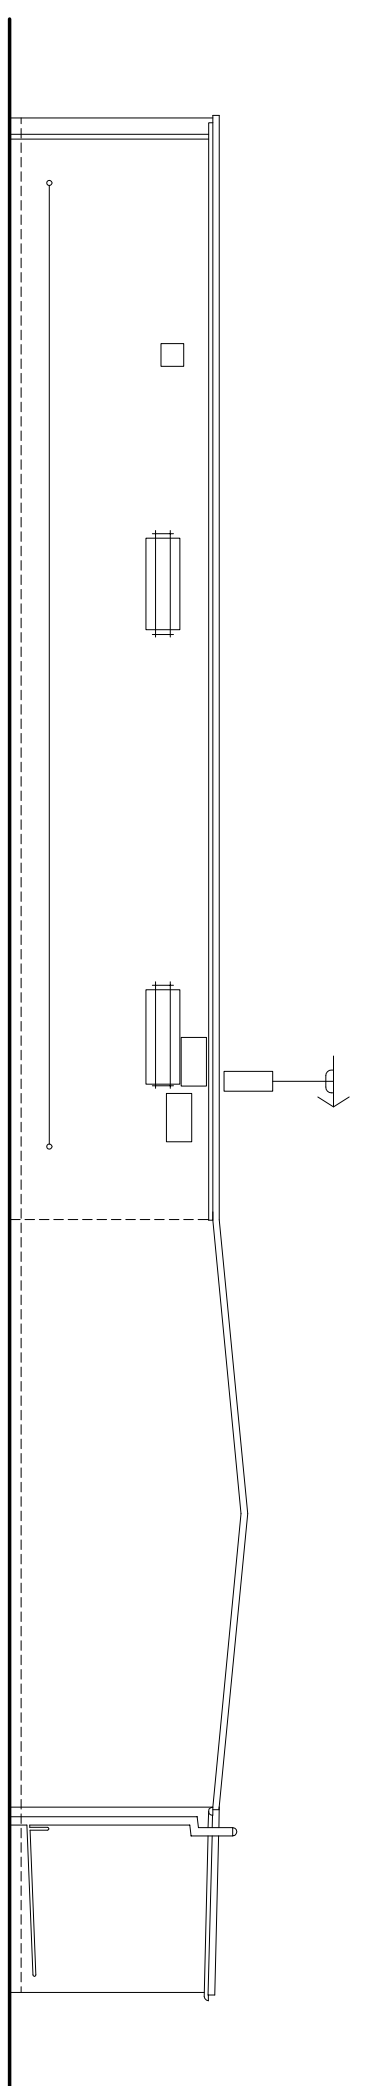

Rear (West) Elevation (1:100)

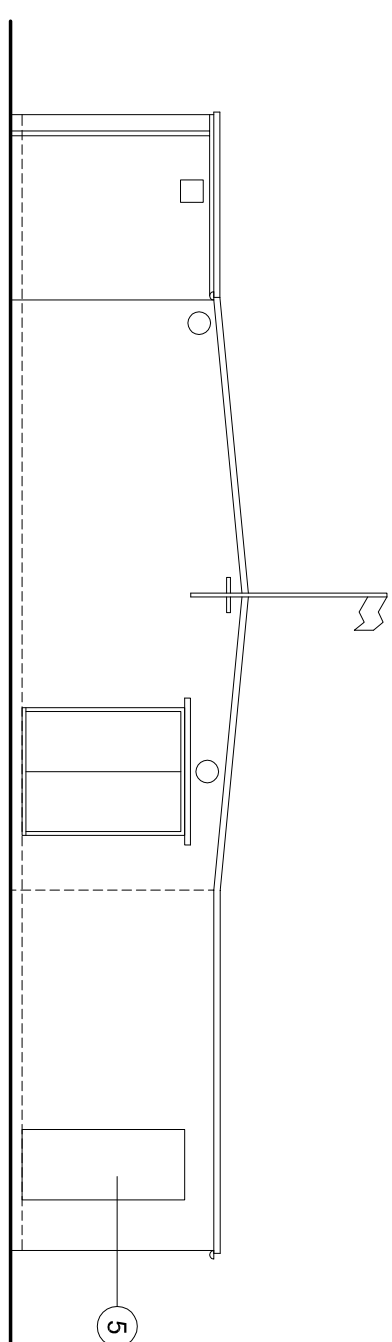

Side (North) Elevation (1:100)

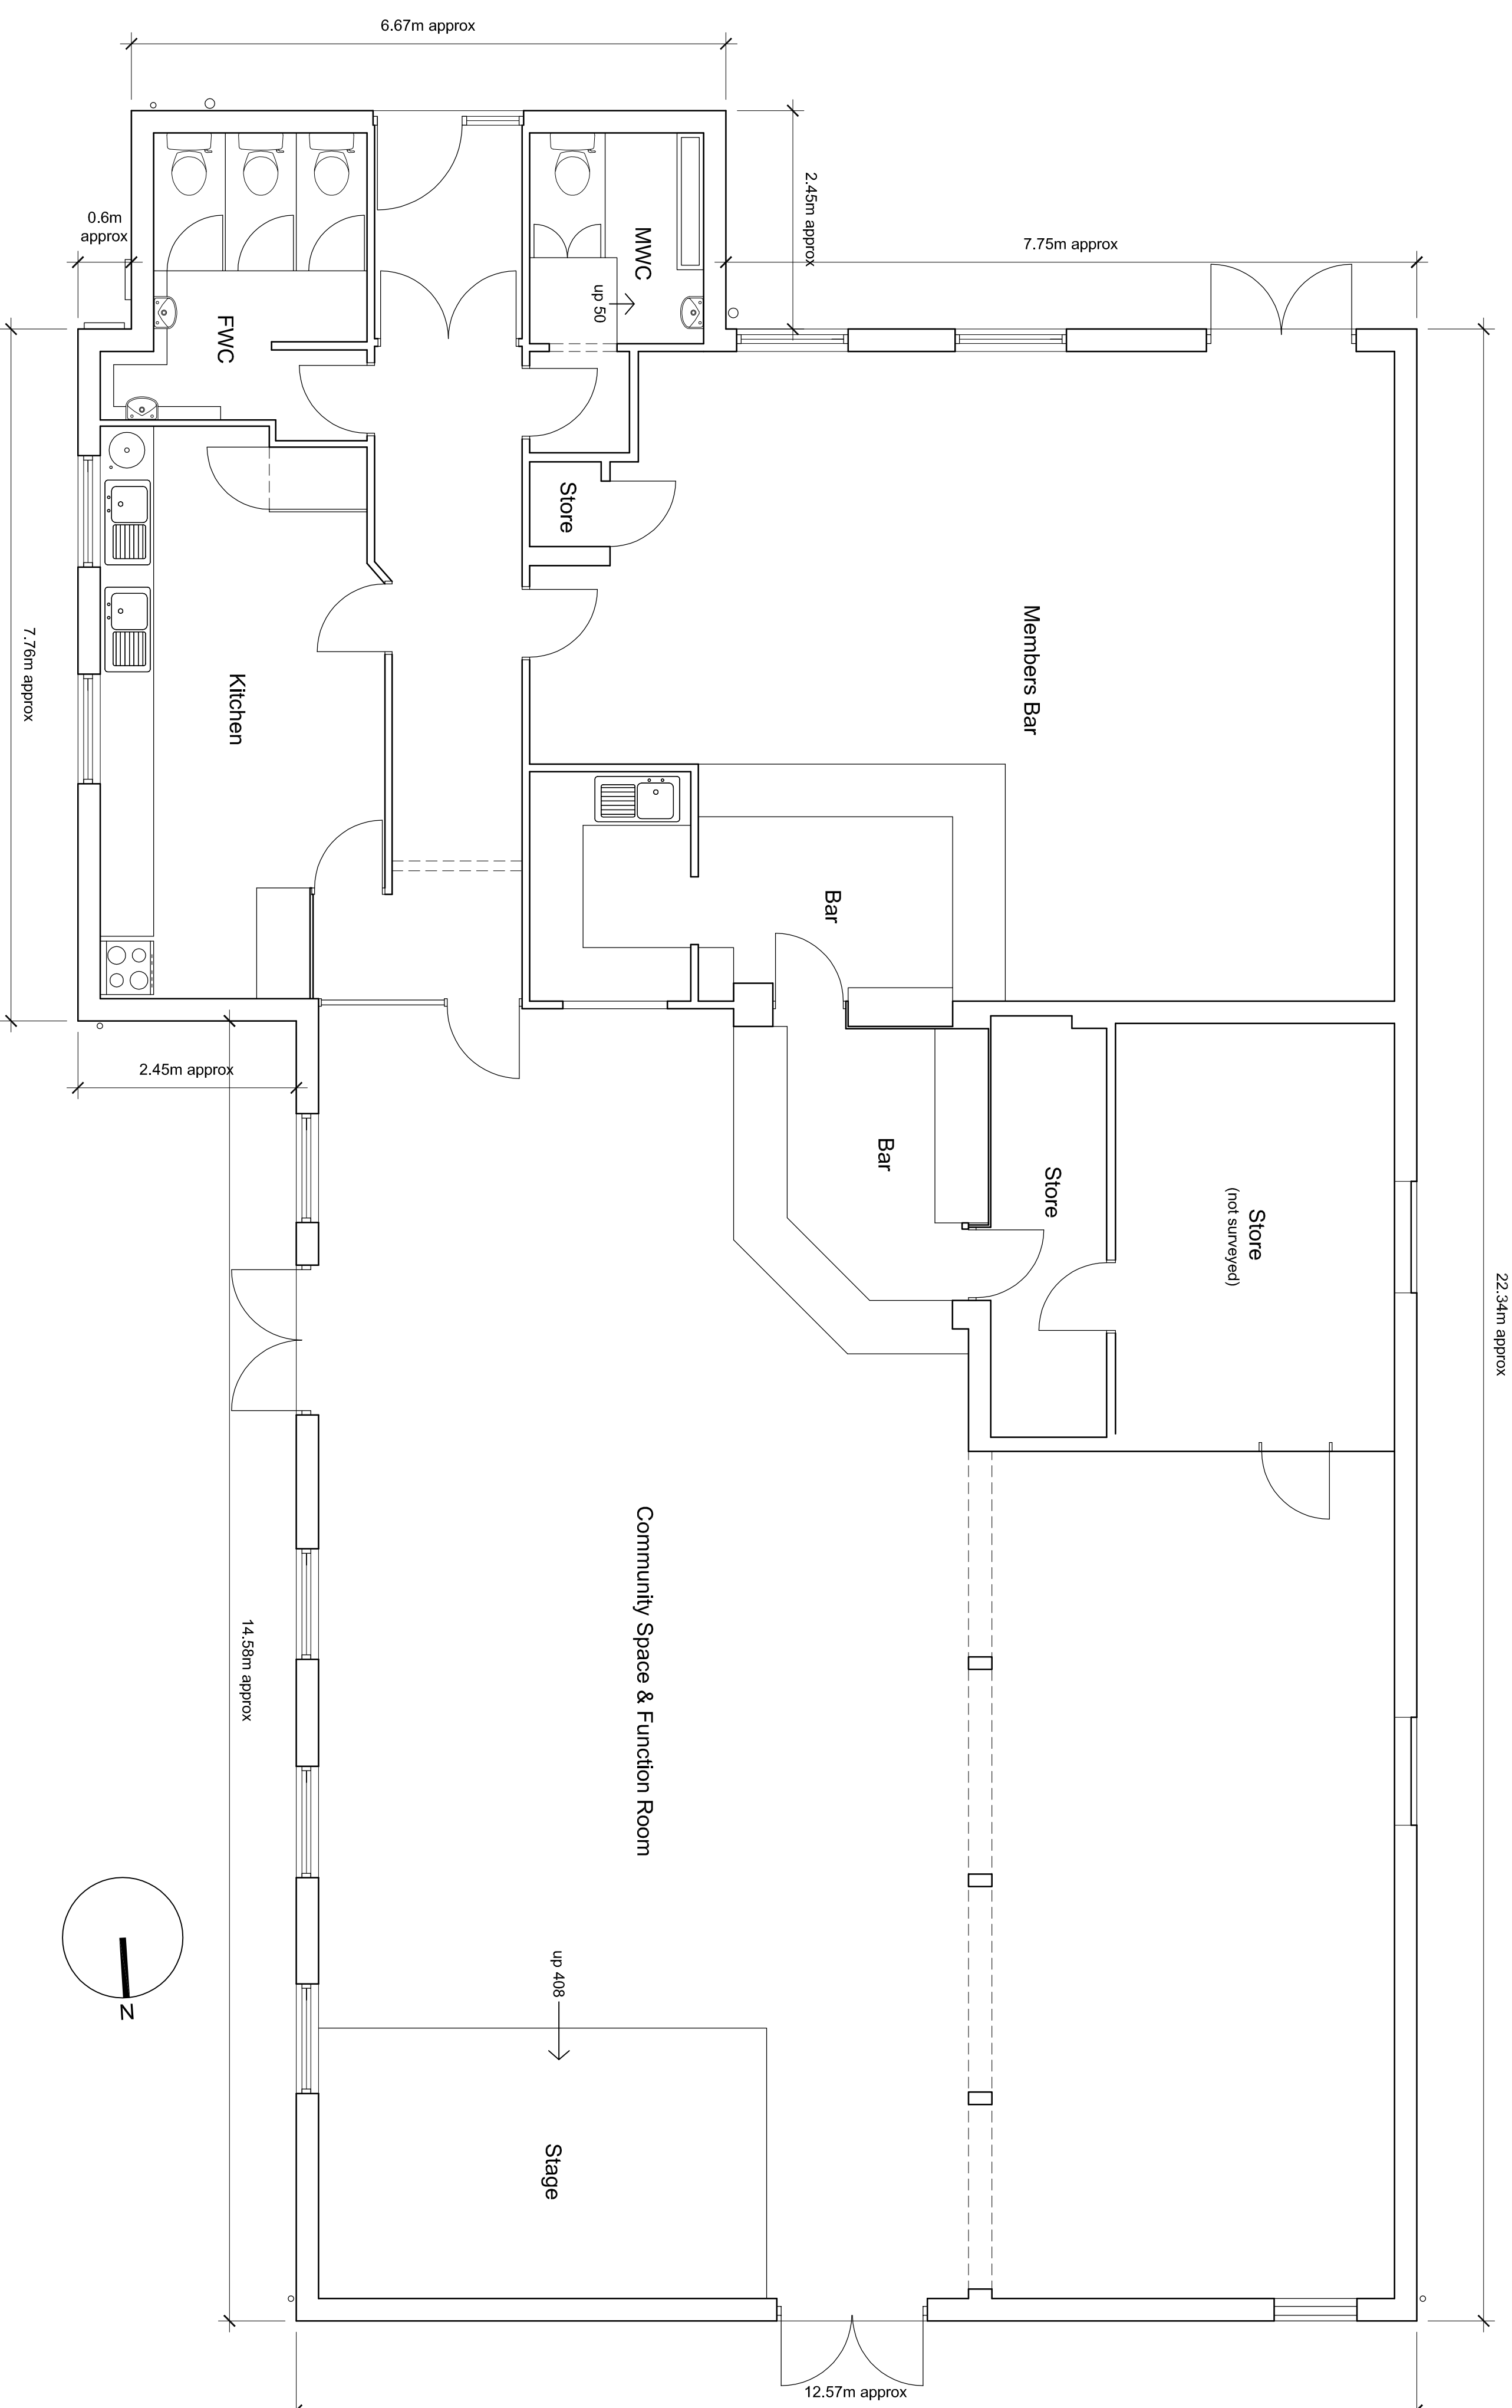

Ground Floor Plan (1:50)

P1	23.10.15	Planning Issue	AMV	AMV
D2	26.10.15	Draft Issue	AMV	AMV
D1	21.10.15	Draft Issue	AMV	AMV
Revision:	Date:	Description:	Drawn:	Checked:

ANDREW M WRIGHT LTD
CHARTERED ARCHITECT



26 Joys Bank, Holbeach St Johns, Spalding, Lincs, PE12 8SD
Telephone: 01406 540573 Mobile: 07940 914778

Project:
The Park Community Hub
Park Road
Holbeach
Lincs

Drawing Title:
Existing Plans & Elevations

Applicant: **Holbeach Parish Council**

Drawn:	Checked:	Date:	Scale:	Paper Size:
AMW	AMW	21.10.15	As shown	A1
Job No.: 011502	Dwg No.: PD02	Stage: Planning	Revision: P1	