



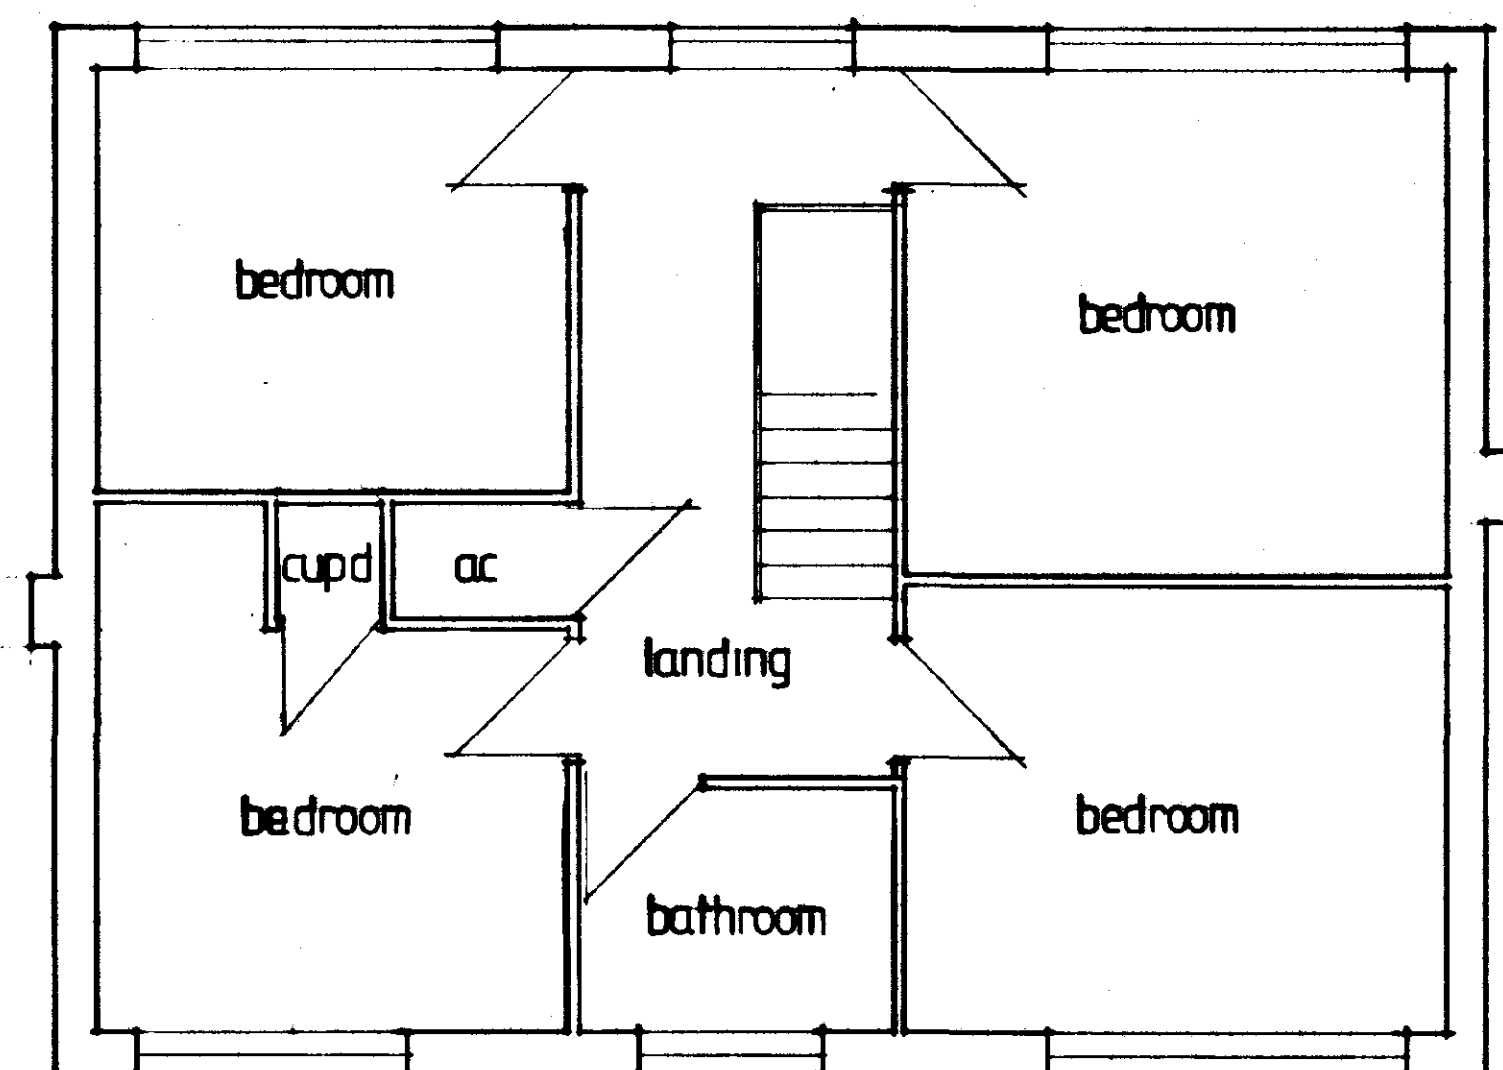

FIRST FLOOR PLAN

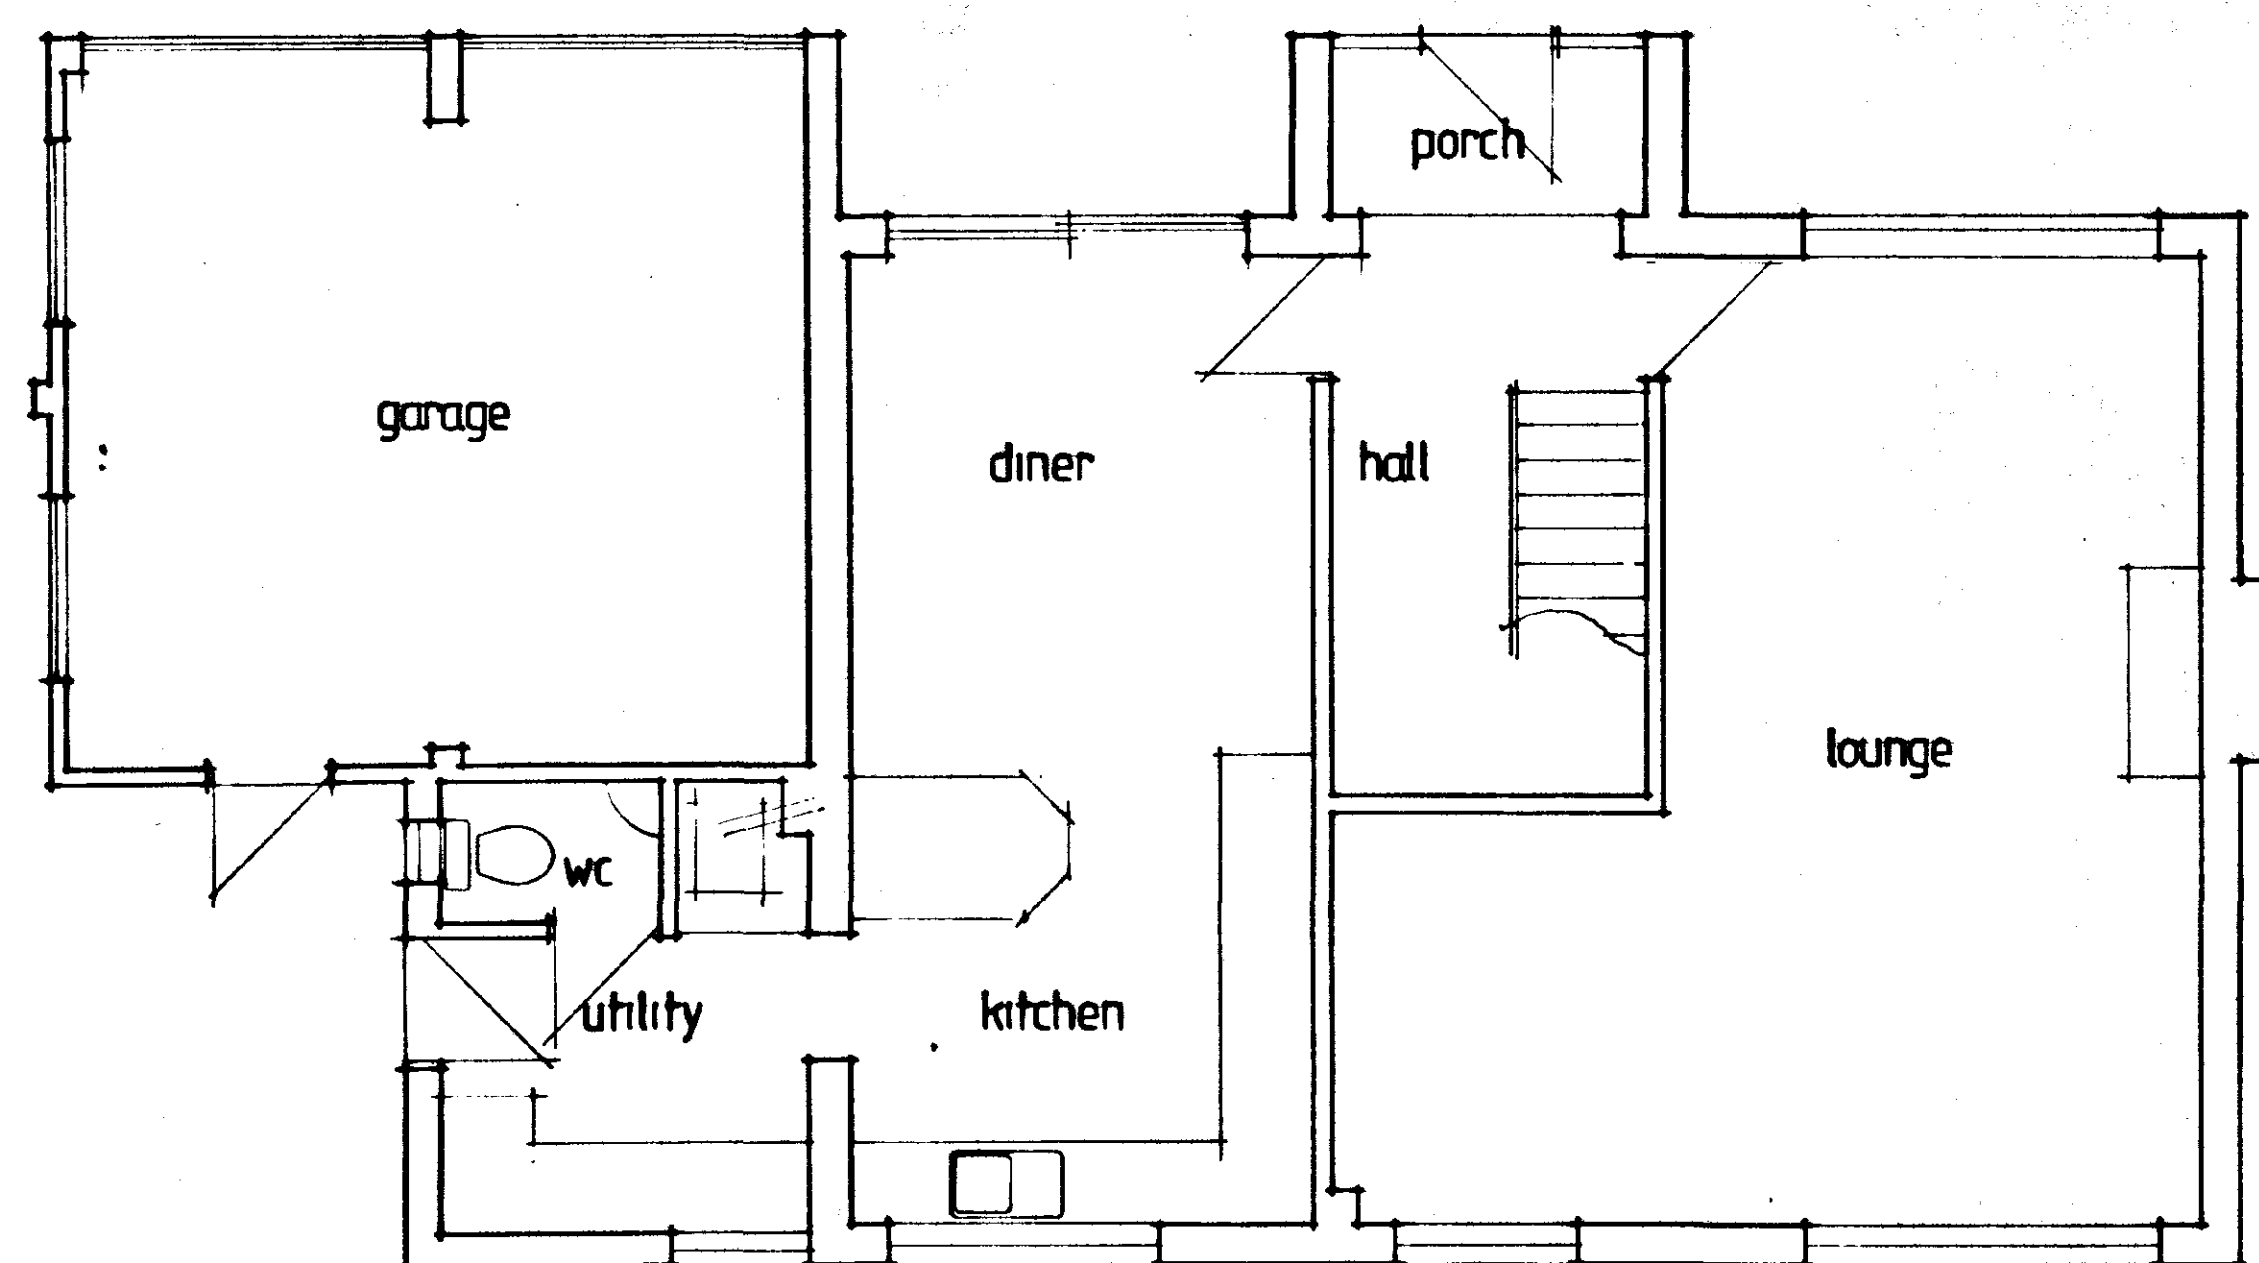

GROUND FLOOR PLAN

**DETERMINED
PLAN**

**SOUTH HOLLAND DC
HOUSING & PLANNING**
24 AUG 2001
Ref: 1022/01

G. R. MERCHANT
I.ENG AMICE, FWO.
ARCHITECTURAL, STRUCTURAL
& LAND DRAINAGE CONSULTANT
TEL: HOLBEACH (01406) 490800

PROJECT:
**EXTENSION & ALTERATIONS
LARKRISE
MARSH ROAD
HOLBEACH HURN**

CLIENT:
MR & MRS J. HENRY


SCALES: 1/50 1/100 (unless otherwise indicated) DATE: DEC 2000

DRAWING No.: 128/00/01


REVISIONS:

EXISTING



DO NOT SCALE FROM THIS DRAWING
This drawing is copyright and may not be altered, traced, photographed or used for any purpose other than that for which it is issued. The General Contractor is to check all dimensions on site and report discrepancies to the Architect.
All details shown on this drawing including foundations are based upon typical site conditions related to the area. No responsibility can be accepted for abnormal conditions which may be discovered during construction unless reported to the Architect so that design amendments may be considered. Site soil surveys are recommended in respect of foundations to establish specific site conditions before foundation work is undertaken.

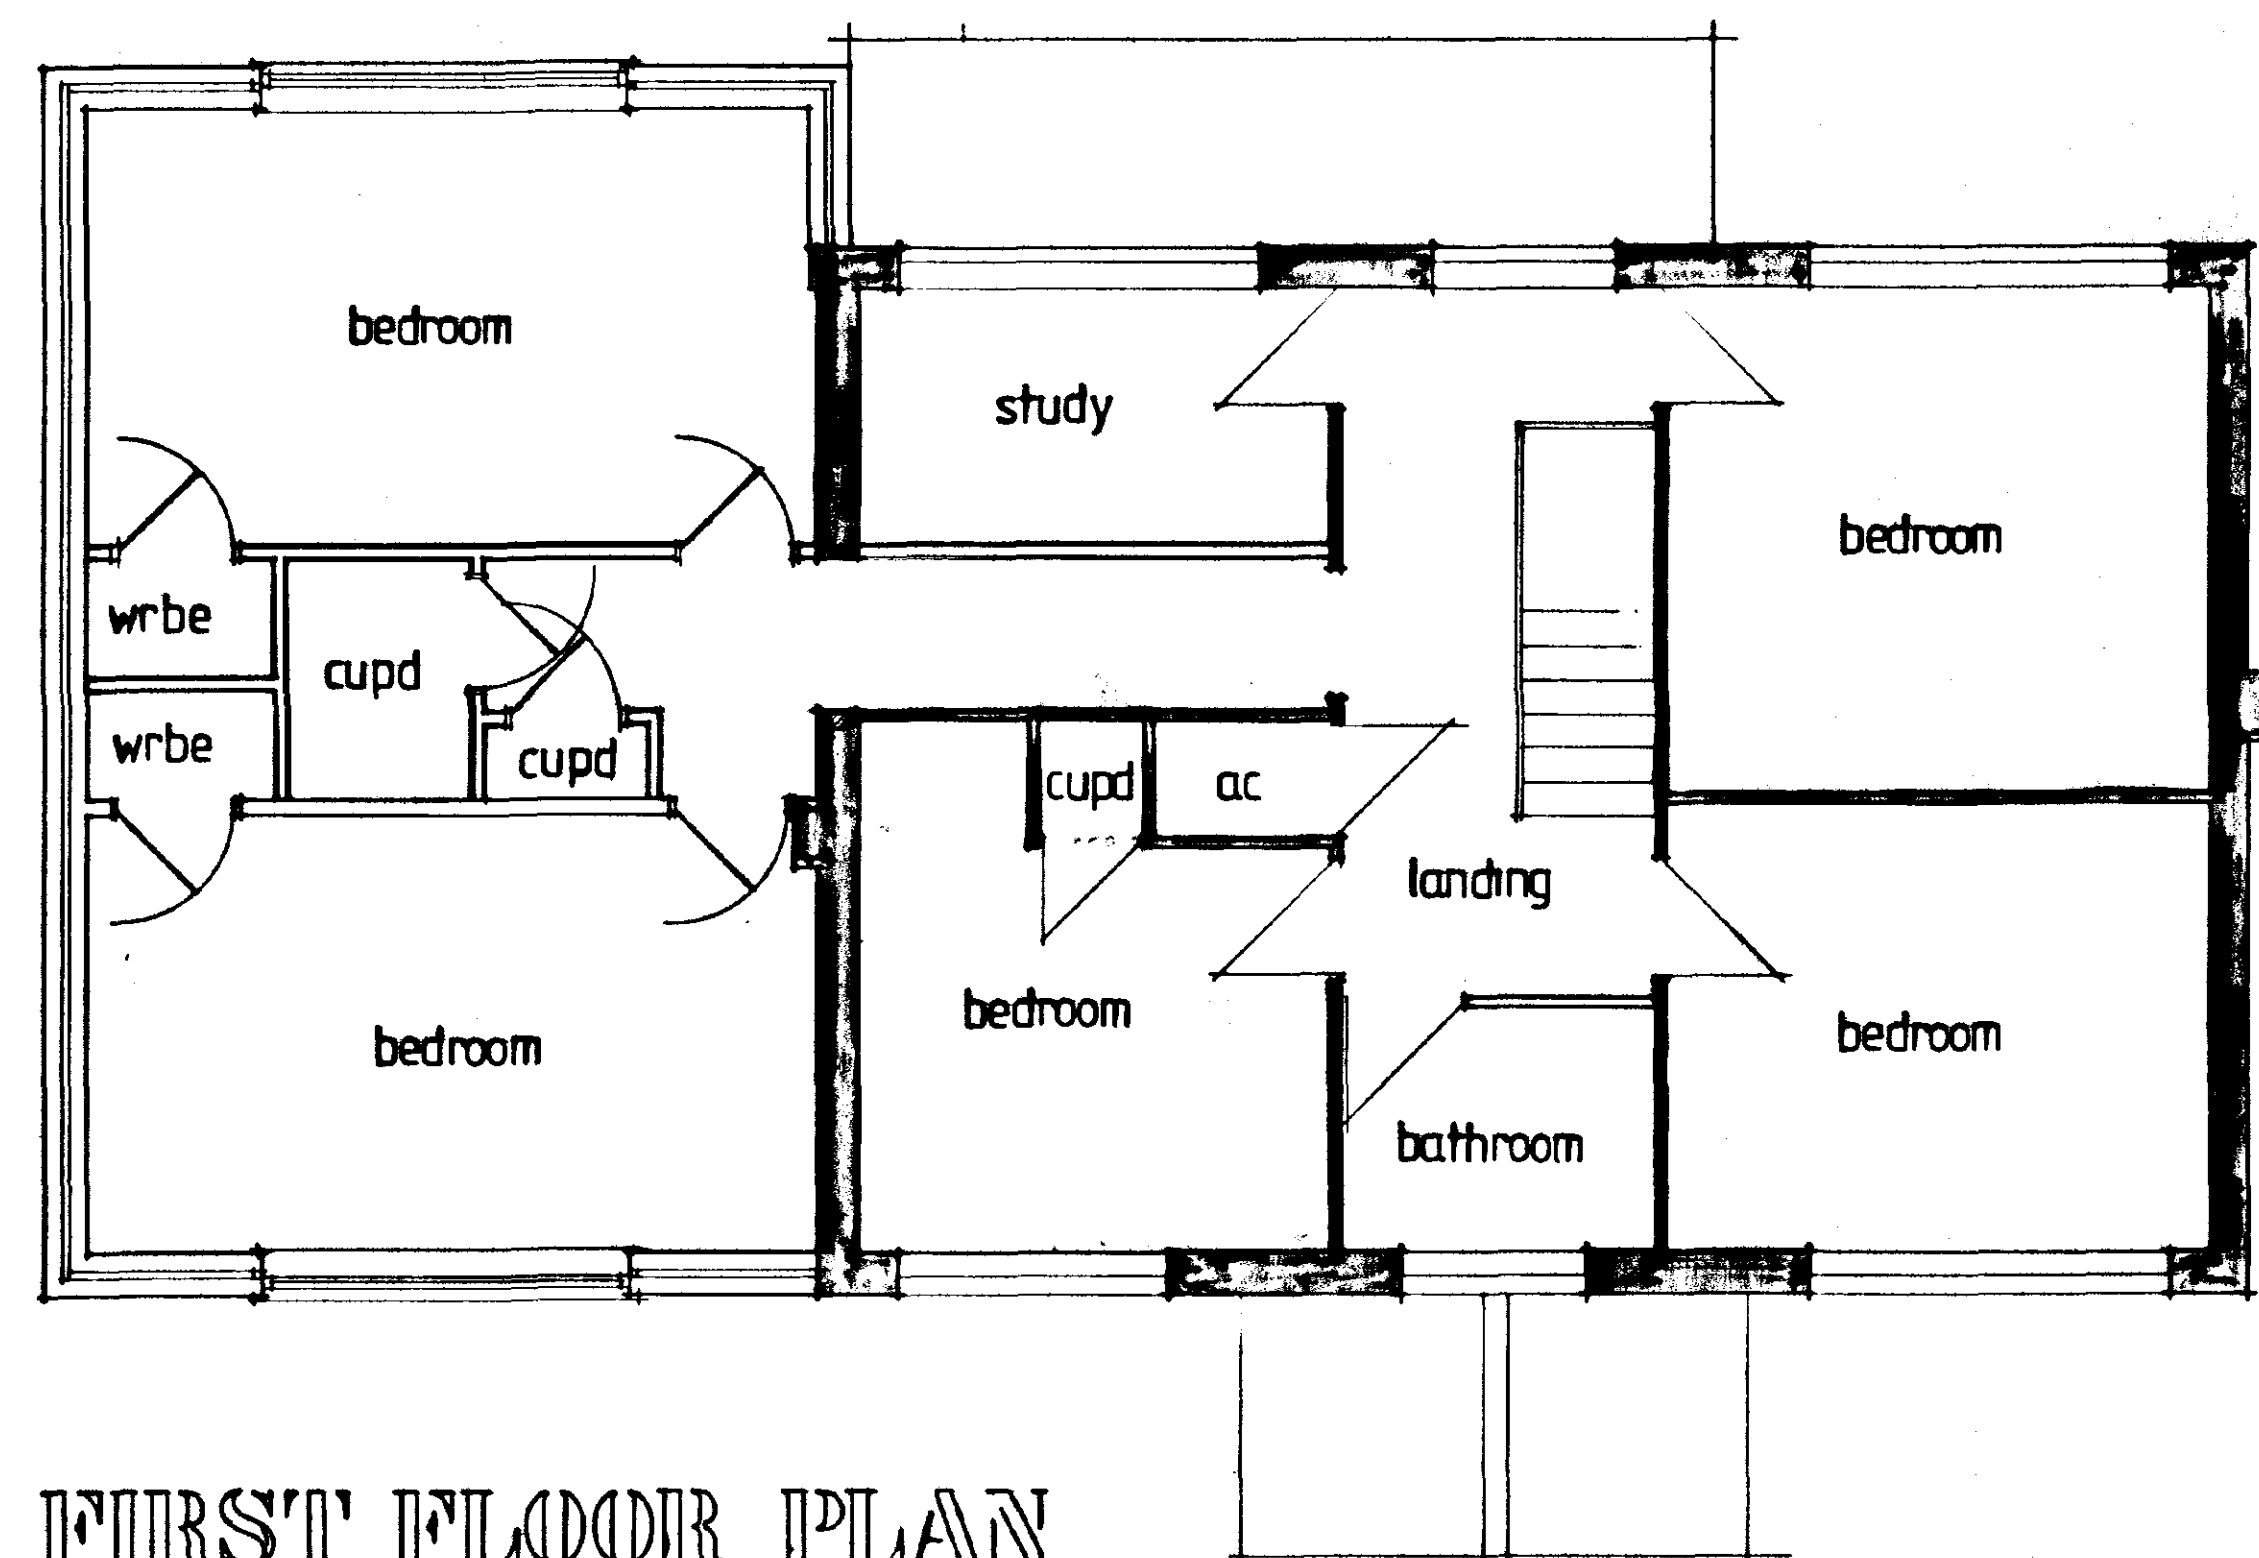

FIRST FLOOR PLAN

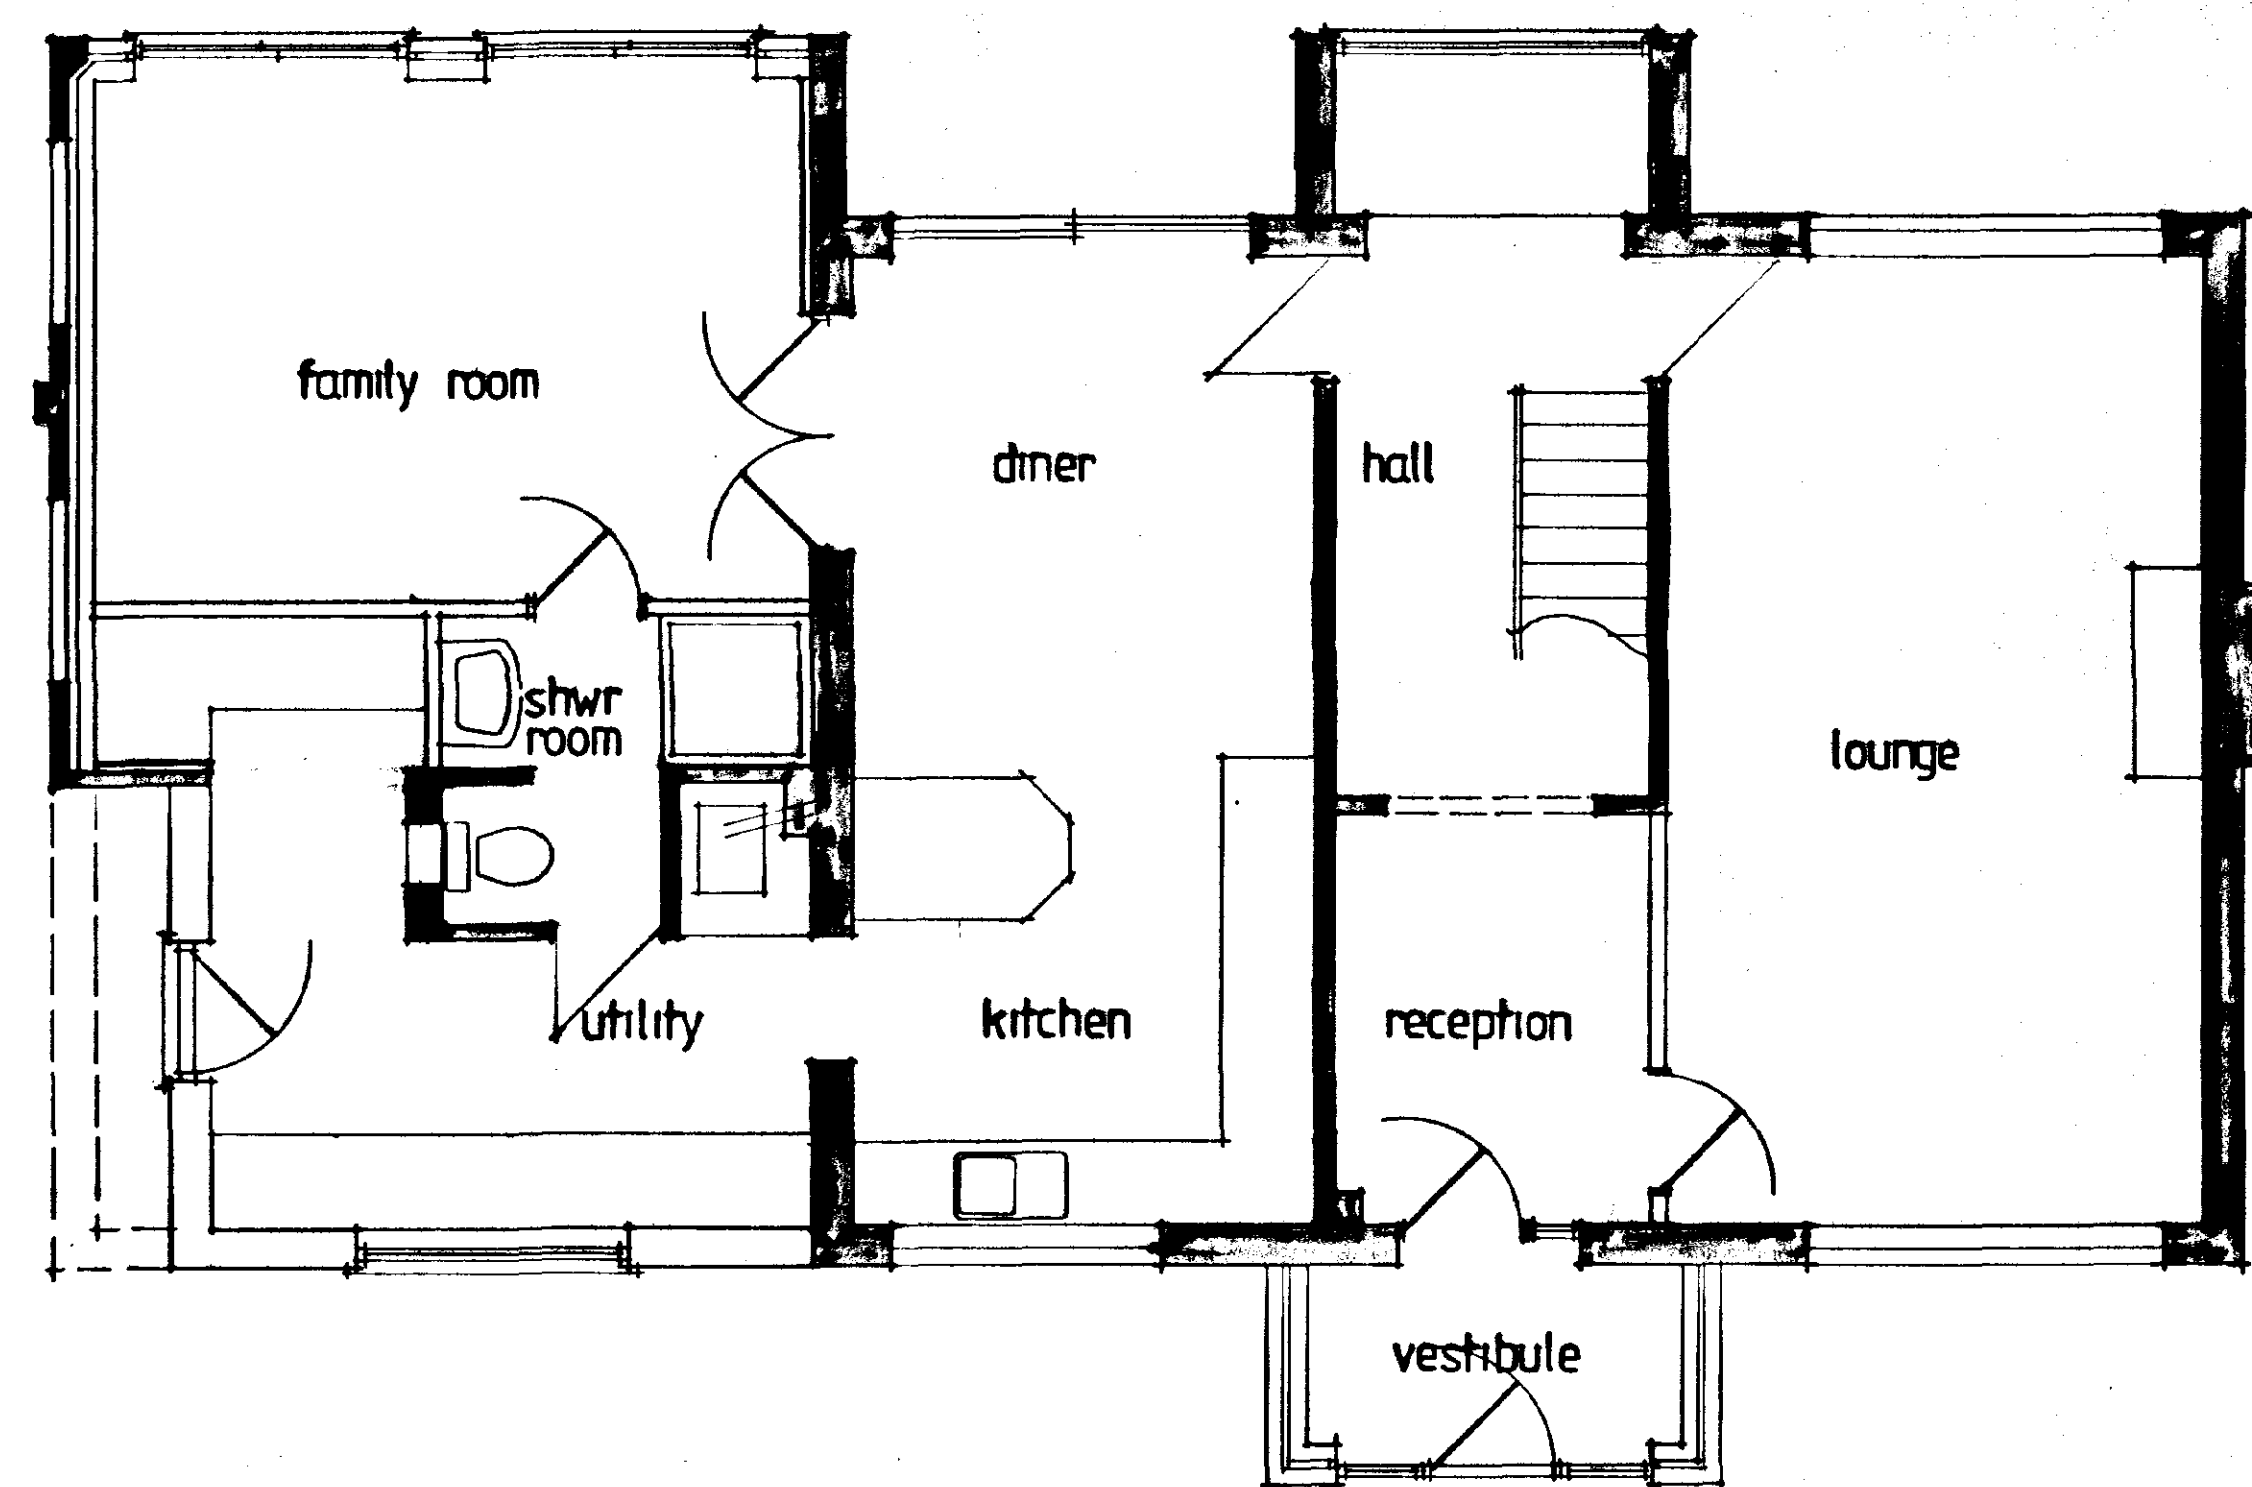

GROUND FLOOR PLAN

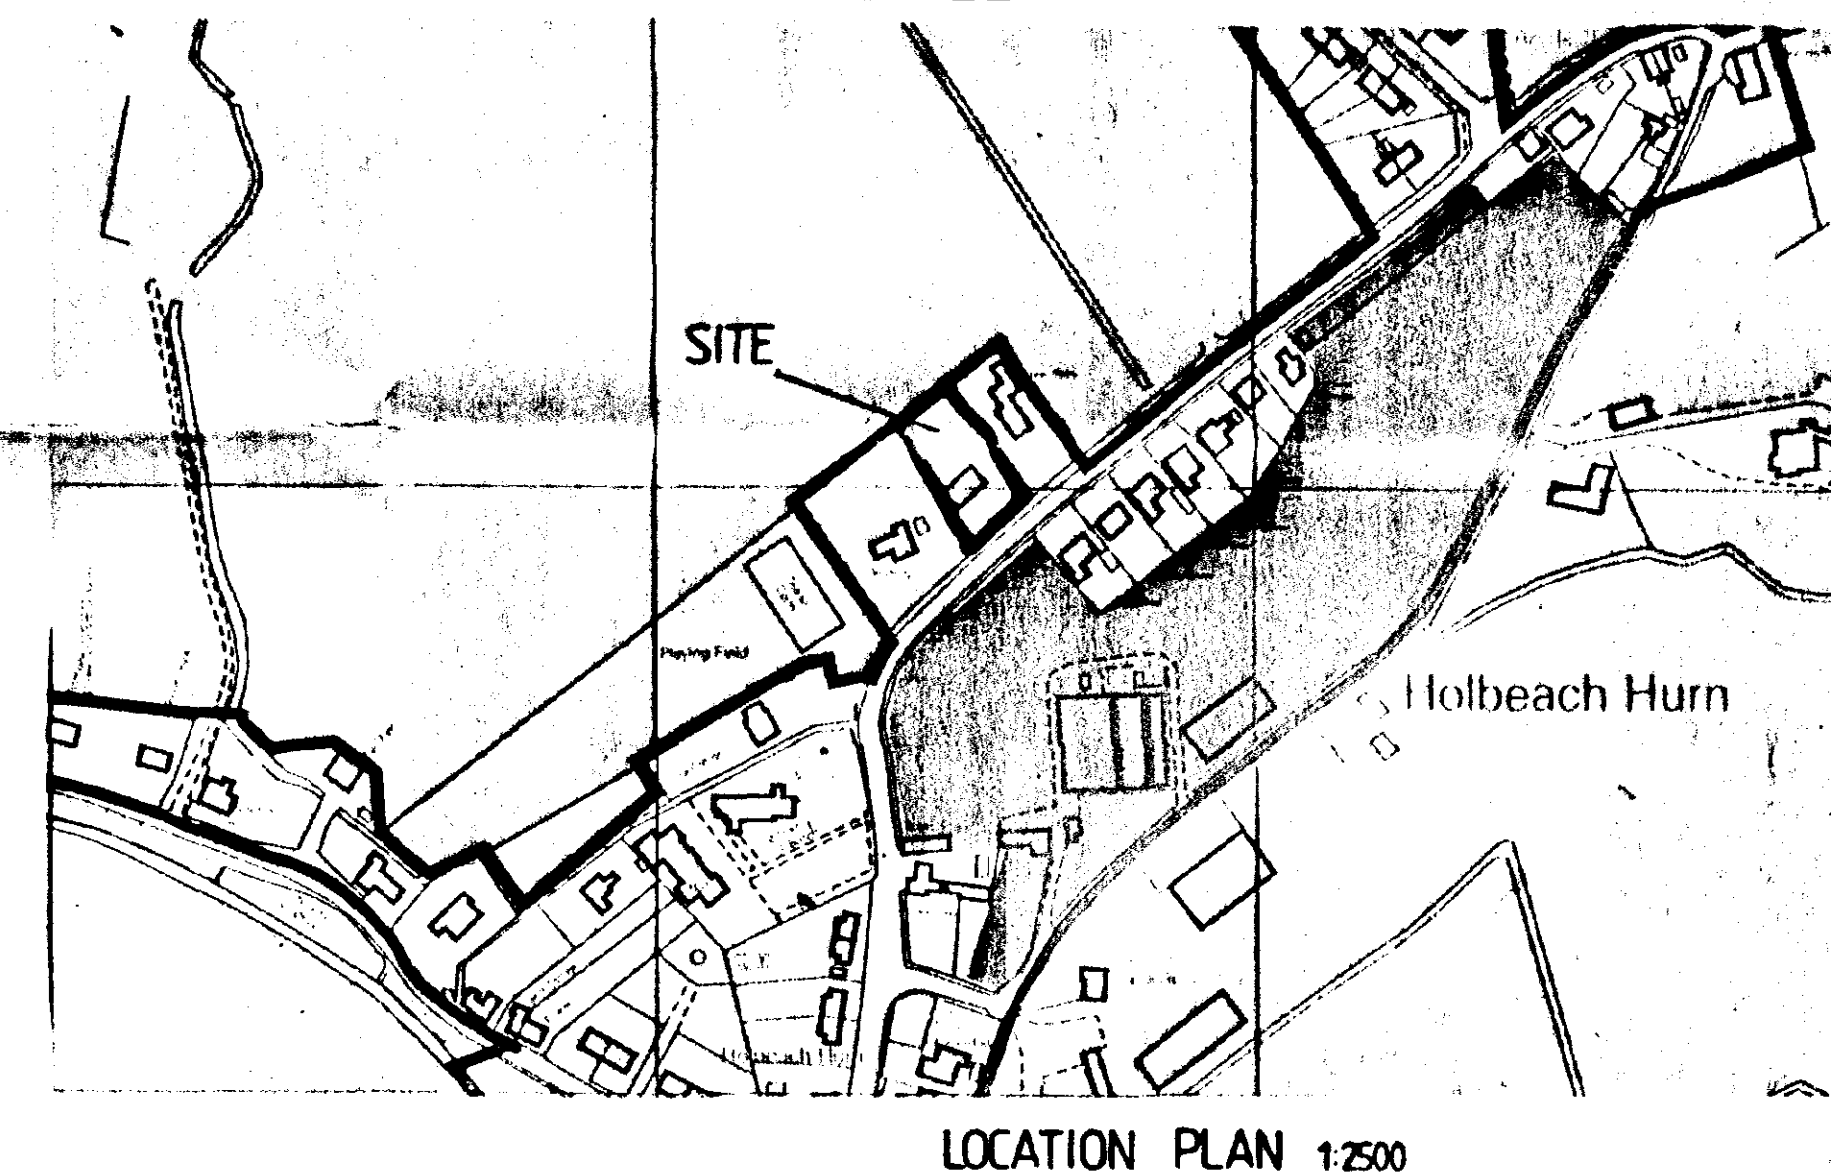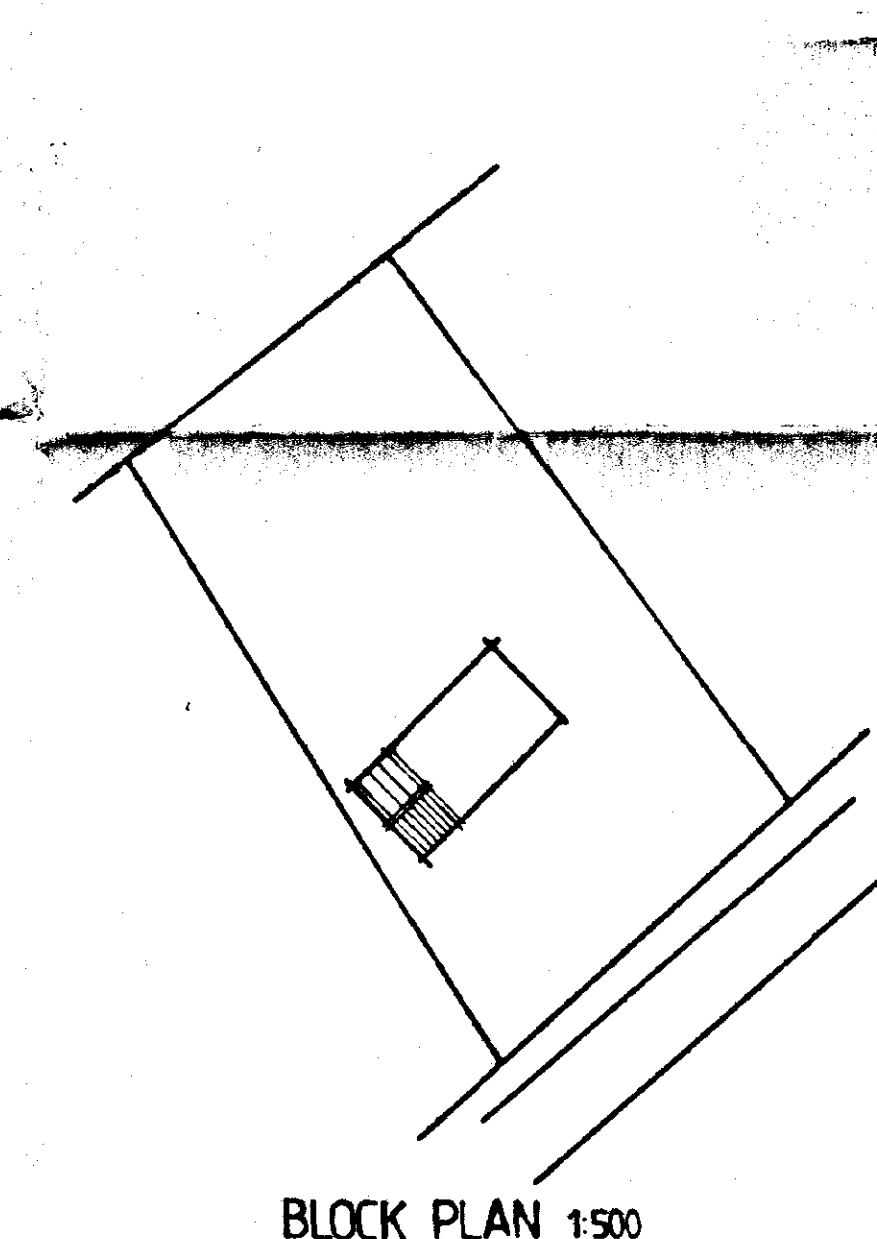

DETERMINED
PLAN

SOUTH HOLLAND DC
HOUSING & PLANNING
24 AUG 2001
Ref: 1022/01

A. Planning Approval - AUG 01

G. R. MERCHANT
I.ENG AMICE, FIWO,
ARCHITECTURAL, STRUCTURAL
& LAND DRAINAGE CONSULTANT
TEL: HOLBEACH (01406) 490800

PROJECT:
EXTENSION & ALTERATIONS
LARRISE
MARSH ROAD
HOLBEACH HURN

CLIENT:
MR & MRS J. HENRY

SCALES:
1/50 1/100
(unless otherwise stated)

DATE:
DEC 2000

DRAWING No.:
128/0001

REVISIONS:
A

PROPOSED

DO NOT SCALE FROM THIS DRAWING
This drawing is copyright and may not be altered, traced, photographed
or used for any purpose other than that for which it is issued.
The General Contractor is to check all dimensions on site and report
discrepancies to the Architect.
All details shown on this drawing including foundations are based upon
typical site conditions related to the site. No responsibility can be
accepted for abnormal conditions which may be discovered during
construction unless reported to the Architect so that design amendments
may be considered. Site soil surveys are recommended in respect of
foundations to establish specific site conditions before foundation work
is undertaken.