




FRONT 1:100




SIDE




REAR

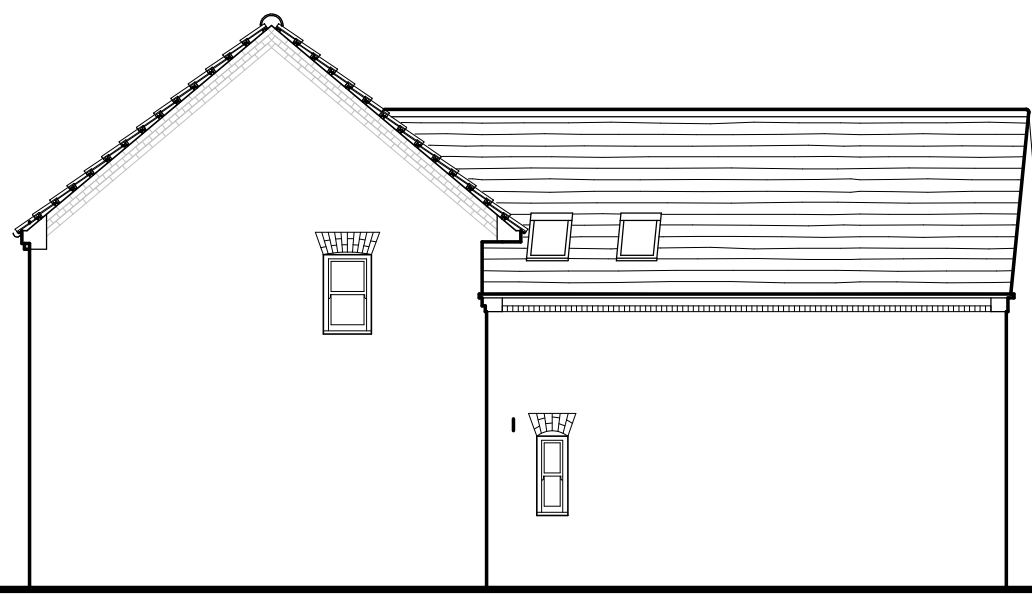

SIDE

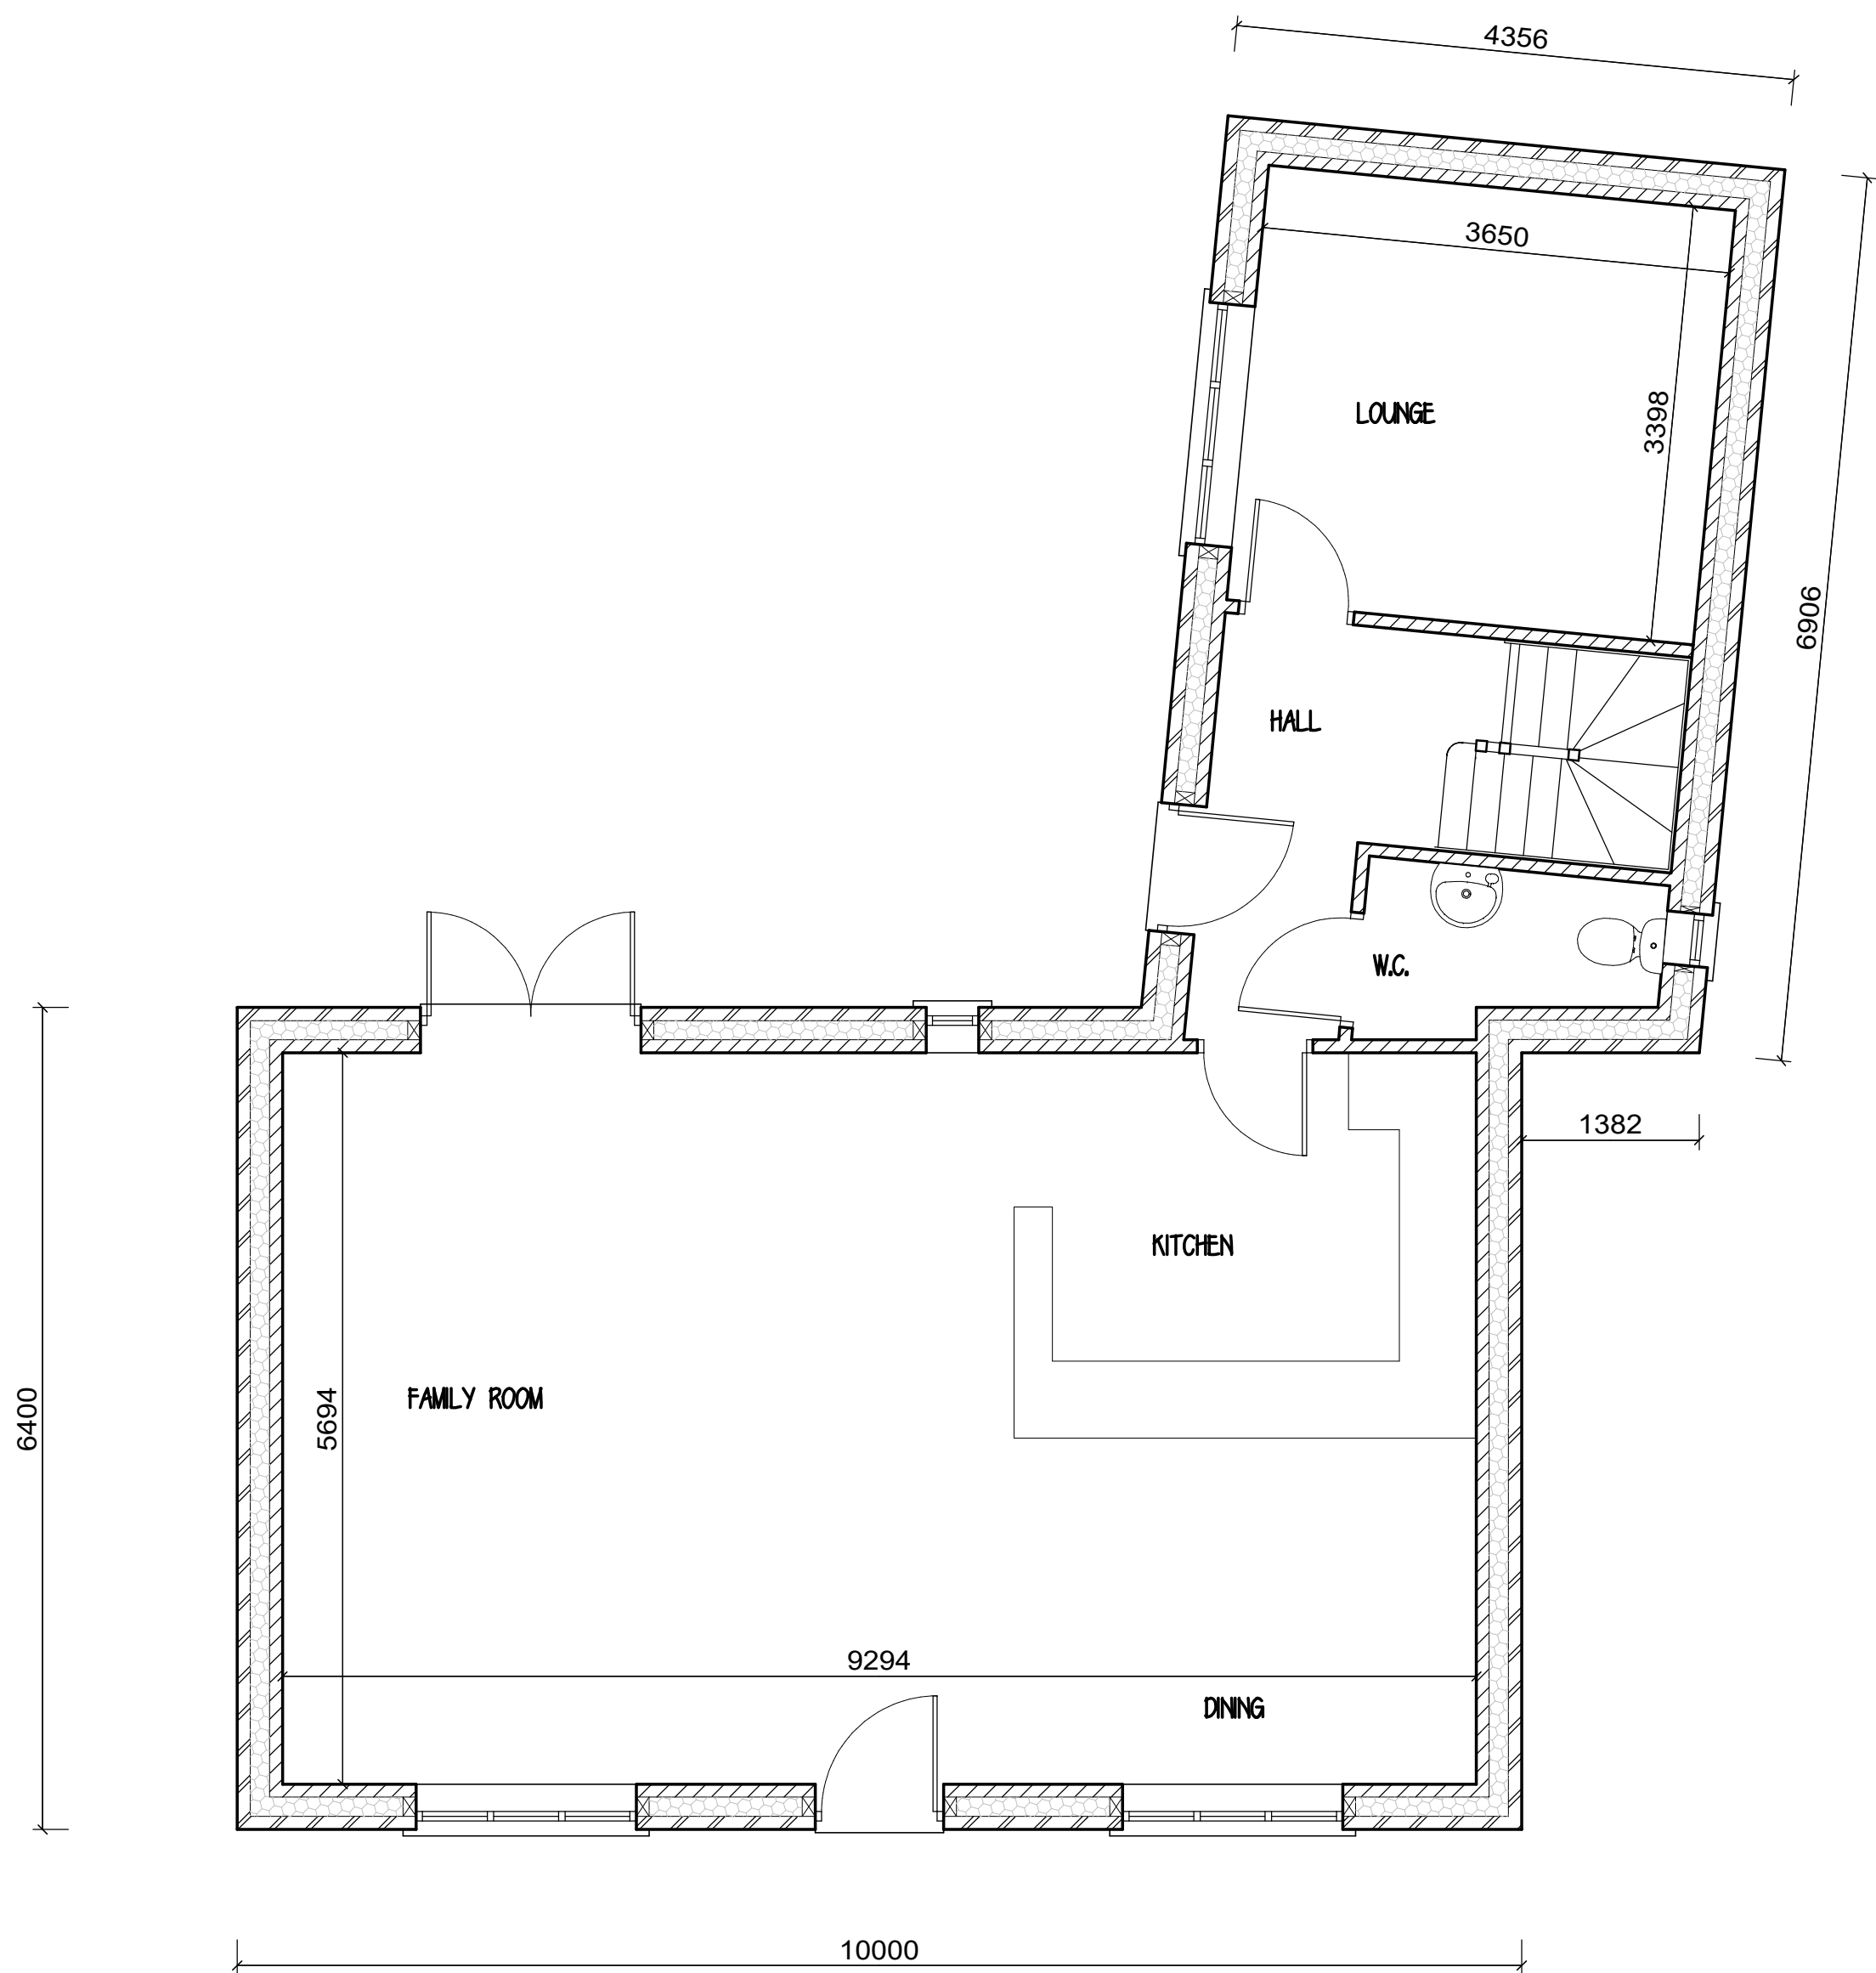

GROUND FLOOR 1:50

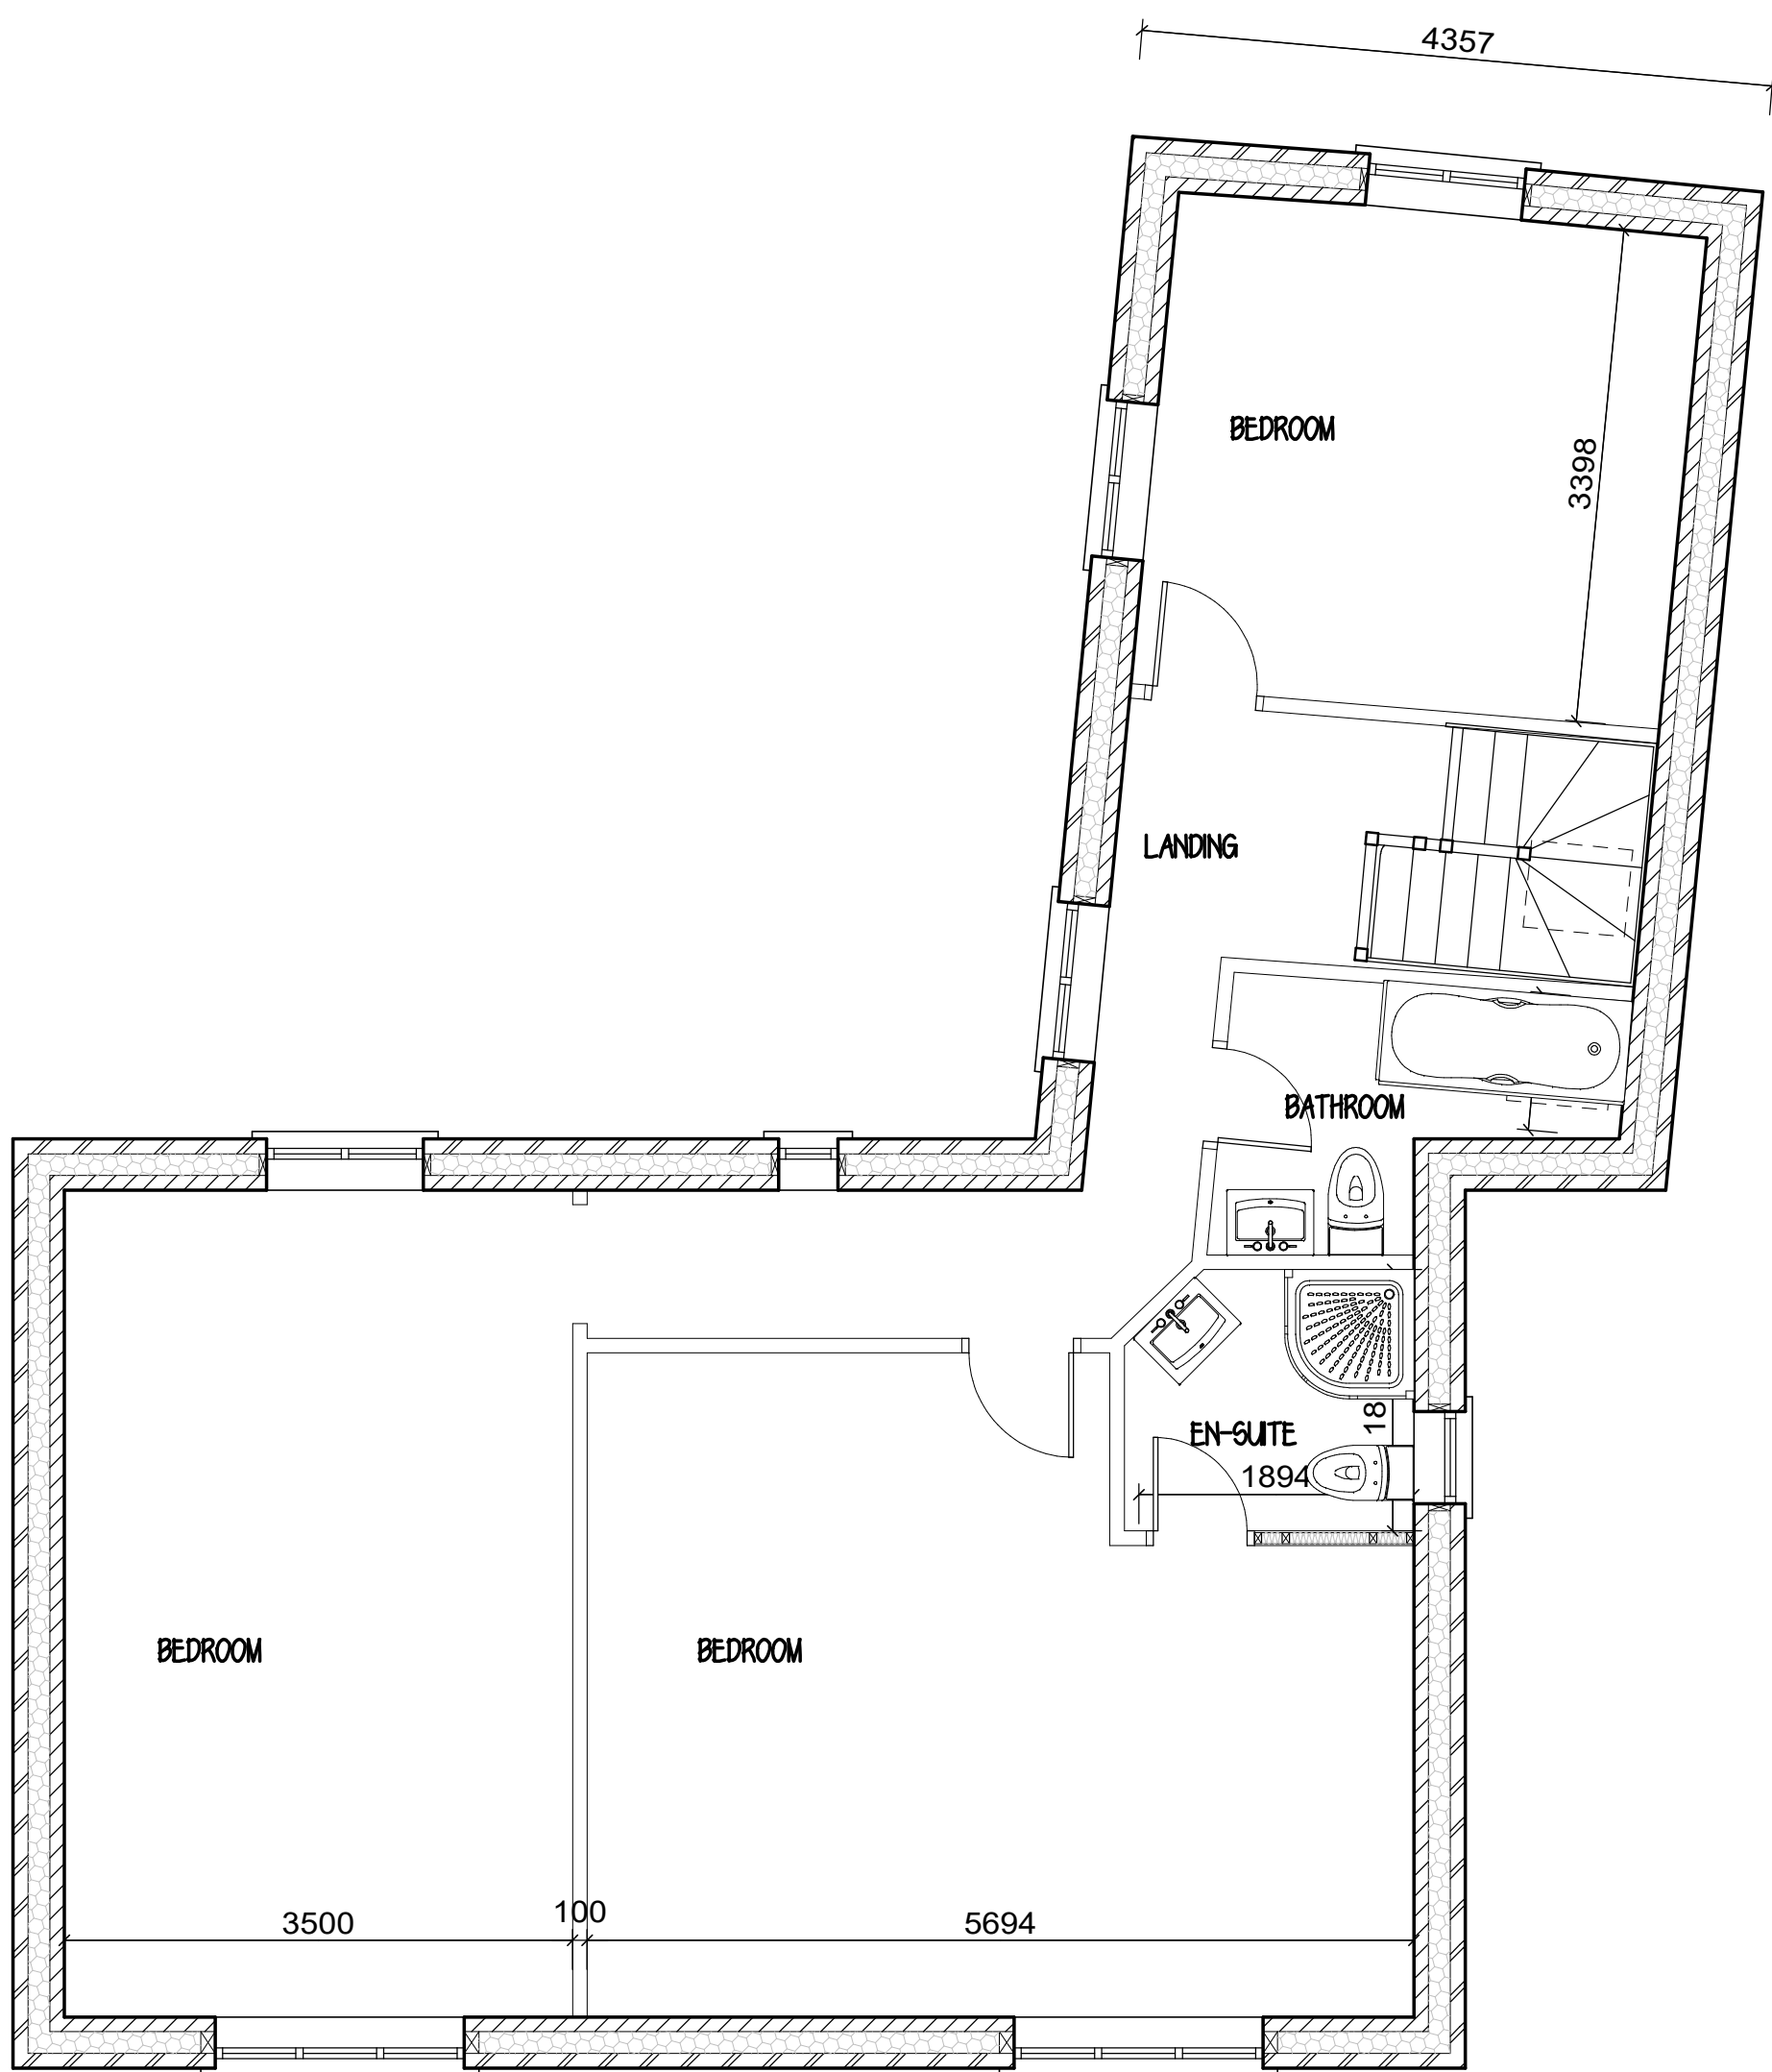

FIRST FLOOR

The client and principal contractor are to check all plans and dimensions on site before commencing work and report any discrepancies to the designer. All setting out dimensions should be checked against the corresponding floor plans. Our liability ceases 5 years after completion of our services.

The drawing is copyright and may not be altered, traced, copied, photographed or used for any purpose other than for which it is issued, without prior written permission from Ken Elener.

Trial hole data is not conclusive of soil conditions over the whole area of the site but representative only of the conditions at the location. Sub-strata and man made conditions may be exposed upon commencement of works which may reveal conditions not anticipated thus requiring further design input. No liability for such occurrences are accepted by K.L. Elener.

Nothing on this drawing should be taken as contractual between any parties unless specifically referred to in a third party contract.

Ordnance survey extract reproduced from the Ordnance Survey 1:1250 map with the permission of The Controller of Her Majesty's Stationery Office Crown Copyright Ken Elener License N° 100019016

Rev.E	x	x
Rev.D	x	x
Rev.C	x	x
Rev.B	x	x
Rev.A	x	x

Ken Elener

Architectural Design

Office 4

Regent Buildings Office Suite

6-8 Dartford Road

March, Cambs, PE15 8AQ

Tel: 01354 - 656854

Email : kenelener@gmail.com

Project

THREE BEDROOM HOUSE
AT JUNCTION OF
MAIN ROAD/HOLBEACH DROVE
GATE
HOLBEACH DROVE
SPALDING

Client	K VAUGHAN
Title	WORKING DRAWING
Ref	V3393-9
Rev	
Sheet A1	
Scale: 1:50,100	MAR 19