

This drawing is for PLANNING PURPOSES ONLY.
The internal layout shown on the plans is indicative and
are for guidance purposes. Amendments may be made
at the discretion of Allison Homes. For confirmation
of finalised design and specification refer to the Sales
Department.

24 JUL 2006
1033/06

DRAWING

21 JUL 2006

ISSUED

24/02/03	Hip added to roof	E AL
21/08/02	French doors revised to patio doors	D KS
21/02/02	Sales name revised, Breakfast & Dining	C KB
14/01/02	Utility, Breakfast, Bath, Bedroom 1 & En Suite	
	revised Elevations updated	B KB
Aug 94	Ensuite layout revised	A KB
Date:	Description:	

R E V I S I O N S



Allison House
Banbury Close
West Eton Avenue
Spalding
Lincolnshire
PE11 2BS
Tel: 01775 724701 Fax: 01775 762153
Email: hwsdoffice@allisonhomes.org
Allison Homes is a member of the National Home Builders' Federation

Project:
4 Bedroom House
THE CROMWELL

Drawing Title:
Design Sheet

Reference No: D/4/SG/03/V12. Scale: 1:100


Date: May 94

Drawing No: 01 Drawn: LRB

Revision: KB/BE

Do not scale directly from this drawing.
All discrepancies to be brought to the
attention of the above office.


Garages may vary according to plot orientation,
see site plan for details.

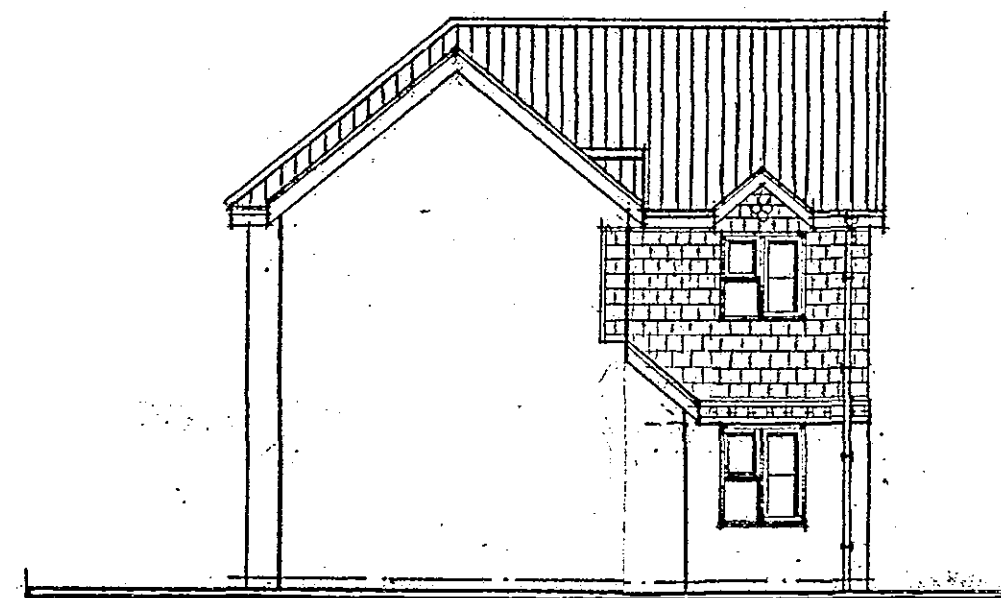


Side Elevation




Front Elevation

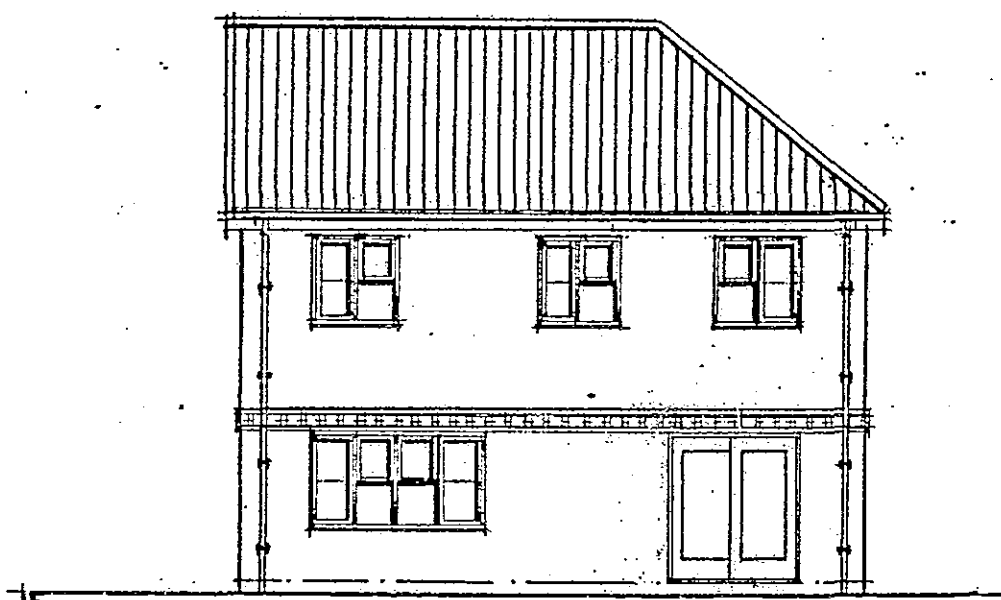


Side Elevation

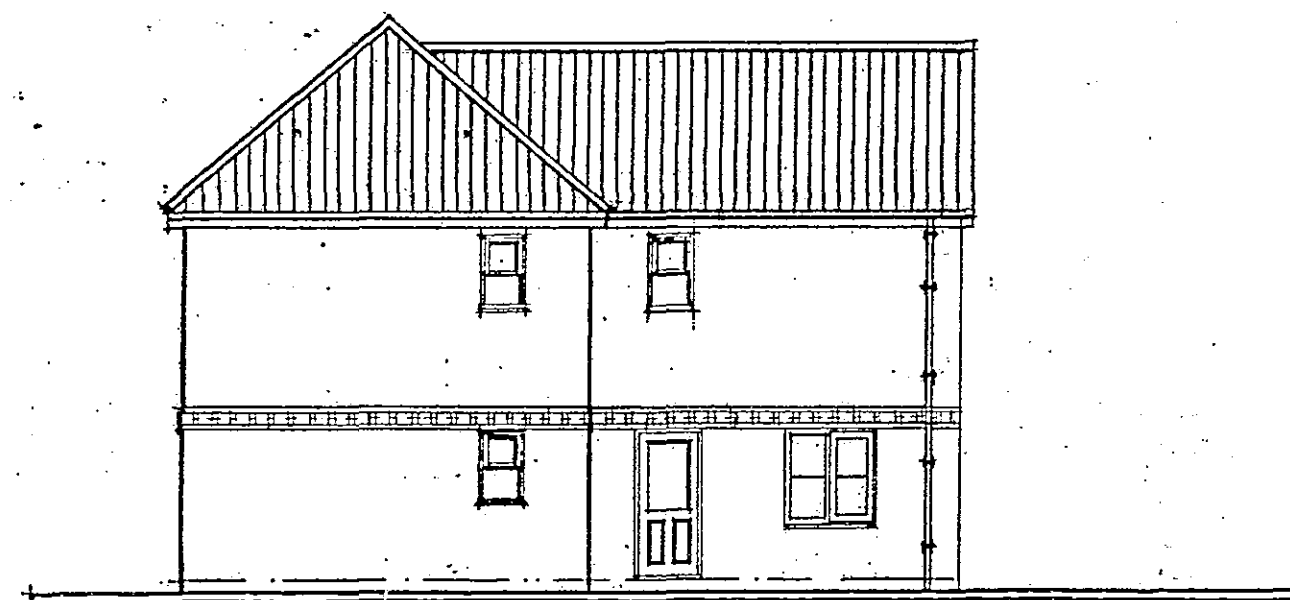

Rear Elevation

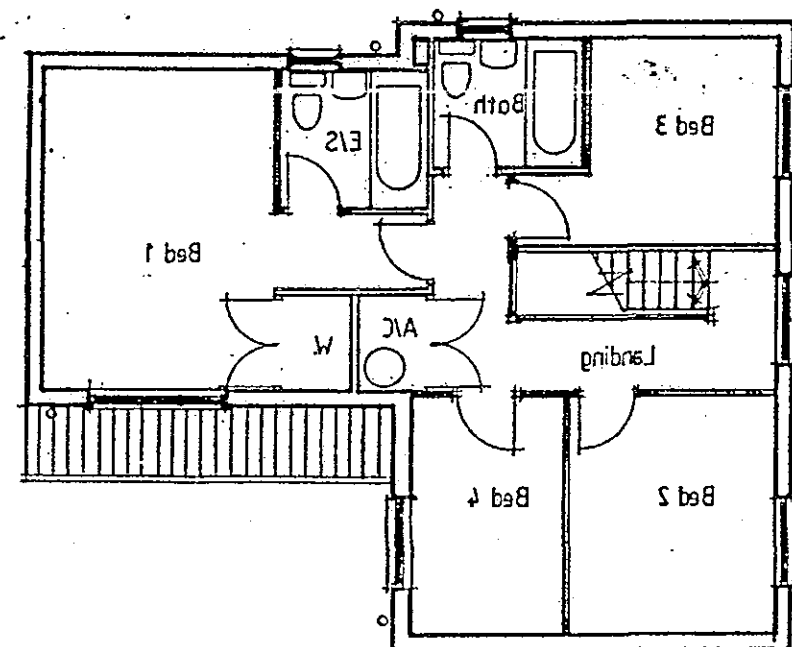

First Floor Plan

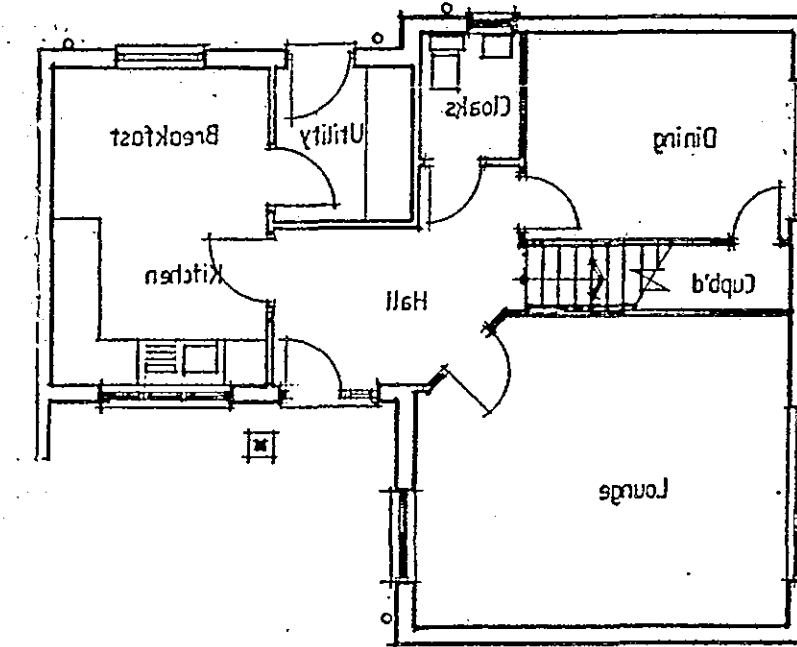

Ground Floor Plan

DETERMINED
PLAN