




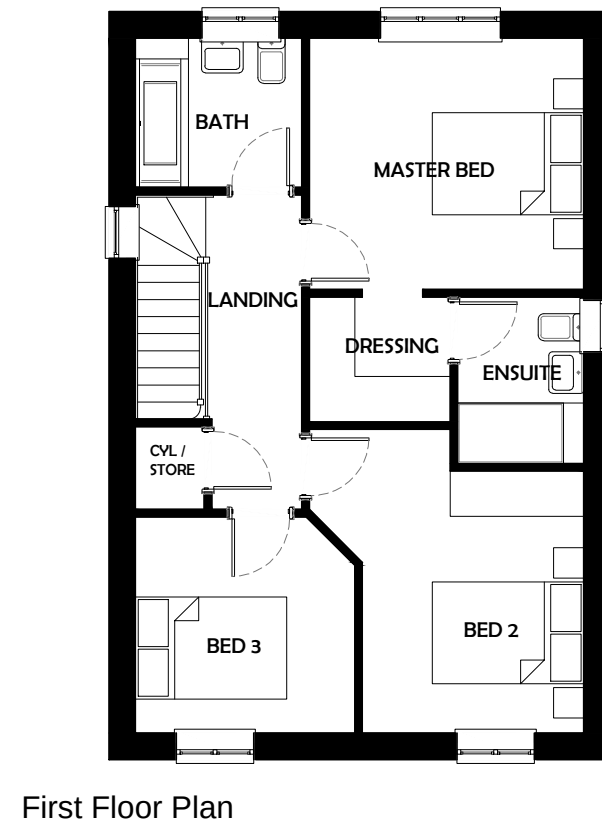


PROJECT TITLE: JD320C-1 [AS] Group House Type	
Total Floor Area - 108.94m ² [1172.62sq'ft]	
DRAWING TITLE: Proposed Plans	
DRAWING SCALE: 1:100 @ A3	
DRAWN BY: SrE	CHECKED BY: -
DRAWING STATUS: Planning Drawing	DRAWING DATE: March 2017
DRAWING NUMBER: JD320C-1 -P01 [AS]	DRAWING REVISION: -
DESIGN DEPARTMENT	
	
JELSON LTD 370 LOUGHBOROUGH ROAD LEICESTER LE4 5PR Tel: 0116 2661541 - Fax: 0116 2664589 - Web: www.jelson.co.uk	

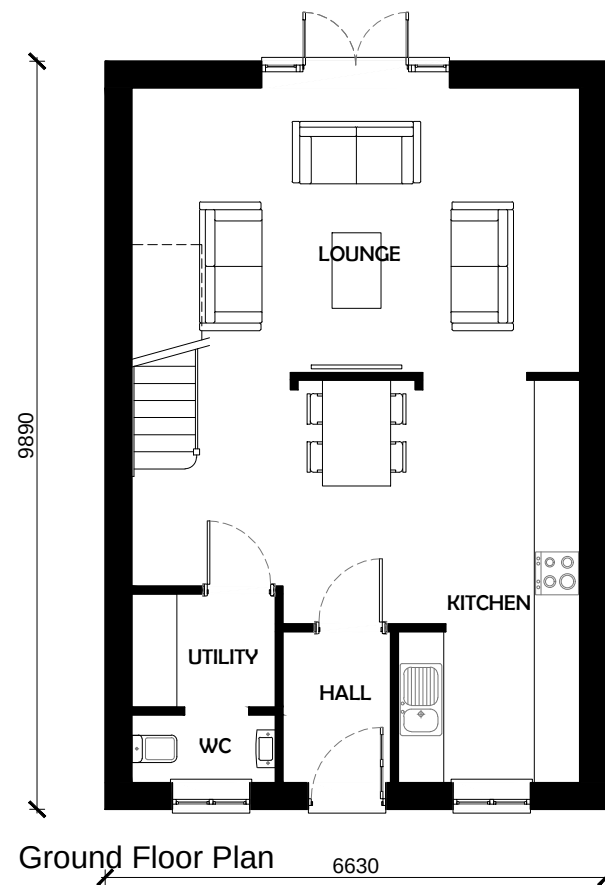


Front Elevation

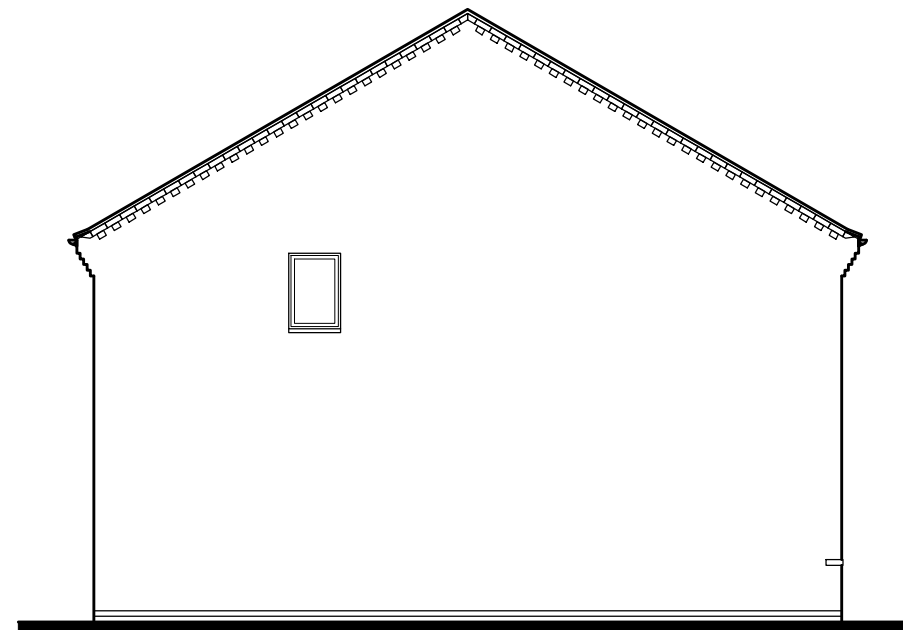

Side Elevation

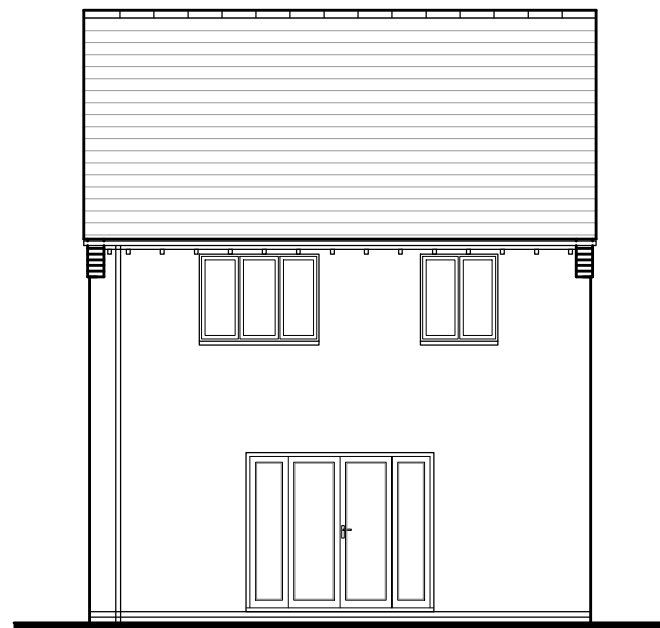

Rear Elevation

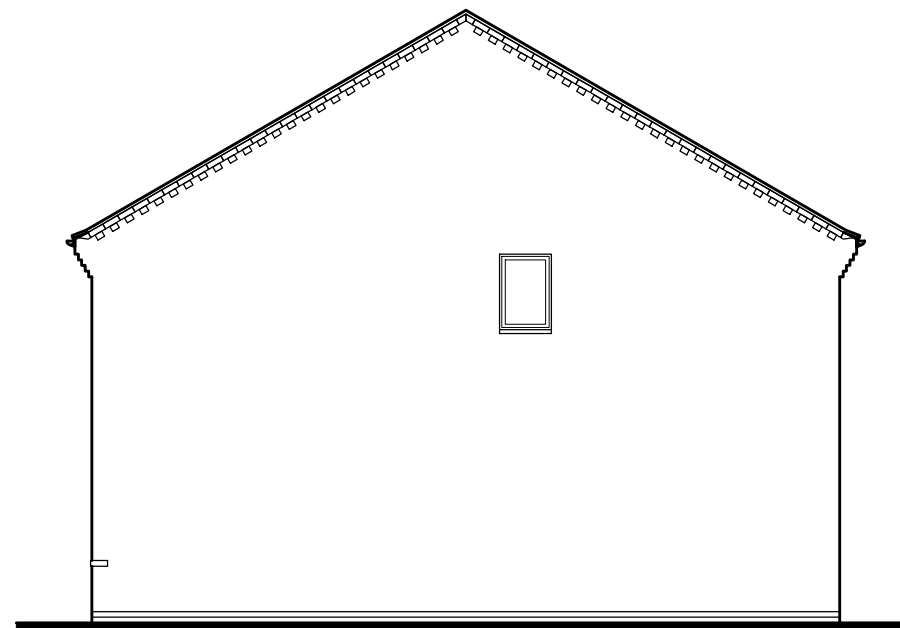

Side Elevation

PROJECT TITLE: JD320C-1 [AS] Group House Type	
Total Floor Area - 108.94m ² [1172.62sq'ft]	
DRAWING TITLE: Proposed Elevations	
DRAWING SCALE: 1:100 @ A3	
DRAWN BY: SrE	CHECKED BY: -
DRAWING STATUS: Planning Drawing	DRAWING DATE: March 2017
DRAWING NUMBER: JD320C-1 -P02 [AS]	DRAWING REVISION: -
DESIGN DEPARTMENT	
	
JELSON LTD 370 LOUGHBOROUGH ROAD LEICESTER LE4 5PR Tel: 0116 2661541 - Fax: 0116 2664589 - Web: www.jelson.co.uk	