
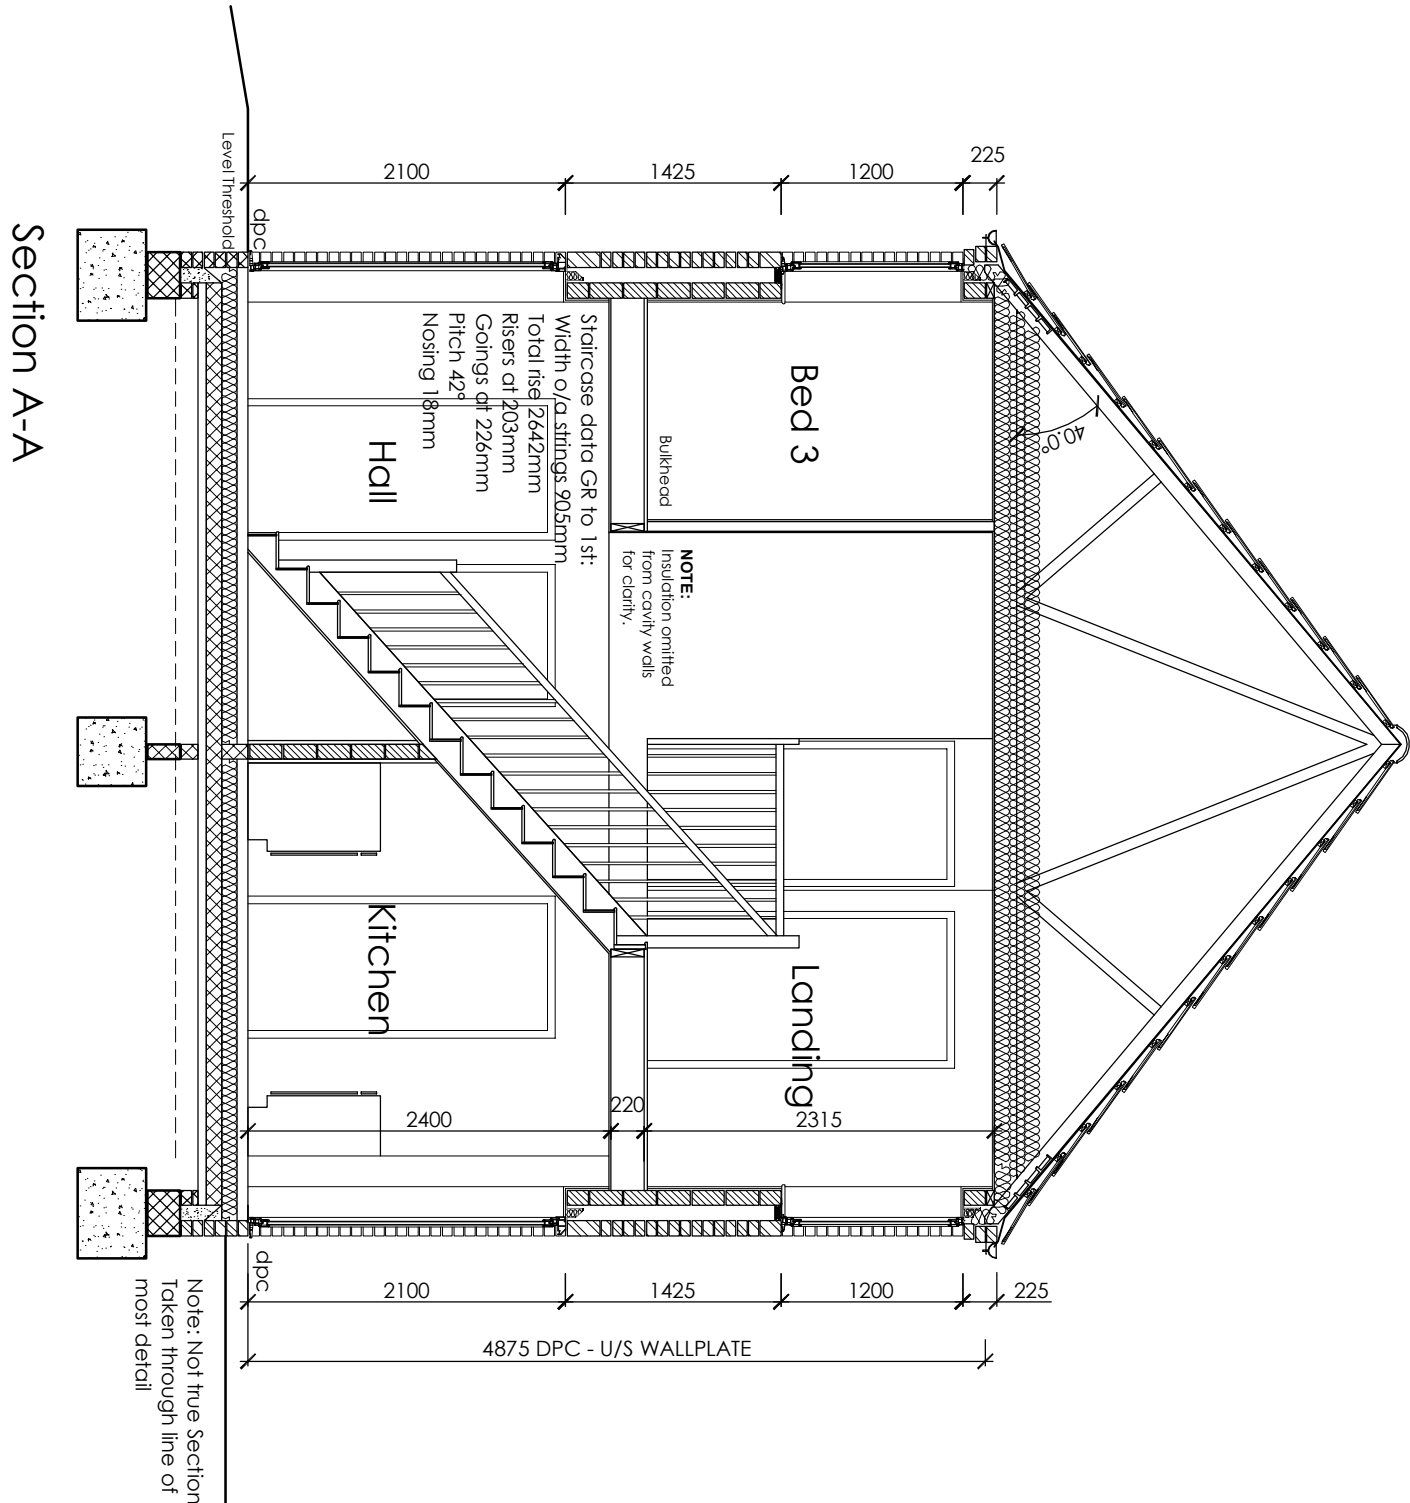
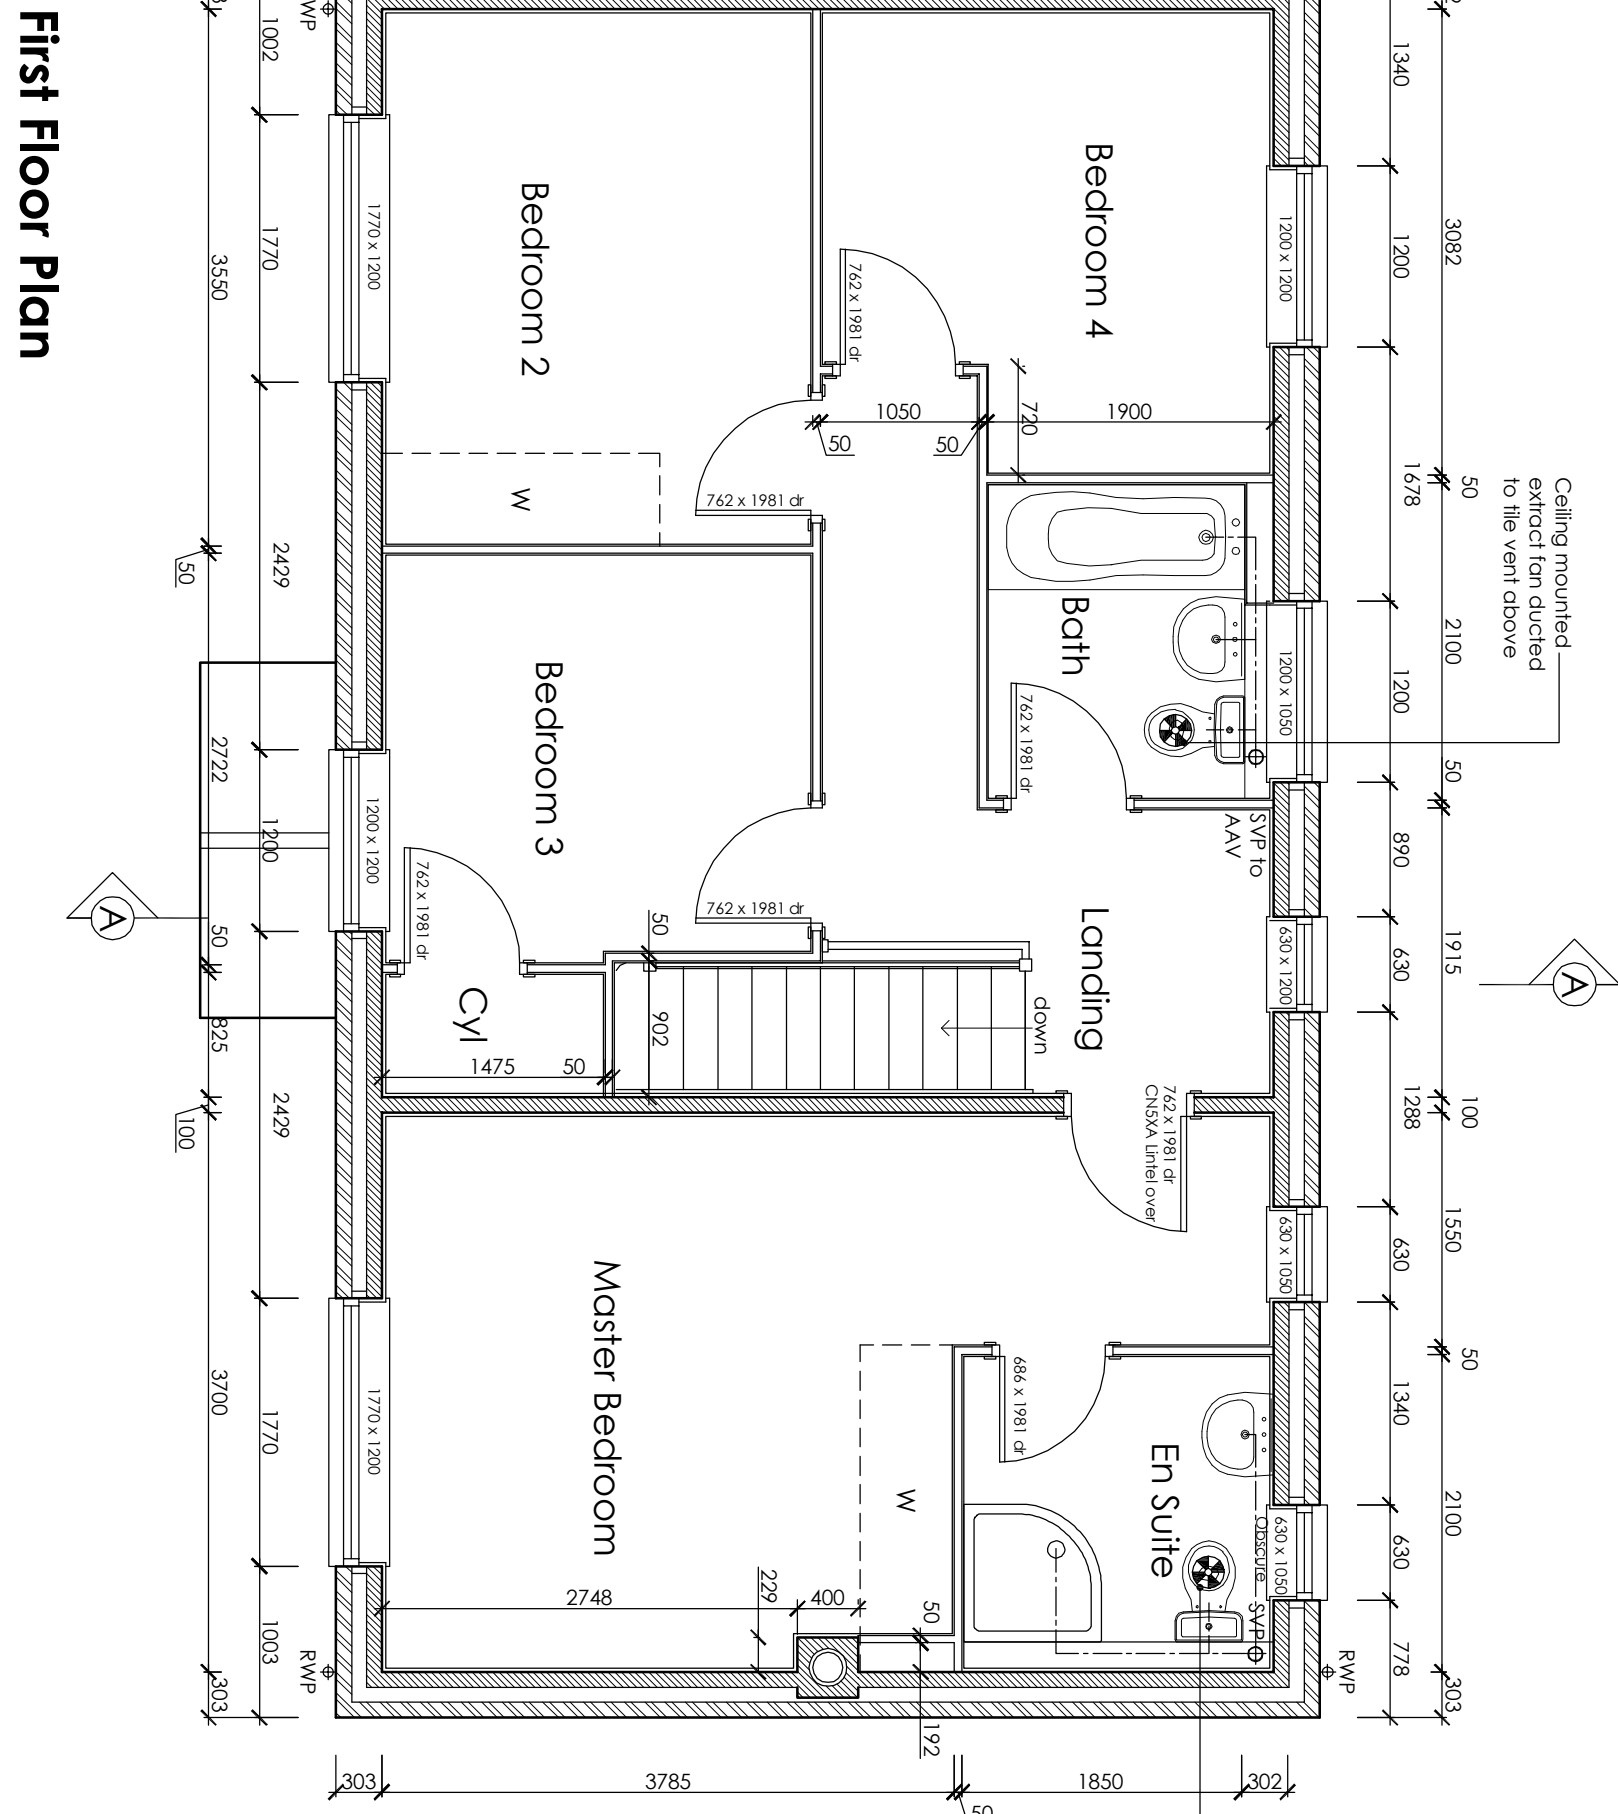
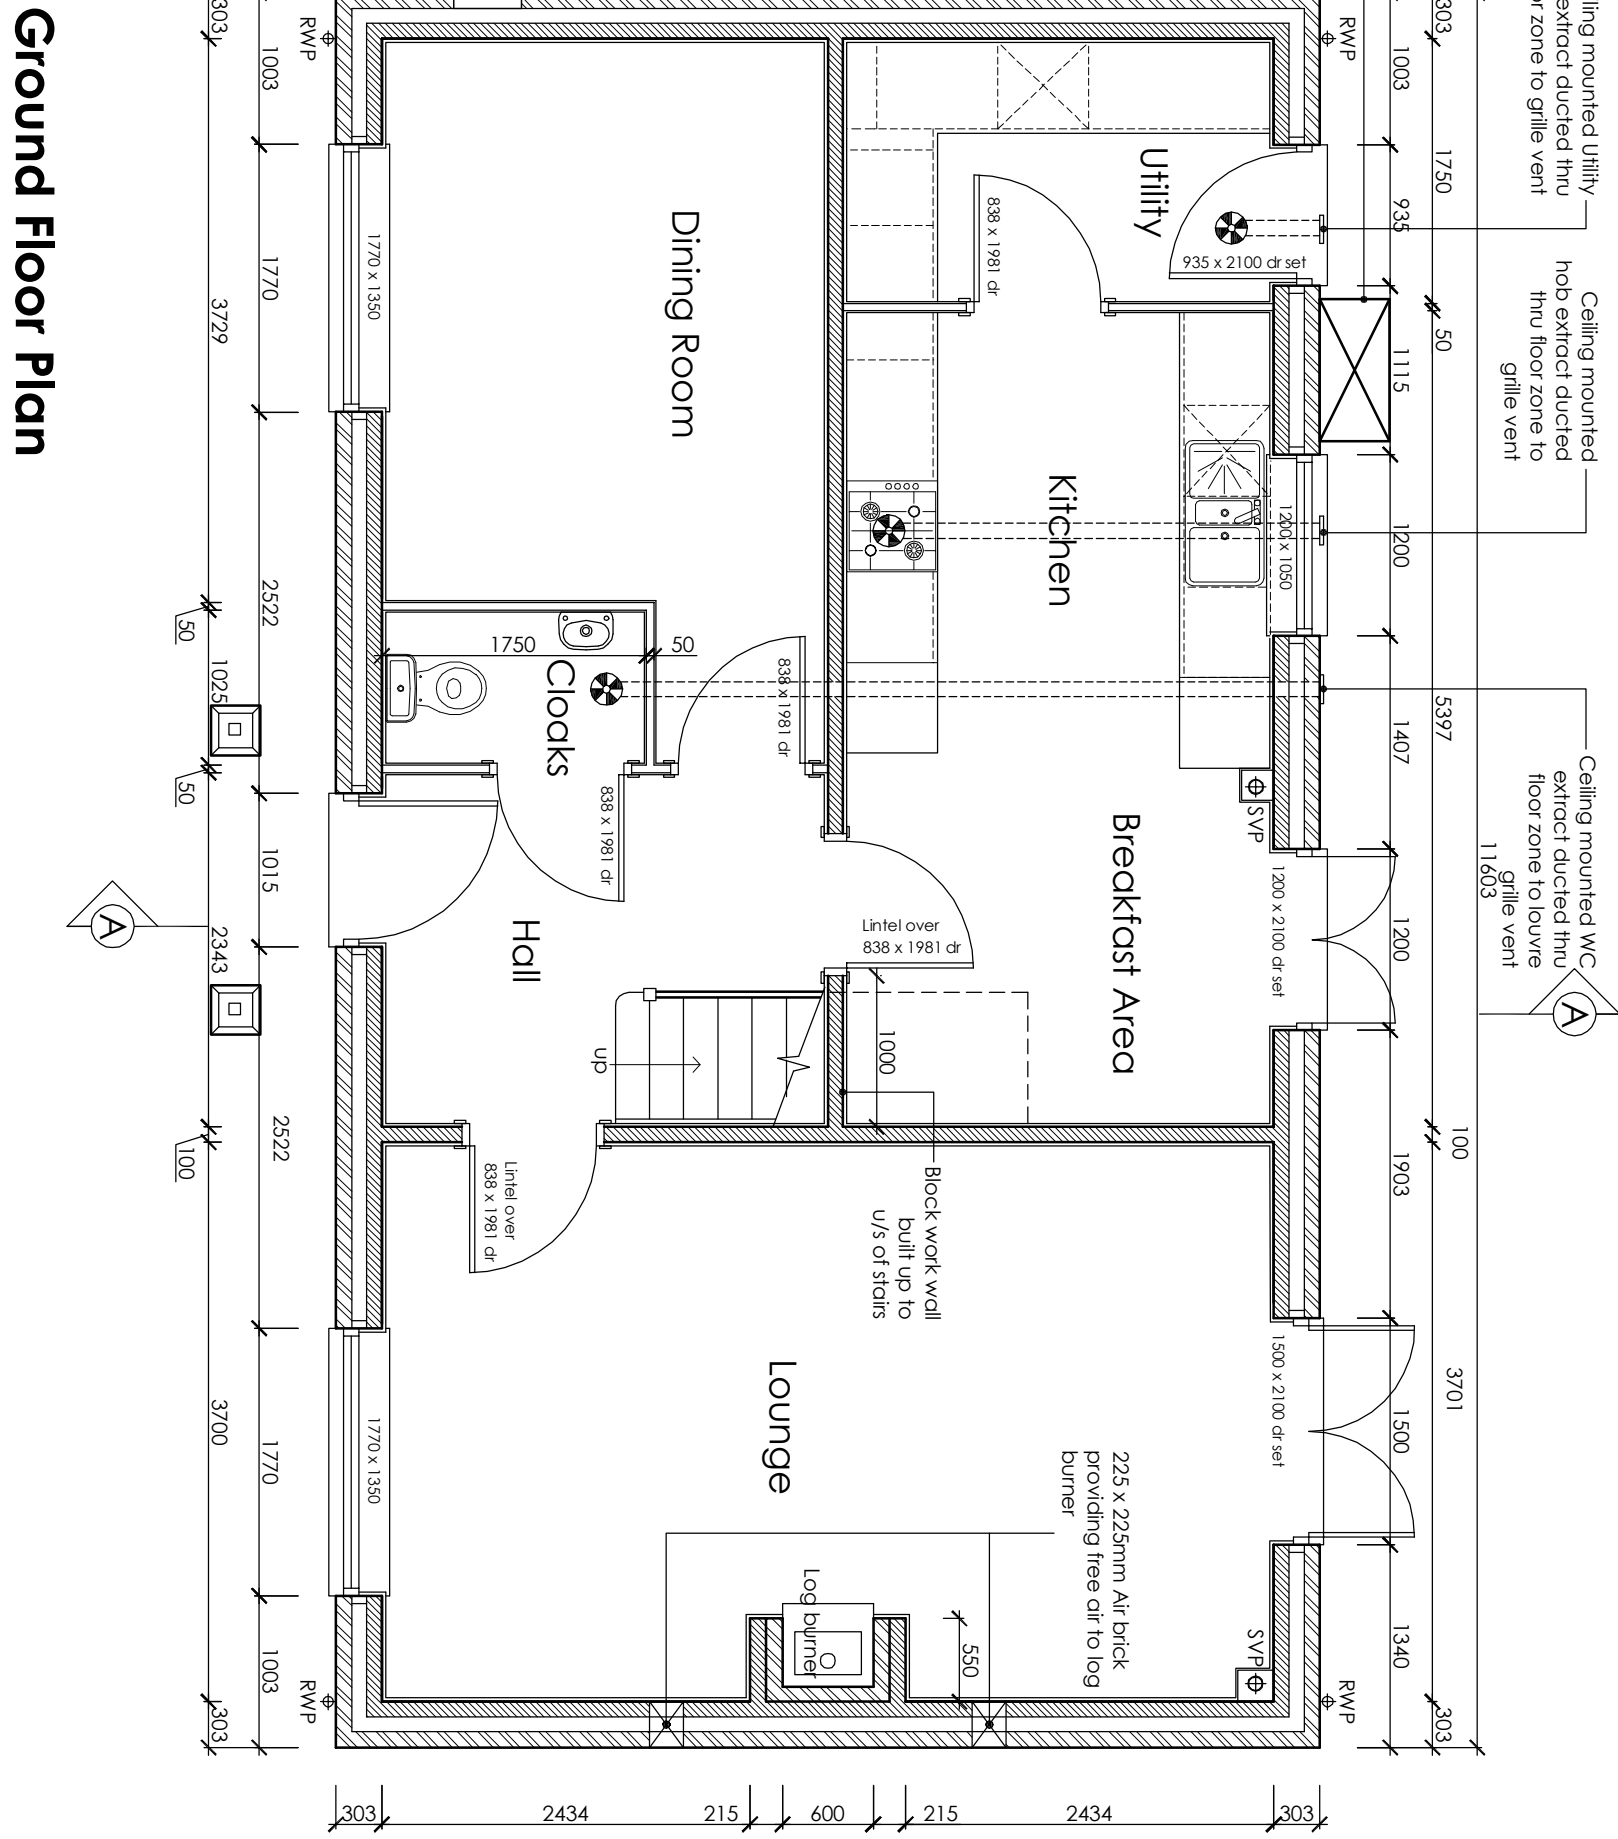


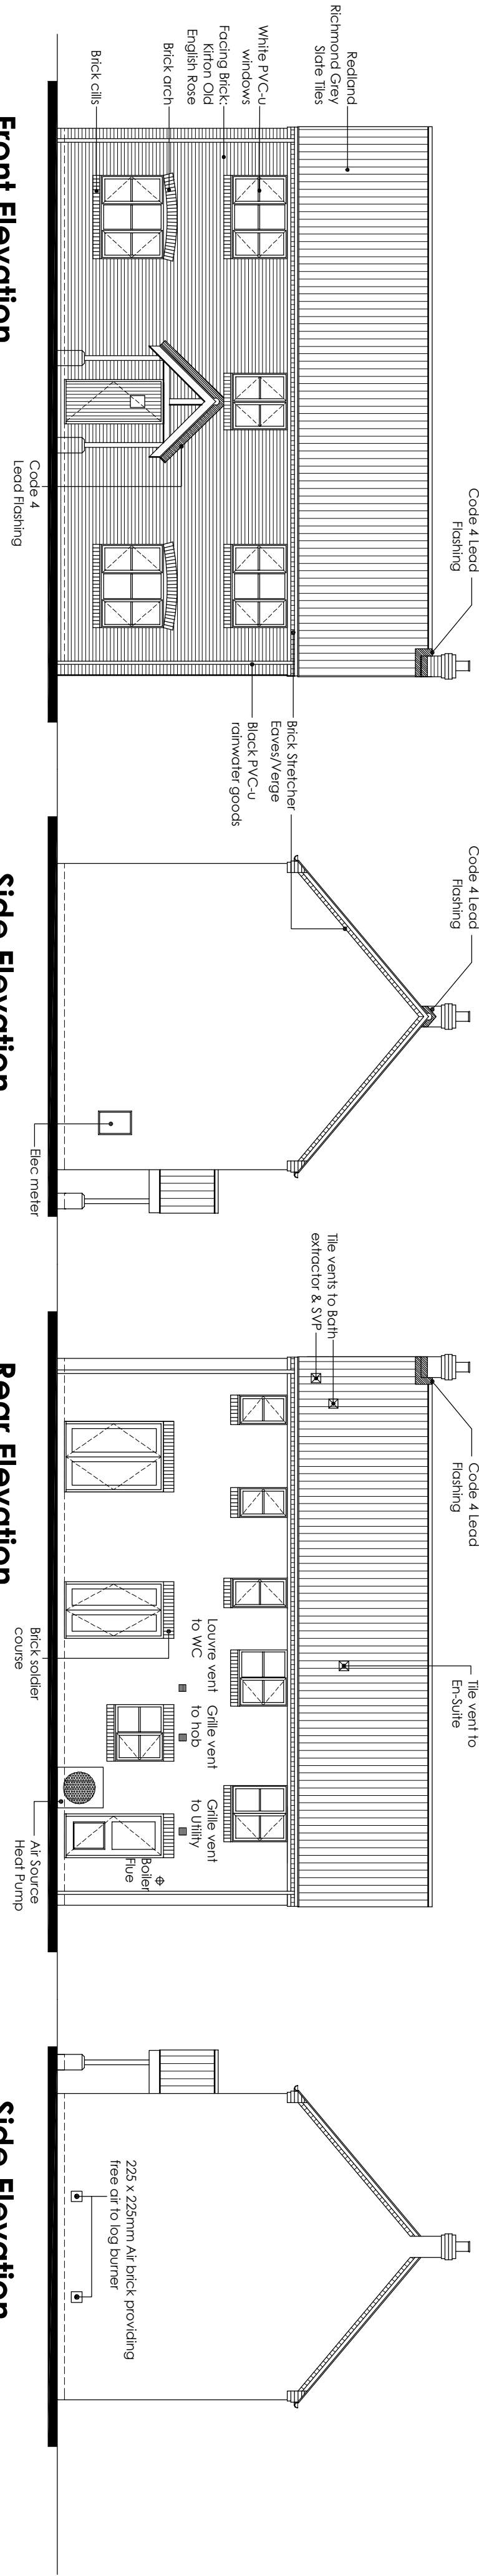

Do not scale directly from this drawing. All discrepancies are to be brought to the attention of the below office.

The copyright to this drawing is owned by studio 11 architecture.

The General Contractor is to check all dimensions on site and report discrepancies to the designer.

All details shown on this drawing, including foundations, are based upon typical site conditions related to the area. No responsibility can be taken for any discrepancies or variations in ground conditions. The designer is not responsible for any foundation work that may be considered. Site soil surveys are recommended in respect of foundations to establish specific site conditions before foundation work is undertaken.

The detailed and information shown herein relating to existing underground utility maps, services, cables, etc. and existing structural details are as obtained by normal survey observation method. Although all reasonable effort has been made, no guarantee can be made or given for the completeness or accuracy of this information.

A Revision: 07.03.2016 K8 General conditions for Building Regulations submission.

CLIENT JH & AJ King

PROJECT Proposed replacement dwelling at Penningtons Cottage, Holbeach

DRAWING Floor Plans, Elevations & Section

SCALE 1:100 & 1:50 @ A1 DRAWN K8 DATE 31.01.2016

STUDIO 11 ARCHITECTURE LTD, THE BOATHOUSE, HARBOUR SQUARE, NENE PARADE, WISBECH, CAMBRIDGESHIRE, PE33 3BH
01753 442525 E: design@studio11architects.co.uk W: www.studio11architecture.co.uk
01753 442525 M: 0753 442525 V: 01753 442525 F: 01753 442525

