




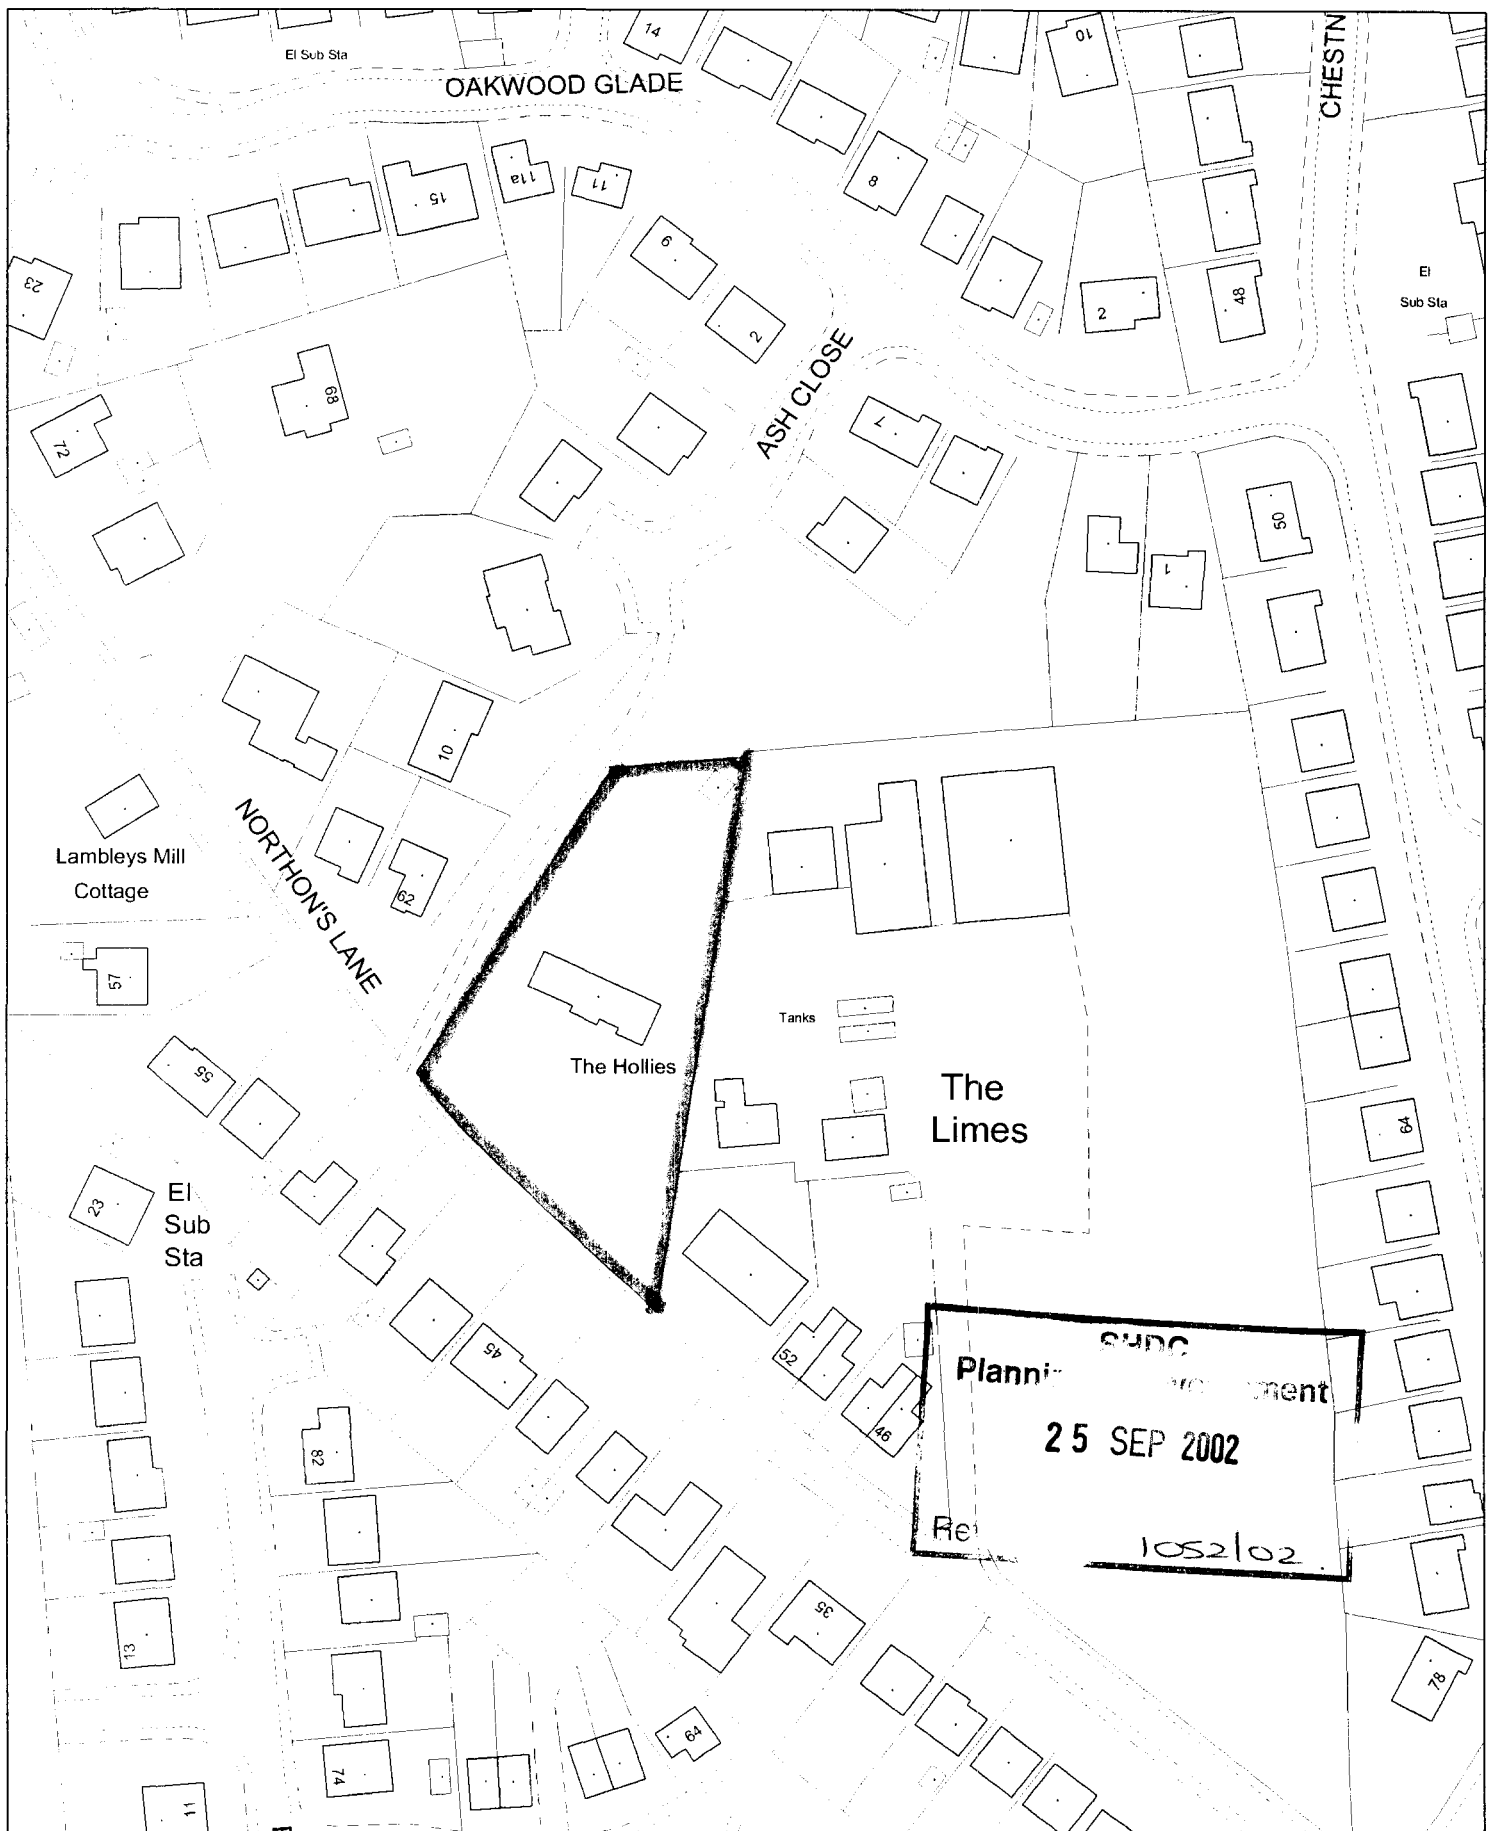


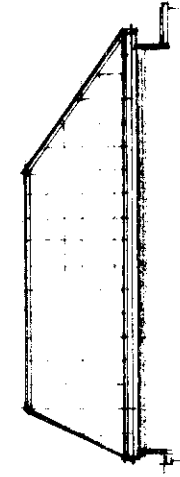


south

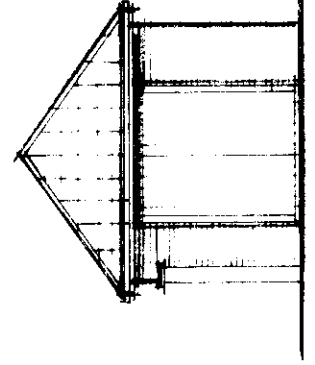


east

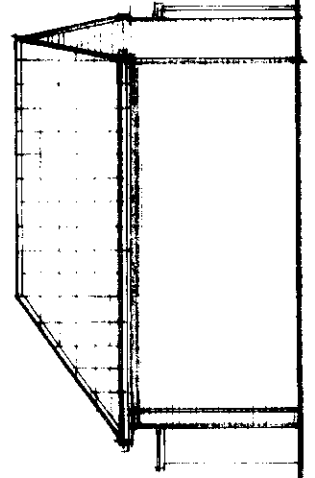

north

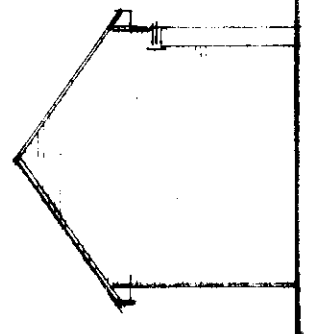


west

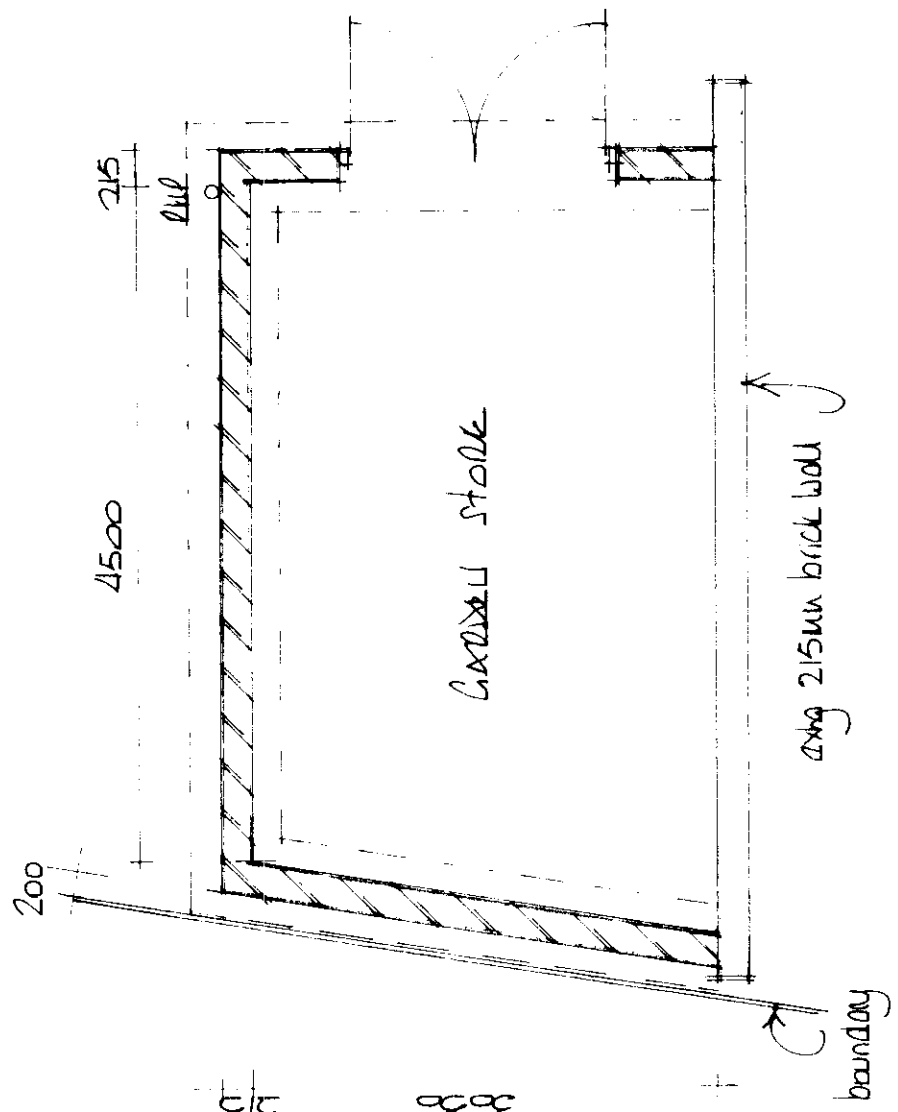


floor plan

SHDC
Planning & Design
25 SFF 2009
1052/02

Revisions	
A	Date
© copyright	
East Midlands Design Associates "Willow Lodge" Horseshoe Road, Spalding, Lincs. PE11 3JA Tel: Spalding (0775) 767968	
Client	Ltd. NED & Lunn
Job Title	Proposed External Stone at The Hallies 60 Northalls Lane Hull
Drawing Title Floor & Elevations	
Scale	1:50, 1:100
Date	June 07
Drawn by	AL
Dwg No 01/44/02	

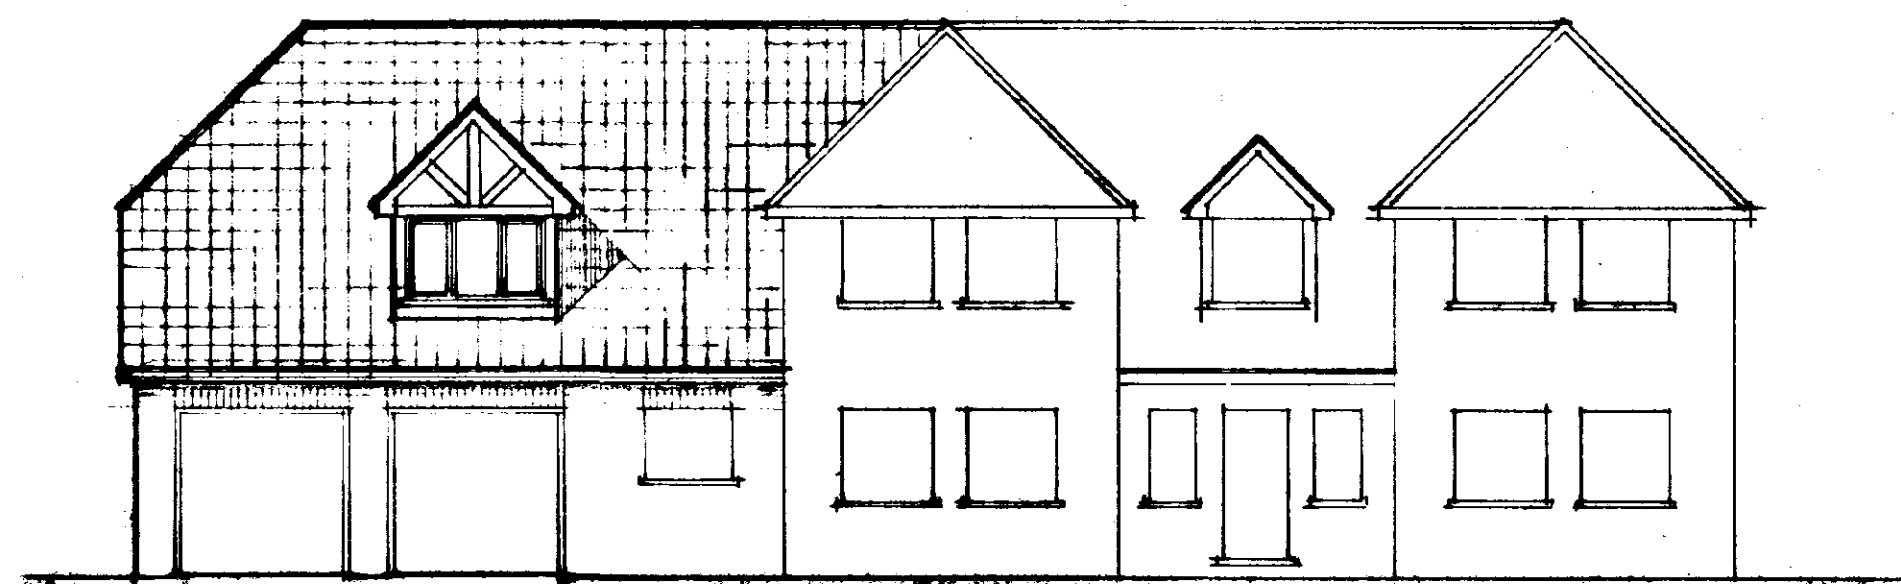


south

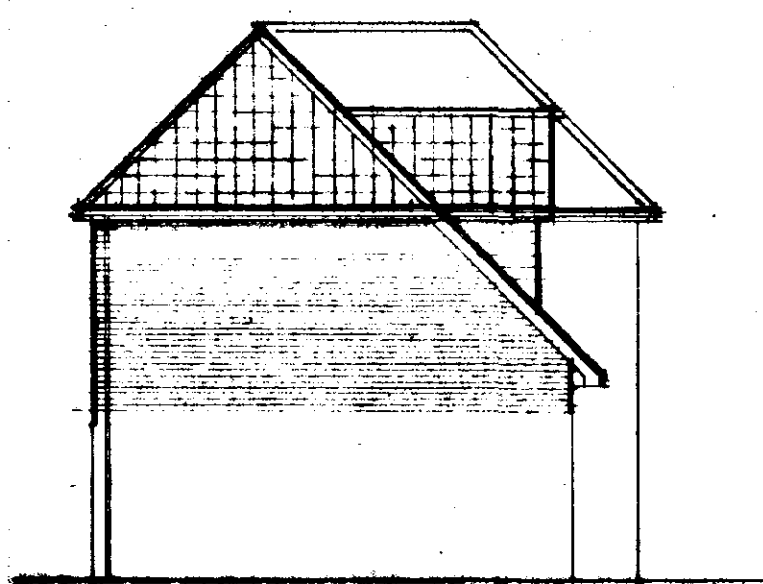

west




north

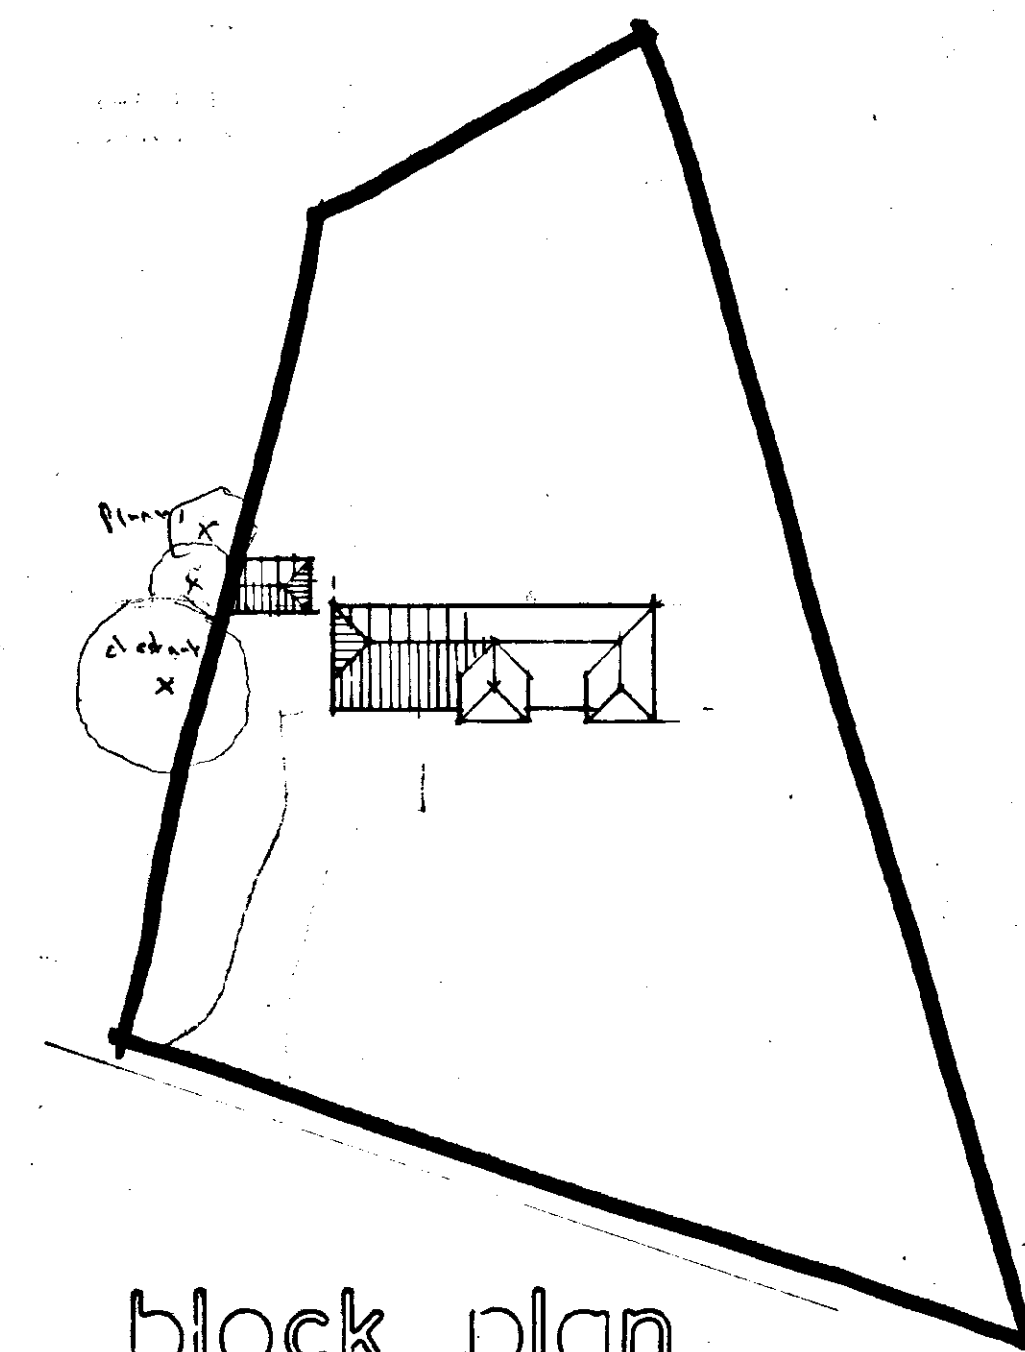


block plan

DETERMINED
PLAN

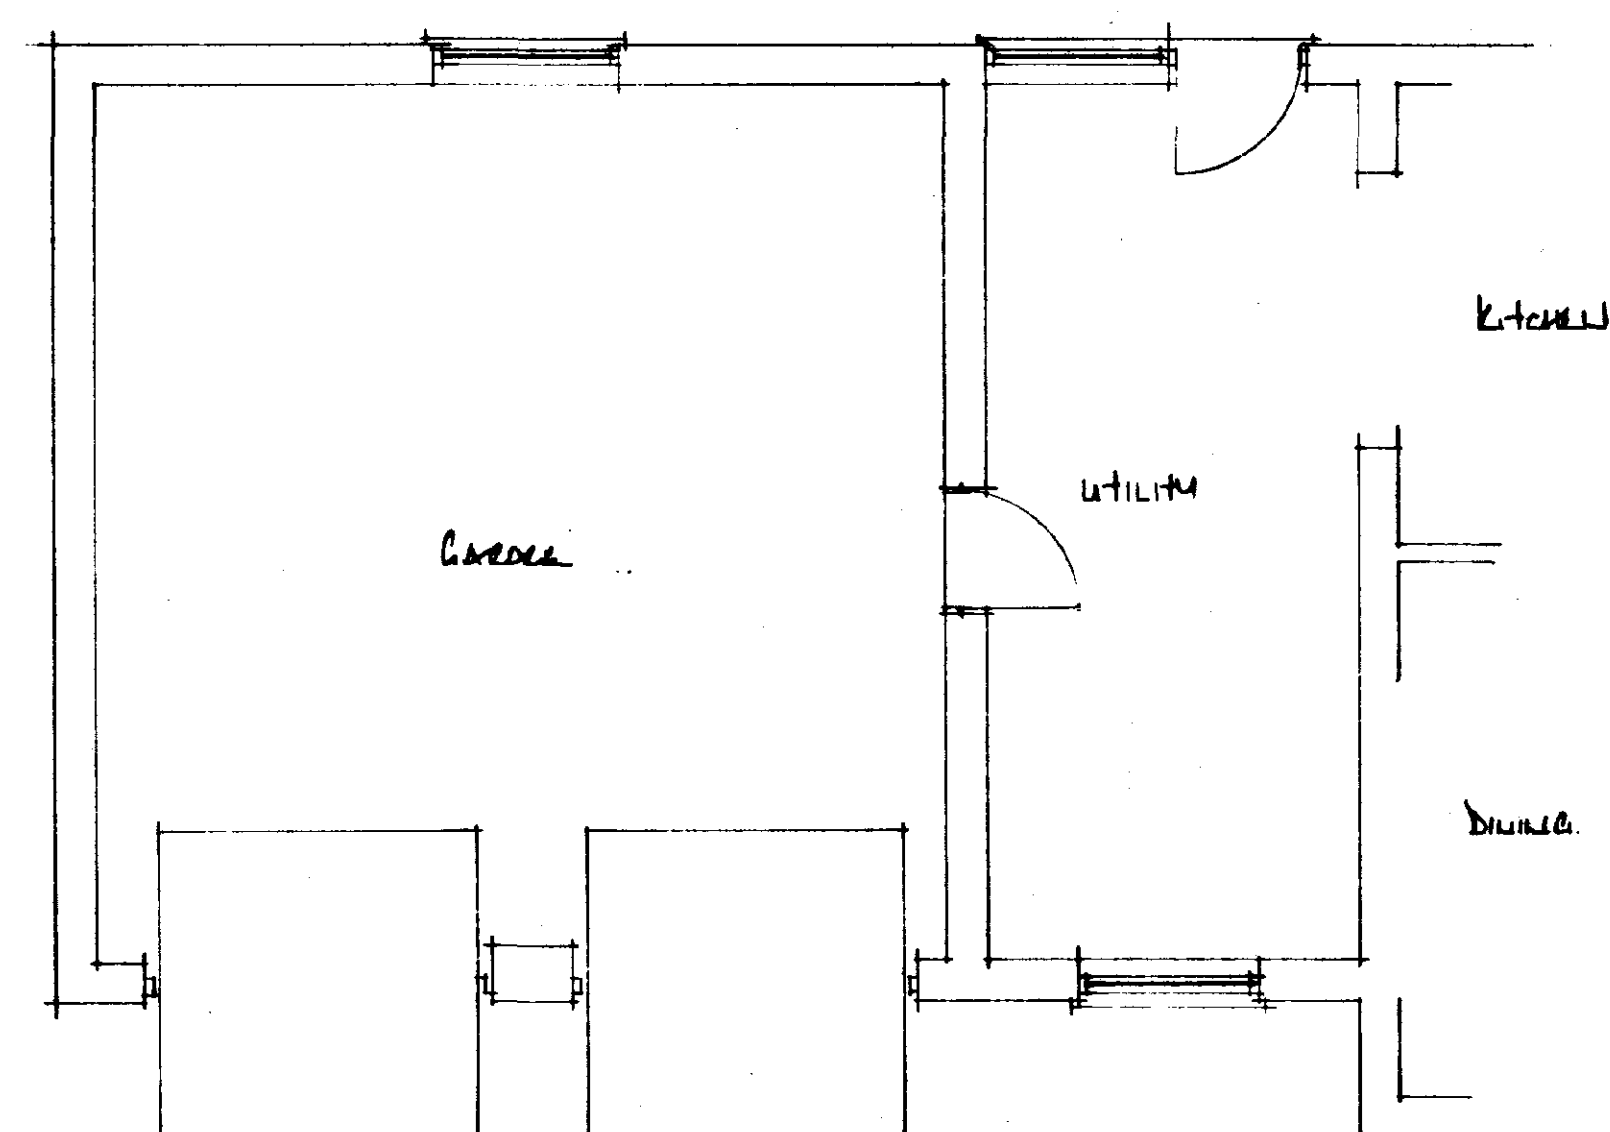

ground floor plan

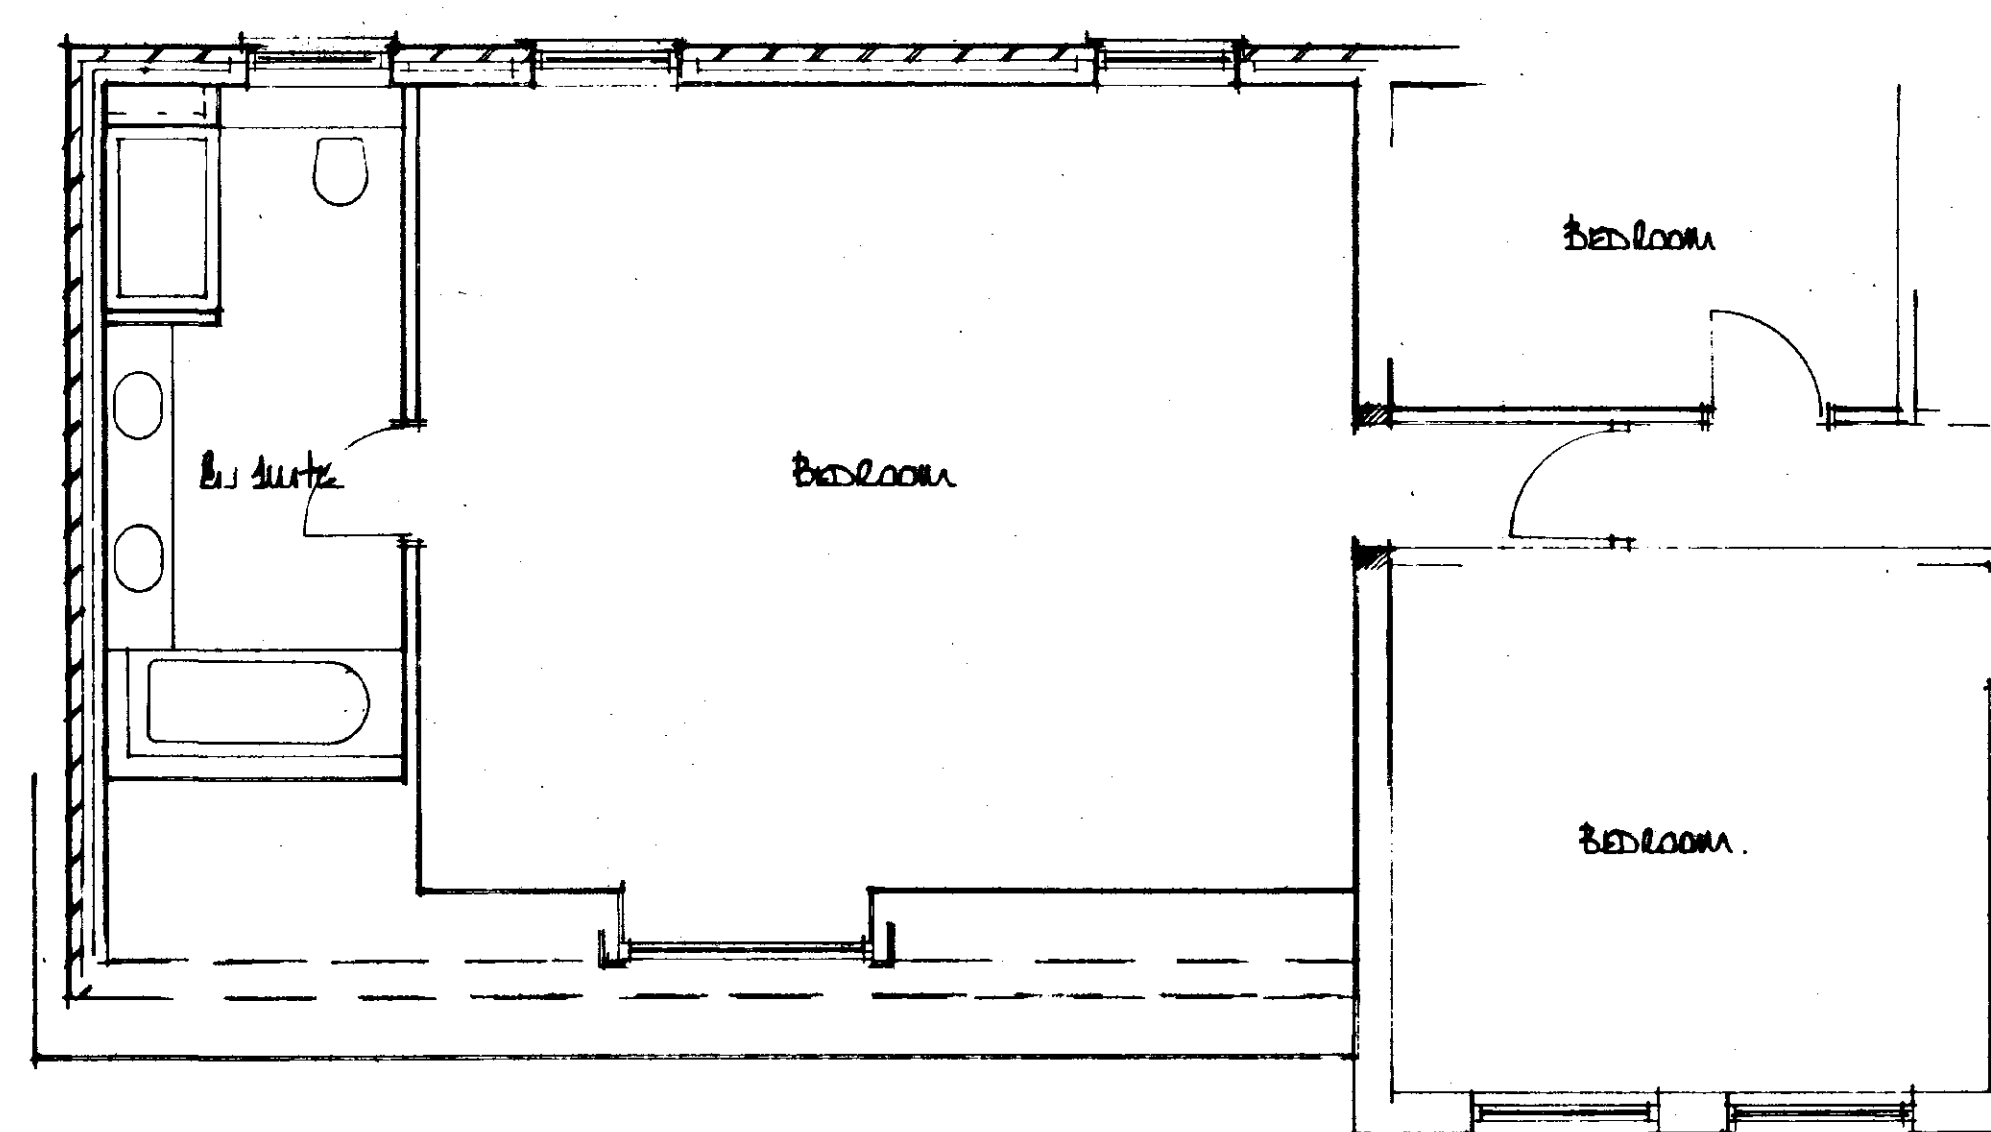

first floor plan

SHDC
Planning & Development
25 SEP 2002
Ref 1052102

DETERMINED
PLAN

A		Date	Revisions
© copyright			
East Midlands Design Associates "Willow Lodge", Horseshoe Road, Spalding, Lincs PE11 3JA Tel: Spalding (0775) 767966			
Client			
MR & MRS F. BURNARD			
Job Title			
First floor extension at 'The Hollies' 60 Northons Lane HOLBECH			
Drawing Title			
Plans & Elevations			
Scale			
1:50 & 1:100			
Date			
25/09/02			
Drawn by			
[Signature]			
Dwg. No.			
01/44/01			
Rev			