



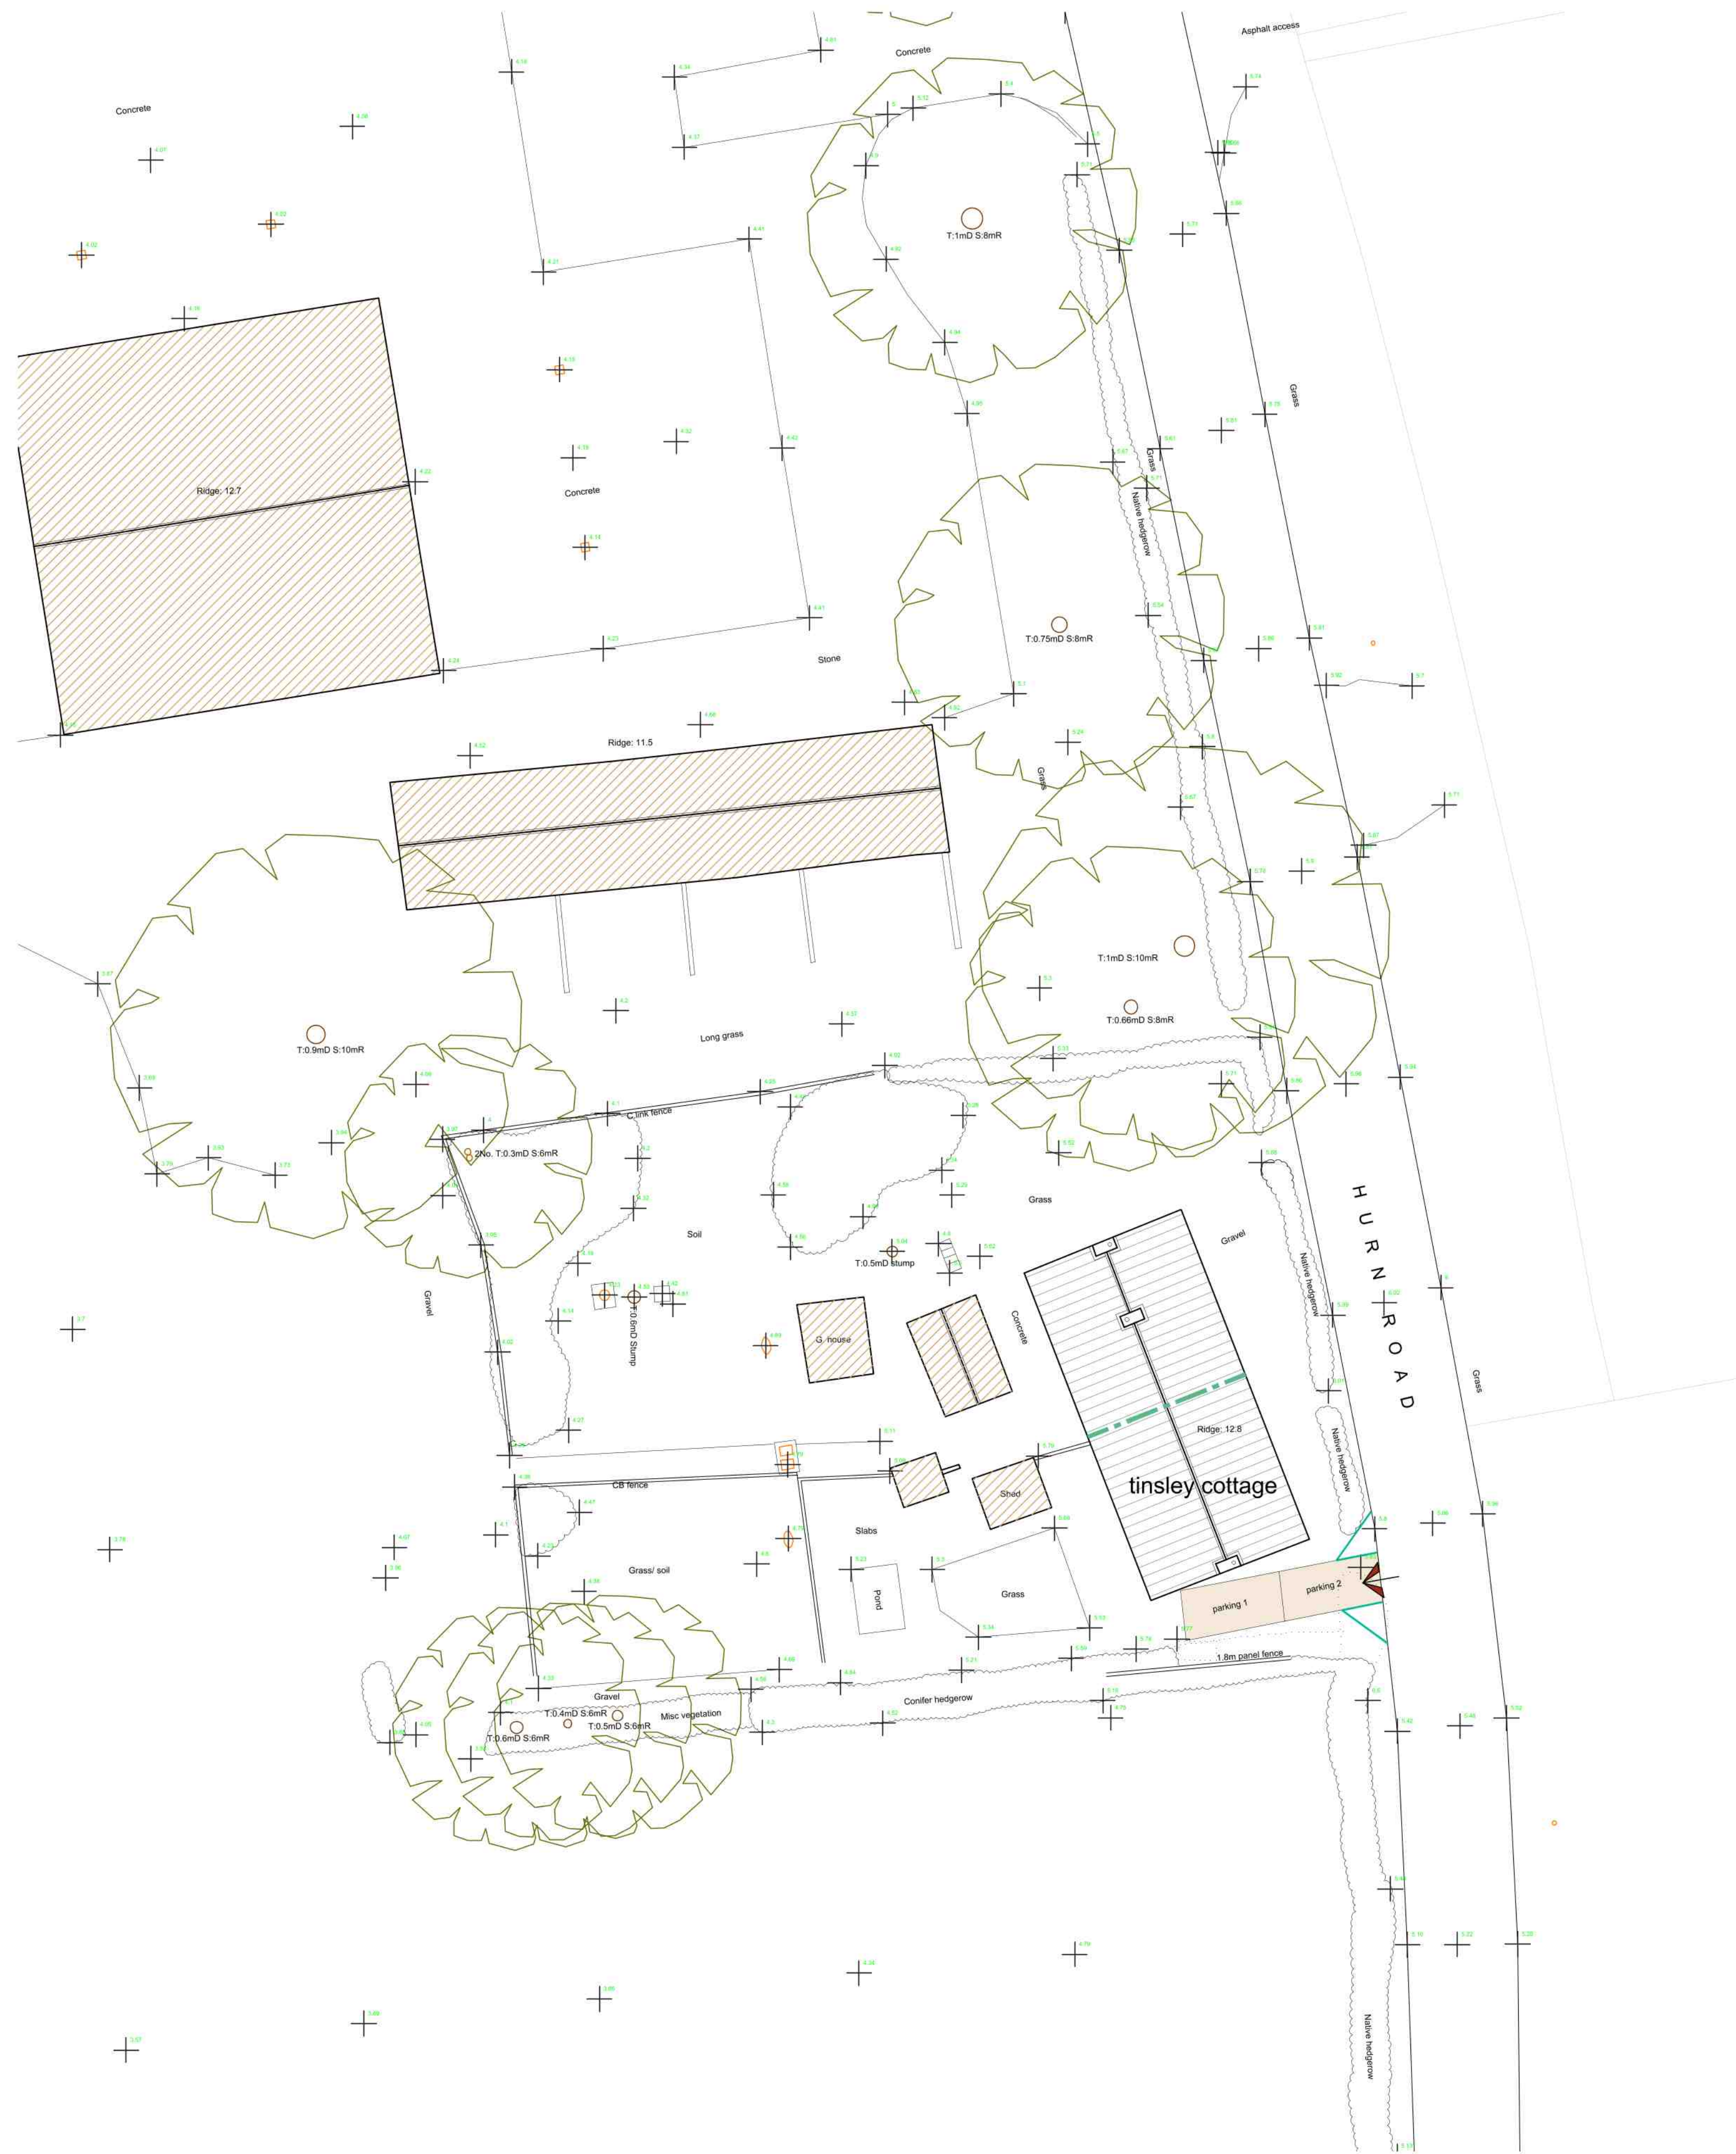

Site Plan
Scale: 1:200

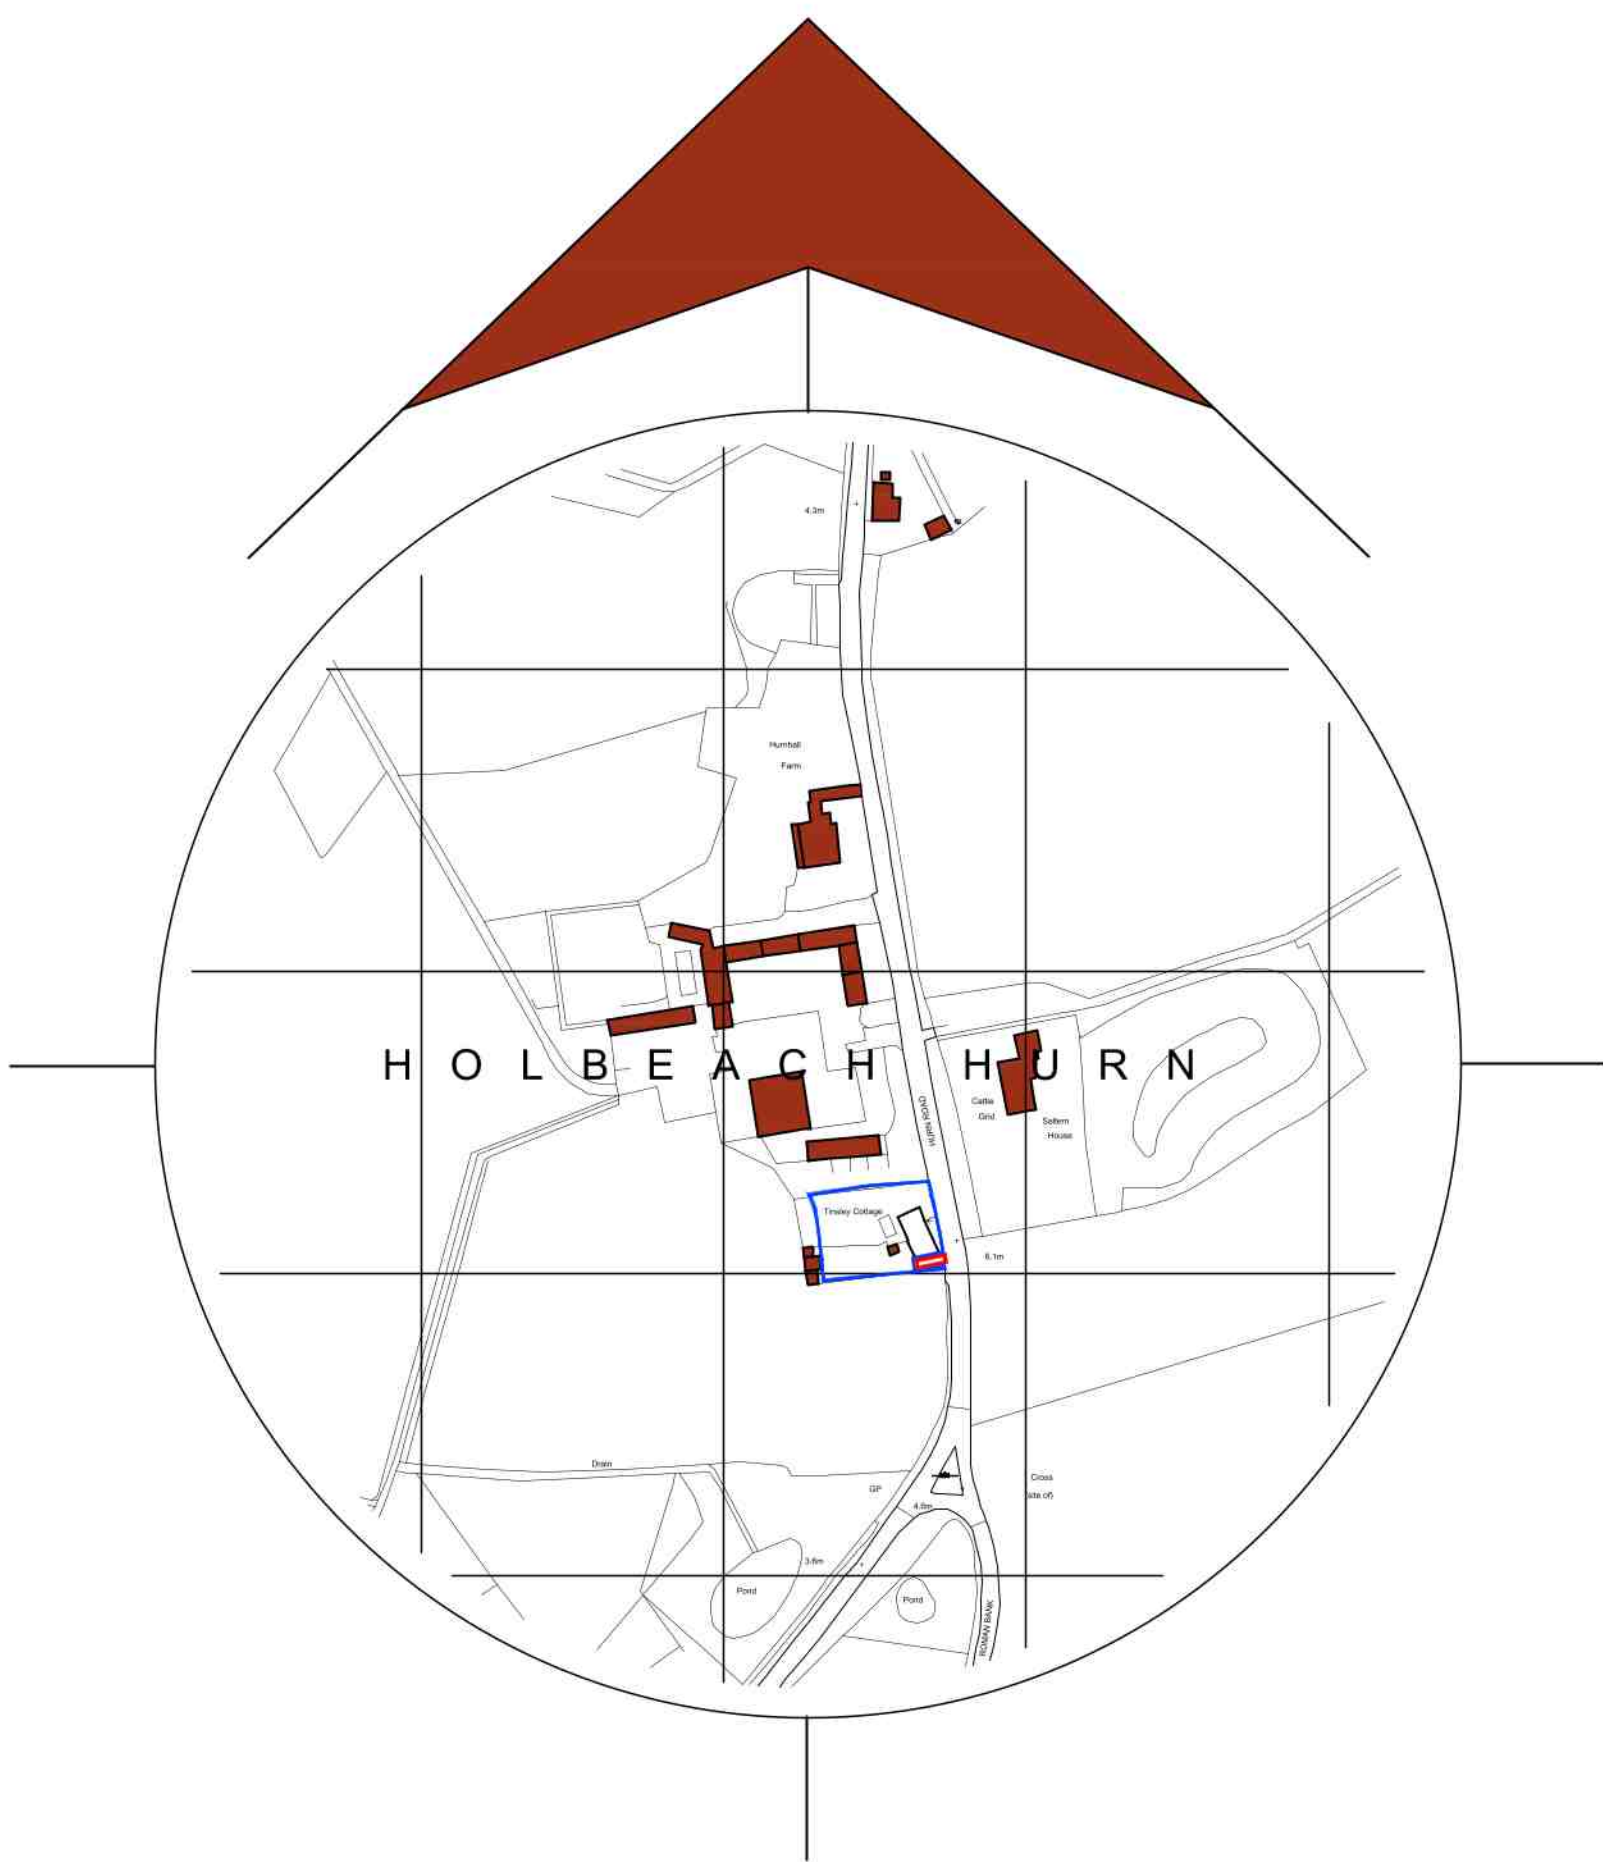

Location Plan
Scale: 1:2500

- General Notes
1. All dimensions are shown in 'mm' unless otherwise stated.
 2. The contractor, sub-contractors and suppliers must verify all dimensions on site prior to the commencement of any work.
 3. This drawing is to be read in conjunction with all relevant engineers and specialist sub-contractors drawings and specifications.
 4. Any discrepancies are to be brought to the designers attention.

SITE KEY

- Indicates surveyed dwellings relating to application
- Indicates surveyed buildings excluded from application
- Indicates unsurveyed buildings taken from OS map
- Indicates existing surveyed trees and planting on site
- Indicates existing surveyed trees and planting on site to be removed/trimmed
- Indicates proposed new hard surfaced parking spaces
- Indicates proposed new independent site access
- Indicates proposed 2m x 2m pedestrian visibility splay
- Indicates site levels

All existing site levels are to be retained where possible

FOR APPROVAL



Swann Edwards Architecture Limited, Black Barn,
Fen Road, Guyhirn, Wisbech, Cambs. PE13 4AA
t 01945 450694 e info@swannedwards.co.uk w www.swannedwards.co.uk

Job Title Proposed Access at 2 Tinsley Cottages Hurn Road, Holbeach Hurn For: Mr. J Runciman	Date November 2025	Drawn by GT Checked by GE
Drawing Title Planning Drawing Site & Location Plan	Job No. SE-2394 Dwg No. PP1100	Sheet Size A1 Revision